

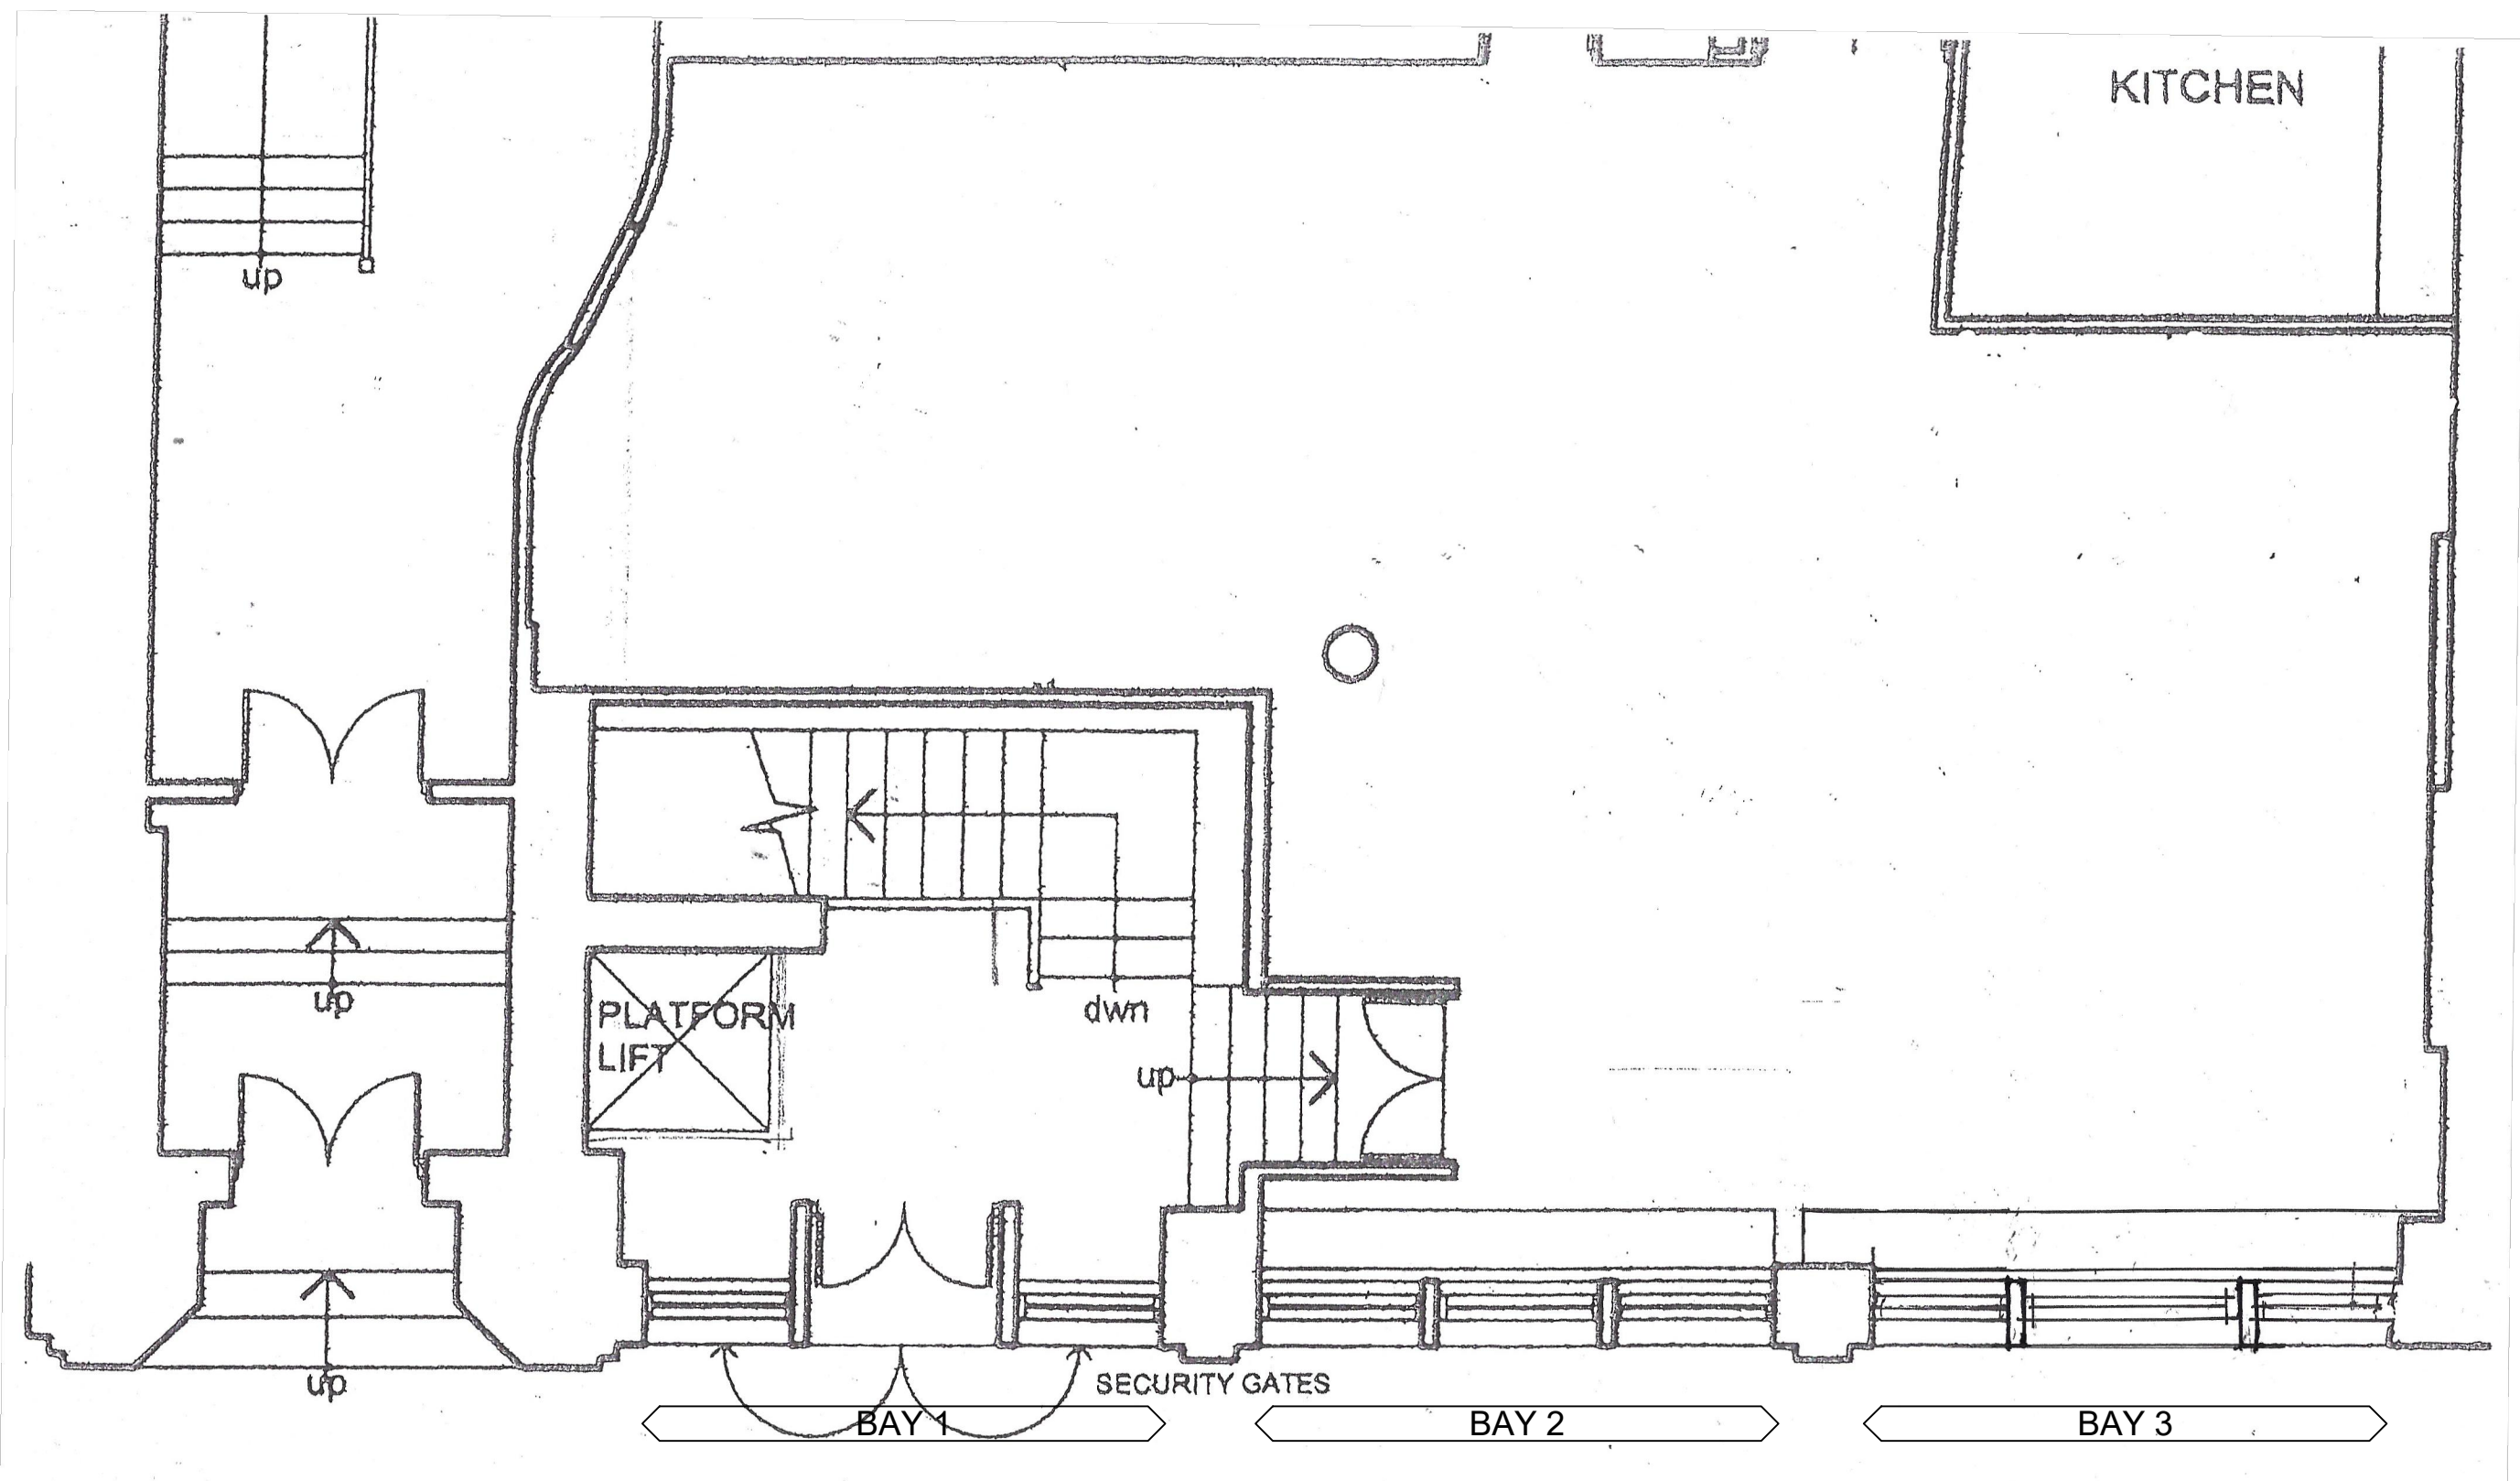


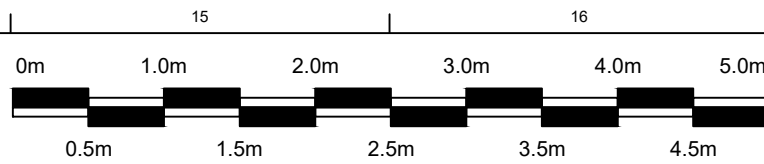


EXISTING PART GROUND FLOOR PLAN

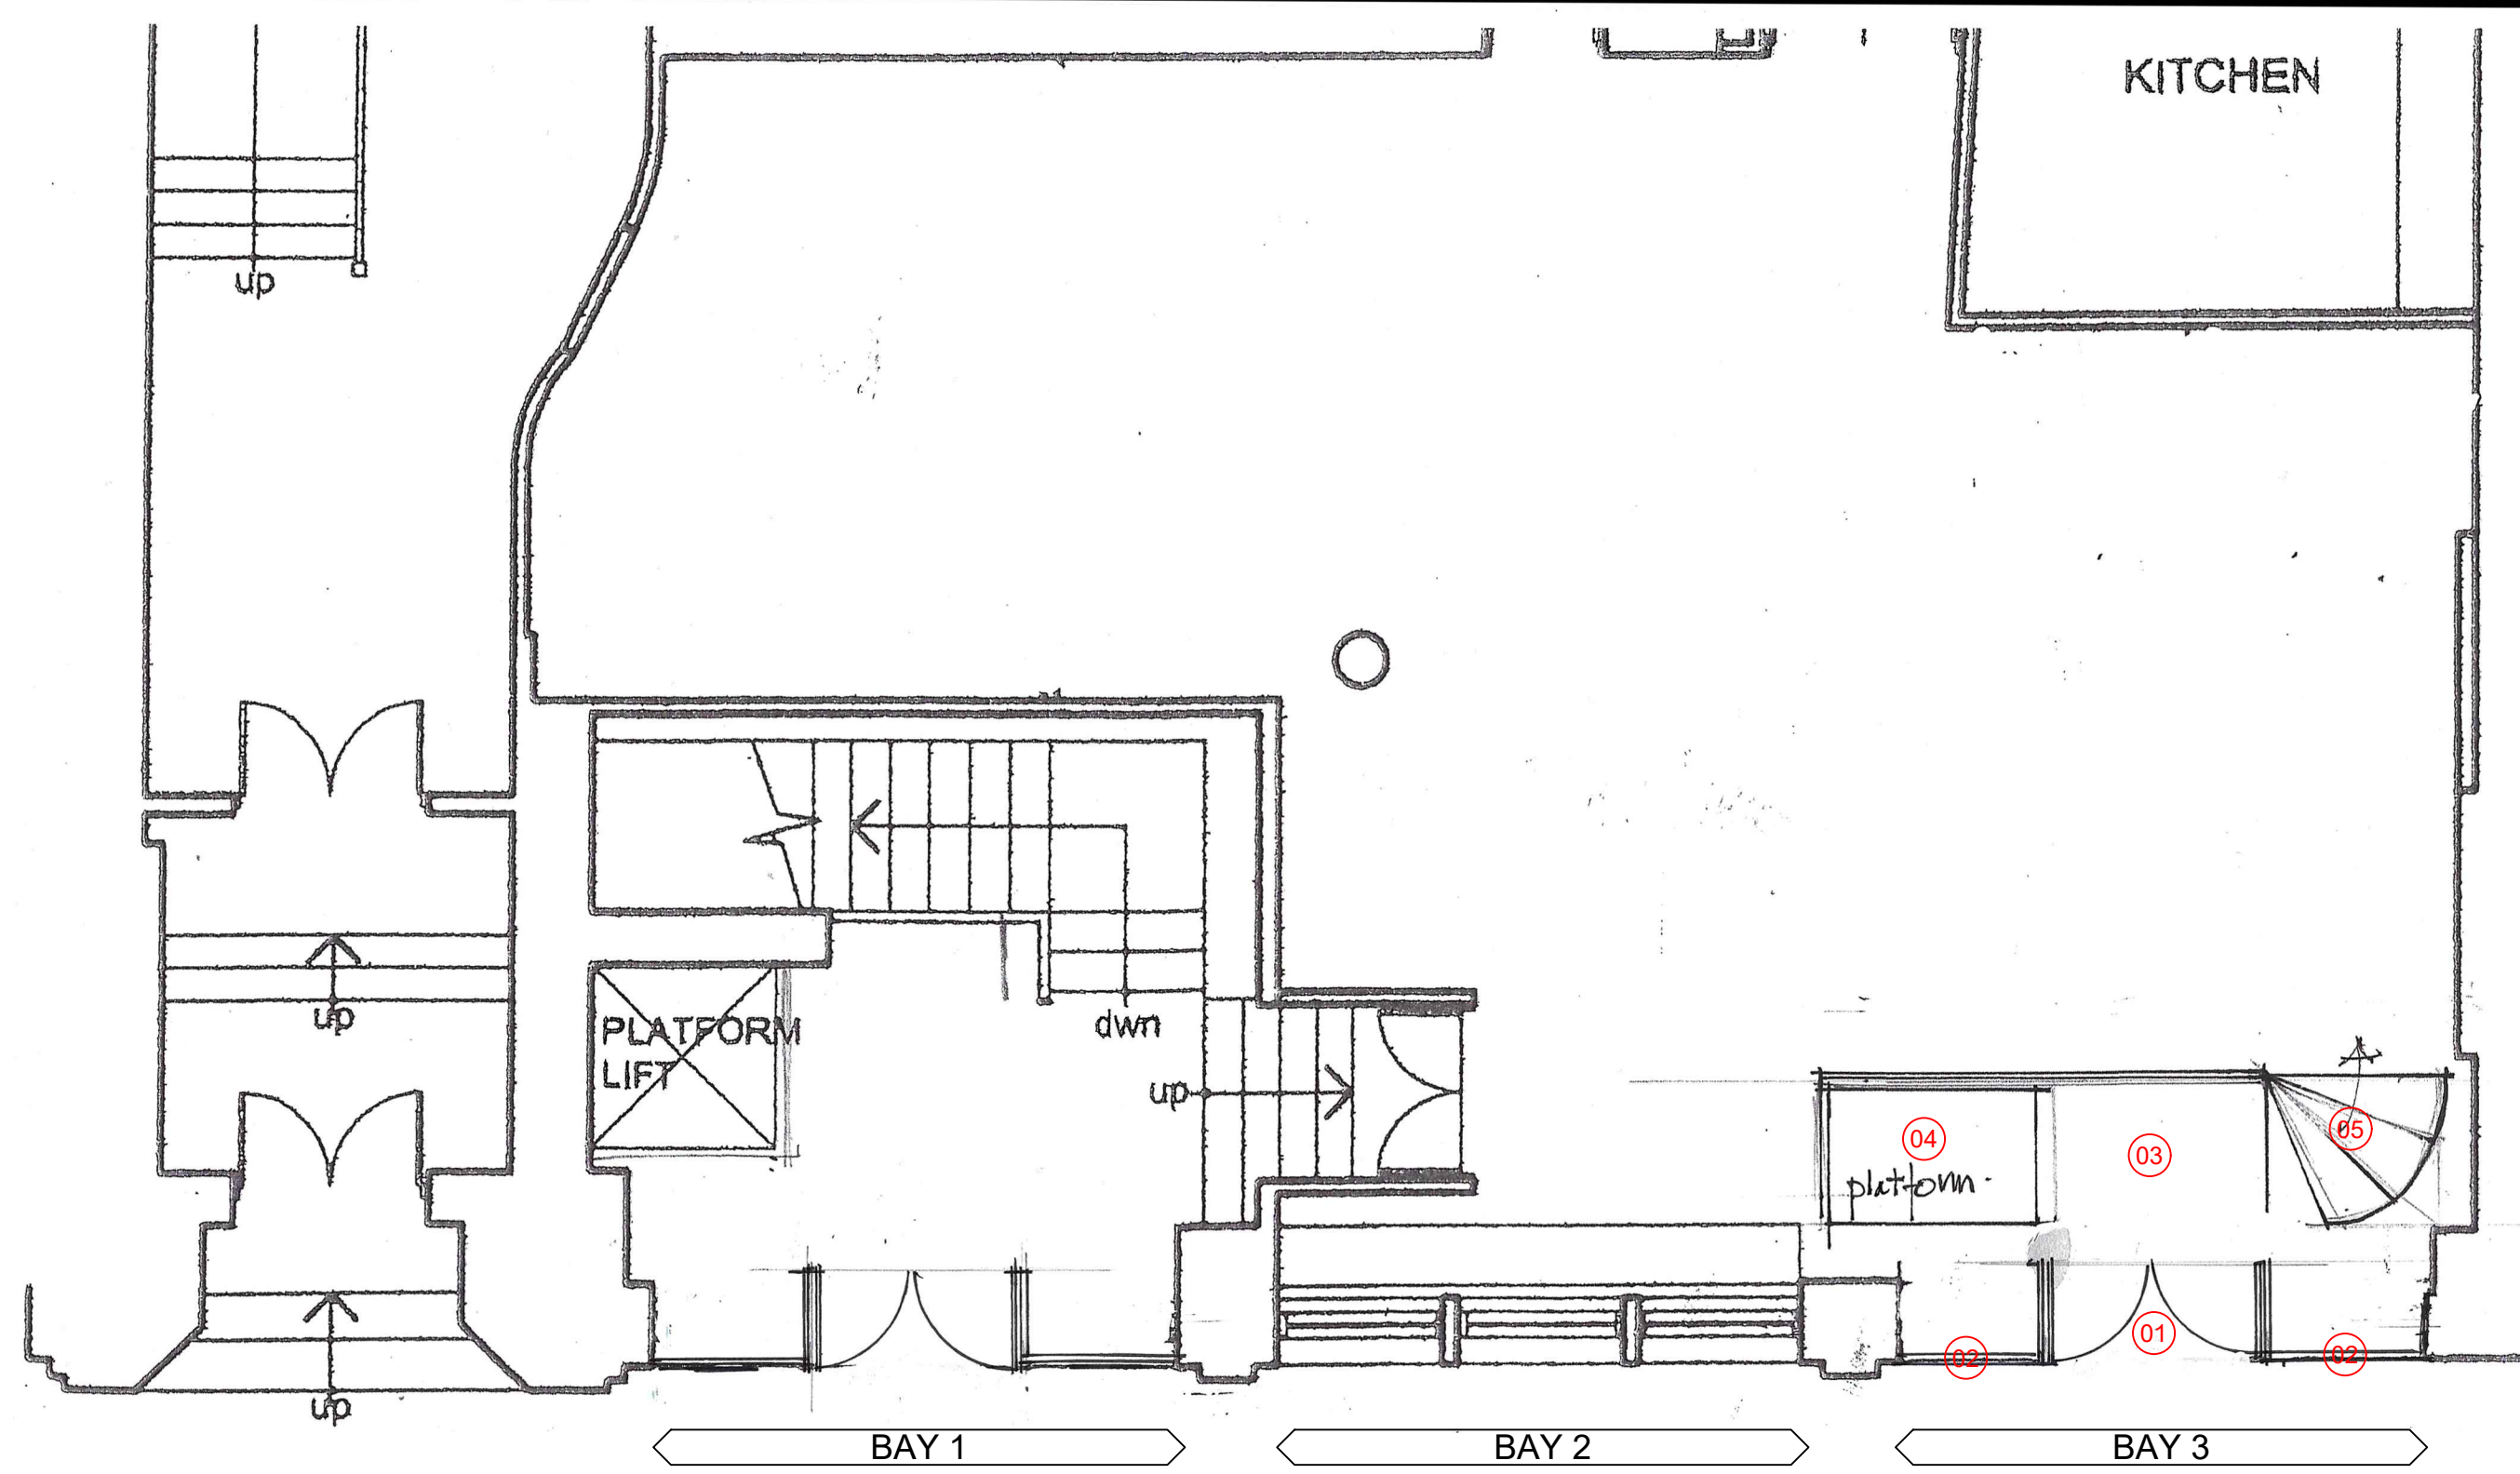

PROPOSED PART GROUND FLOOR PLAN


- 01 - Recessed toughened glass doors.
- 02 - Bespoke slender steel framed glazing.
- 03 - Pavement level entrance.
- 04 - Platform lift to raised ground floor.
- 05 - Staircase access to raised ground floor.

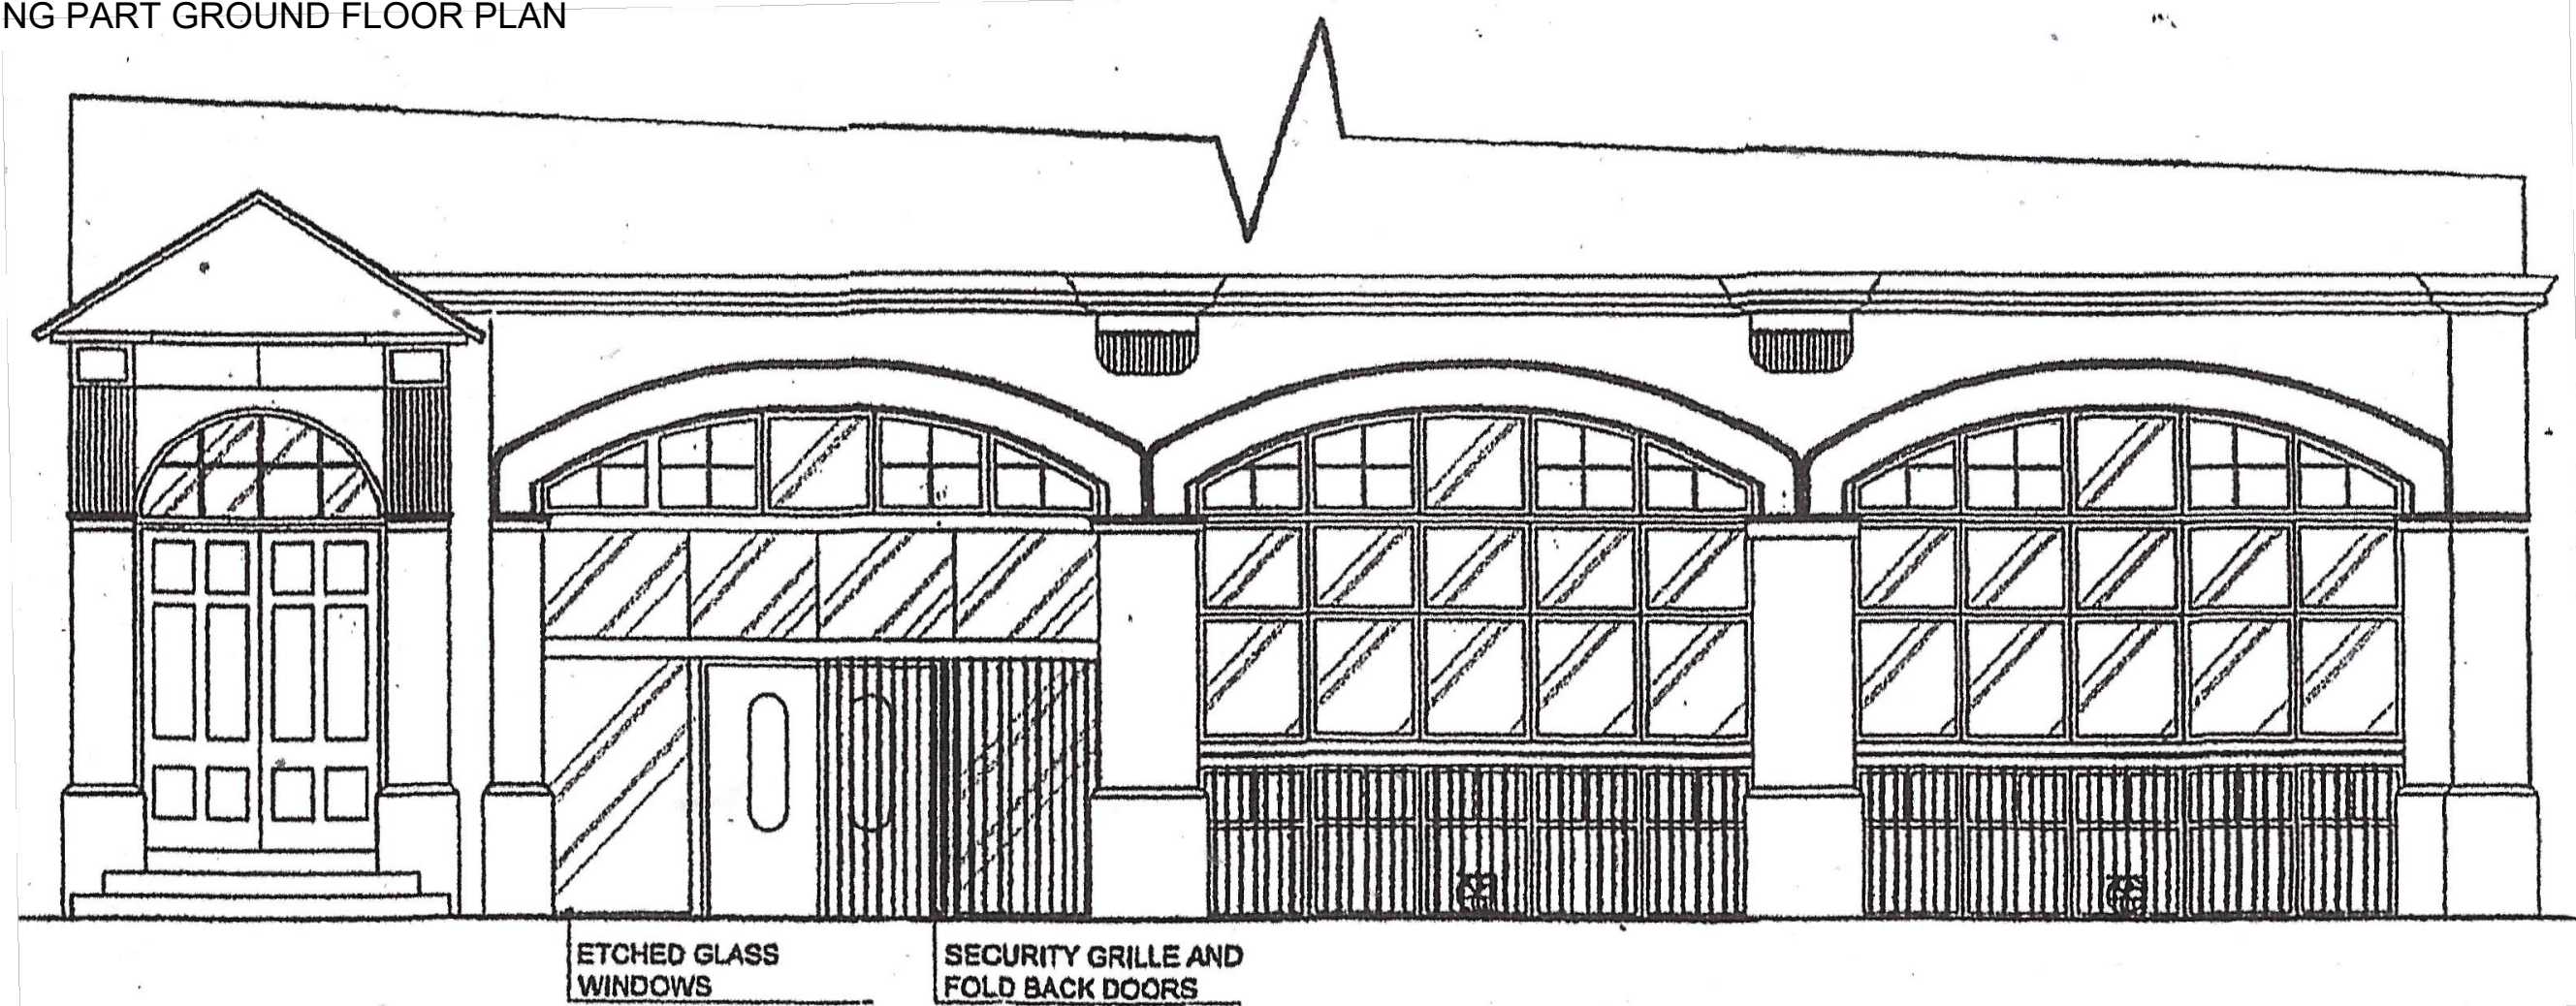


EXISTING PART BLOOM STREET ELEVATION



EXISTING IMAGE BAY 1

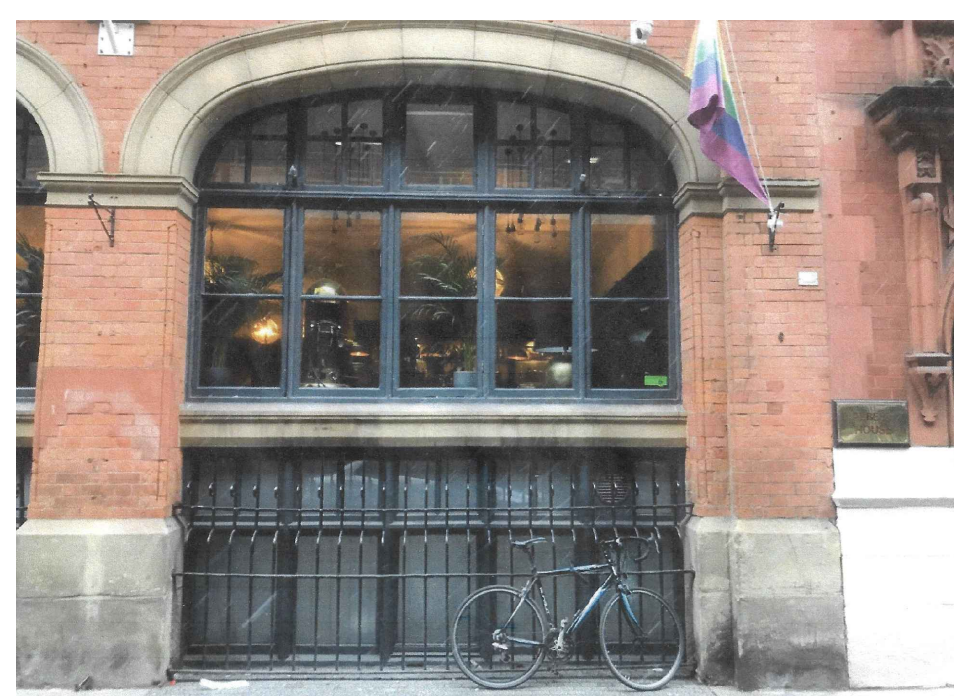


EXISTING IMAGE BAY 3

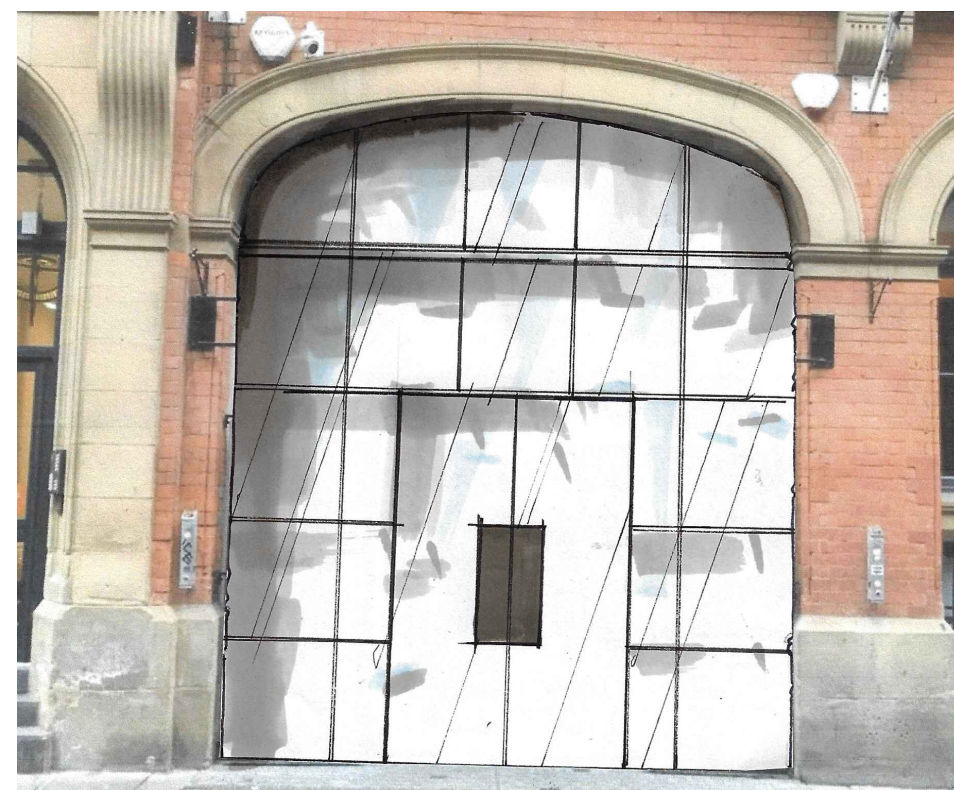

PROPOSED IMAGE BAY 1



PROPOSED IMAGE BAY 3

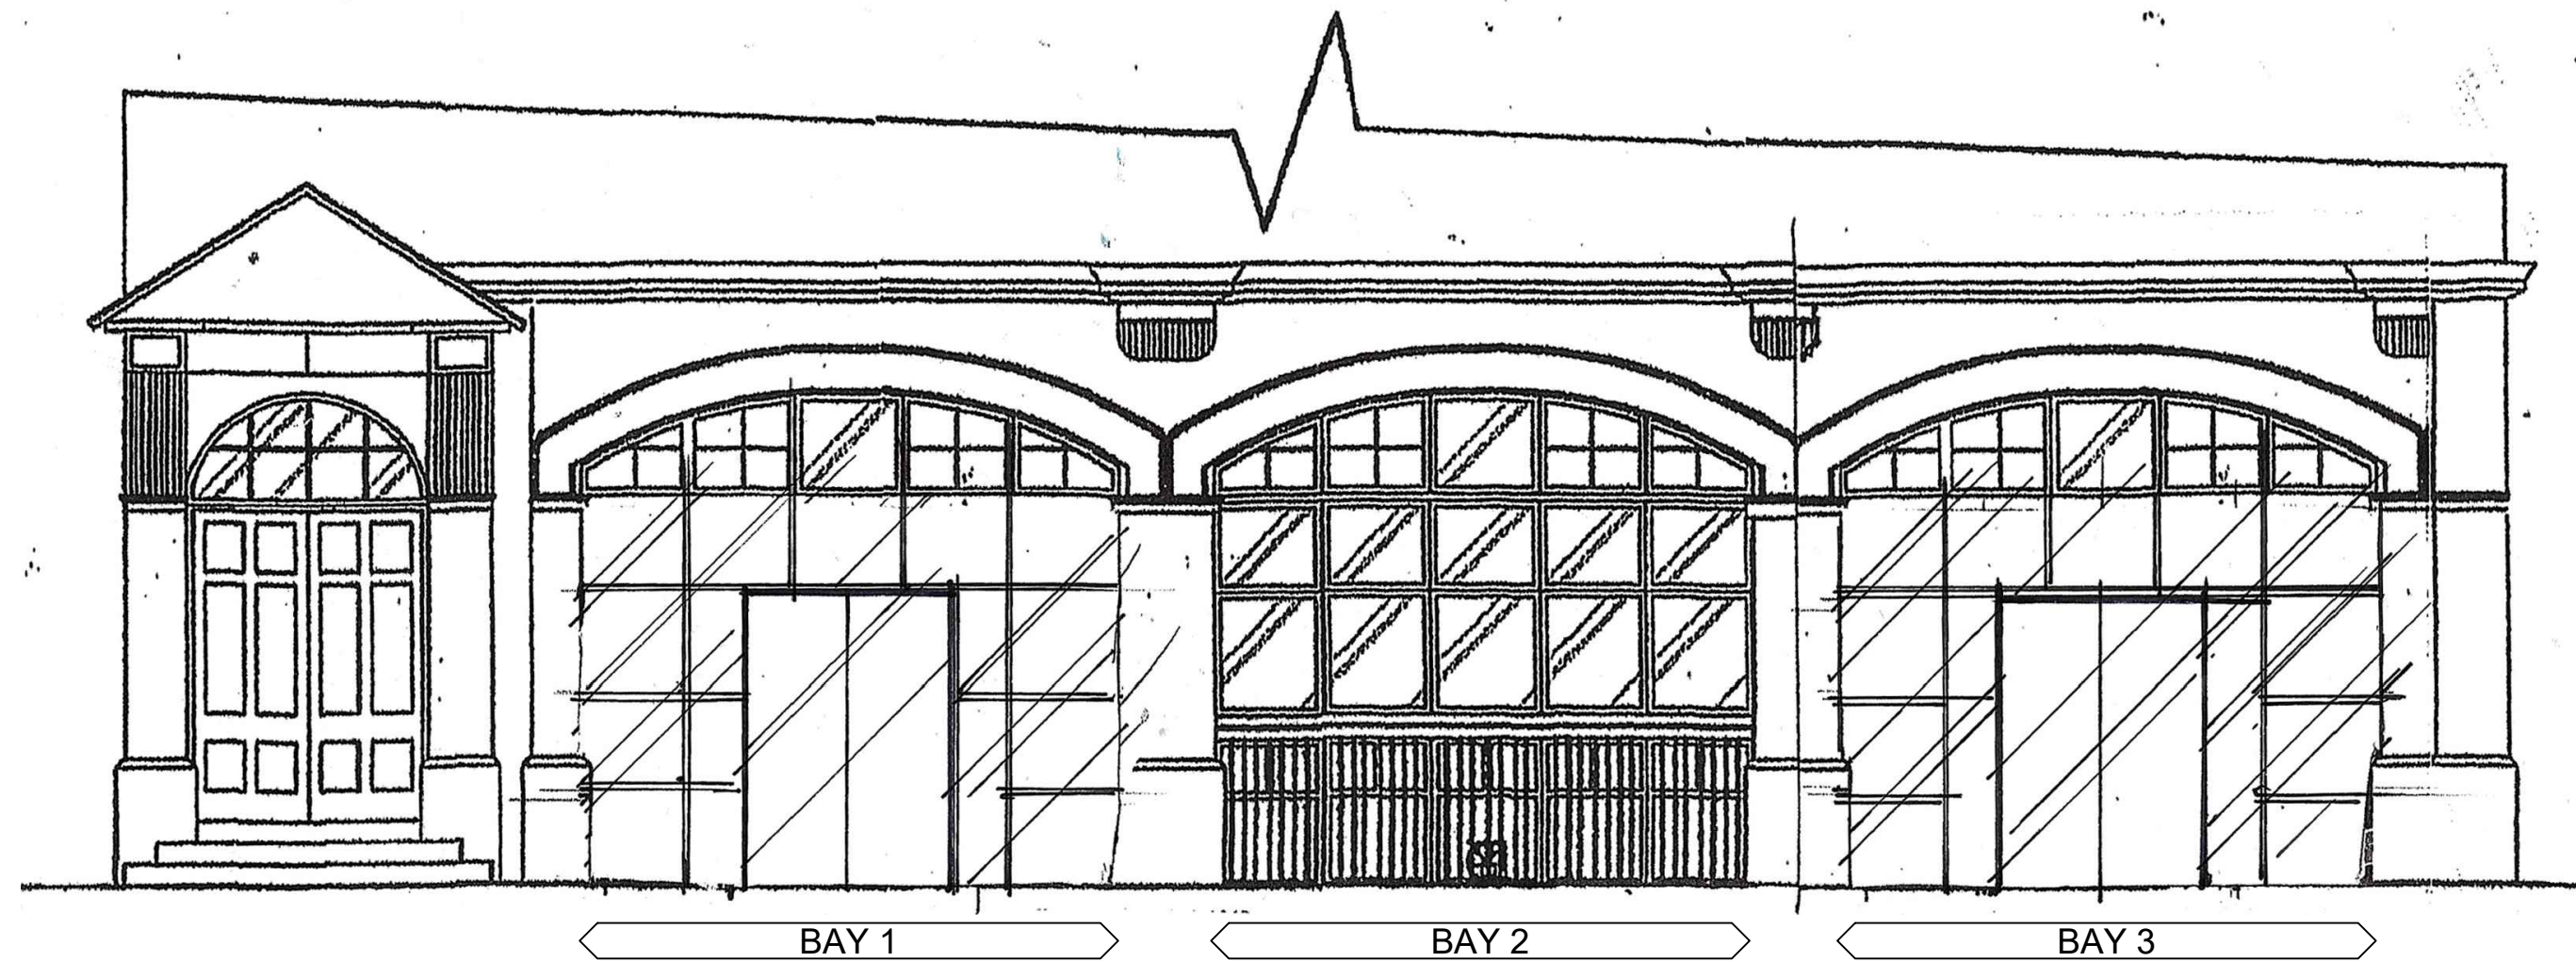

PROPOSED PART BLOOM STREET ELEVATION



REVISIONS  
A Existing and proposed Section A - A added. 18-10-2022  
B Notes added to plans and elevations. 04-12-2022  
C Complete redesign. 30-08-2023

CLIENT: Mr A Underwood

JOB: Proposed Inclusive Access  
Richmond House, 15 Bloom Street  
Manchester, M1 3HZ  
TITLE: Existing and Proposed Plans and Elevations

JOB NO: DRAWING NO: PL01 C

SCALE: 1:50. A1 DATE: October 2022

**RCA Interiors**  
Design Studio Unit 2A Parkway Trading Estate  
Barton Dock Road Manchester M32 0TL  
tel: 0161 864 2921  
fax: 0161 864 4049. www.rcainteriors.co.uk

RCA Interiors is a trading style of Richard Chadwick Associates Ltd