




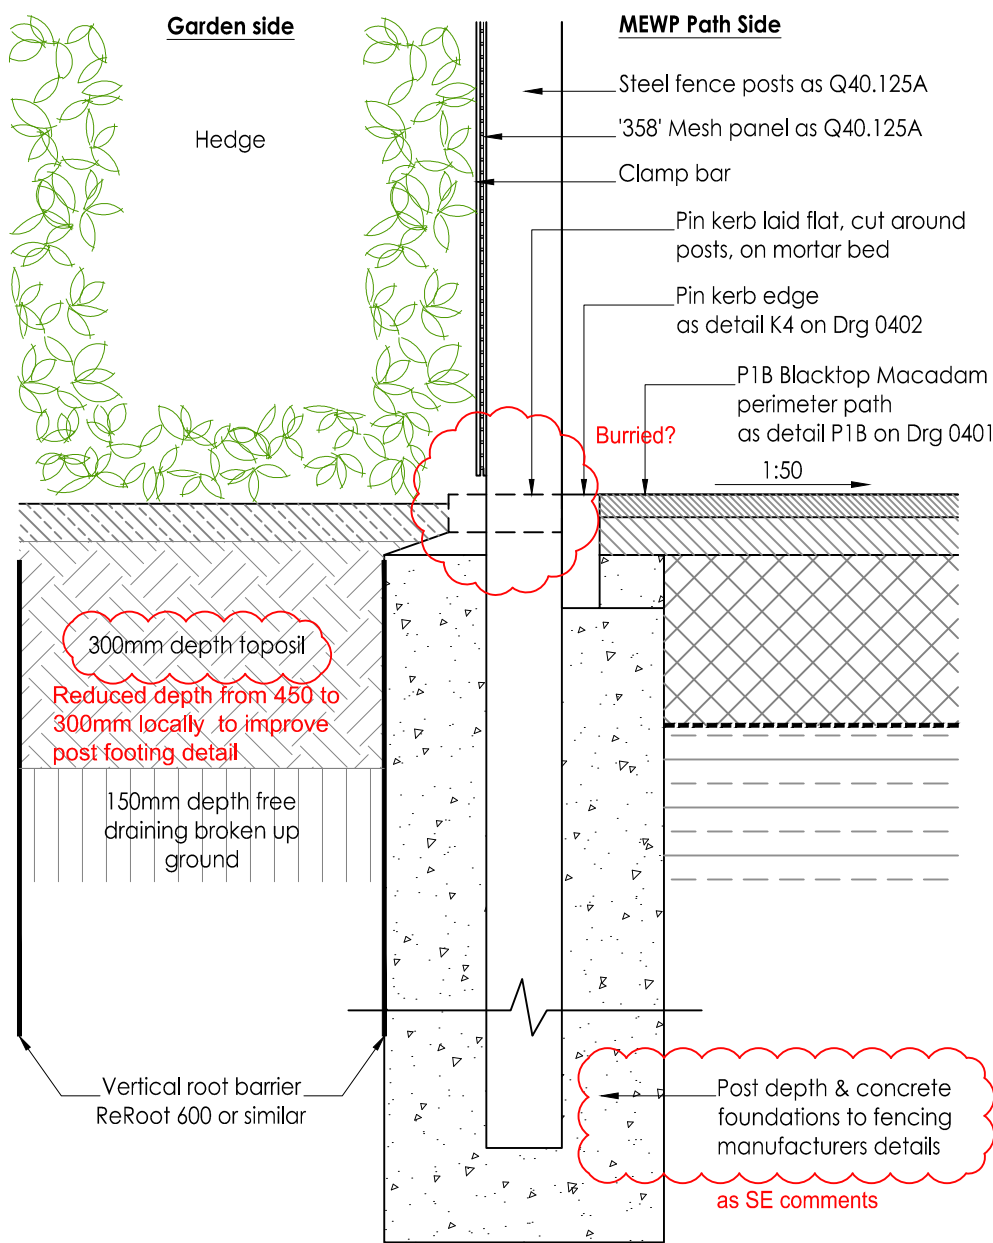


F1
0404-1 **SECURITY FENCE TO OUTER GARDENS**
Scale 1:10

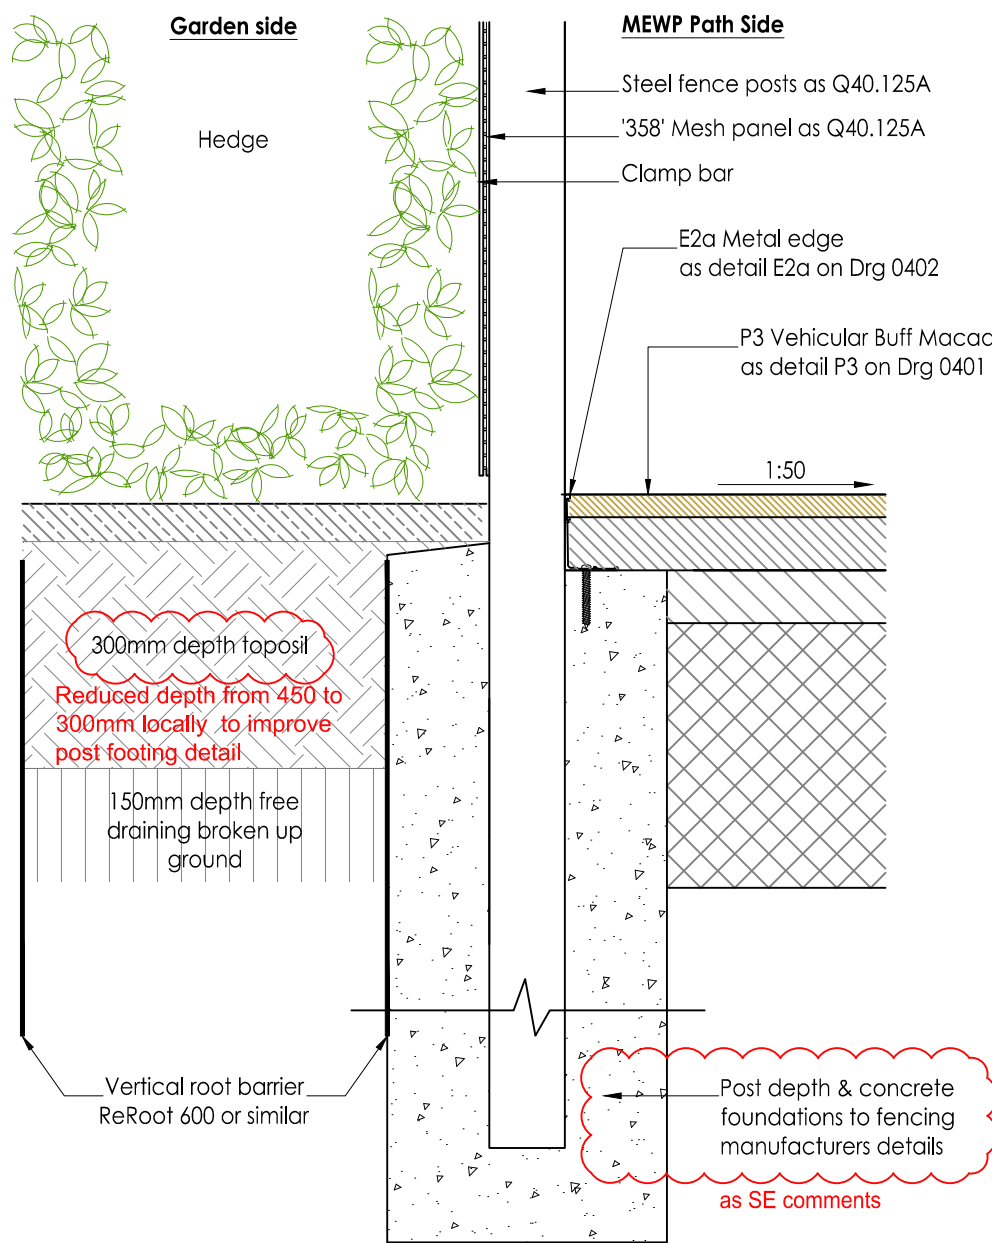


F1
0404-2 **SECURITY FENCE TO OUTER GARDENS**
Scale 1:10

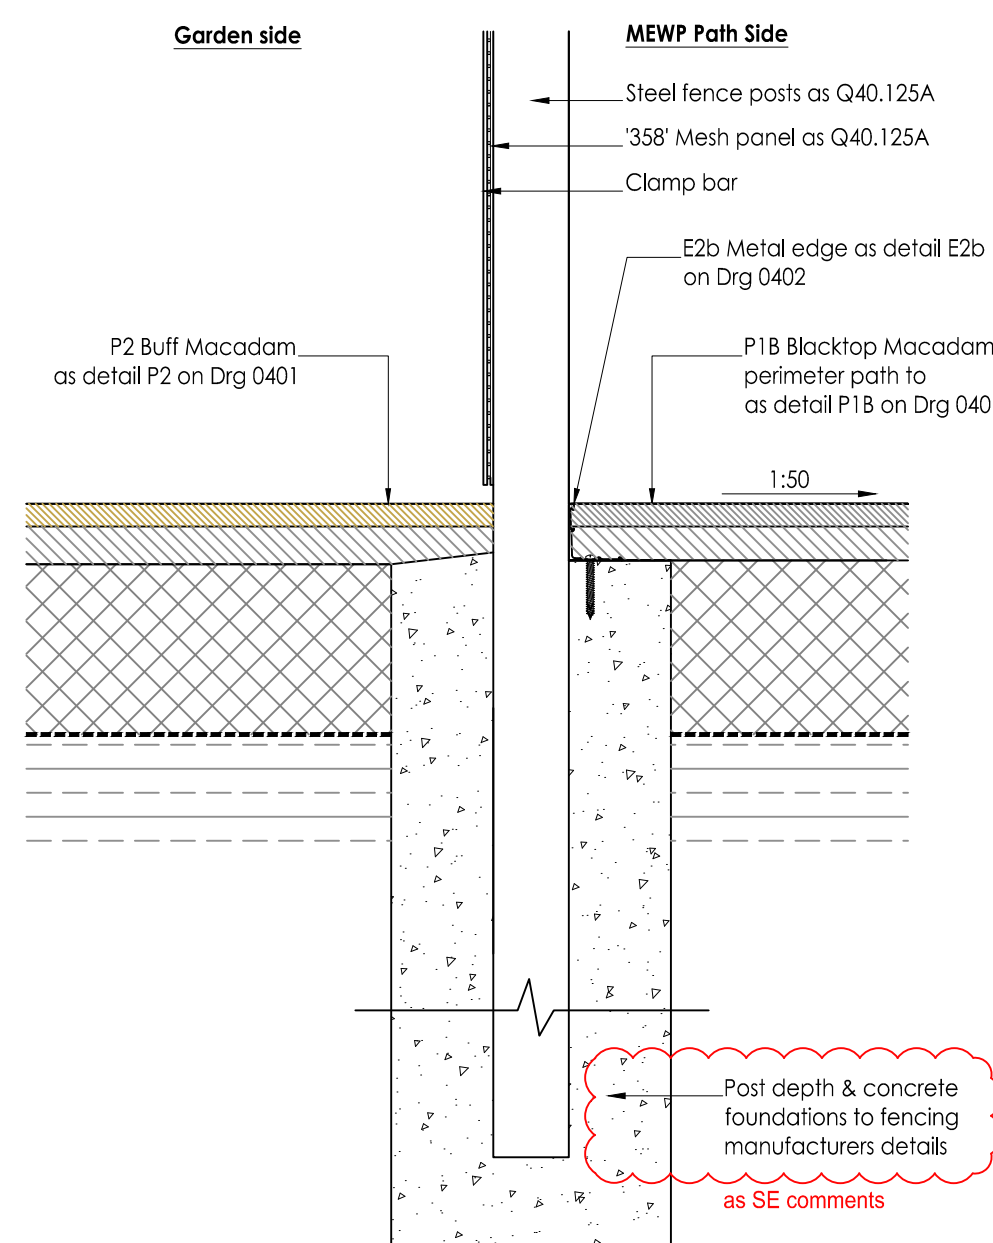


F1
0404-3 **SECURITY FENCE TO OUTER GARDENS**
Scale 1:10

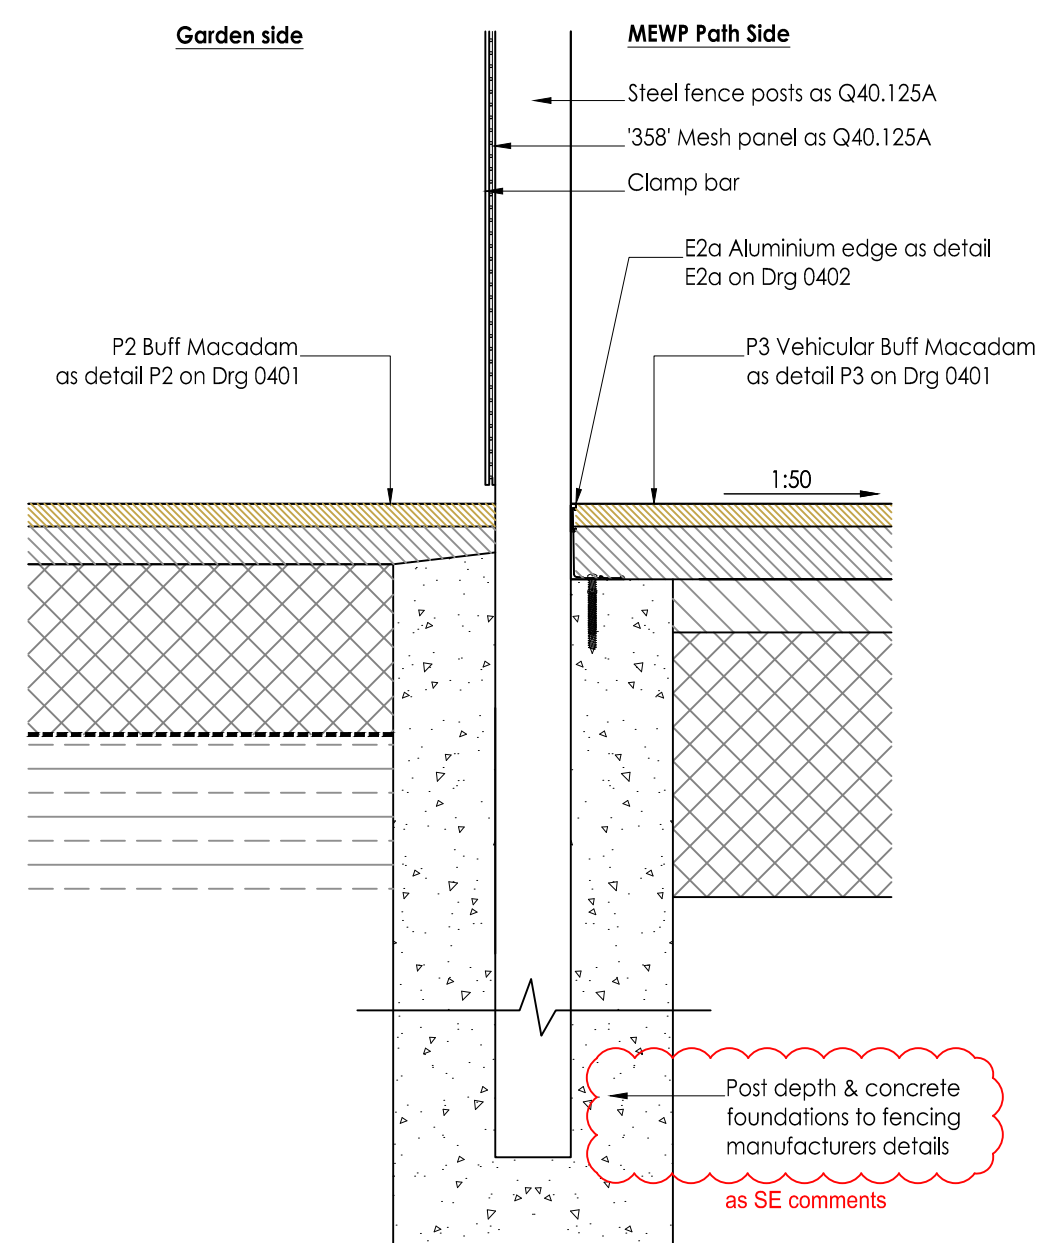


F1
0404-4 **SECURITY FENCE TO OUTER GARDENS**
Scale 1:10

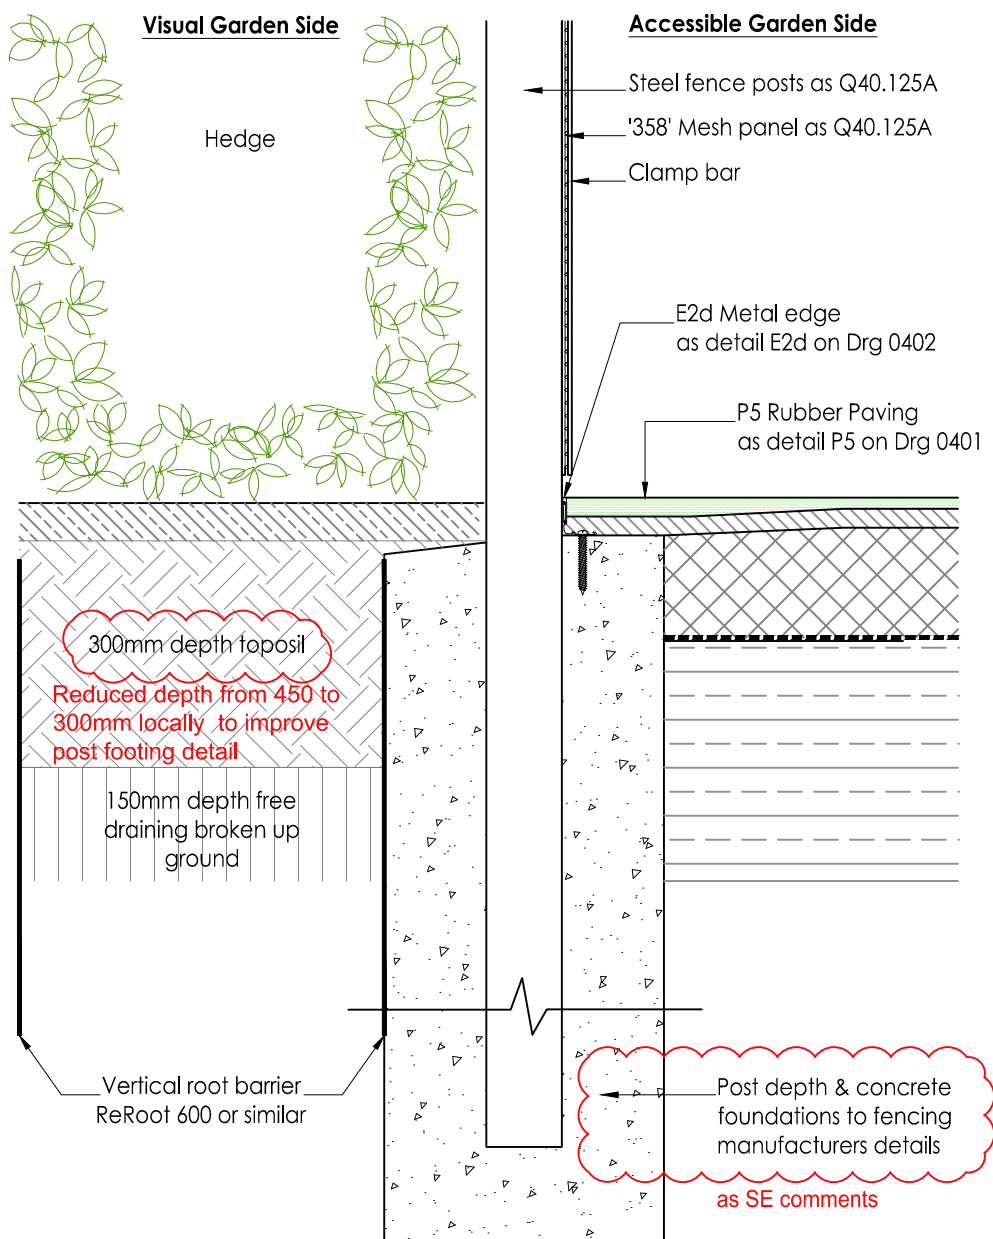


F1
0404-1 **SECURITY FENCE TO INNER GARDENS**
Scale 1:10

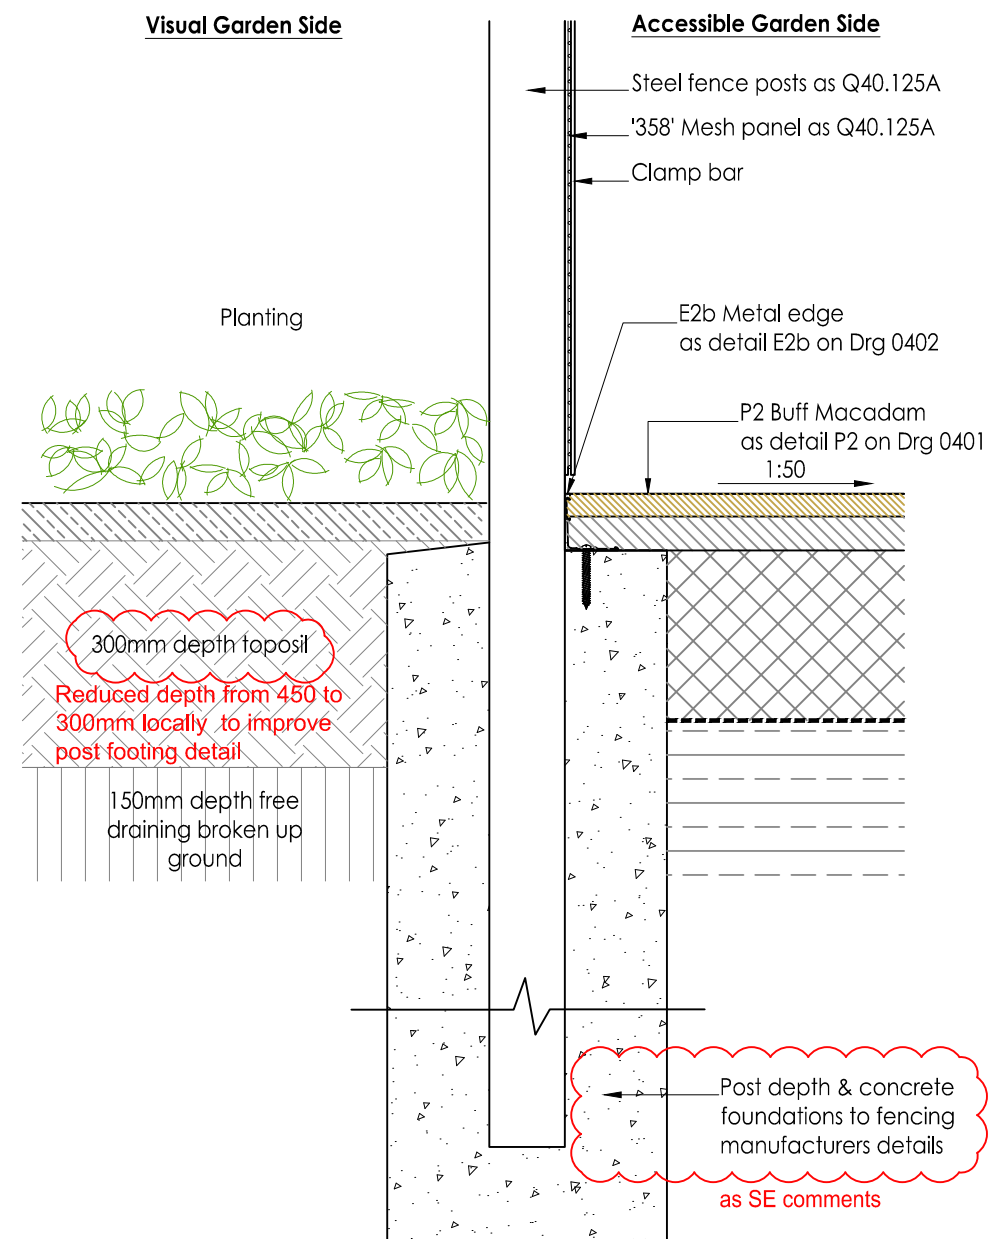


F1
0404-2 **SECURITY FENCE TO INNER GARDENS**
Scale 1:10

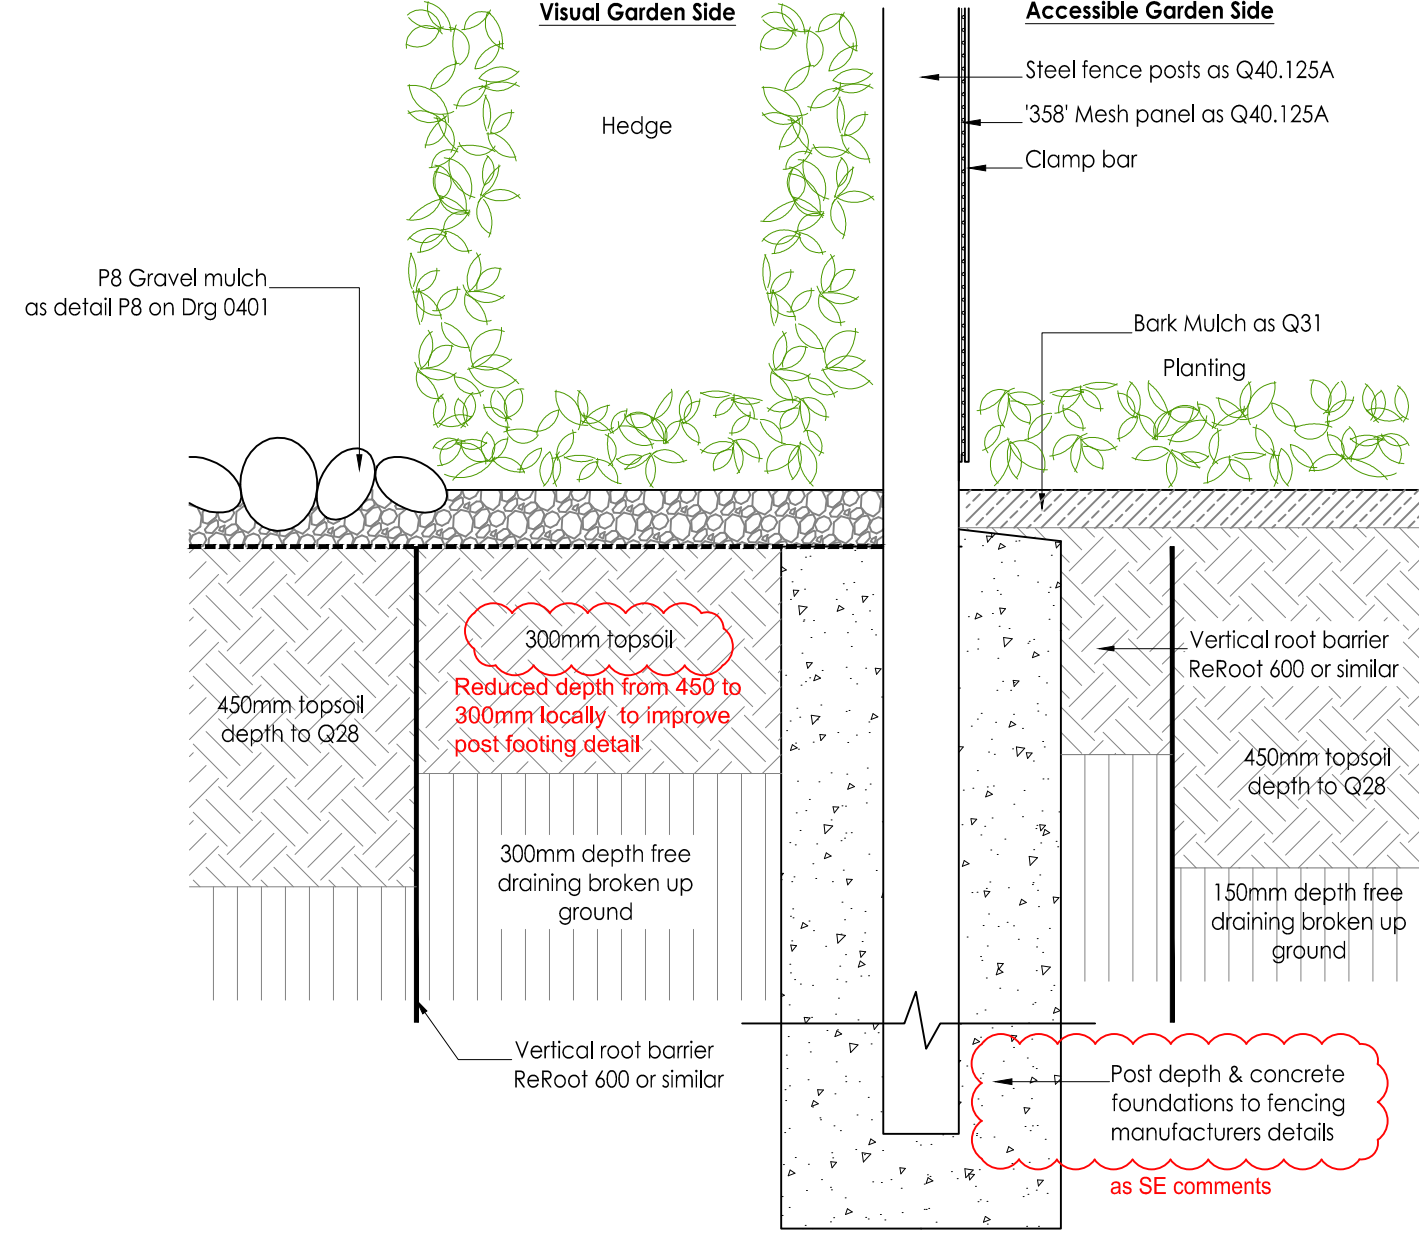


F1
0404-3 **SECURITY FENCE TO INNER GARDENS**
Scale 1:10

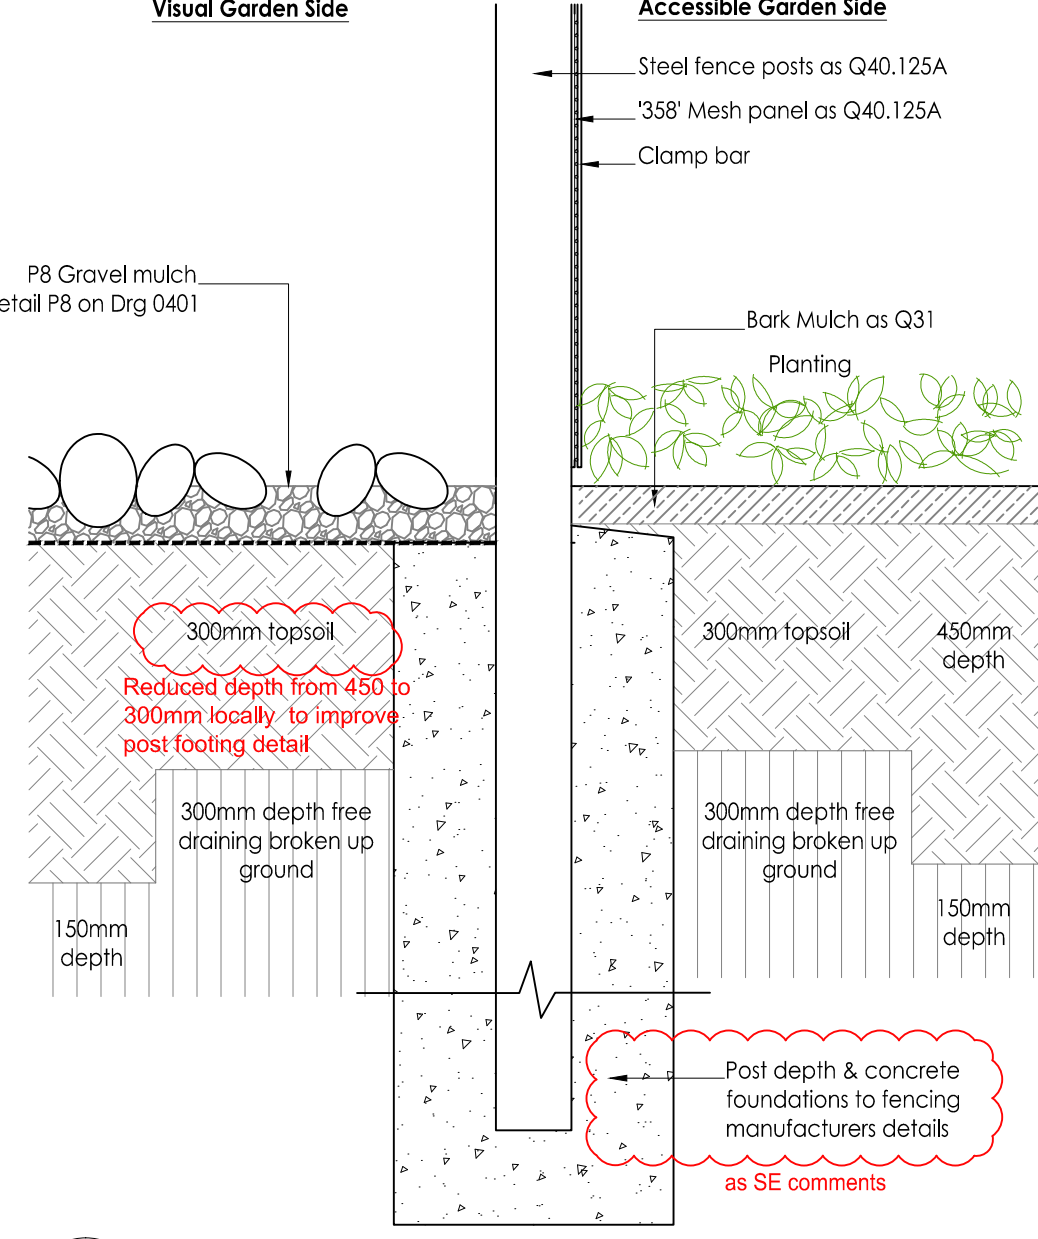


F1
0404-4 **SECURITY FENCE TO INNER GARDENS**
Scale 1:10

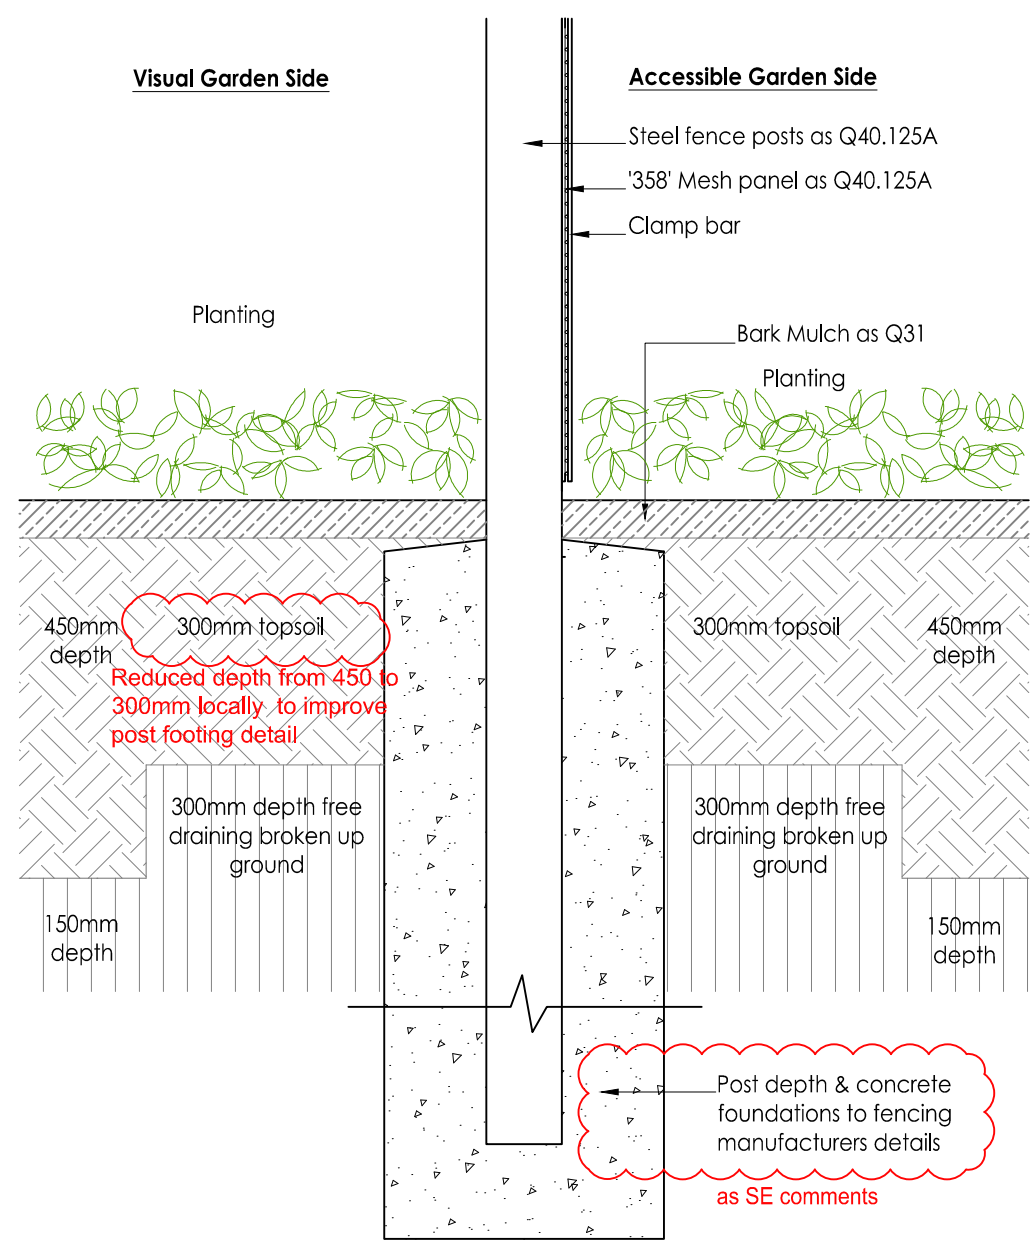


F1
0404-5 **SECURITY FENCE TO INNER GARDENS**
Scale 1:10

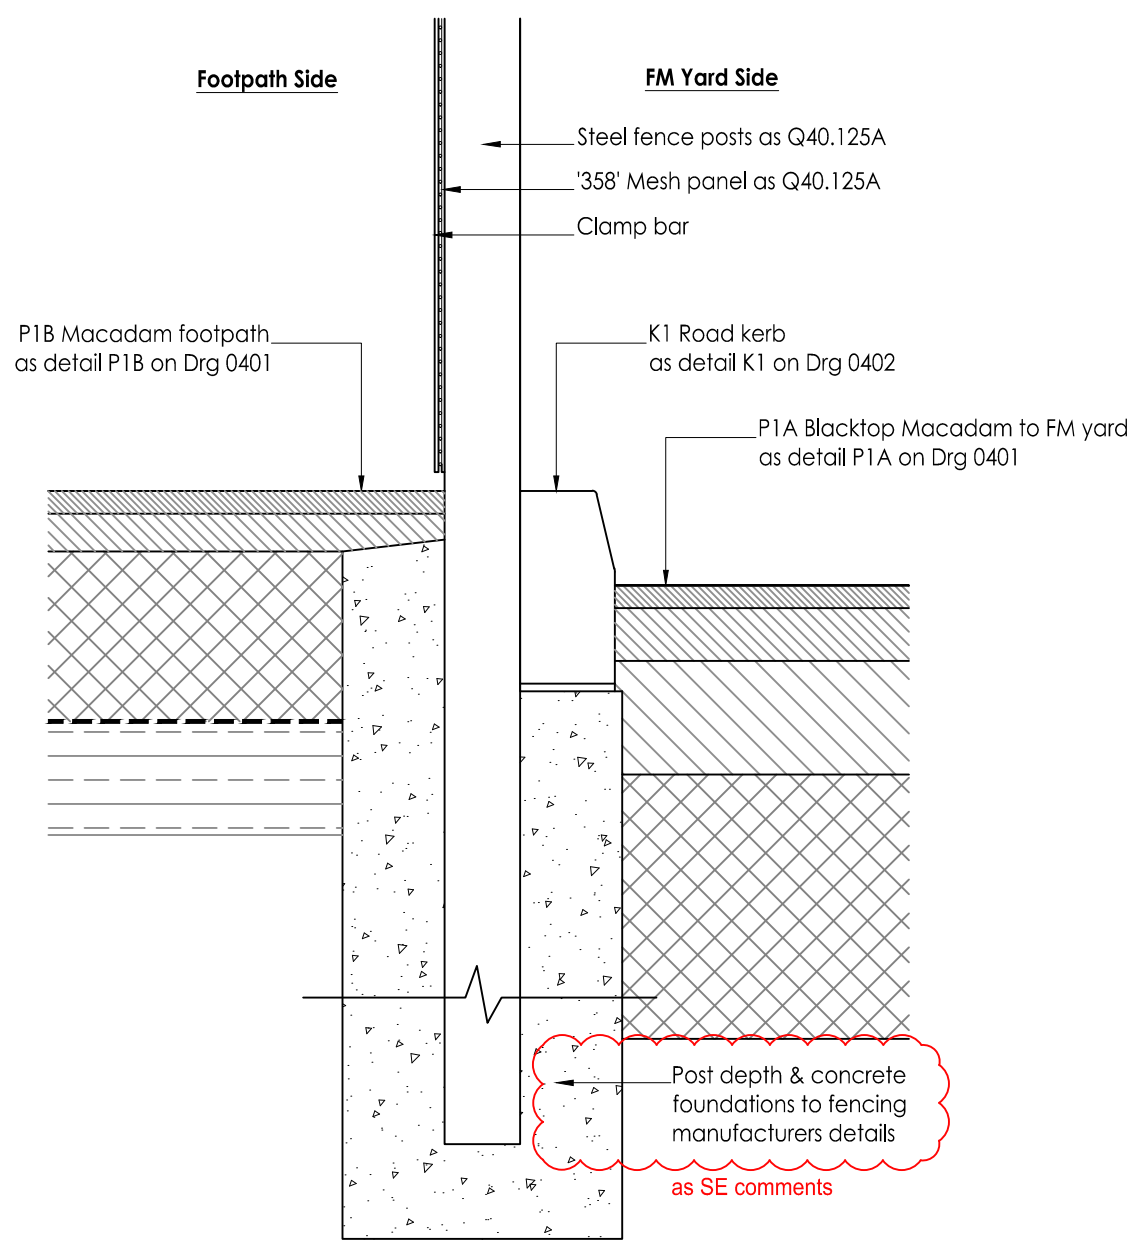

F3
0404-1 **SECURITY FENCE TO FM YARD**
Scale 1:10

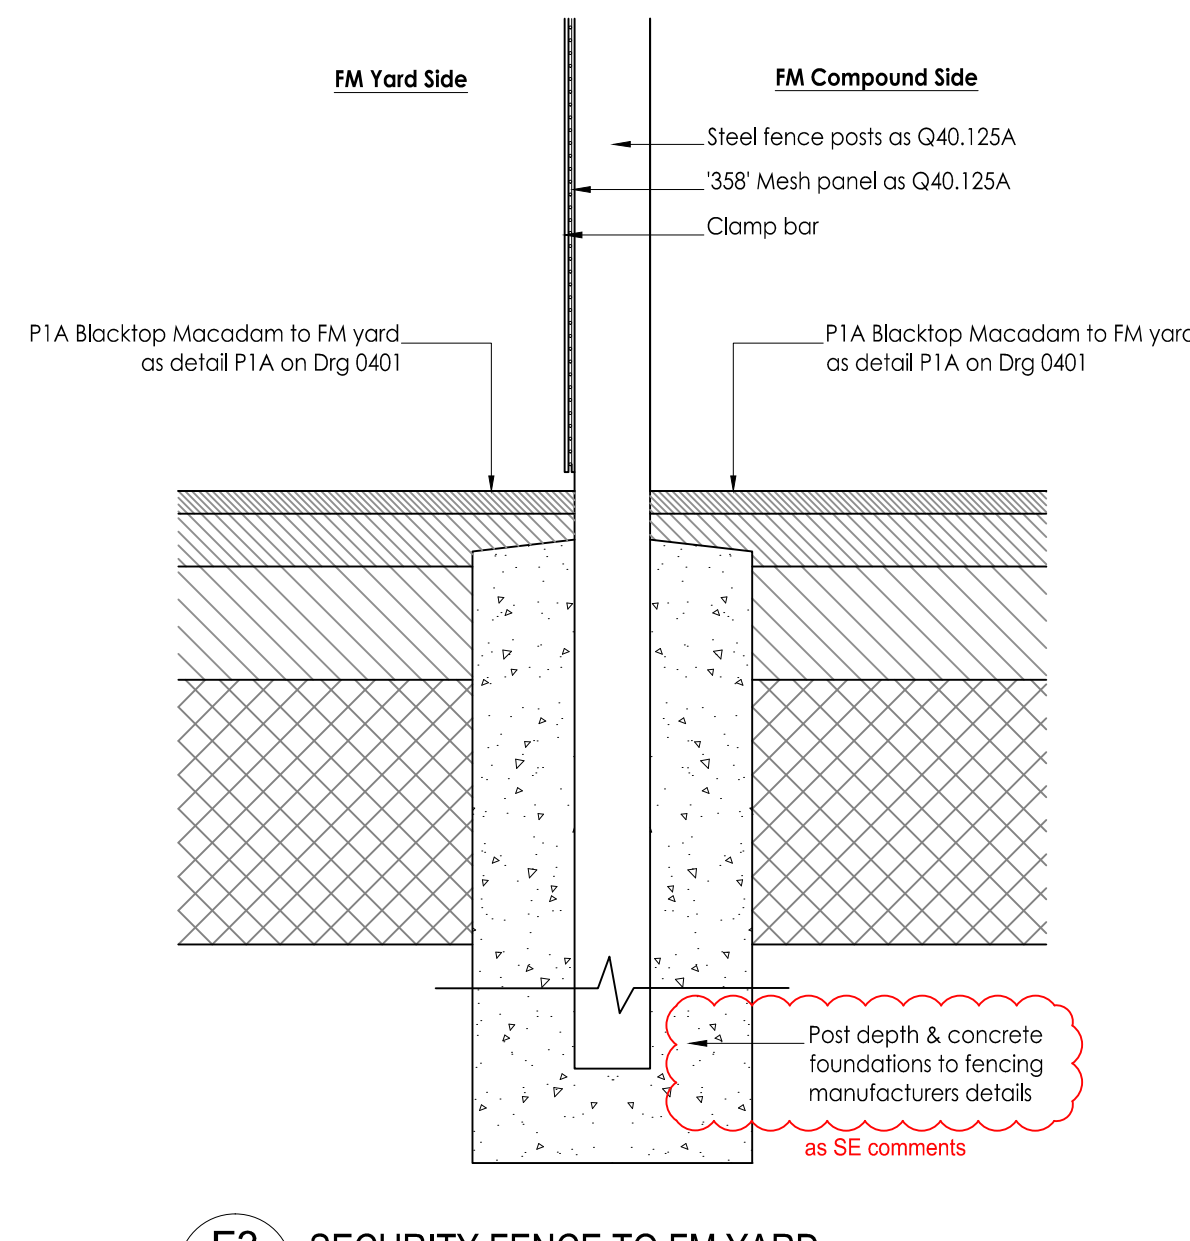

F3
0404-2 **SECURITY FENCE TO FM YARD**
Scale 1:10

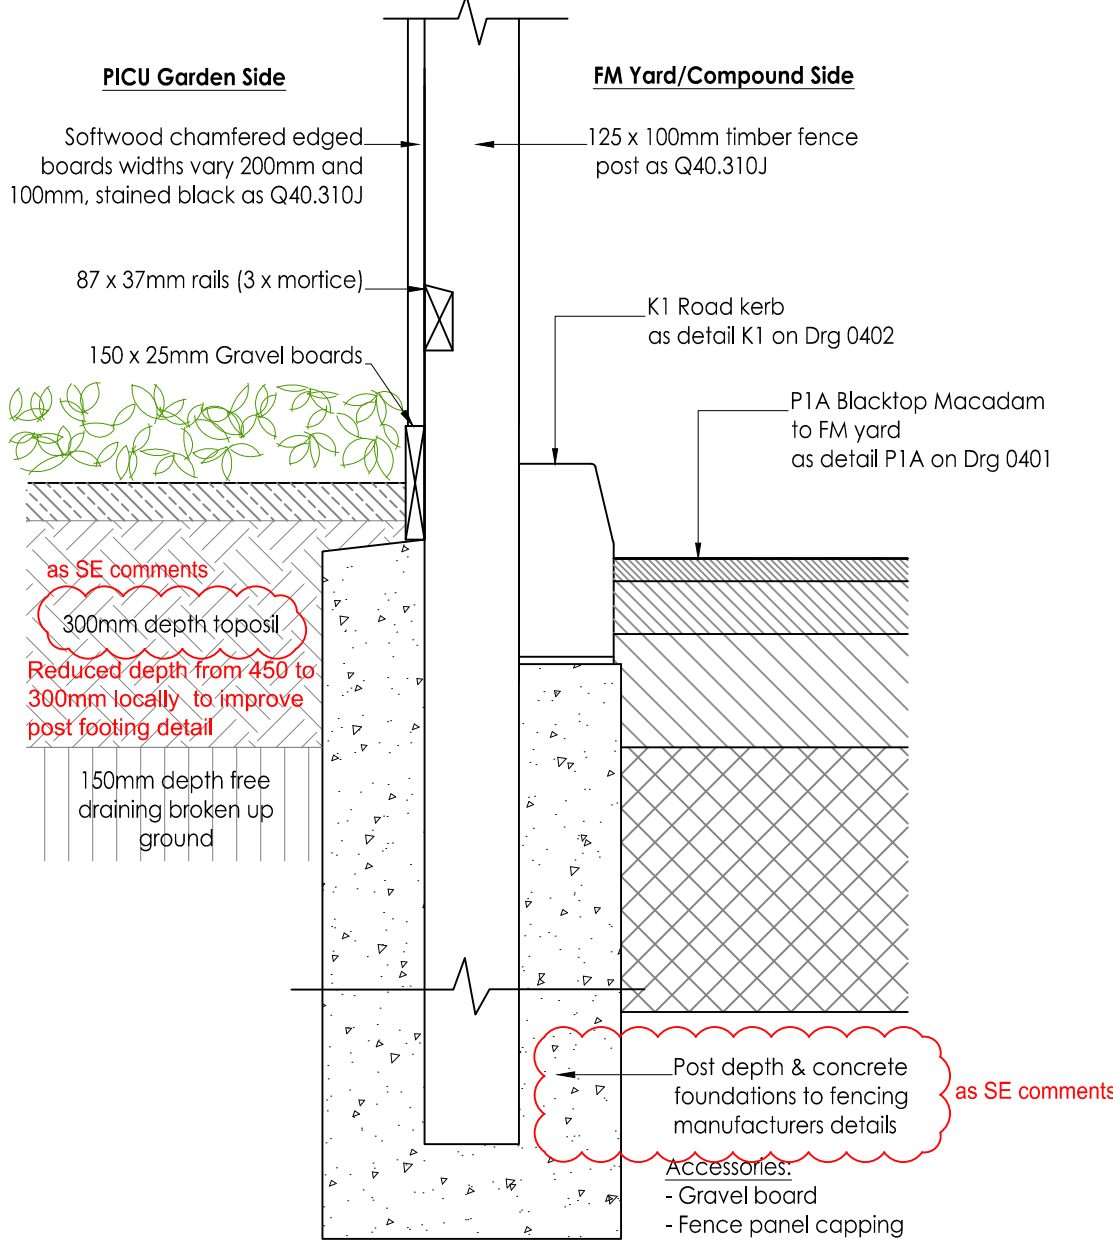

F4
0404-1 **2.4m TIMBER PICU GARDEN FENCE**
Scale 1:10

NOTES:

DO NOT SCALE. Use figured dimensions only. The contractor is requested to check all dimensions before the work is put in hand. Copyright of this drawing belongs solely to Iteriad Ltd. This drawing must only be used for the purpose for which it is supplied and its contents must not be reproduced for any purpose without written permission. Areas indicated, or areas calculated from this drawing should be used for valuation purposes or as the basis for development contracts. Iteriad Ltd is a limited liability company registered in England and Wales. Number 7966573

NOTES:

Based on GDA Building floor plans:
NMGPH-GDA-VV-00-DR-A-0001 - Lower GF
NMGPH-GDA-VV-01-DR-A-0001 - Upper GF

To be read in conjunction with Landscape Series GA's:
NMGPH-ITR-00-XX-DR-L-0100 (Lower GL West)
NMGPH-ITR-00-XX-DR-L-0200 (Upper GL East)
NMGPH-ITR-00-XX-DR-L-0300 (Roof Gardens)
NMGPH-ITR-00-XX-DR-L-0037 Kerbing & Edging Plan
NMGPH-ITR-00-XX-DR-L-0038 Fencing & Balustrade Plan

Construction Details series:
NMGPH-ITR-XX-XX-DR-L-0400

NBS Specification:
NMGPH-ITR-VV-XX-SP-L-2001

Schedules:
NMGPH-ITR-VV-XX-SH-L-1000 (Planting)
NMGPH-ITR-VV-XX-SH-L-1001 (Components)

NOTES:

Fencing fabricator to provide full shop drawings. These shall include details of all fence post lengths & post hole sizes & depths to offset wind loading/overturning, where the following different made-up ground condition scenarios apply:

- Wholly within new compacted hard ground
- Wholly within new consolidated soft ground
- Within new compacted hard ground adjacent to new consolidated soft ground

Made up topsoil depths (where fence posts are situated adjacent to proposed hedges or within planting beds) are to be reduced in depth locally from 450 down to 300mm to improve post stability.

Notes added as per SE comments

C02	F2 fence substituted with F1 fence	AP	KH	06.07.23
C01	Issue for construction	AP	KH	10.02.23
P03	Updated as per SE comments	AP	KH	28.10.21
REV	DETAILS	DRAWN BY	CHECKED BY	CHECKED DATE
CLIENT				

Greater Manchester MH NHS FT

MASTERPLANNERSLANDSCAPE ARCHITECTS

(iteriad)

Studio
2 Cranwood Cottages,
Eccles, Greater Manchester,
M30 9LQ
T: (+44) 15394 43018
E: studio@iteriad.com
W: www.iteriad.com

PROJECT TITLE
New Park House NMGH

DRAWING TITLE
**GROUND FLOOR LEVEL
Typical Construction Details
Fence Section Details**

SCALE
1:10@A1

DRAWN BY
AP

DATE
19.01.21

PURPOSE
For Construction

STATUS
S5

JOB/DRAWING NUMBER
NMGPH-ITR-XX-XX-DR-L-0404

REVISION
C02