

Oxford Road



Mancunian Way A57

Sandra Burslem
1164B

Business School
1031b

All Saints Library
1044B

All Saints
Building
1004B

Institute of Sport
1016B

Bellhouse
1010B

Cambridge Hall
(North) 1061B

Grosvenor
Square
1142B

Cavendish
Building

Ormond Building
1005B

Cavendish Street

Cavendish Building
1015B

Righton
Building
1013B

Grosvenor
1002B

Arts & Humanities

Cambridge Hall
(South) 1062B

1176B
Salutation


Student Union
1179B

Digital Arts

Benzie Building
1175B

Chatham Building
1120B

Geoffrey Manton
1003B

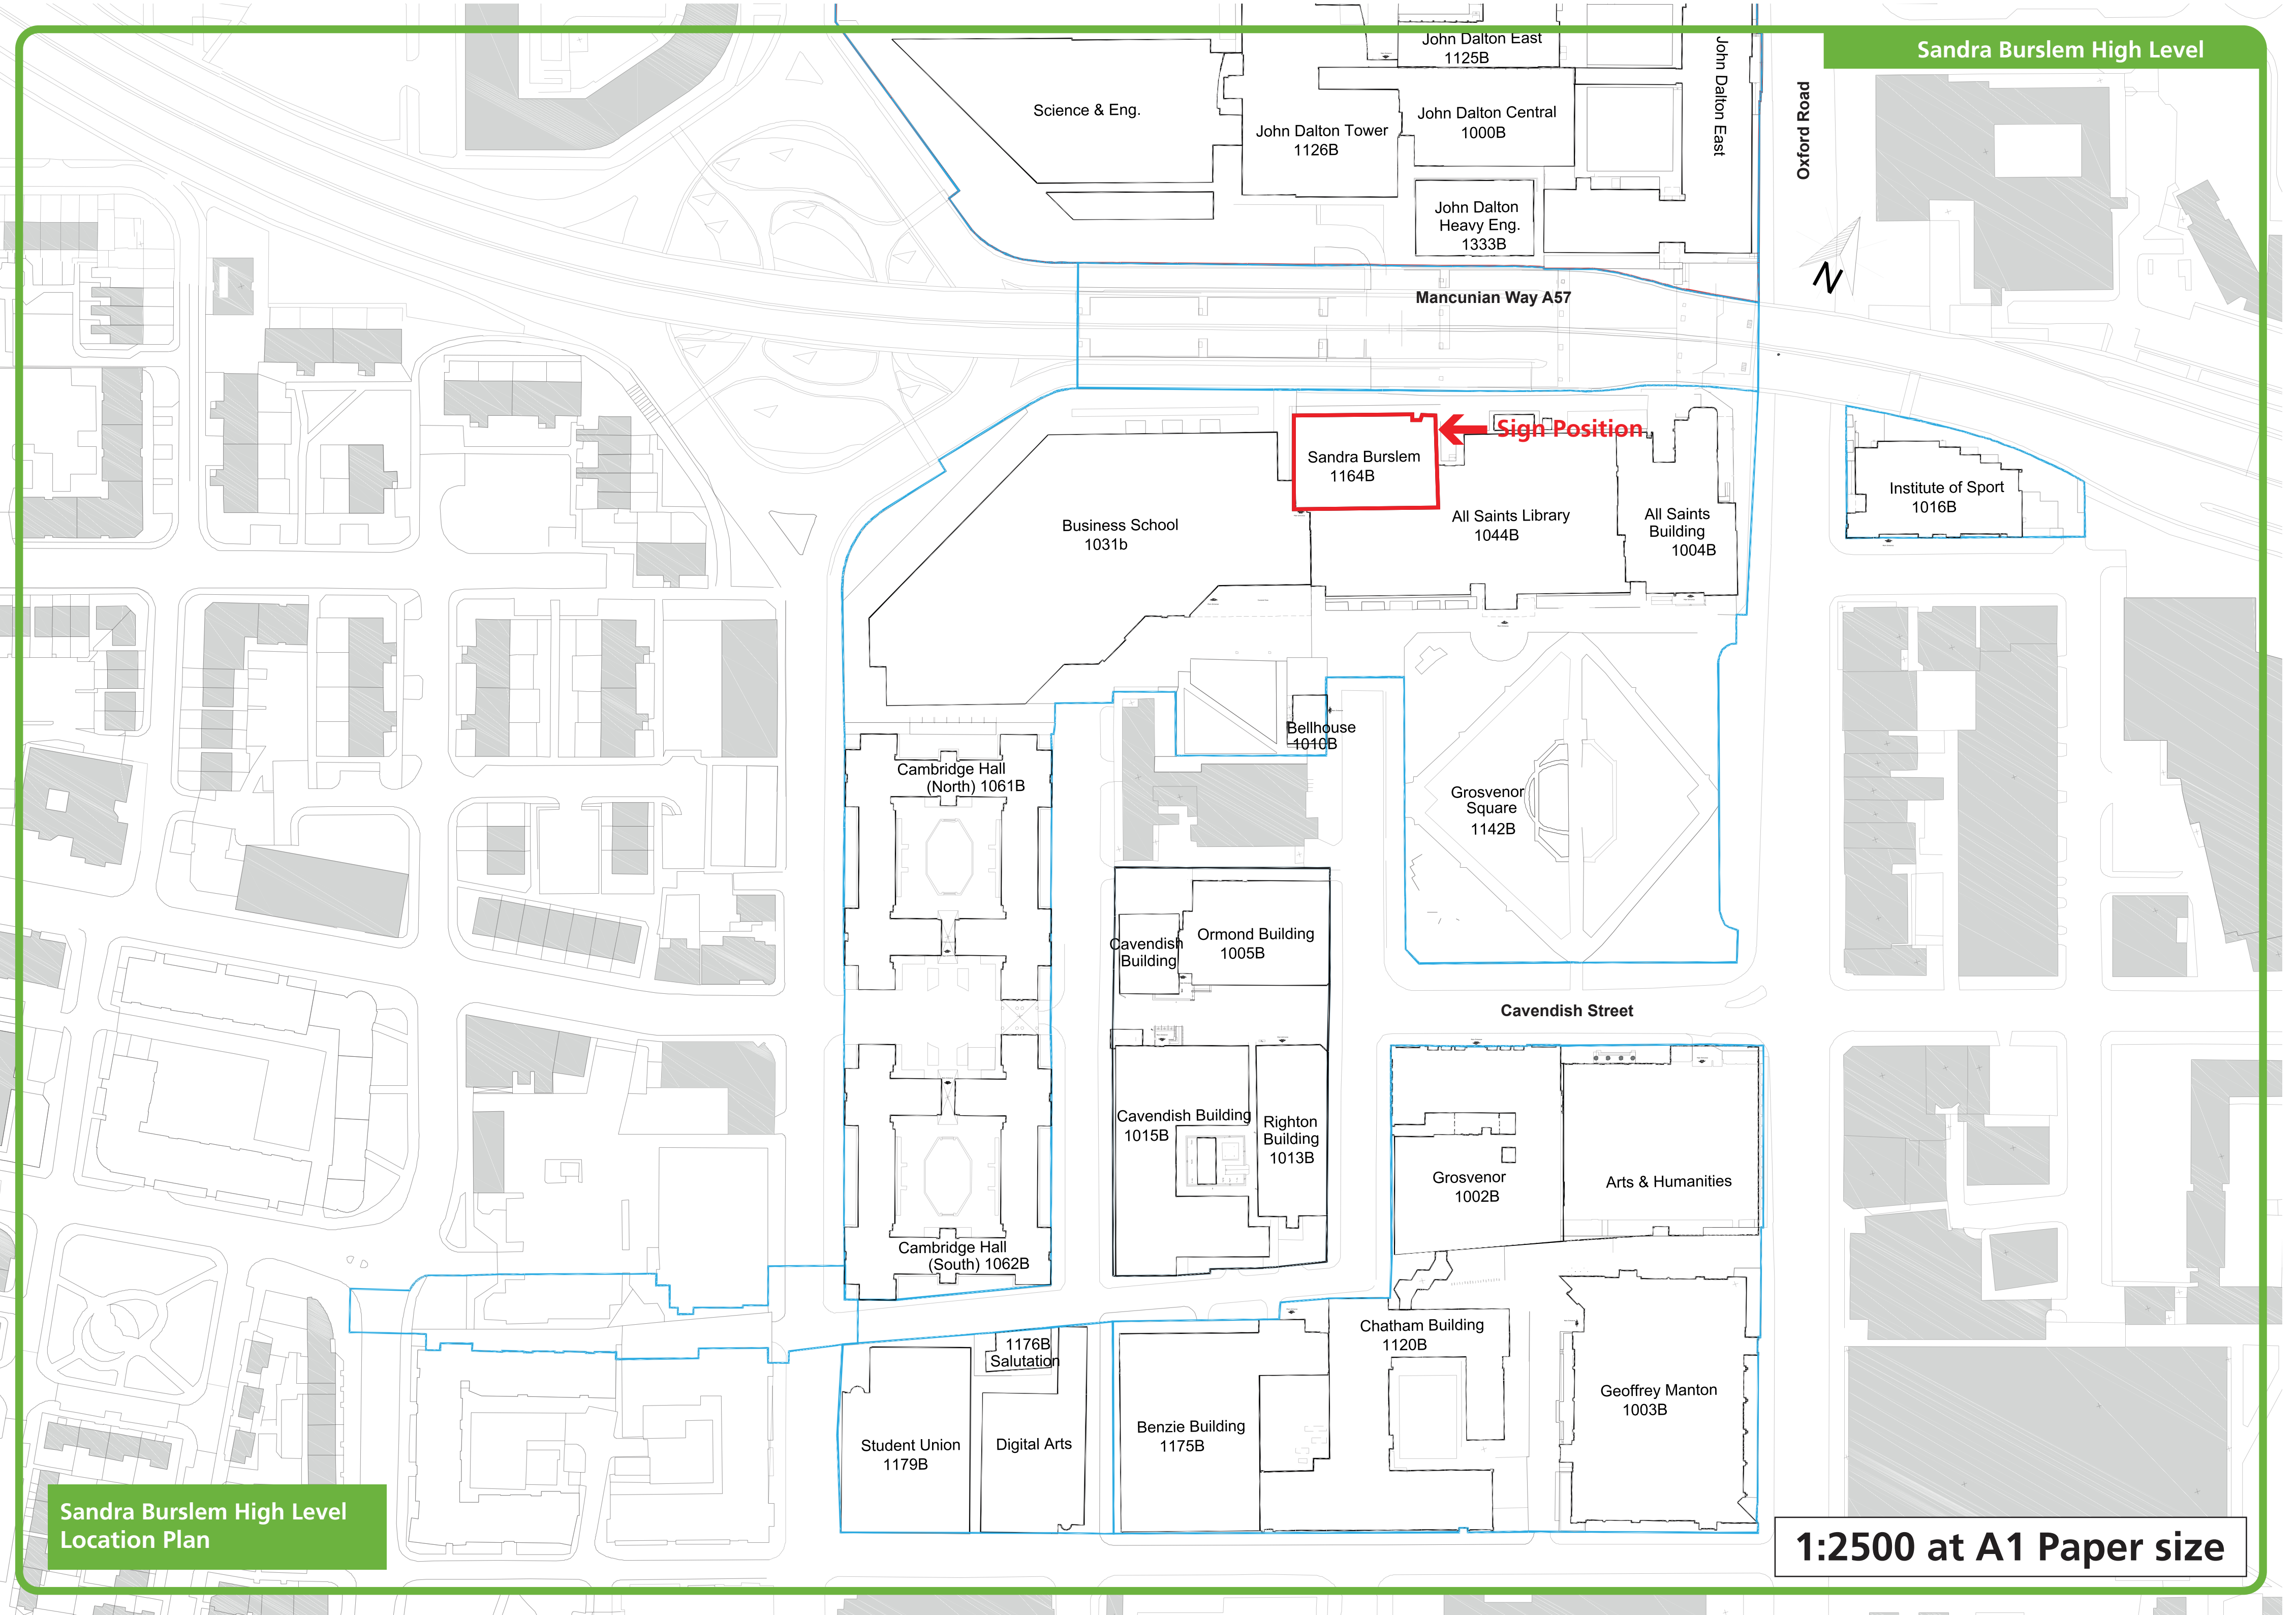

SANDRA BURSLEM (BACK)**FACE ILLUMINATED**


Illuminated Flexface 'spades' icon with 190mm black returns and printed black spades to face.

Built up 316 marine grade stainless steel removable rim and return letters painted black with opal acrylic faces illuminated via internal LEDs.



Letters to have 30mm rims and 100mm returns.

3mm aluminium back plates to letters only painted to match cladding.

Nut spacers to rear of back plates to leave room for cables.

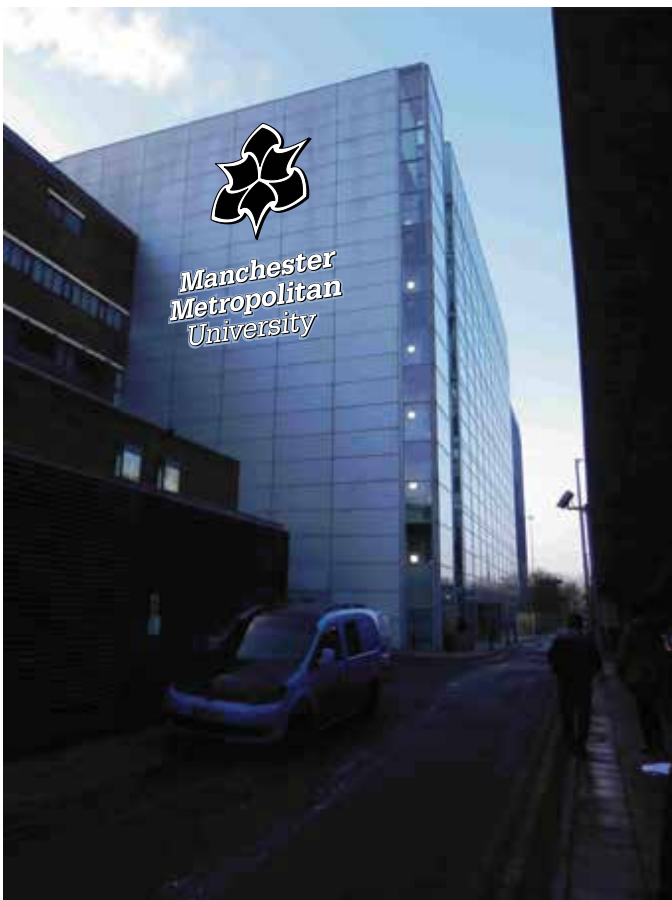

Indicative photographic visual

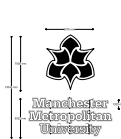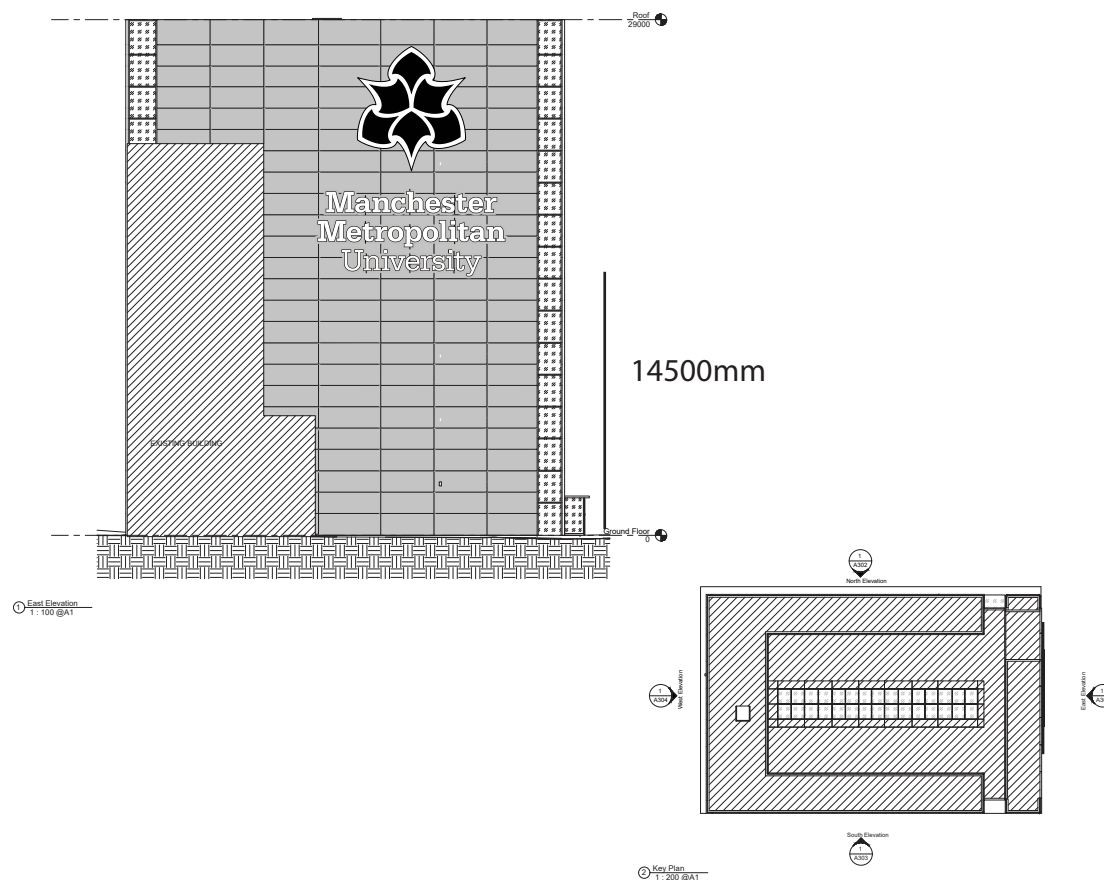

Maximum illumination is 300 canela per mtr²

Scale: 1:1000 @ A4

Client:
Manchester Met University

Date:
21/02/23

Customer Order No:
Helen Hatcher


Revision No:
V03

Designer:
Kat Cavanagh

COPYRIGHT RESERVED
THIS DRAWING IS NOT TO BE COPIED IN WHOLE OR IN PART WITHOUT PRIOR PERMISSION IN WRITING BEING OBTAINED FROM THE DIRECTOR OF ALLSIGNS INTERNATIONAL. NO INFORMATION CONTAINED IN THIS DRAWING IS TO BE DIVULGED TO UNAUTHORISED PERSONS.




Certificate Number 2147

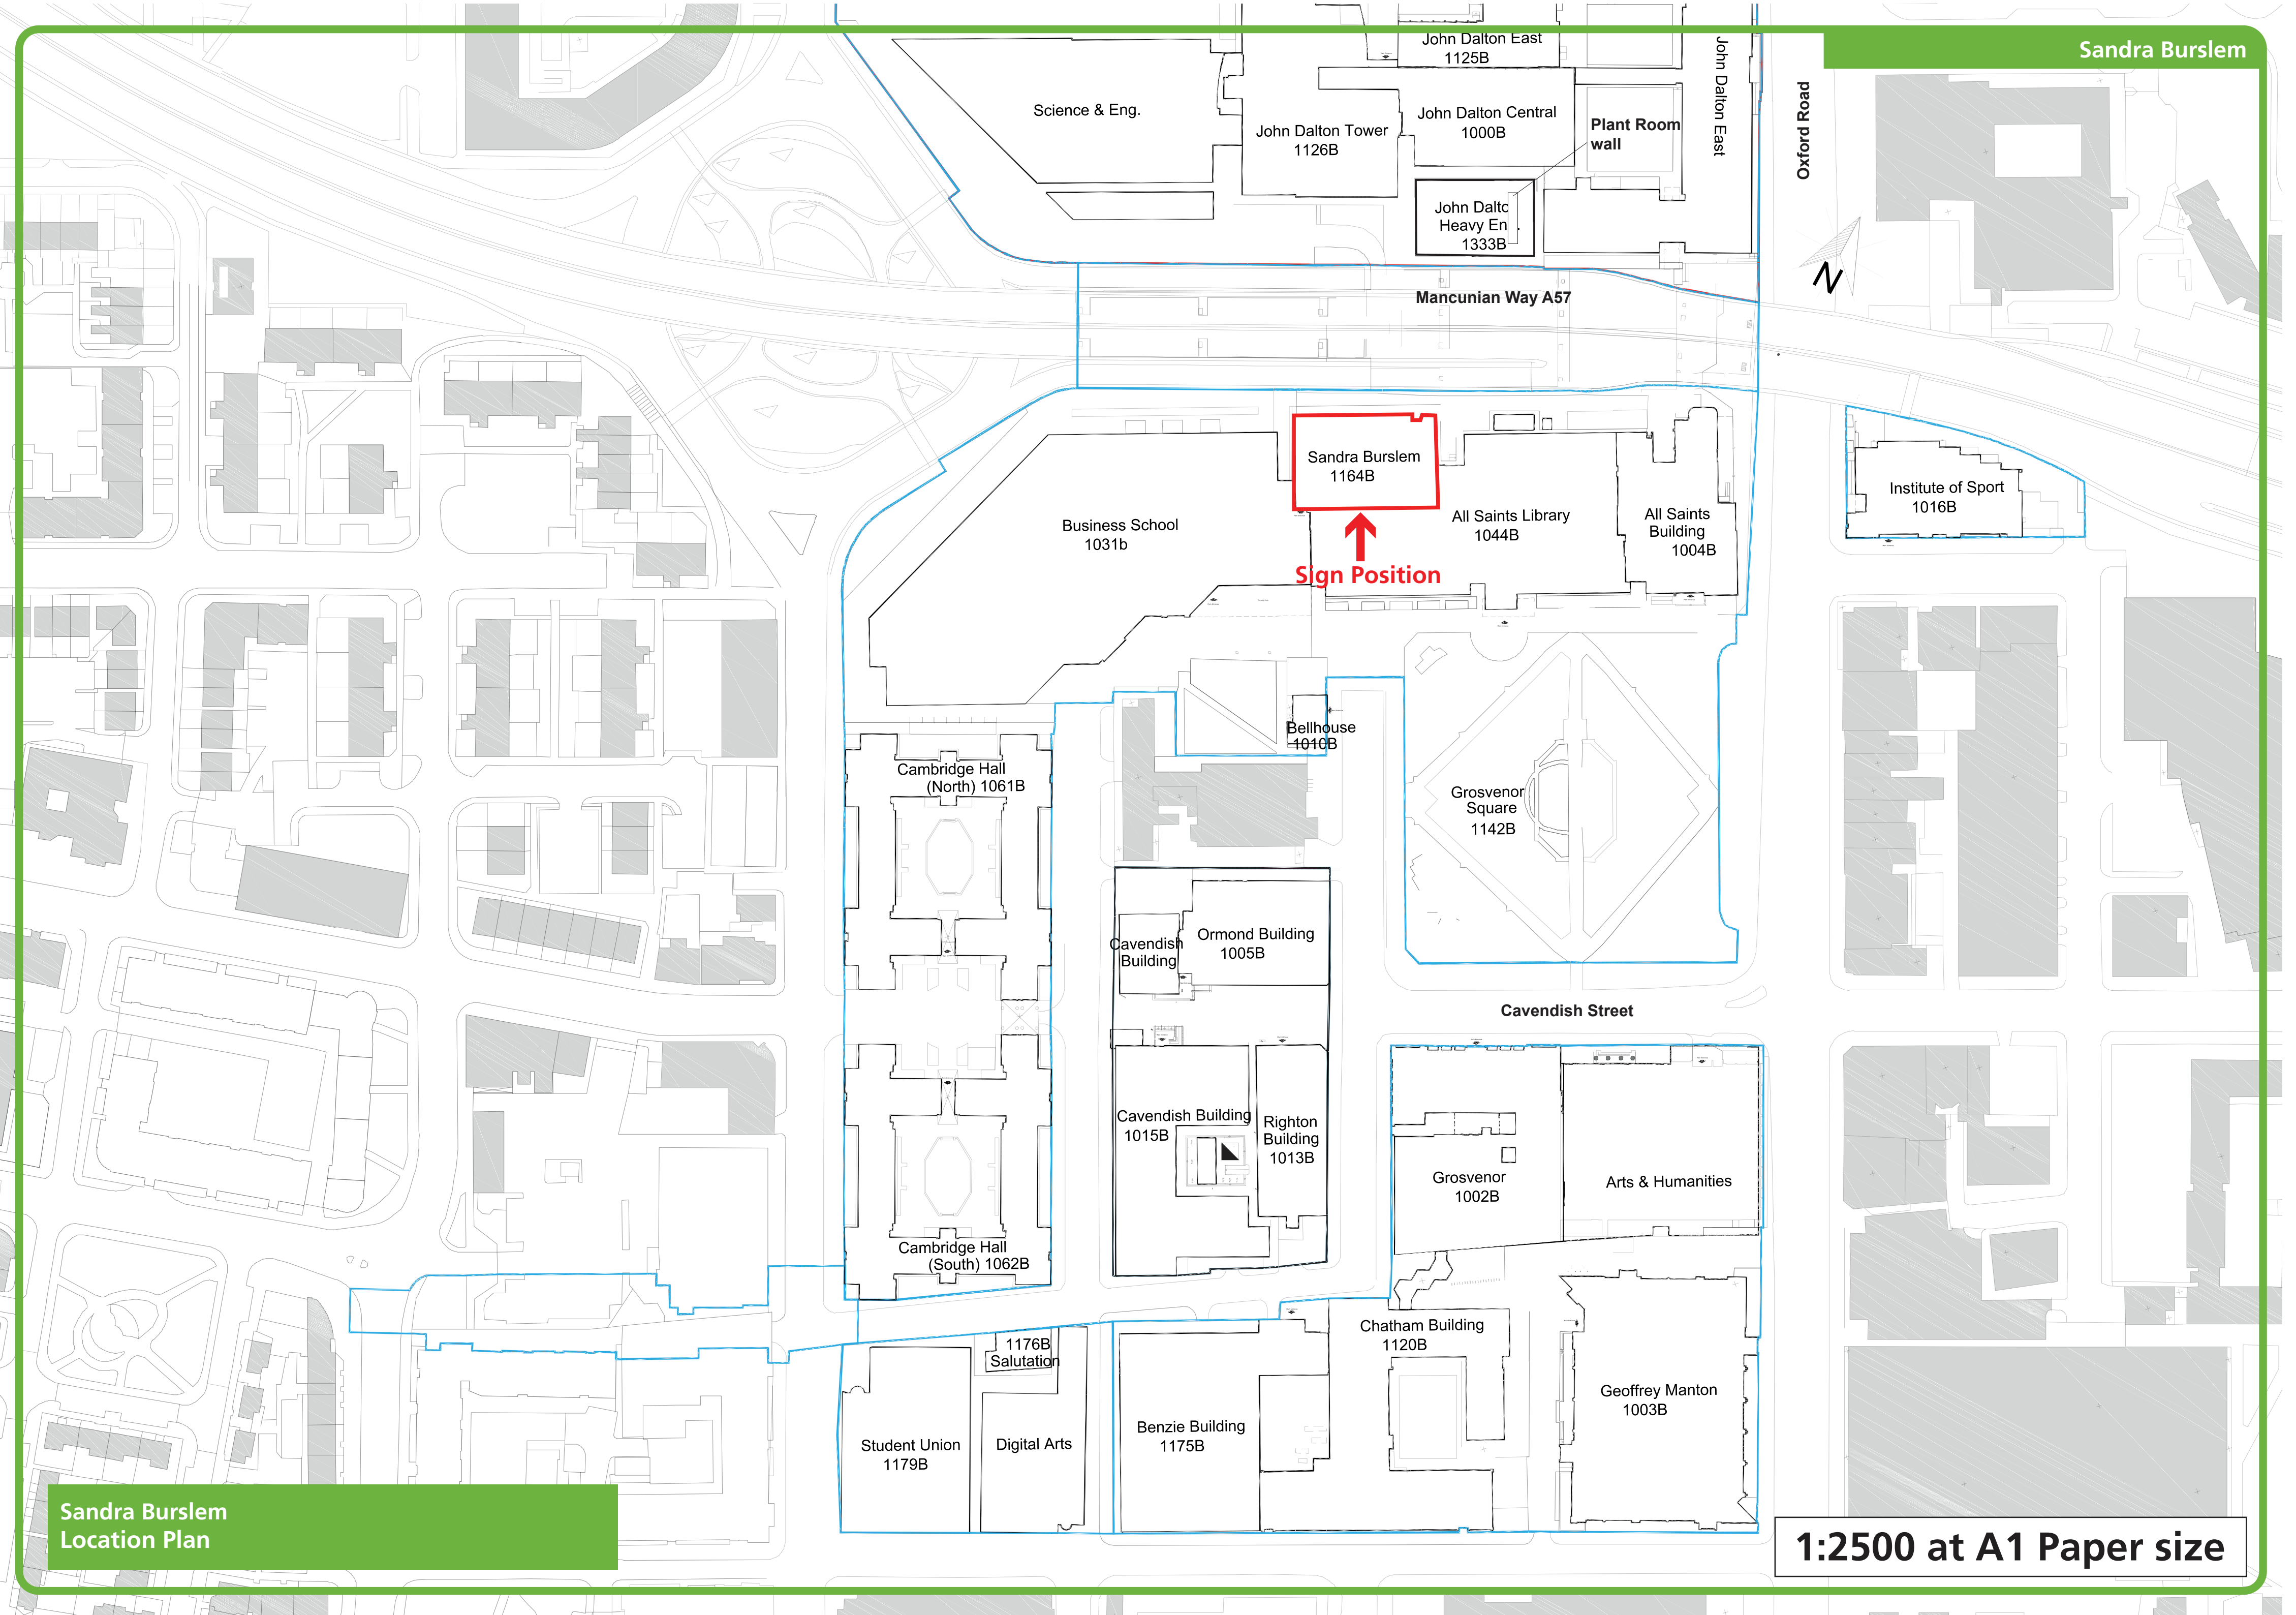


Sandra Burslem
Location Plan

1:2500 at A1 Paper size

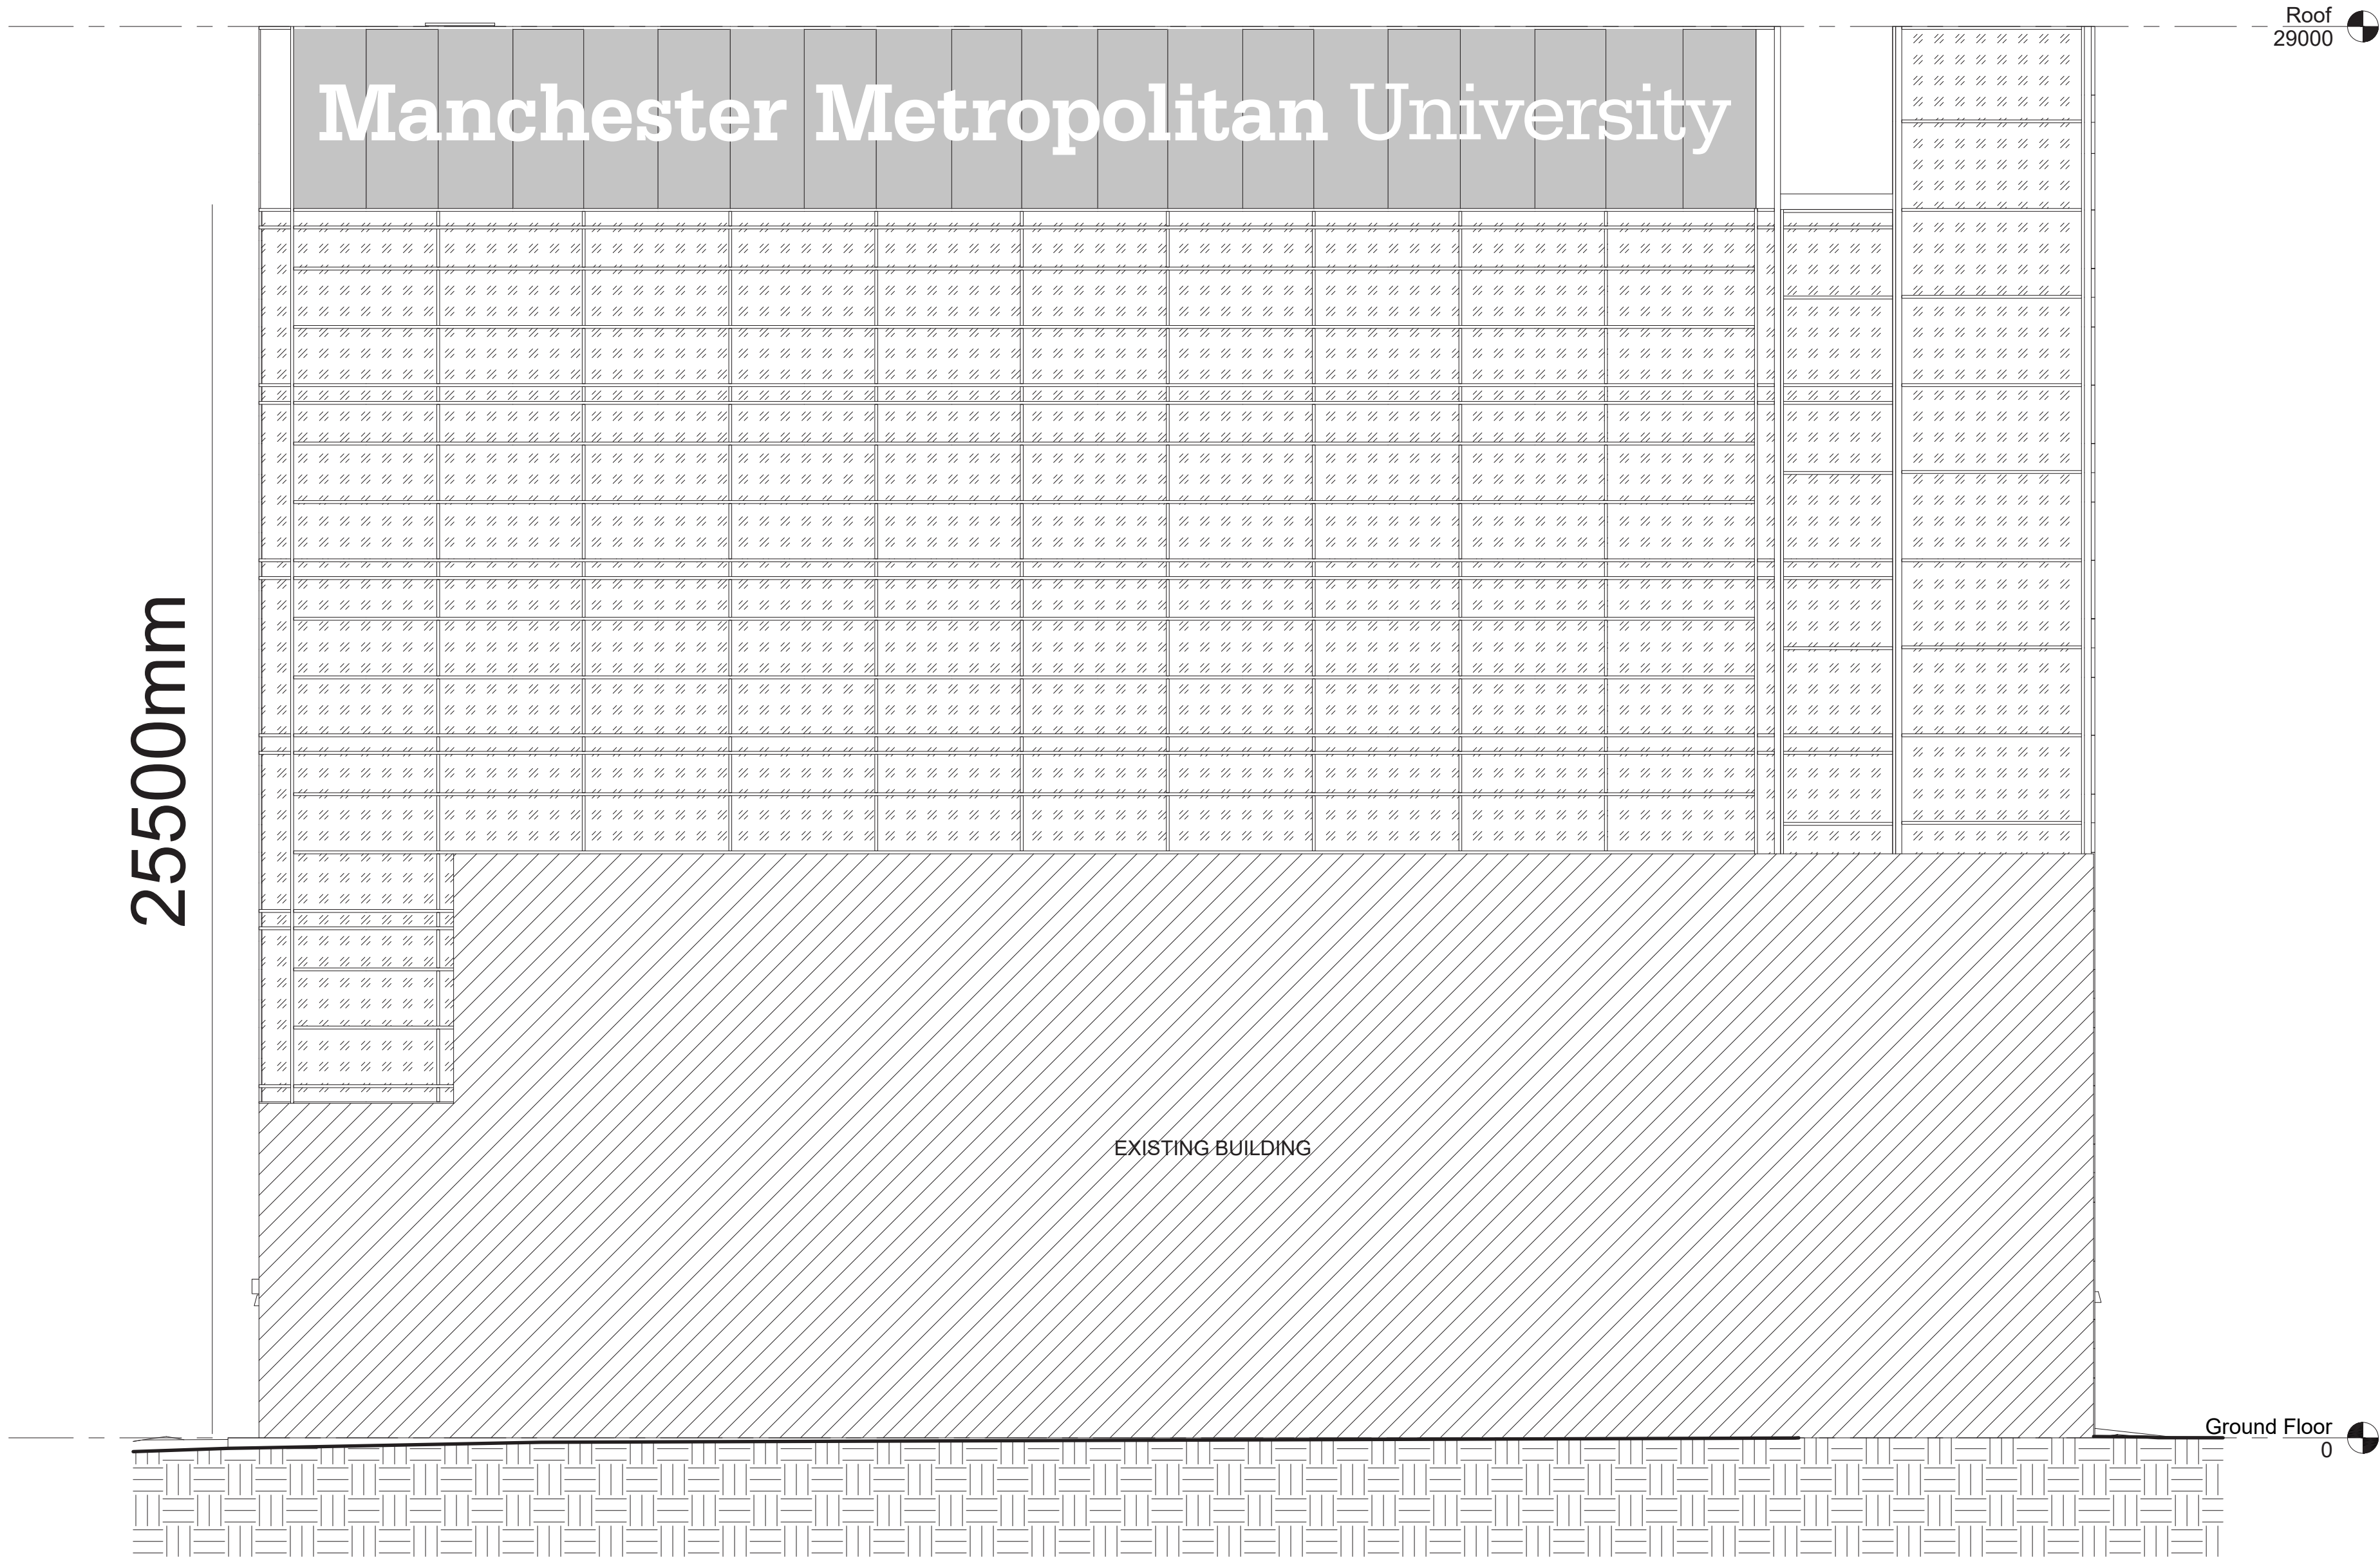

1 South Elevation
1 : 100 @A1

SANDRA BURSLEM - overlooking All Saints Park

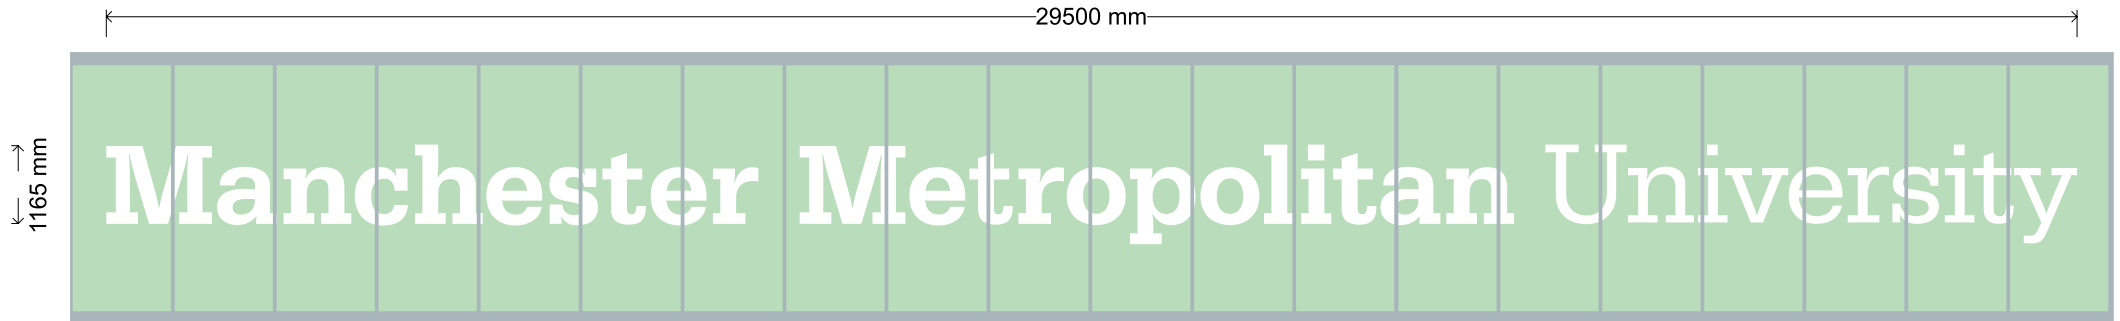

Supplied in Mactac JT9700 Premium Polymeric vinyl film
(80 microns) finished in Matt white to read;
Manchester Metropolitan University in
Serifa bold 1165 cap height – 29500mm long

NOTE:

Indicative sizes taken from elevation drawings,
subject to site survey.



Existing Sign View from All Saints Park



Indicative photographic visual

Scale: NTS @ A4

Client:
Manchester Met University

Date:
17/03/23

Customer Order No:
Helen Hatcher

Revision No:
V01

Designer:
Kat Cavanagh

COPYRIGHT RESERVED
THIS DRAWING IS NOT TO BE COPIED IN WHOLE OR IN PART WITHOUT PRIOR PERMISSION IN
WRITING BEING OBTAINED FROM THE DIRECTOR OF ALLSIGNS INTERNATIONAL. NO
INFORMATION CONTAINED IN THIS DRAWING IS TO BE DIVULGED TO UNAUTHORISED PERSONS.

