



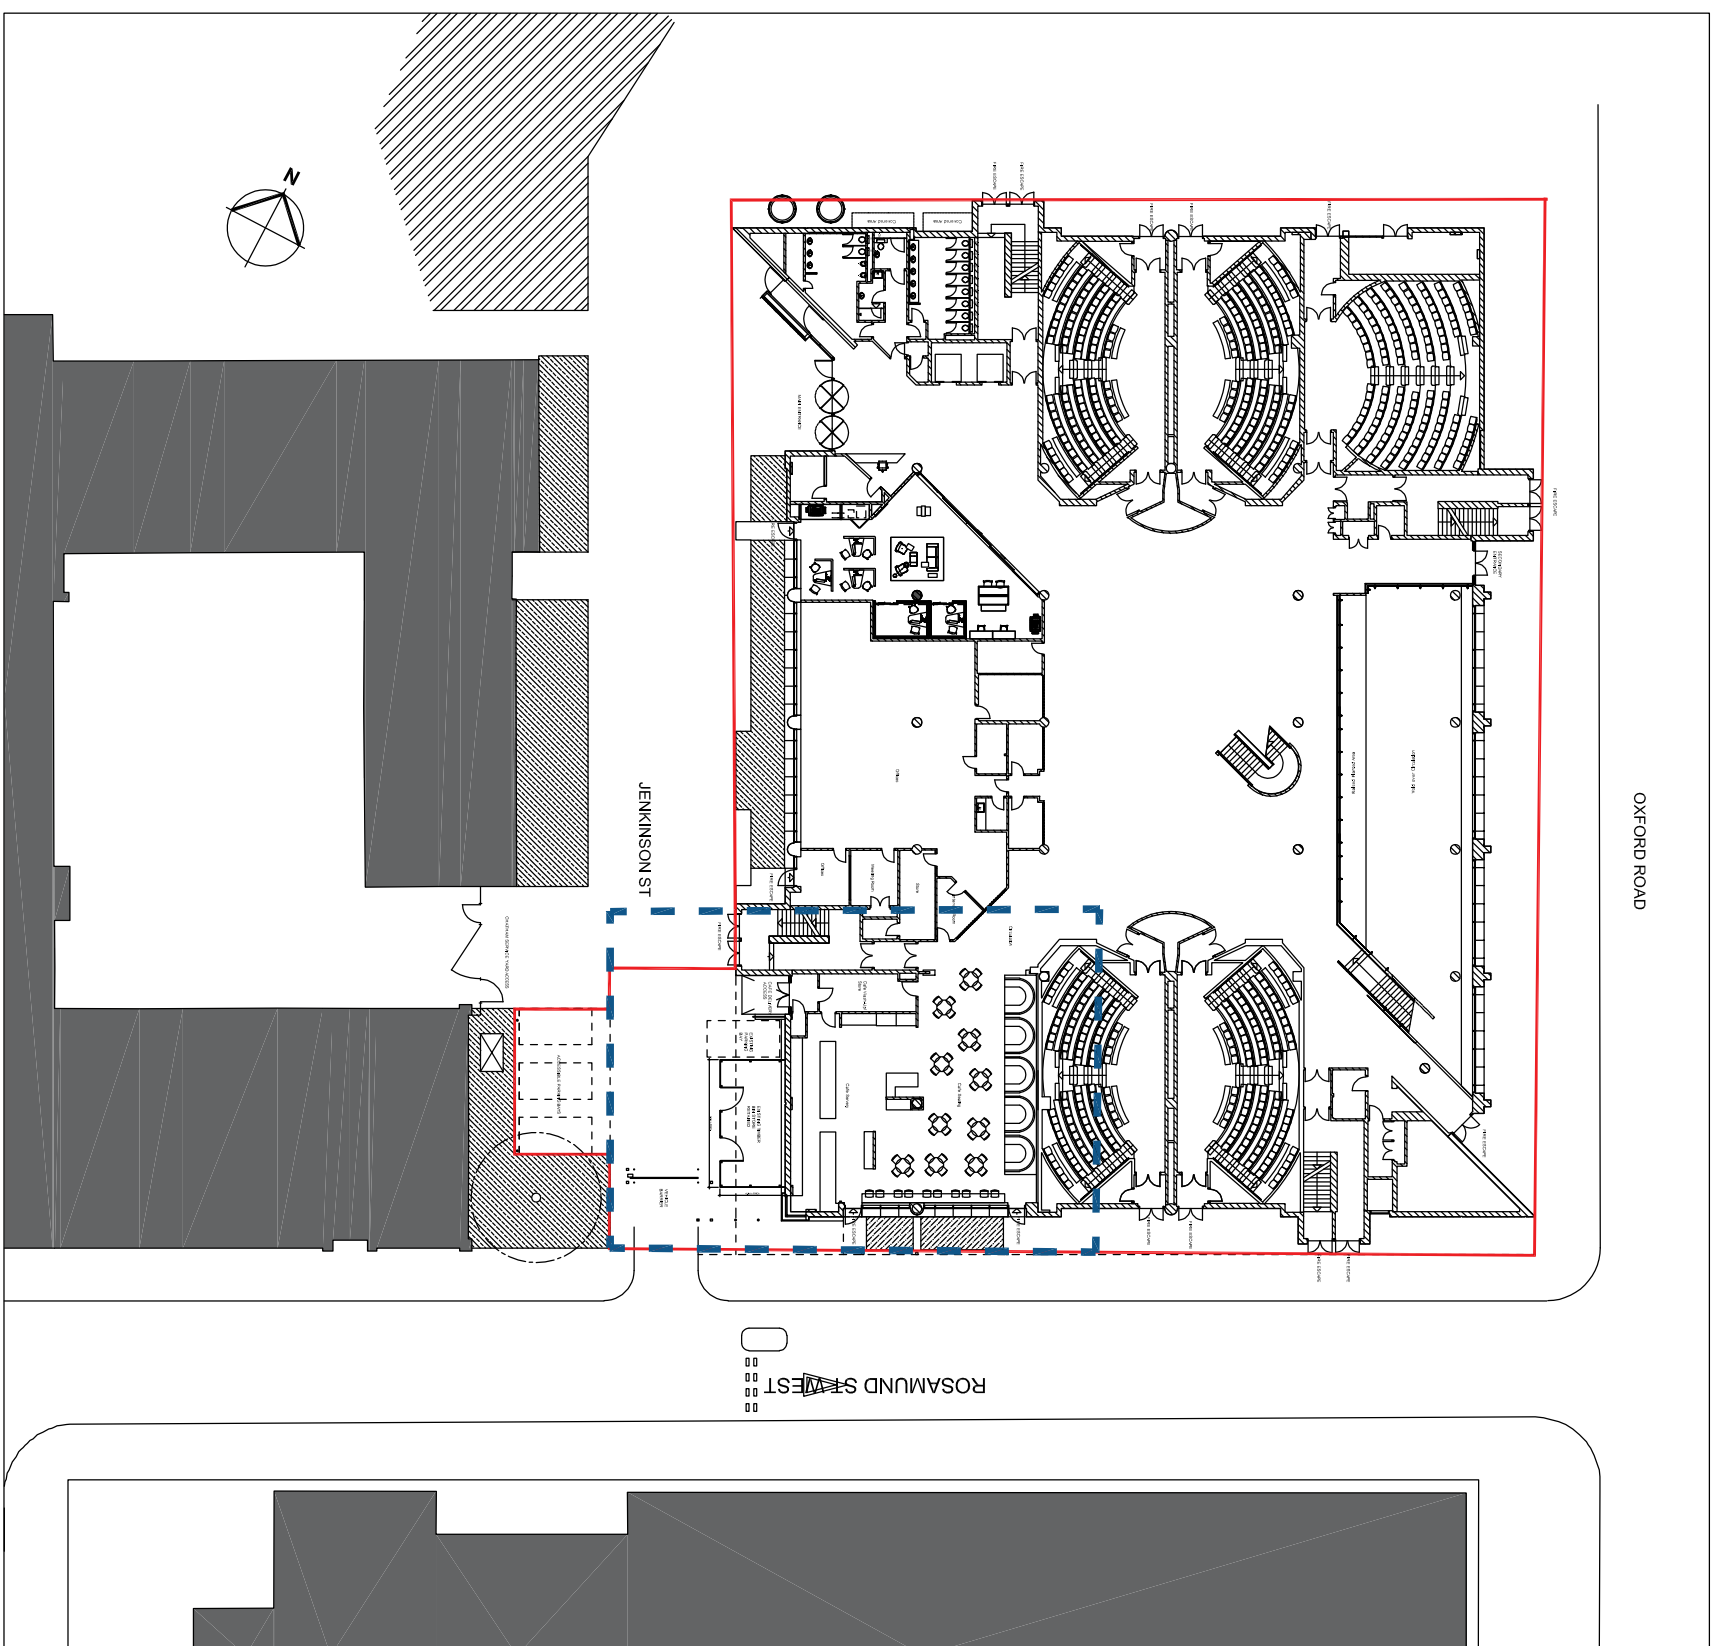


1 Site Plan Location
1: 500 @A1

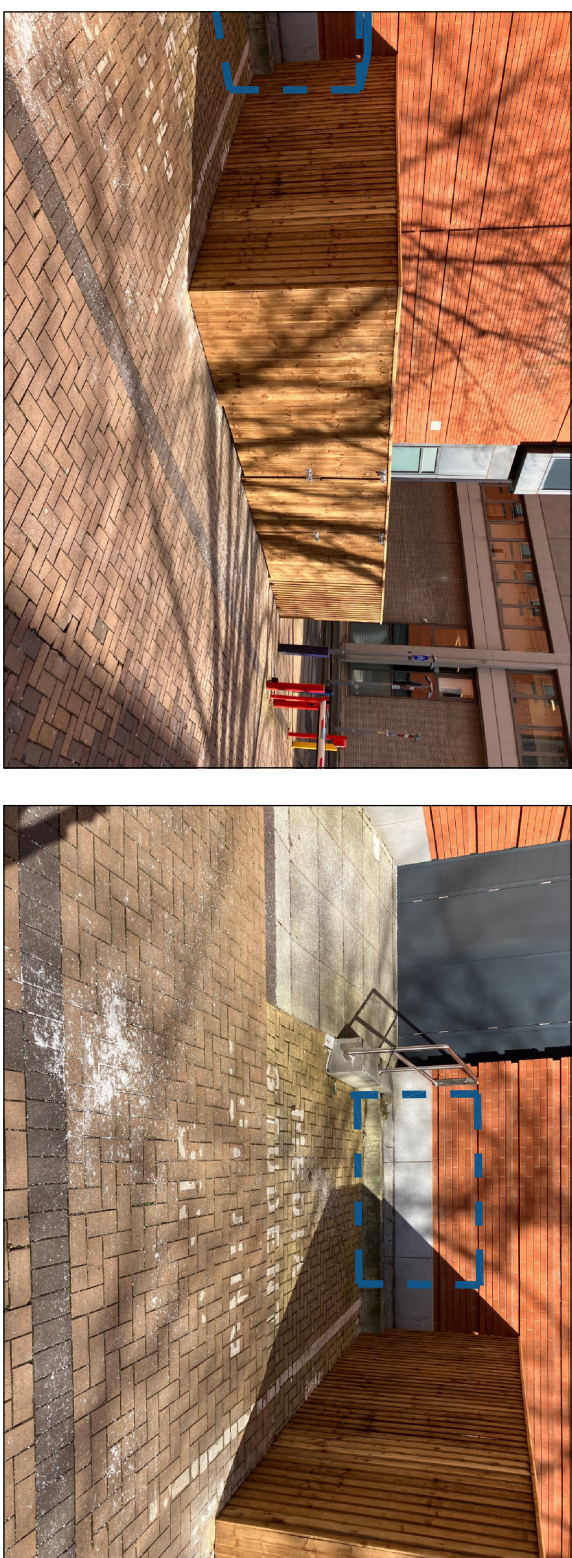


5 Site Plan Location Existing Photos and Proposed Condenser Location



7 Site Plan Location Existing Photos and Proposed Louvre Location

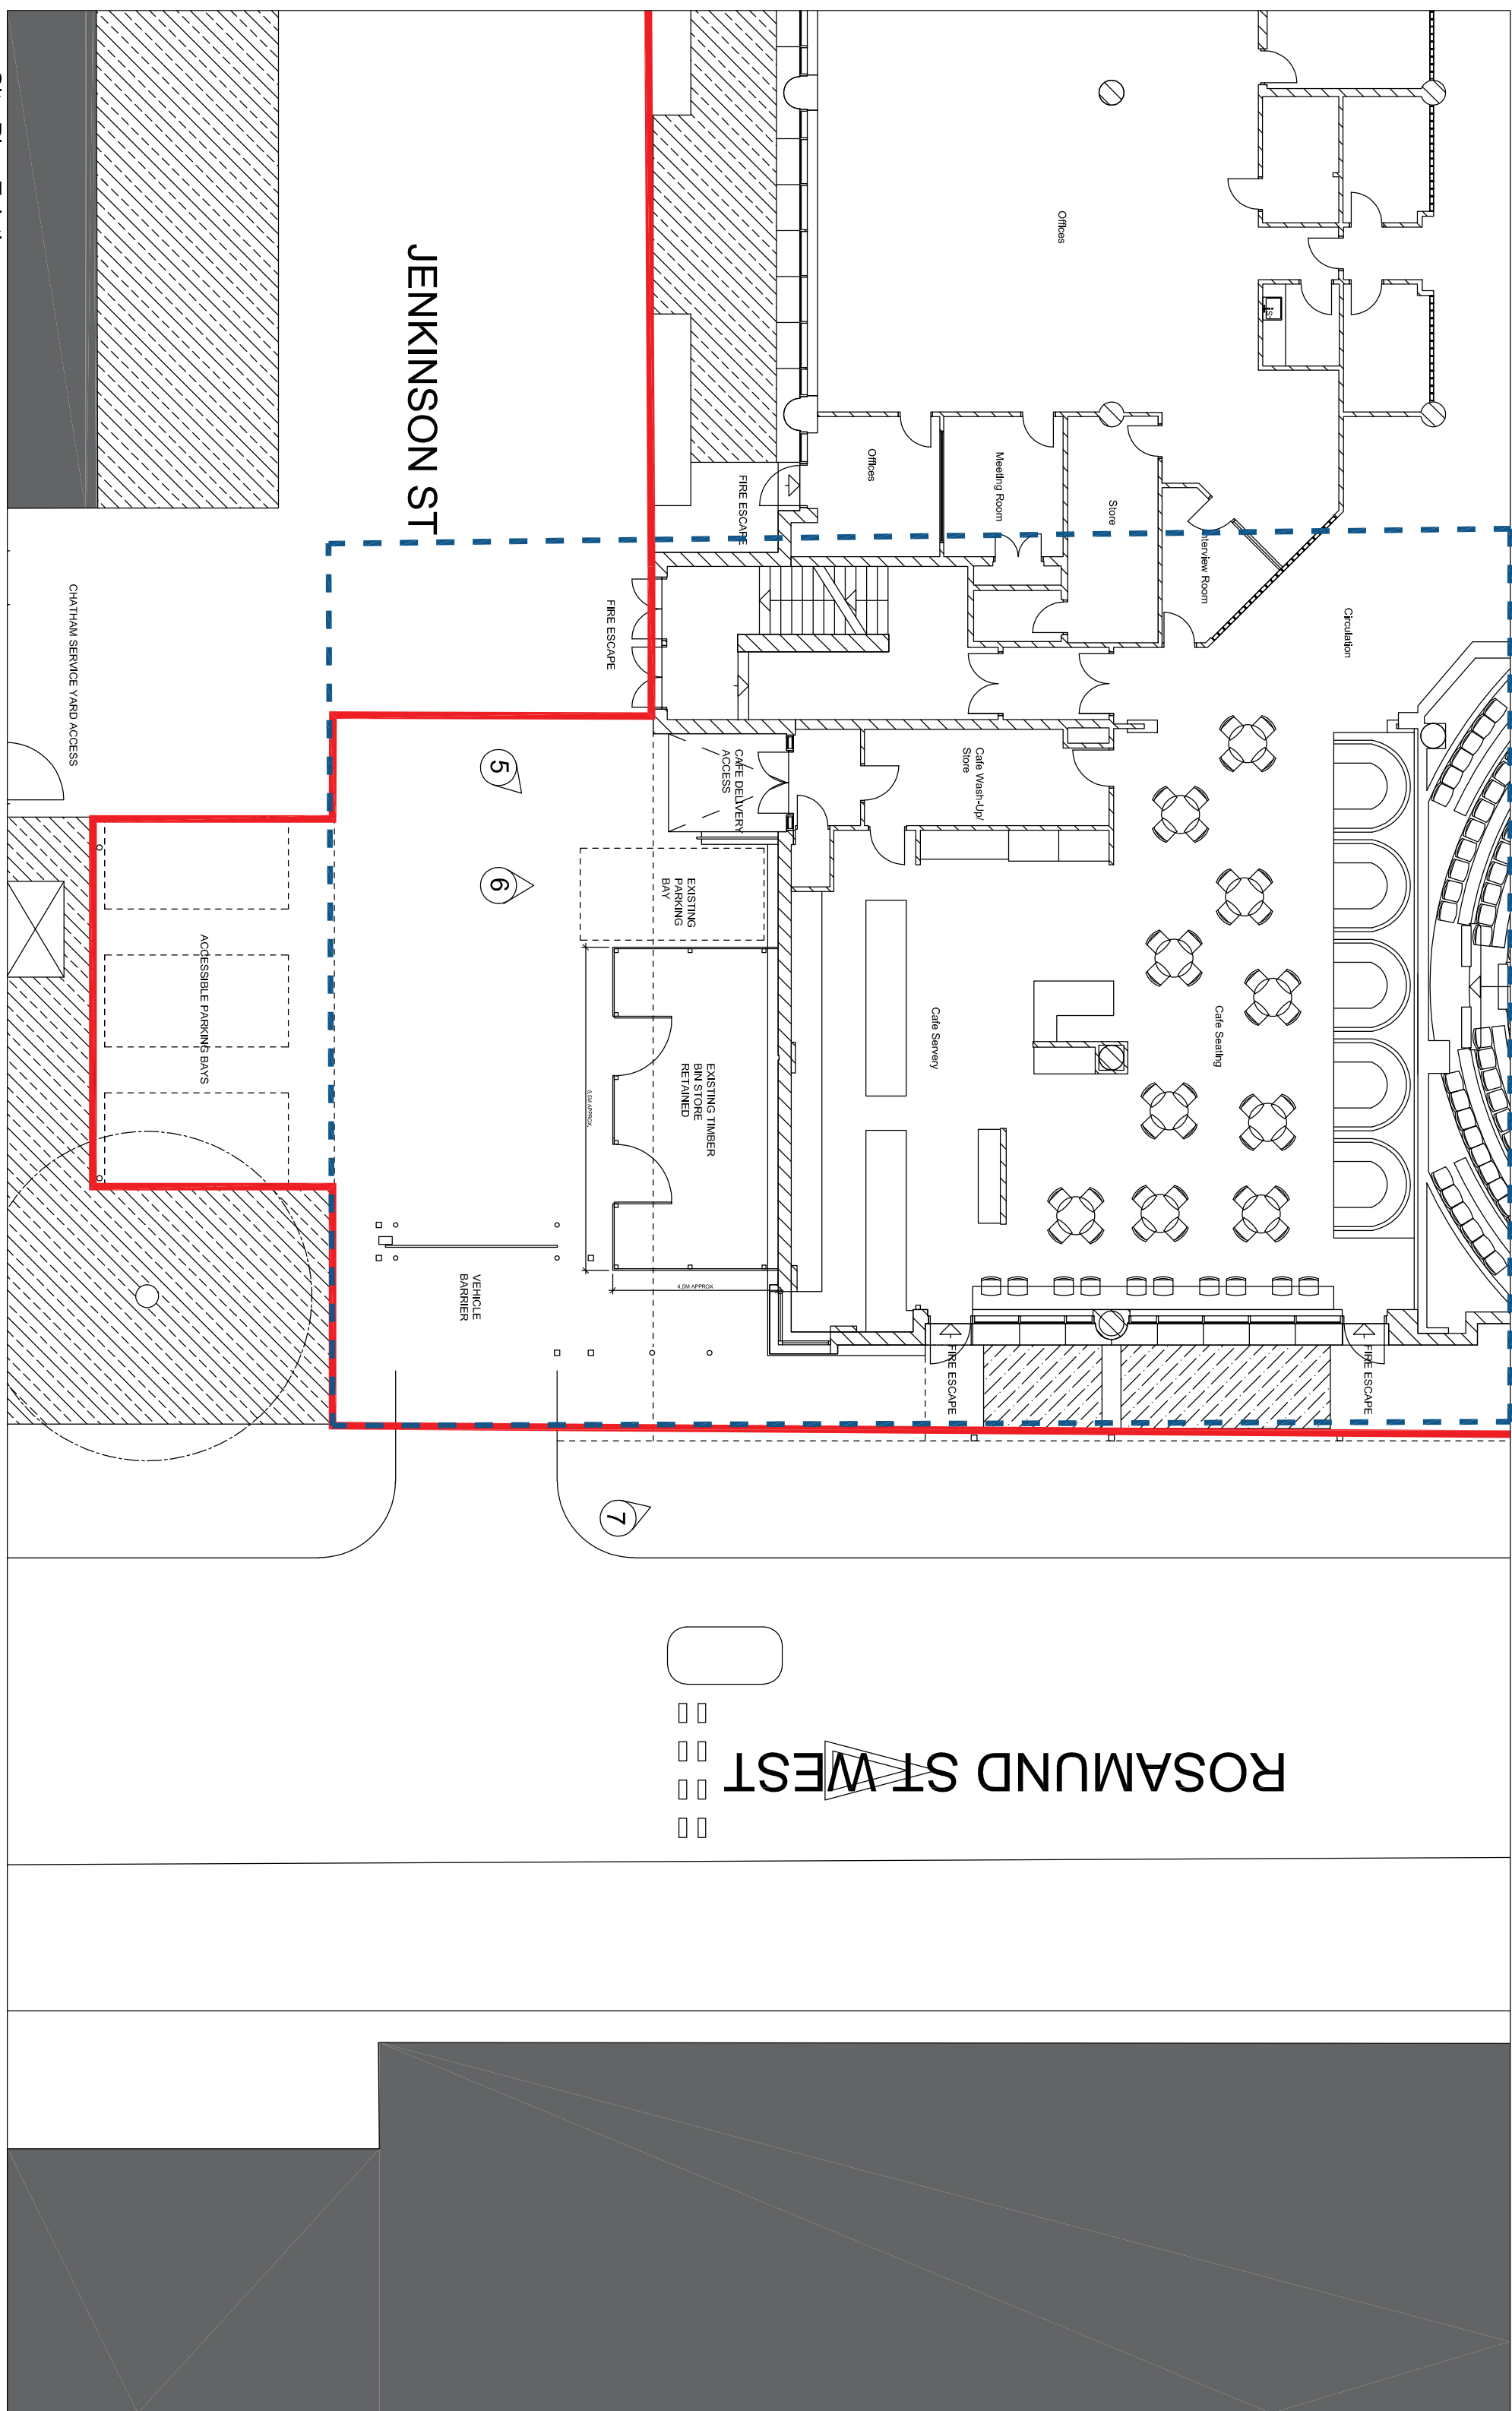

2 Site Plan Existing
1:150 @A1

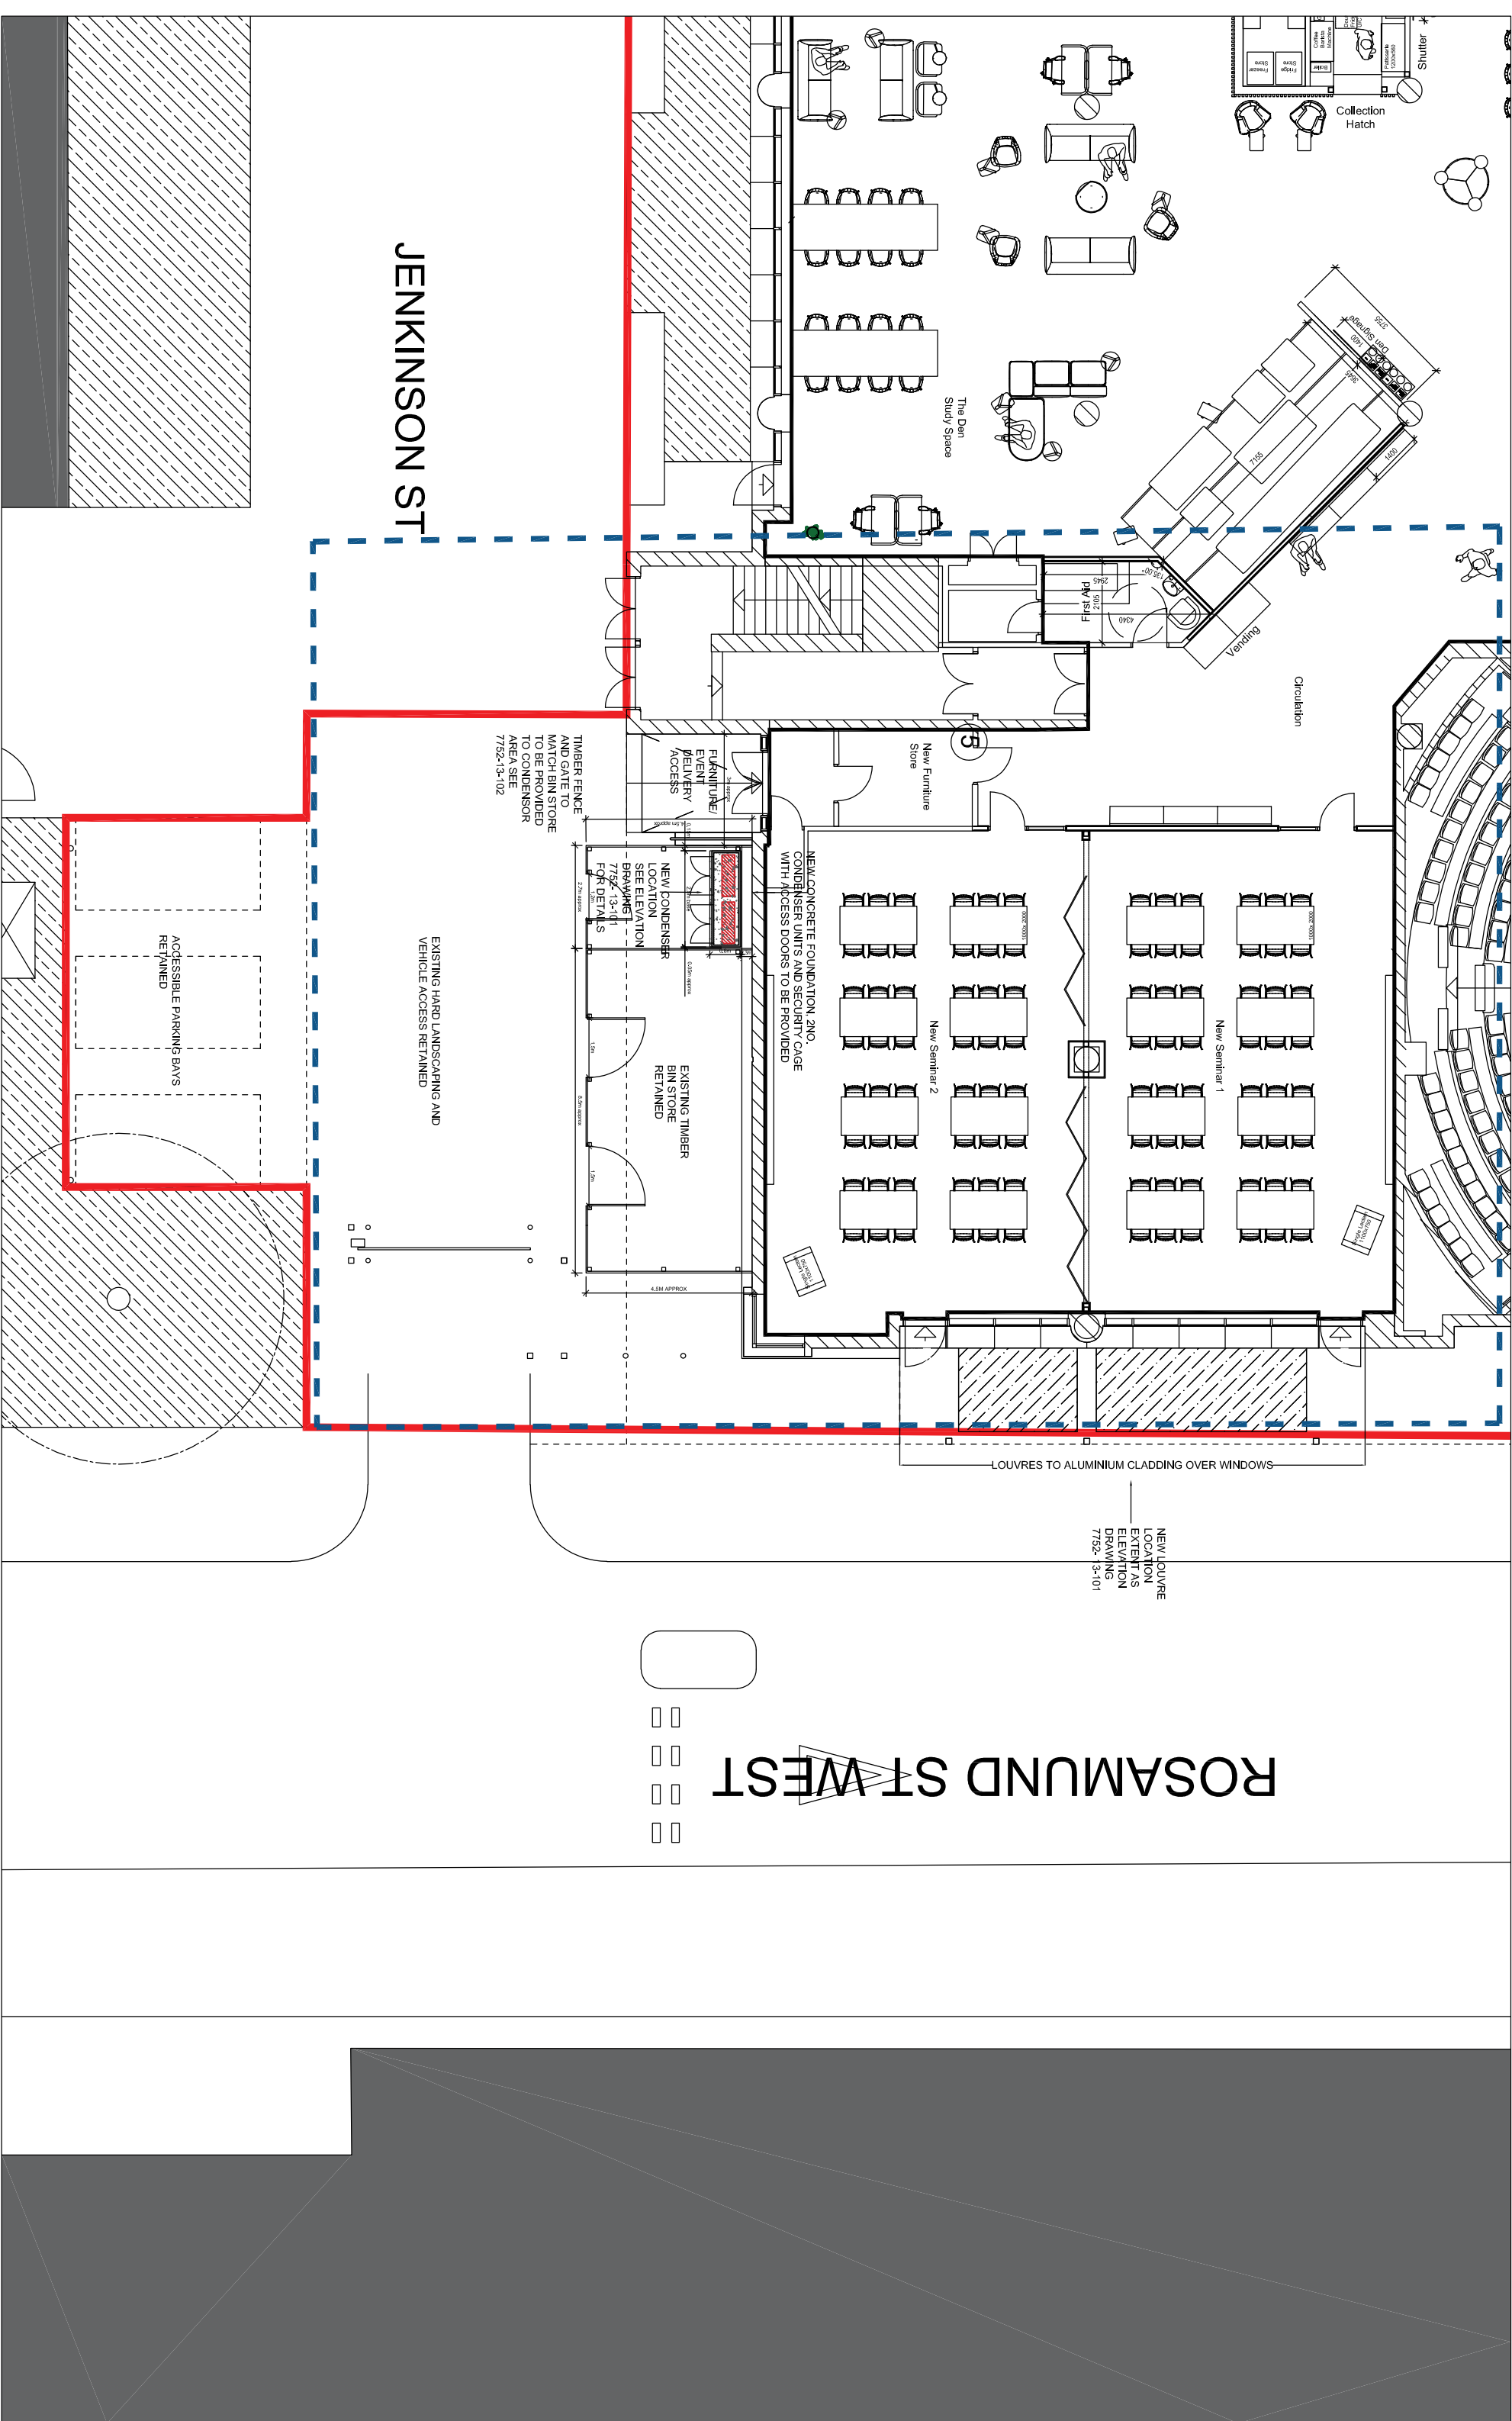

③ Site Plan Proposed
1:150 @A1

[illegible]

— — Works Area Location Highlighted

 Site boundary

It is assumed that all works will be carried out by a competent contractor working, where

DEMOLITION / DECOMMISSIONING

-

-

-

A

MAINTENANCE / CLEANING

CONSTRUCTION

CDM RESIDUAL RISK INFORMATION (HASBOX)

In addition to the hazards / risks normally associated with the types of work detailed on this drawing, note the following:

0 5
PAPER SCALE CHECK (mm)

Project Status	KMD CG		JUL 2
	KMD SL		MAR 23
Revision	Drwn	Chk'd	Date
A - Stage 4 Issue			

This information, whether drawn or as a data file, is copyright and issued strictly for use on the project for which it is provided

Project/Client

MMU
GEOFFREY MANTON
GROUND FLOOR
REFURBISHMENT

SITE PLAN

EXISTING AND PROPOSED

Drawn	Date	Checked	Scale
kmd	Feb 23	SL	1:500/200 @ A

Manchester:
5th Floor
51 Dalm Street
Manchester M2 3BB
+44 (0)161 831 7150

Southampton:
Mariner Park
Winchester
Southampton SO4 7JY
+44 (0)23 806 1800
www.fairhursts.com

FDB

fairhursts design group

Job No. 7752	Drawing No. 01-101	Revision B
------------------------	------------------------------	----------------------