

Dimensioning

Figured dimensions only to be taken from these designs and drawings. Work to annotated dimensions only. All dimensions to be checked on site. Architectural designers to be informed immediately of any discrepancies before work proceeds. Drawings are to be read in conjunction with relevant specifications, structural engineers and service engineers' drawings.

Rev	Description	Date
-	Issued to client for comments	02/06/23
A	Issued for Planning	08/06/23
B	Revised Drawing	04/08/23
C	Note amended to 2B3P	23/08/23



SALEEM
ARCHITECTS


Client
Property Owner

Project
248 Middleton Road,
Manchester,
M8 4LY


Drawing Title	Revision
Proposed Plans	C

Scale
1:100 @ A3
Date
May 2023


Drawing No. :
Sheet 4

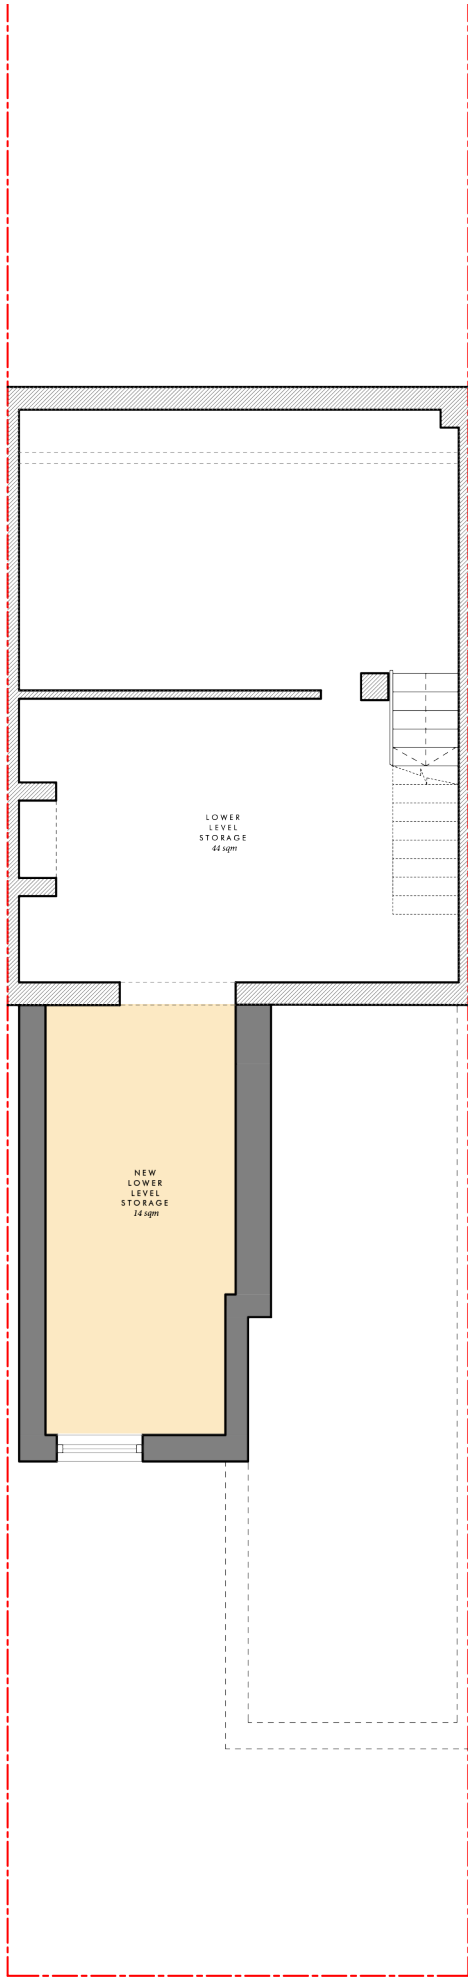


PROPOSED BASEMENT PLAN
1:100 @ A3

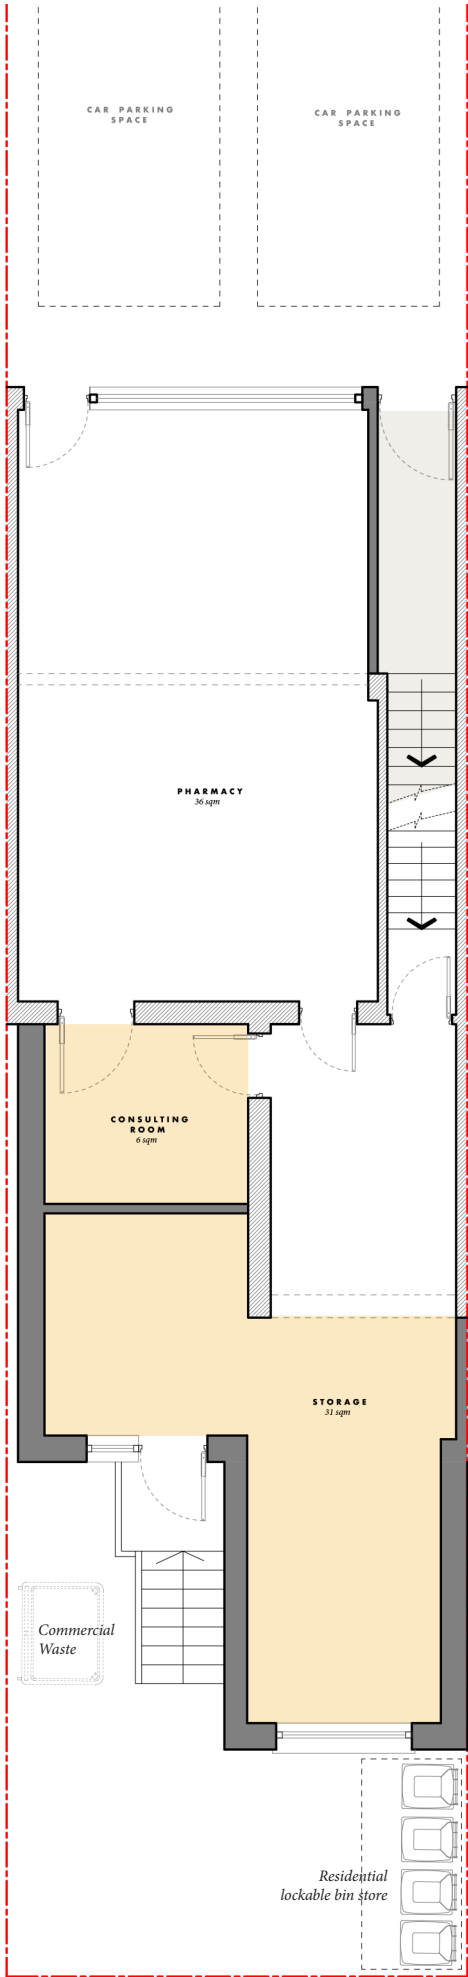

PROPOSED GROUND FLOOR PLAN
1:100 @ A3

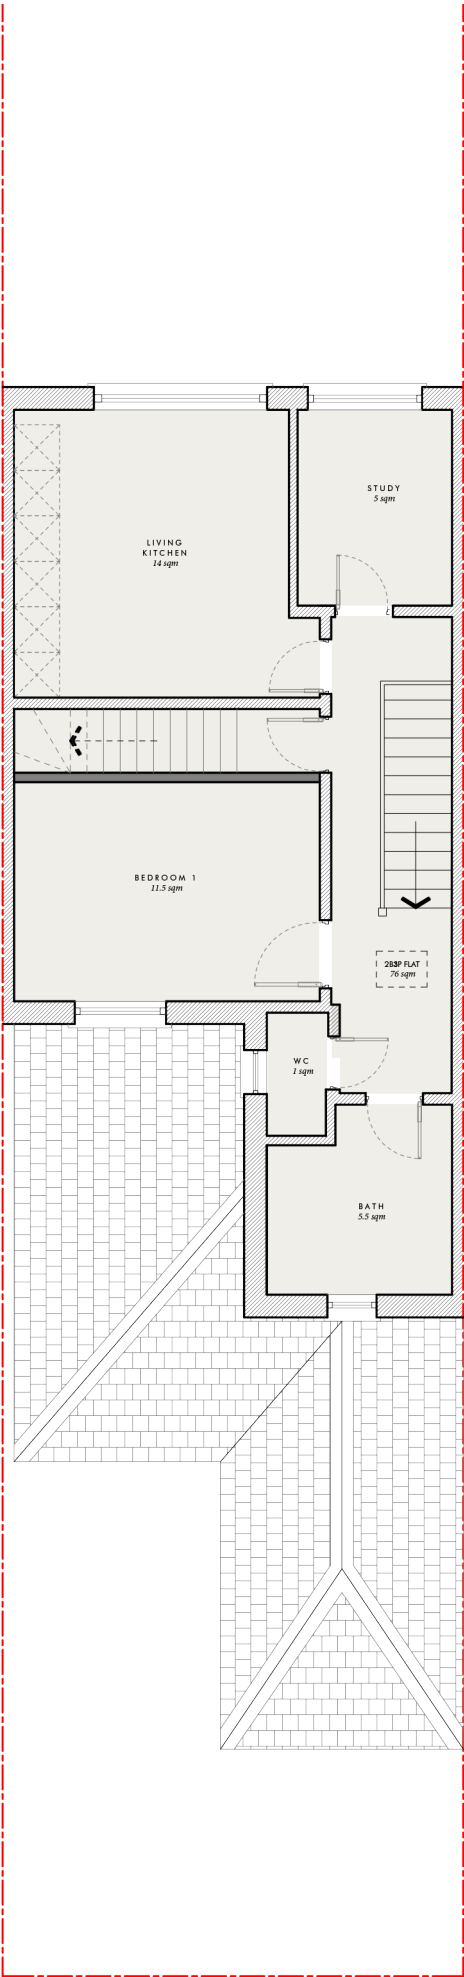

PROPOSED FIRST FLOOR PLAN
1:100 @ A3

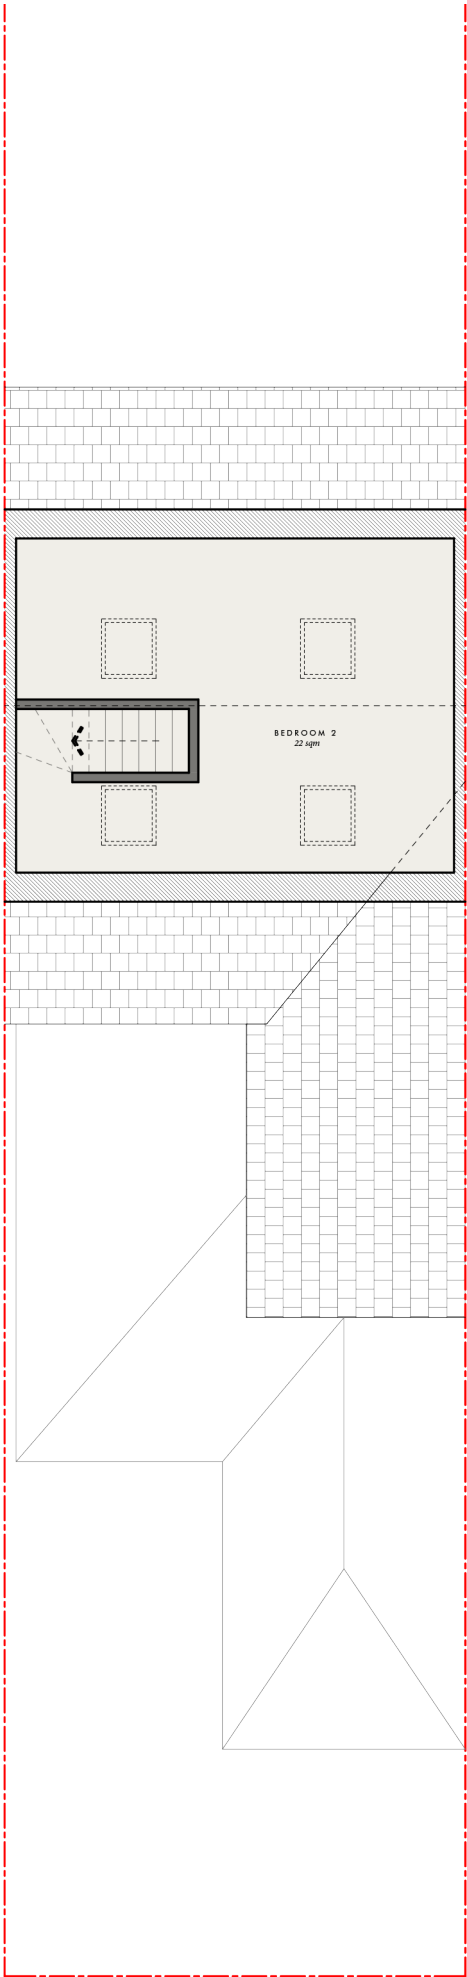

PROPOSED LOFT PLAN
1:100 @ A3