


DRAWING TITLE



site plans

SCALE


as shown @ A3

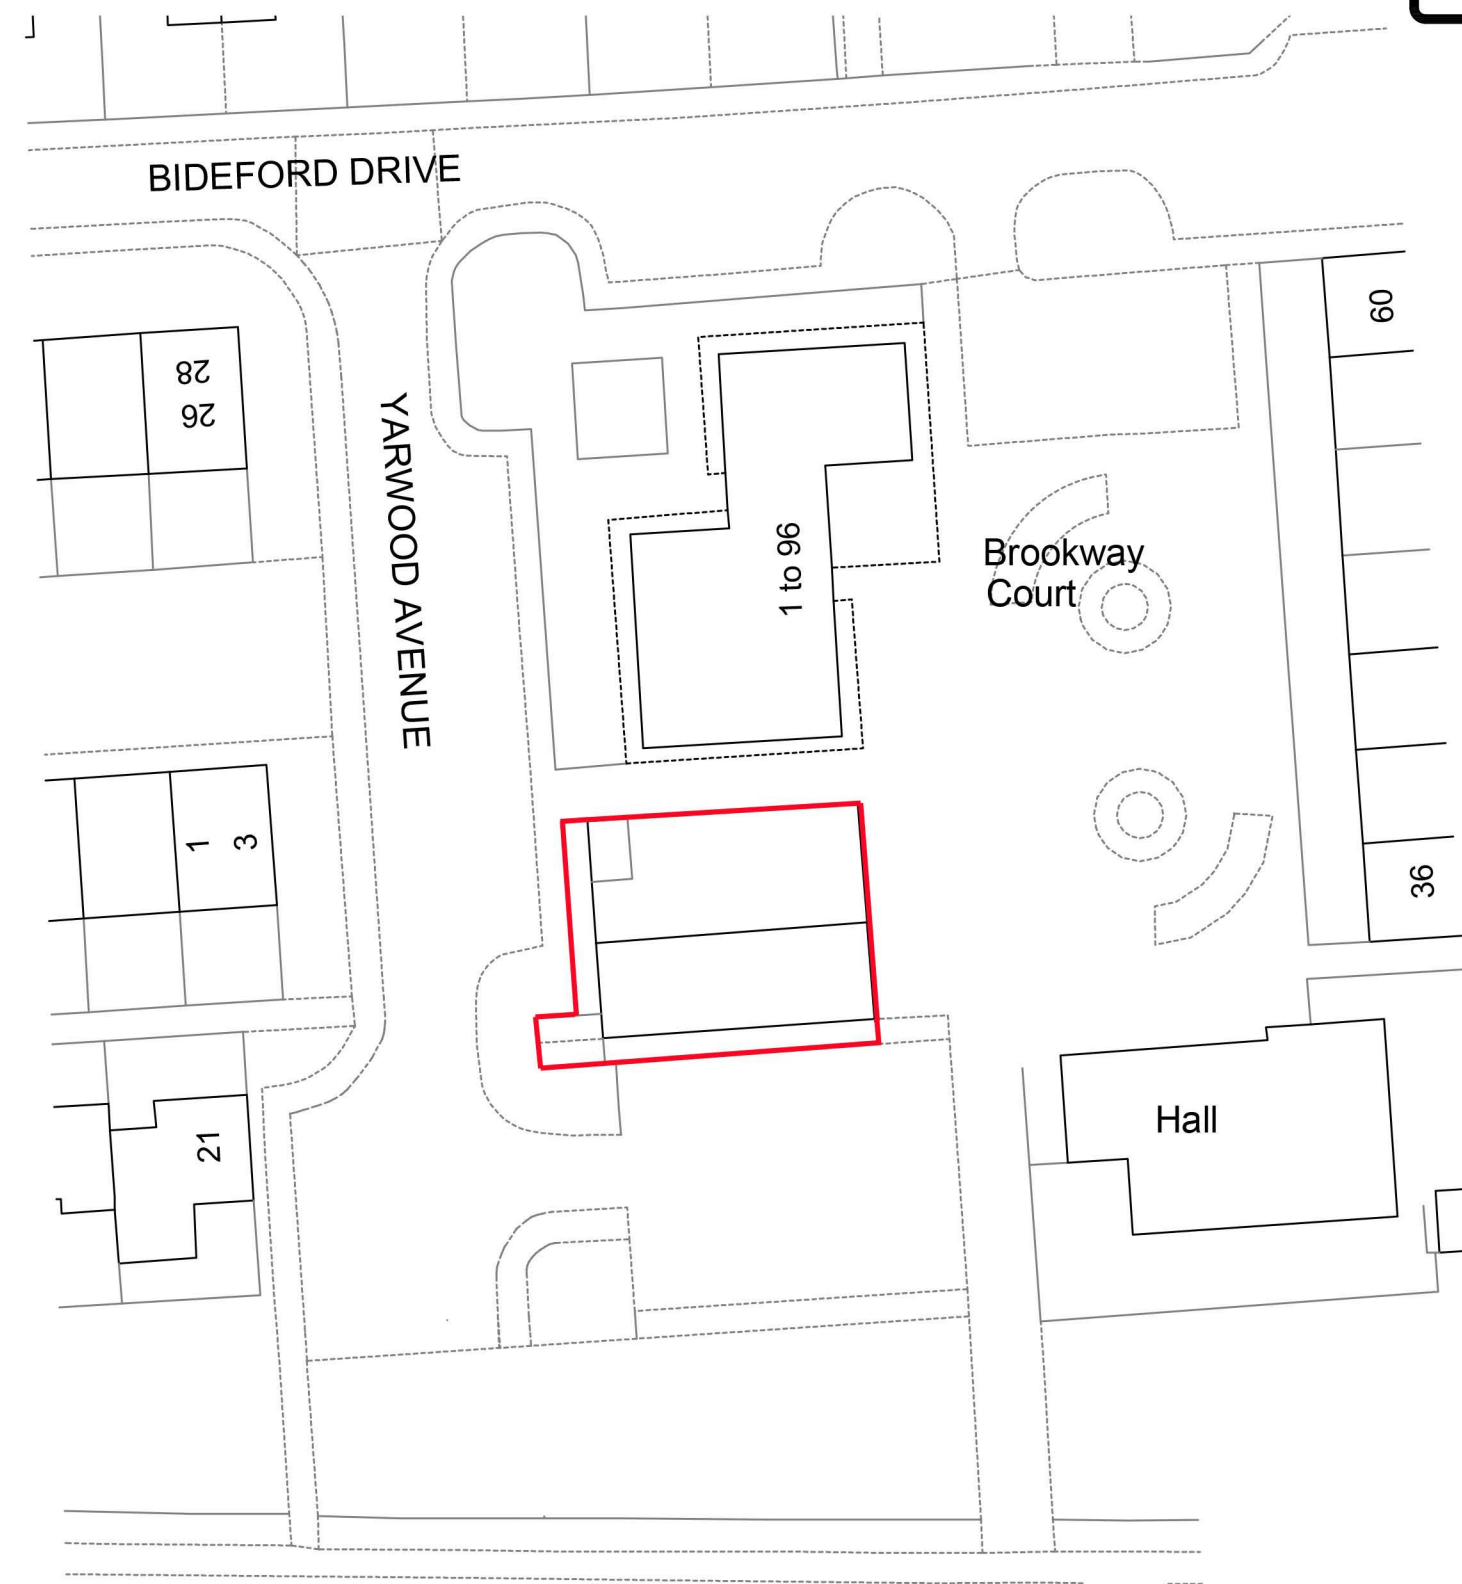

SITE PLAN - 1:500

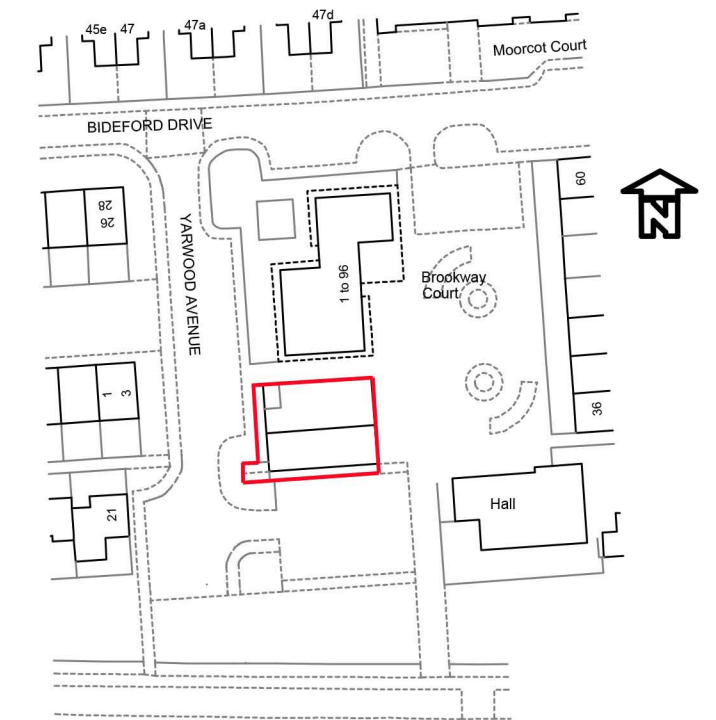 

LOCATION PLAN - 1:1250

 

PROJECT
2 Yarwood Avenue
M23 0QD

DATE May 23
DRAWN AD
REVISION

NUMBER
107.3 A