
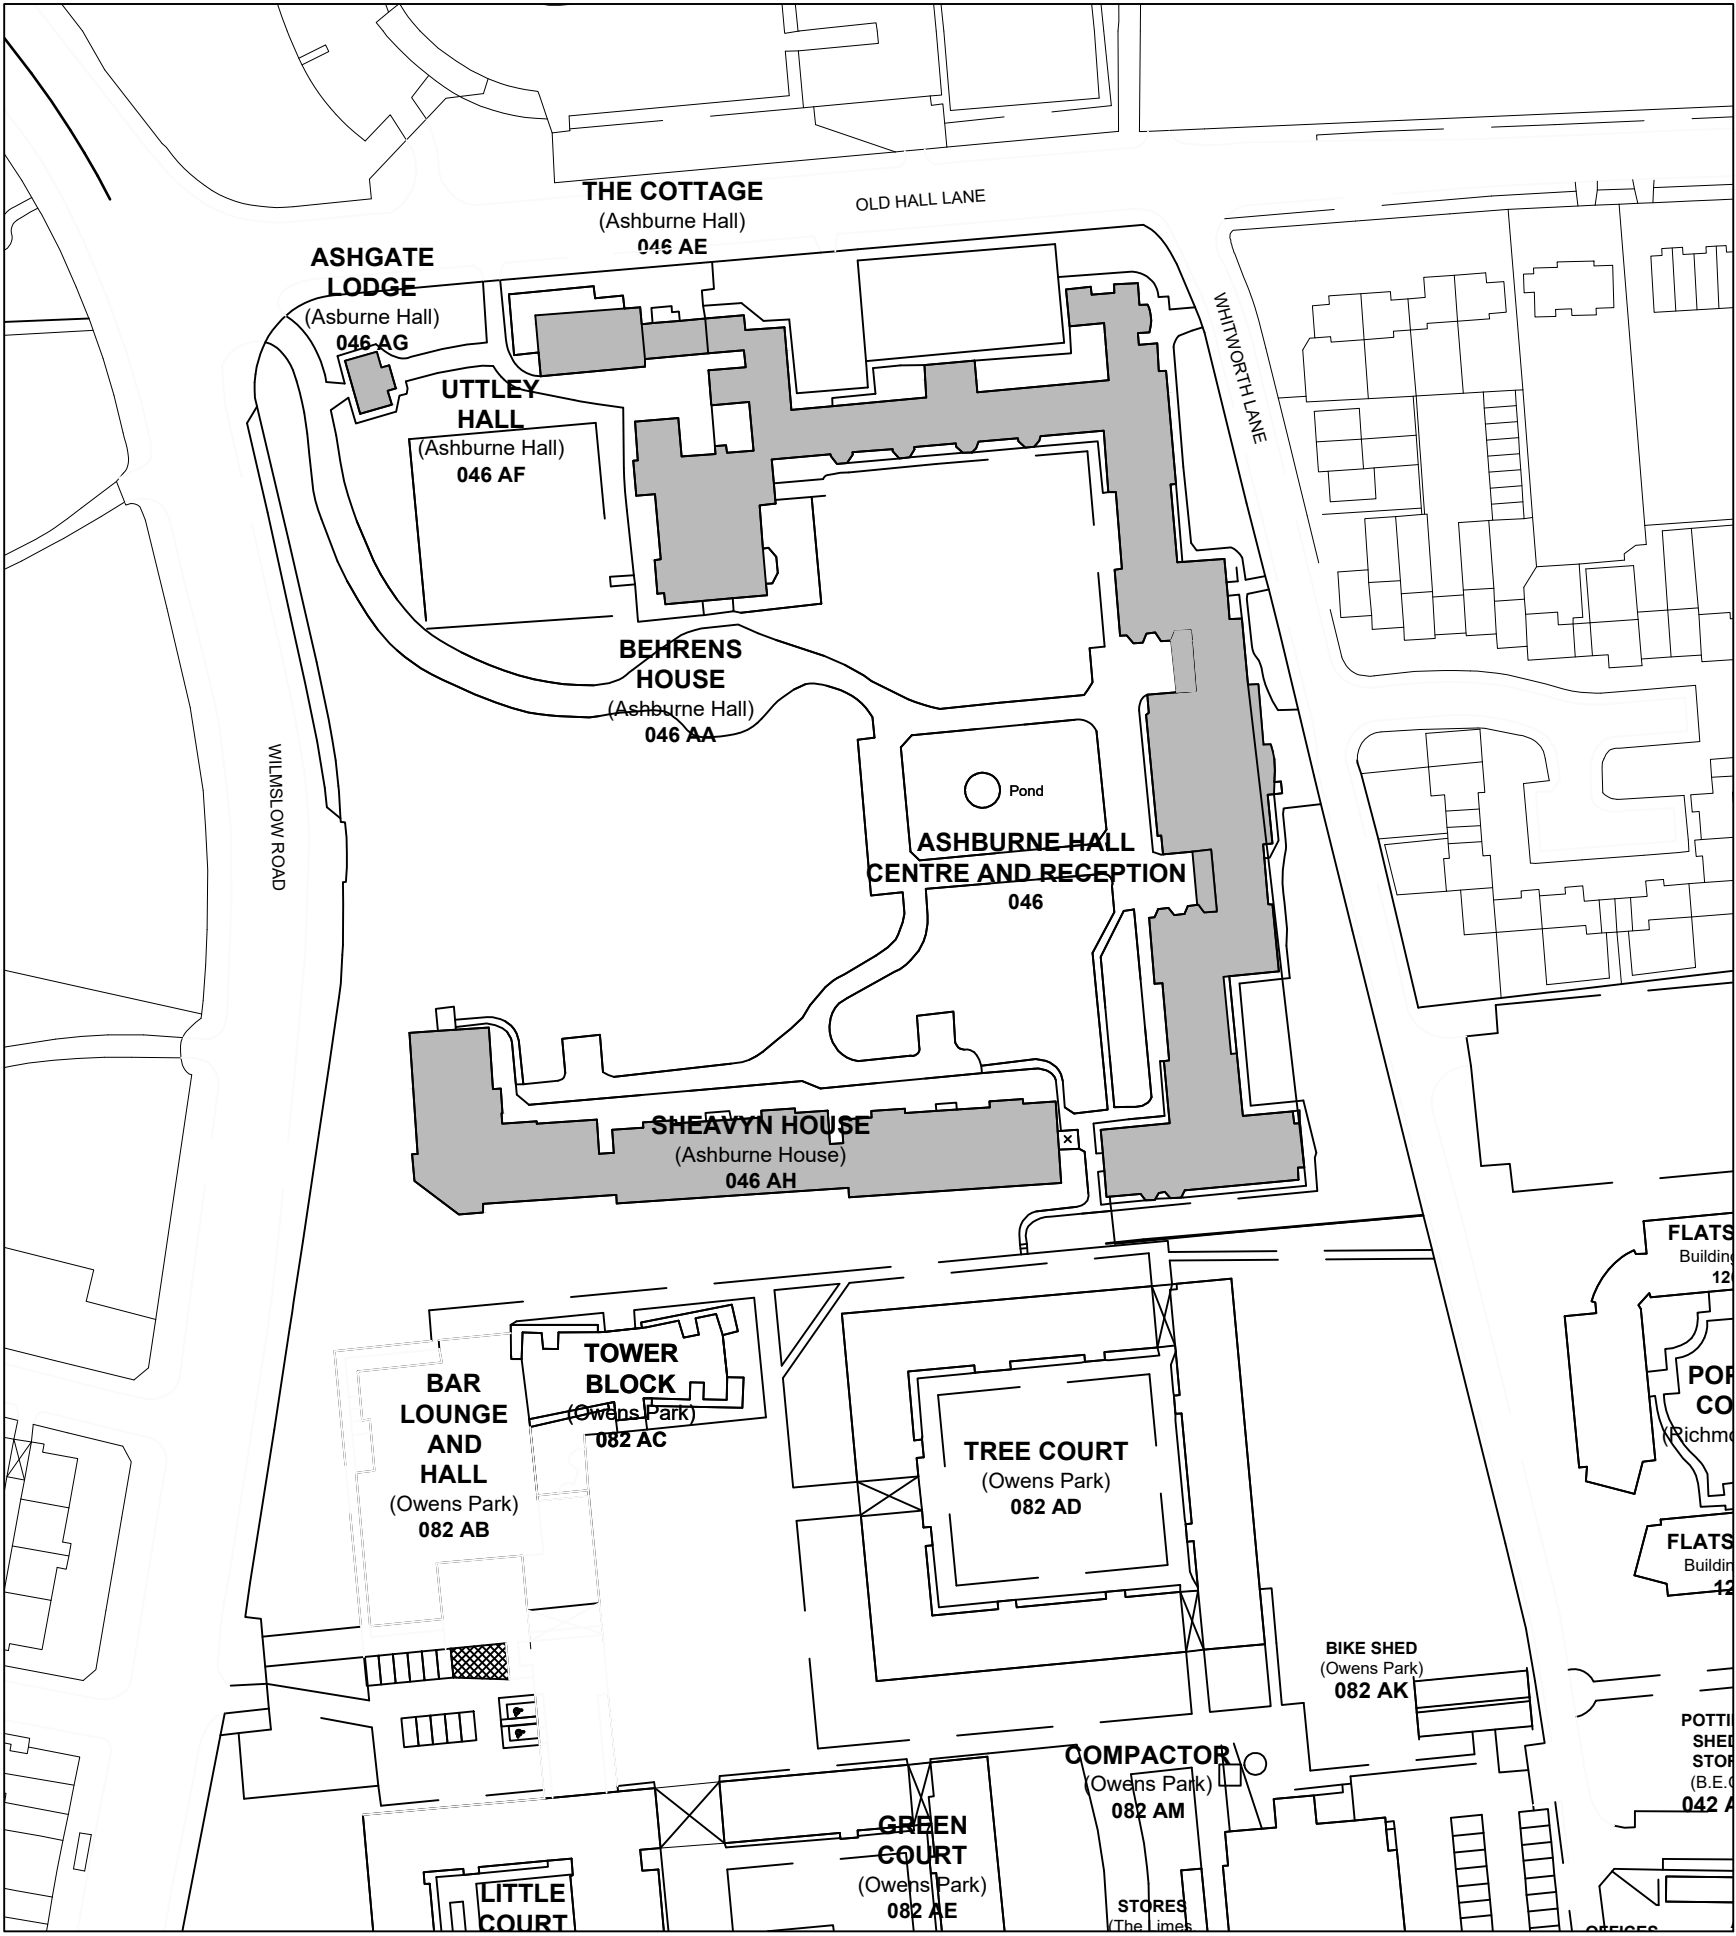


NOTES

- DO NOT SCALE FROM THIS DRAWING.
- ALL MEASUREMENTS ARE IN MILLIMETRES UNLESS STATED OTHERWISE.
- THIS DRAWING IS TO BE READ IN CONJUNCTION WITH THE SPECIFICATION AND ALL RELEVANT ARCHITECTURAL, ELECTRICAL, MECHANICAL AND STRUCTURAL DRAWINGS.
- (c) UNIVERSITY OF MANCHESTER. THIS DRAWING MUST NOT BE REPRODUCED WITHOUT PERMISSION.
- DIRECTORATE OF ESTATES AND FACILITIES TO BE NOTIFIED OF ANY DISCREPANCIES.

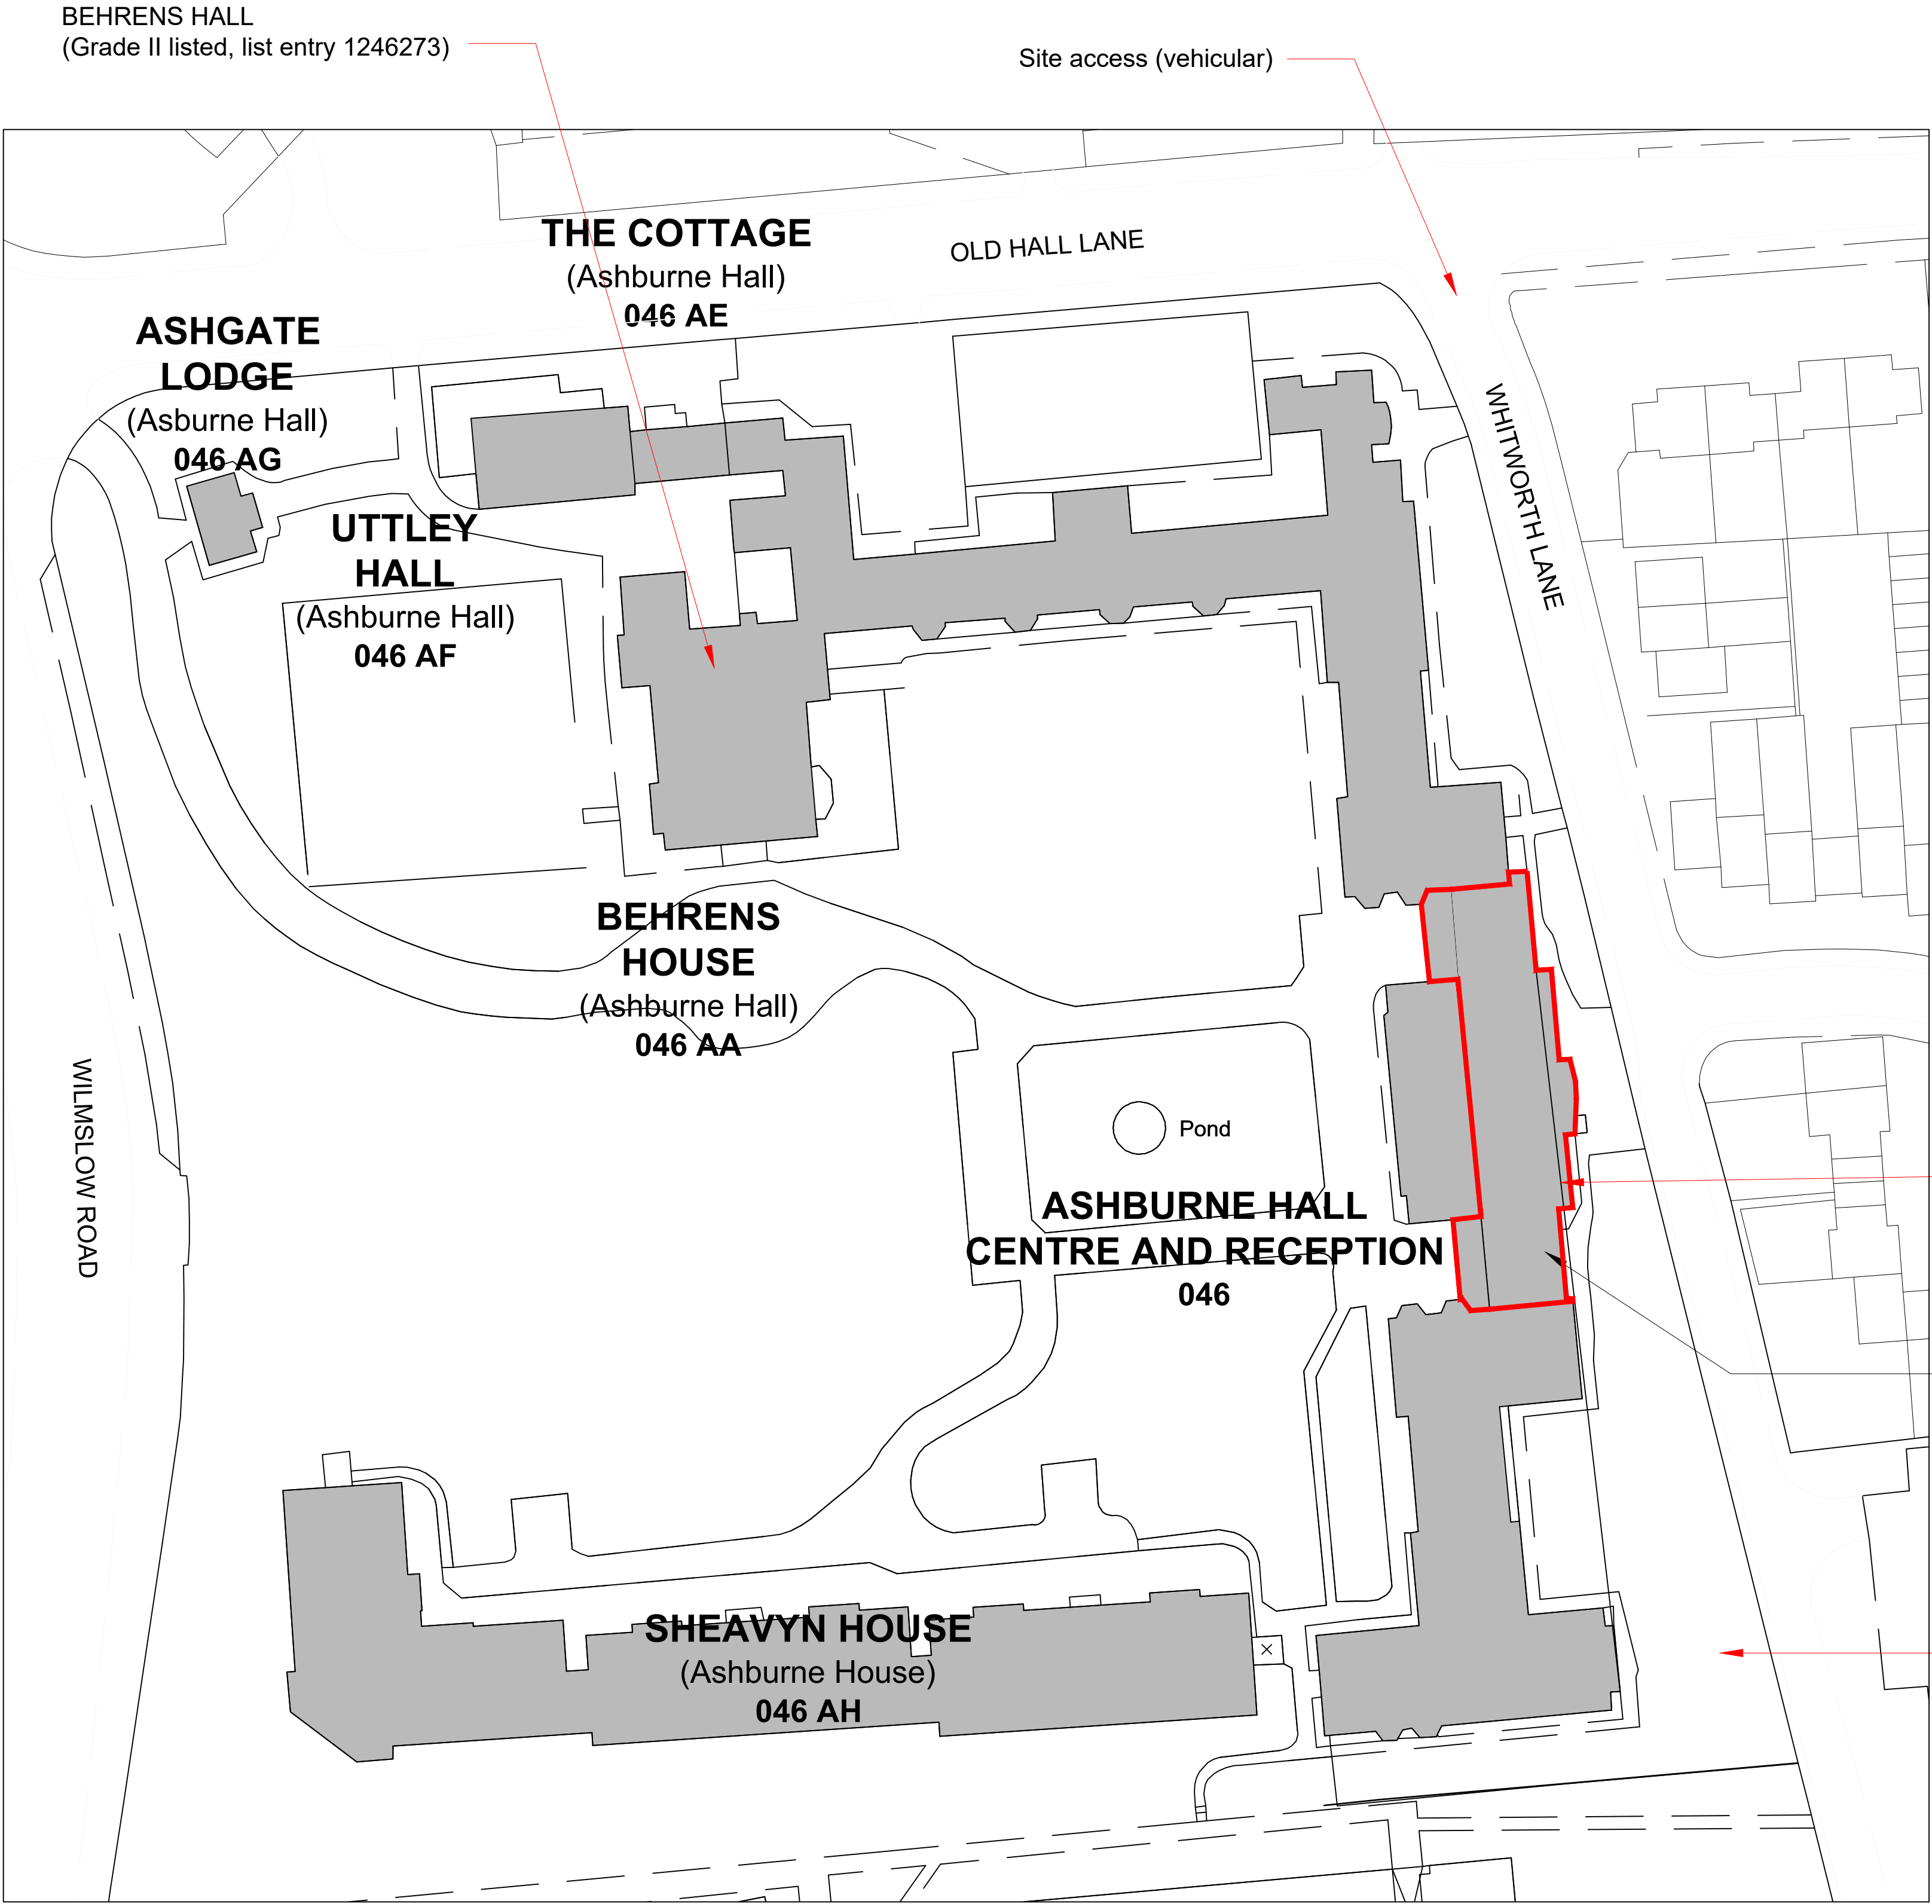

Application site: Flanking the Central Block are two recessed wings with flat roofs and parapet walls. To the rear elevation is a curved, full height entrance bay with parapet wall and flat roof. The asphalt flat roofs are to be replaced and the brick parapet walls repaired.

ASHBURNE HALL (Lees, Mary Worthington, Ward and Central block), including the Alice Barlow memorial gates and Ashburne Hall Lodge (Grade II listed, list entry 1401670)

Site compound in car park

Rev	Description	By	Date	Chk'd	Auth
-----	-------------	----	------	-------	------



The University of Manchester

Directorate of Estates and Facilities
Beyer Building
The University of Manchester
Oxford Road
Manchester
M13 9PL

Drawing Status	Planning
Project	
PN 8311 - FLAT ROOF REPLACEMENT	
Building Name	
ASHBURNE HALL	
Sub Site Name	
-	
Site Name	
FALLOWFIELD	
Drawing Title	
SITE PLANS	

PM	Drawn	Checked	Authorised
--	GF	--	--
Scale	Date	Date	Date
@A1	25/04/23	--/--/--	--/--/--

Drawing No.	Revision
8311_101	--