




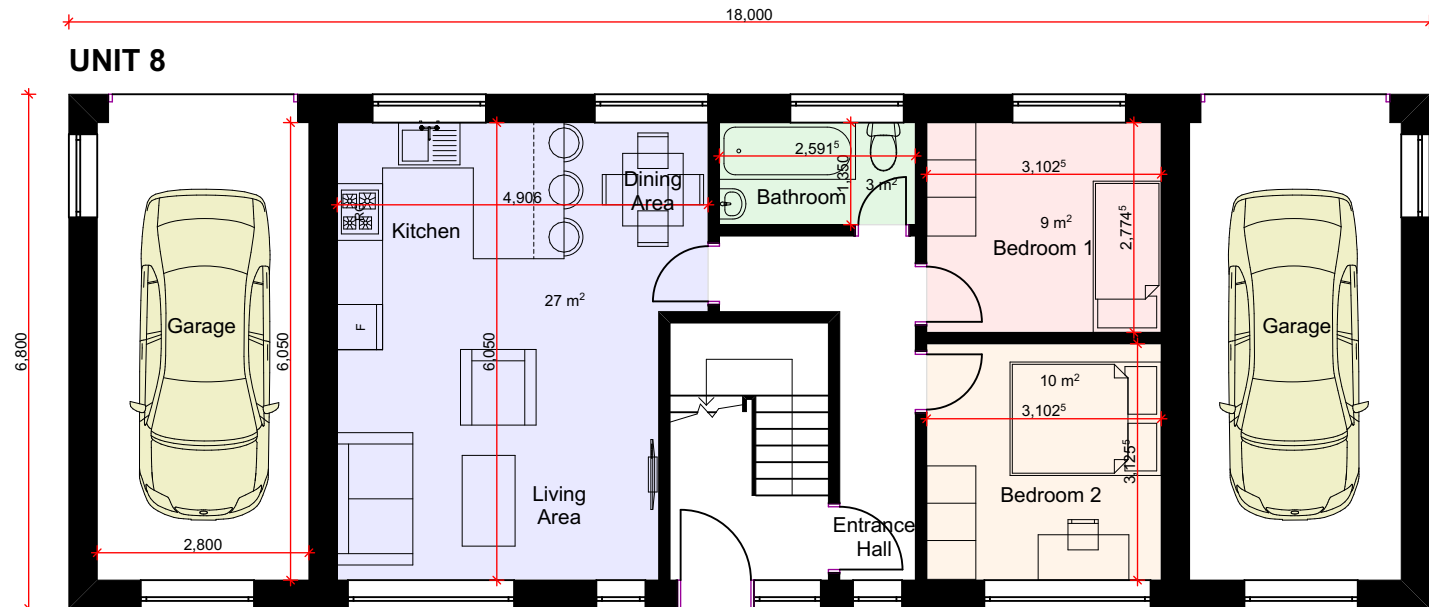


PROPOSED GA GROUND
FLOOR PLAN

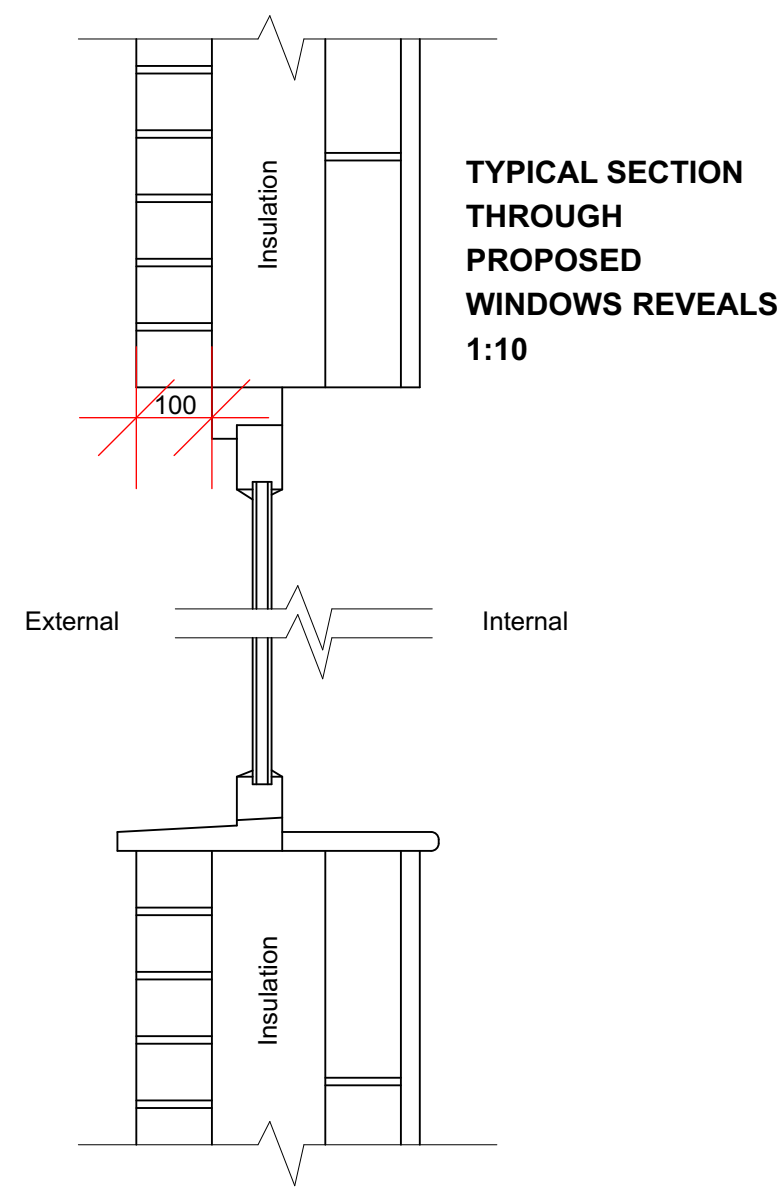

TYPICAL SECTION
THROUGH
PROPOSED
WINDOWS REVEALS
1:10

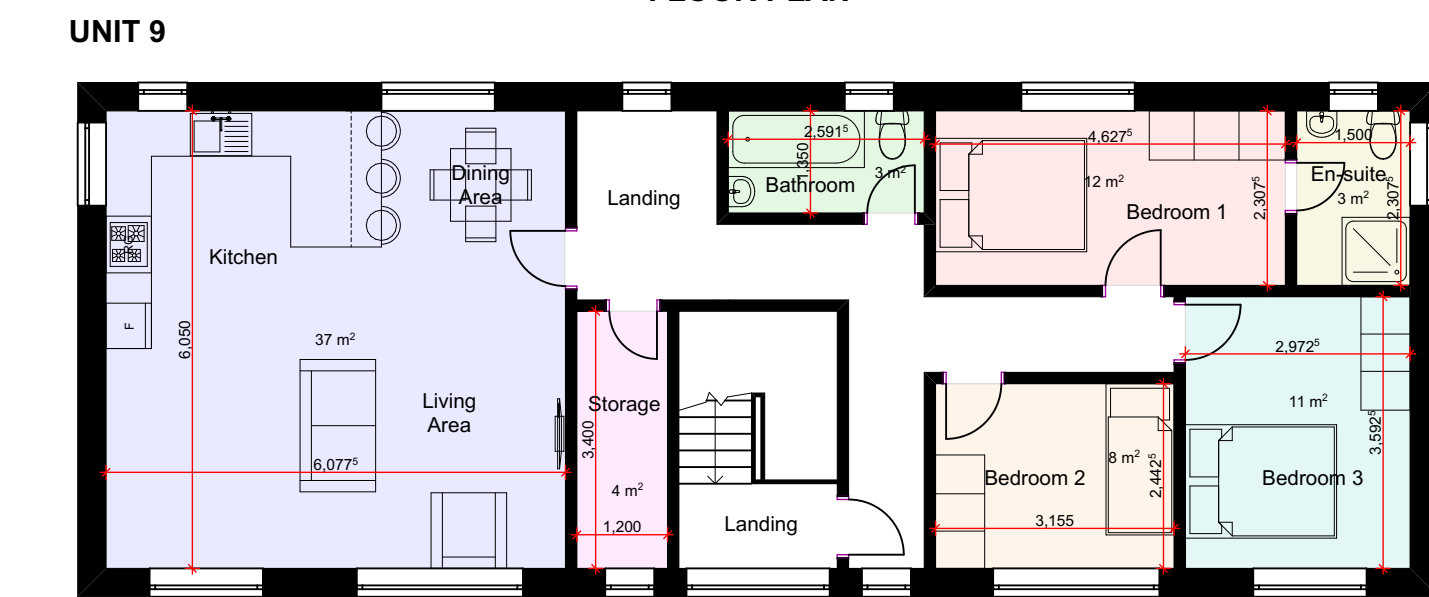


PROPOSED GA FIRST
FLOOR PLAN
1:100

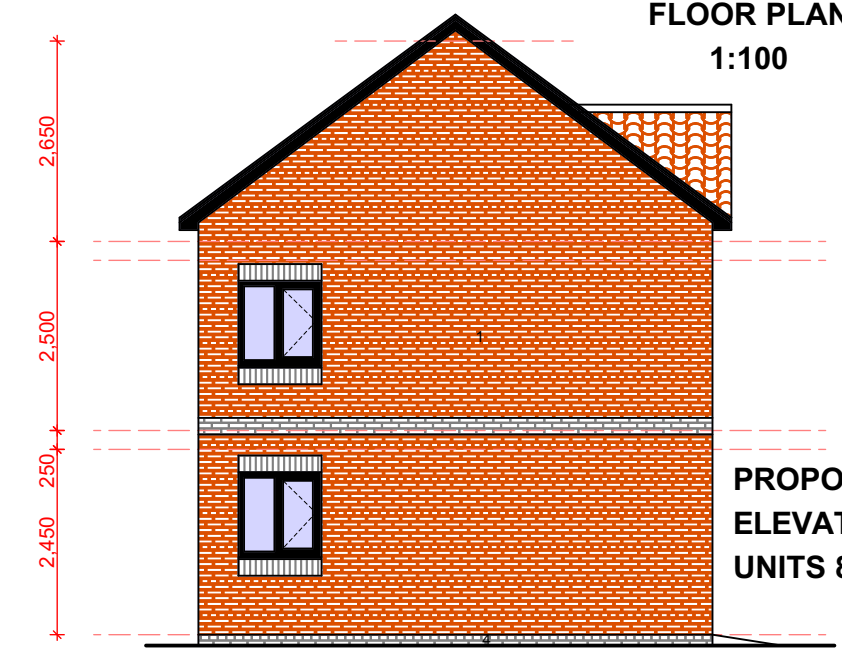

PROPOSED GA SIDE
ELEVATION 2
UNITS 8-9

PROPOSED GA SIDE
ELEVATION 1
UNITS 8-9
1:100

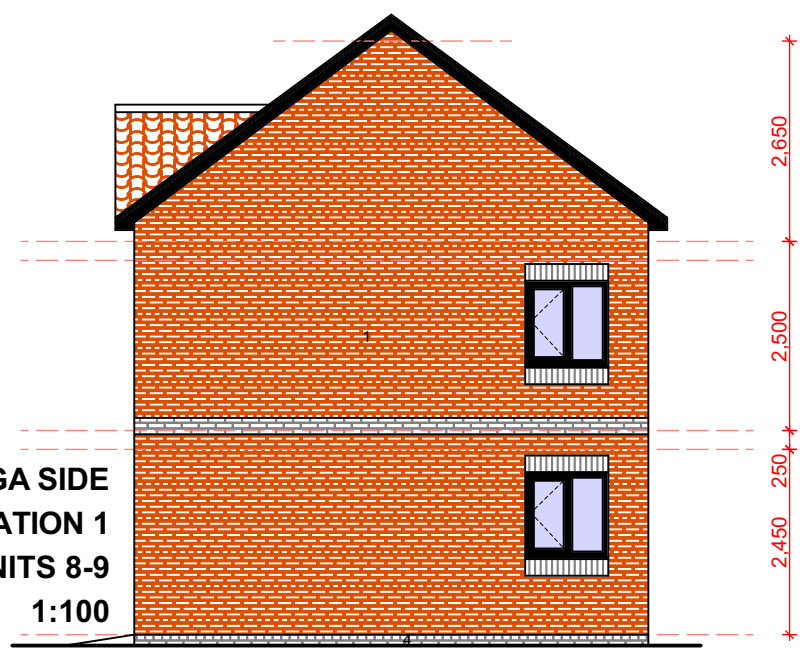

notes

This drawing is subject to a detailed building and site survey, therefore no guarantee of its accuracy can be given. This drawing has been draughted in accordance with the clients design requirements. All areas are approximate and are subject to a detailed building and site survey and further design development. All dimensions should be checked prior to commencement of construction on site. Measurements should not be taken off the drawing.

All dimensions shown are in millimetres (mm).

Text Key

1. Proposed facing brickwork
2. Proposed pantile terracotta roof tiles
3. Proposed uPVC door/window
4. Proposed dark grey facing brickwork
5. Proposed skylight
6. Proposed white render

PL2 Planning Updates	10.08.23
PL1 Planning Updates	27.07.23
PL0 Planning Issue	03.04.23
revisions	
NADA Architects Ltd	
169 Kingsway	
Burnage	
Manchester	
M19 2ND	
Mob: 07974 735527	
E: ahmed@nadaarchitects.com	
W: www.nadaarchitects.com	

D - design	PL - planning	PT - pre-tender
T - tender	P - preliminary	
C - construction	R - record	

BURKE CONSTRUCTION LTD

**NEW BUILD RESIDENTIAL
SITE @ 7 CHAPEL ST,
MANCHESTER, M19 3QB**

**PROPOSED GA FLOOR PLANS
& ELEVATIONS**

scale	date	drawn	checked
1:100 @ A3	03.04.23	MI	AC
1:10 @ A3			

job no	(category) dwg no	revision
--------	-------------------	----------

23-1136(09)001 **PL2**

Drawing measurements shall not be obtained by scaling. Verify all dims prior to construction. Immediately report any discrepancies on this drawing to Architect. This drawing shall be read in conjunction with associated specifications and related consultant's documents.

PLANNING