



Lamport Court
Ground Floor

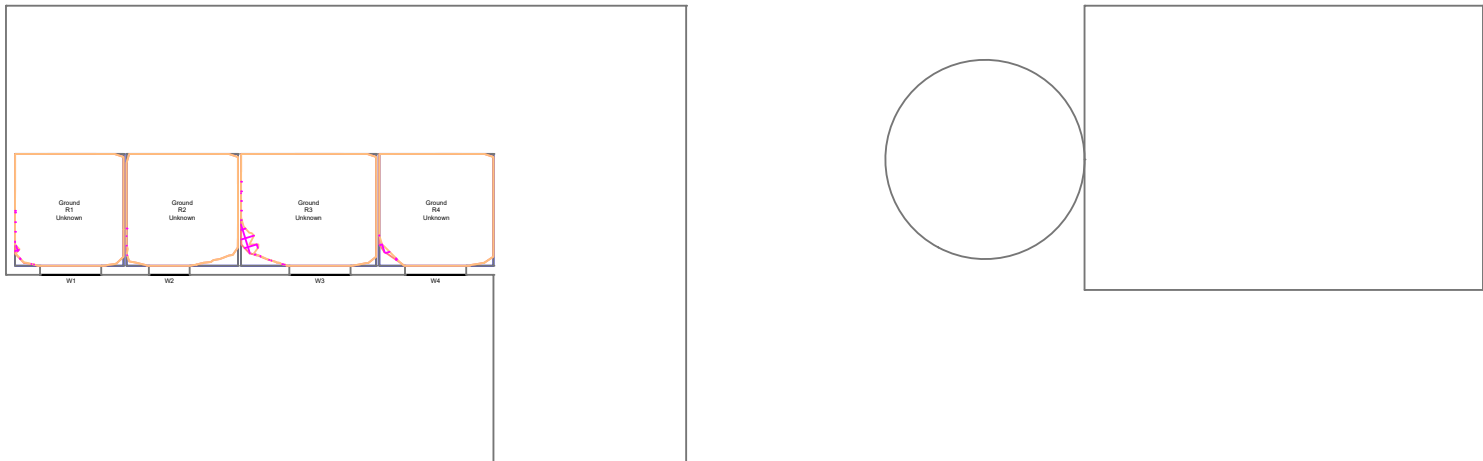

1:250



Lamport Court
First Floor

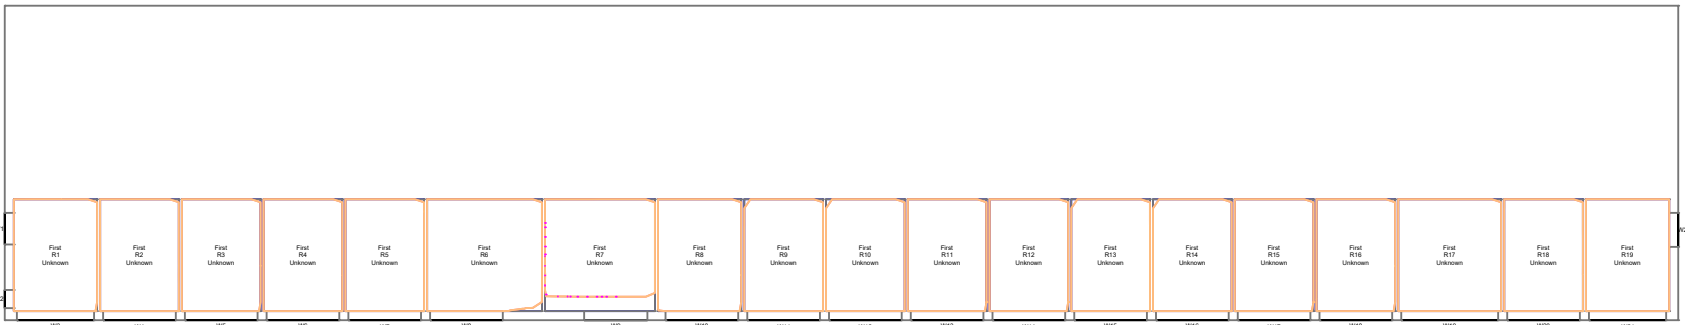

1:250



NOTES:
No dimensions are to be scaled from this drawing.
All dimensions are to be checked on site, where discrepancy occurs between specification and drawings the supervising officer must be notified.

Analysis
Produced using Waldram Tools
MBS Survey Software Ltd (www.mbs-software.co.uk)

Existing Model & Surrounding Model
Existing Site and Surrounding neighbours modelled from 3D Contextual Model produced by Accuties Ltd.
Neighbouring Buildings internal room layouts, window positions/dimensions and massing derived from plans found on the planning portal/sales history.
Where plans/elevations were unavailable assumptions have been made based on site photography, Bing Maps and Google Earth and any partial point cloud survey data.

Proposed Model
Proposed scheme massing -
"6601-SRA-SI-ZZ-M3-A-00001_Simplified Massing.dwg"
"20230518_10450_UBS_Massing_UncontrolledWIP.dwg"

Massing Legend

Existing

Proposed

All heights in m AOD

DD Legend


Room Area (Measured Layout)

Existing Lit Area

Proposed Lit Area

Area of Loss/Gain


Lamport Court
Second Floor

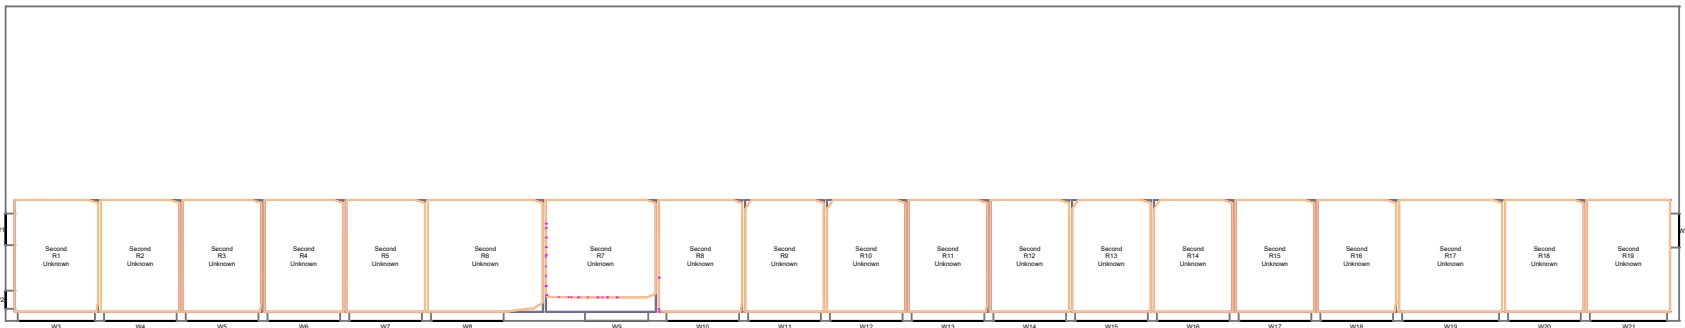

1:250



Lamport Court
Third Floor

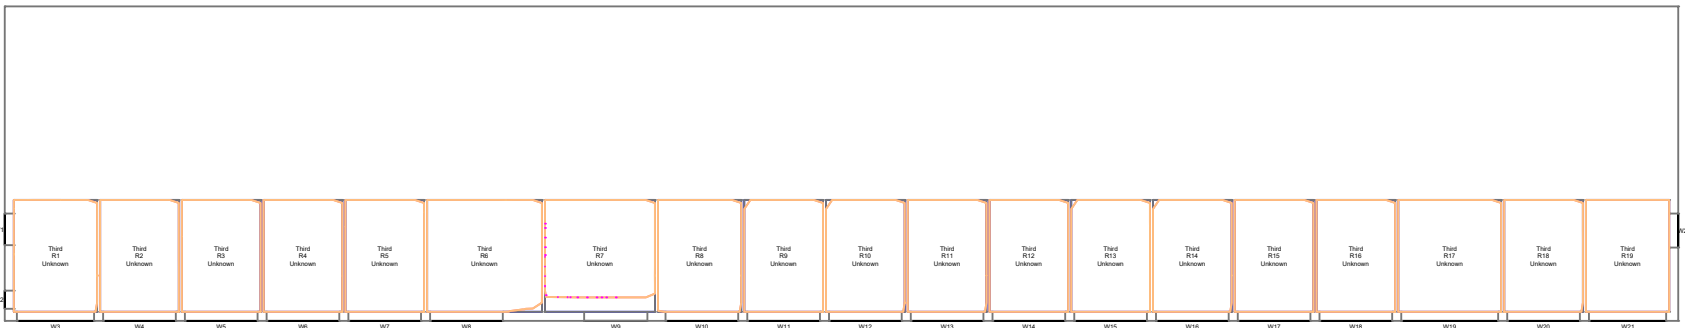

1:250



REV:	NOTES:	DRWN:	DATE:

Proximity

Kennedy House, 31 Stamford Street,
Altrincham, WA14 1ES
weareproximity.co.uk
Tel: 0161 444 3950

CLIENT:
Property Alliance Group


PROJECT:
Upper Brook Street
Manchester

DRAWING TITLE:
Contour Plots
Daylight Distribution

SCALE @ A2:	DATE:	DRAWN:	SC
1:250	07/06/2023	CHECKED:	DMH


DRAWING NUMBER: 2022_MA-07	REV: .
-------------------------------	-----------

Lamport Court
Fourth Floor

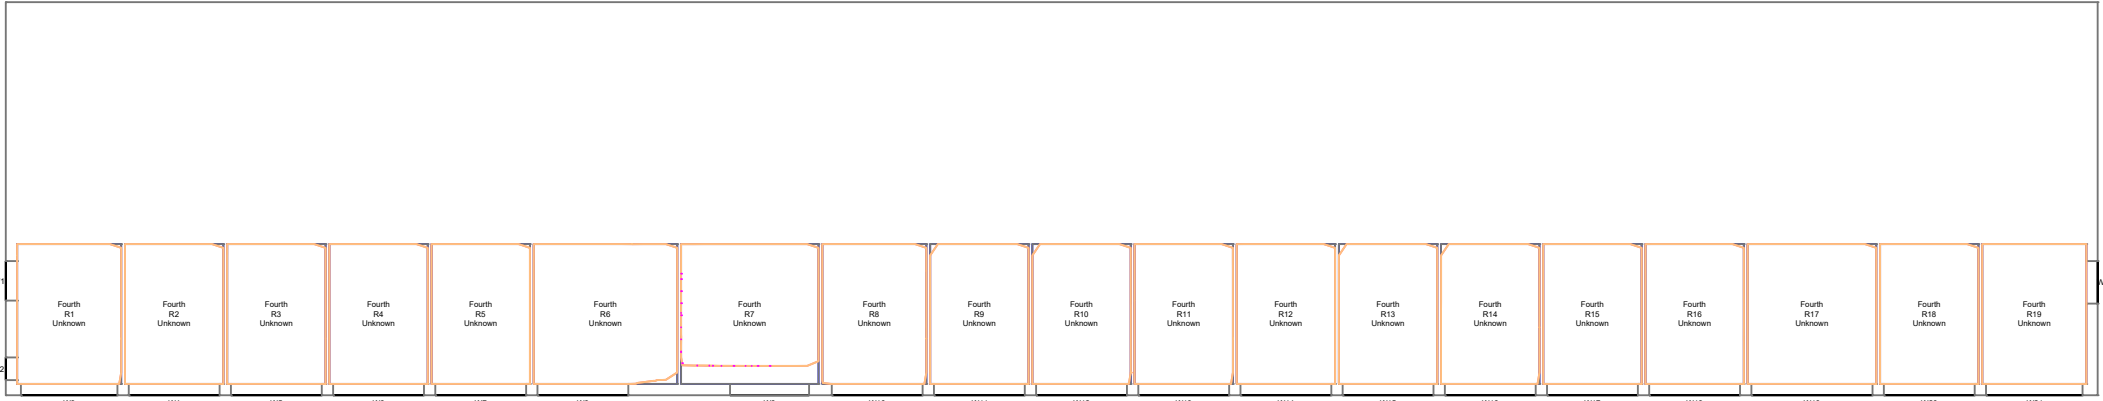


1:200

Lamport Court
Fifth Floor

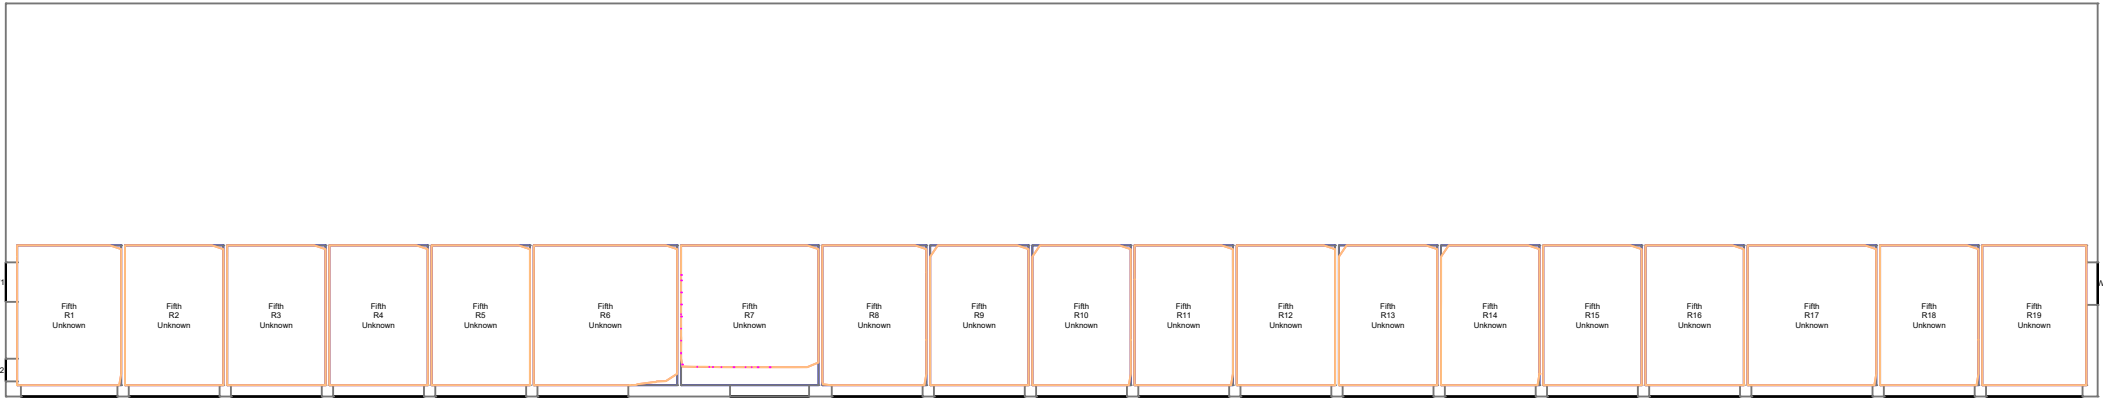


1:200

Lamport Court
Sixth Floor

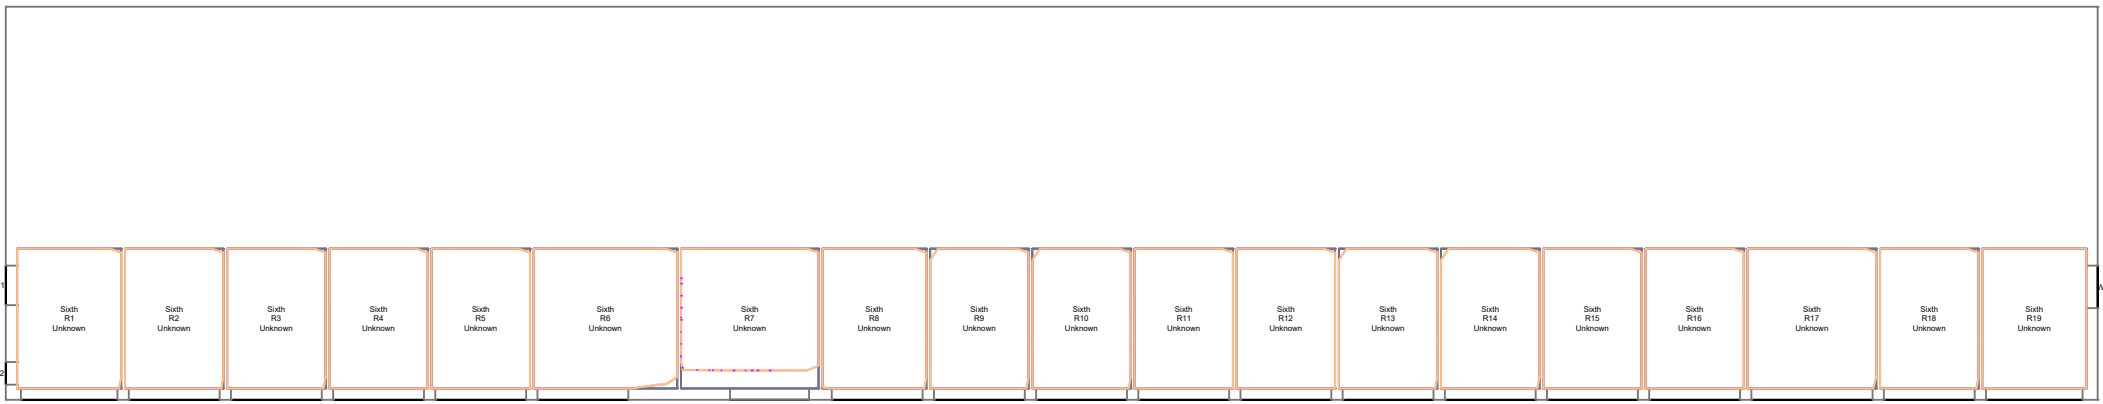


1:200

Lamport Court
Seventh Floor

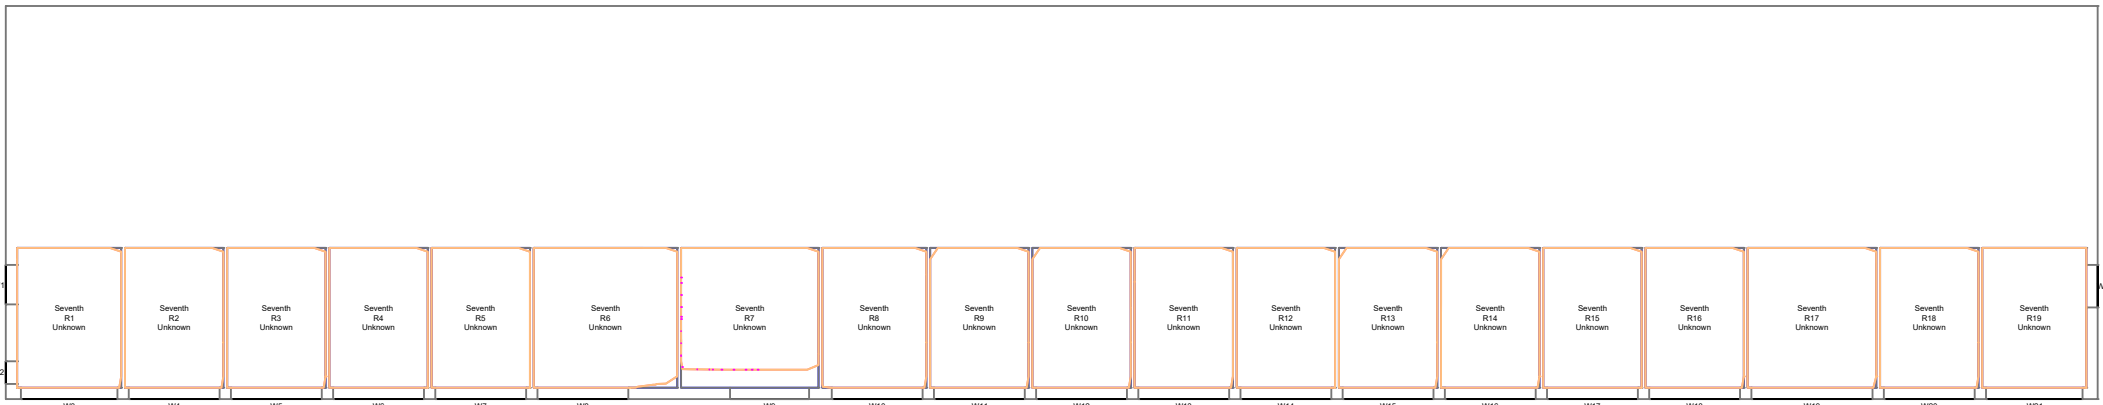

1:200

Lamport Court
Eighth Floor

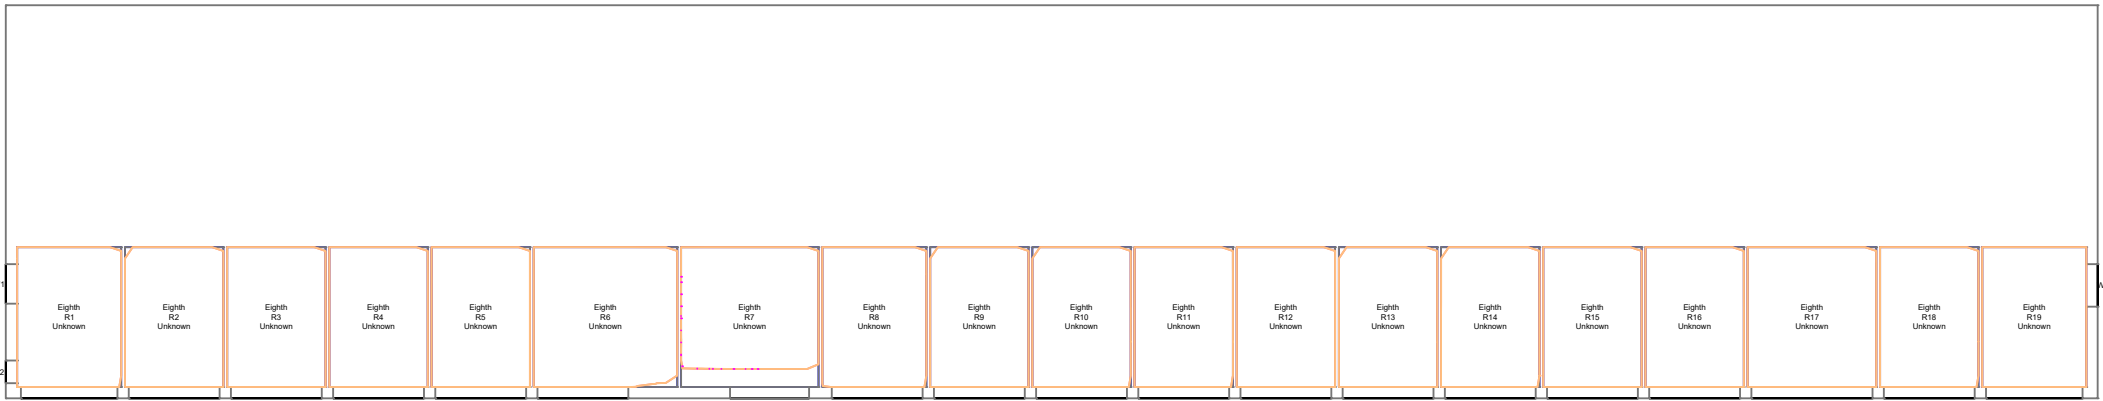

1:200

NOTES:

No dimensions are to be scaled from this drawing.
All dimensions are to be checked on site, where discrepancy occurs between specification and drawings the supervising officer must be notified.

Analysis
Produced using Waldram Tools
MBS Survey Software Ltd (www.mbs-software.co.uk)

Existing Model & Surrounding Model
Existing Site and Surrounding neighbours modelled from 3D Contextual Model produced by Accuties Ltd.

Neighbouring Buildings internal room layouts, window positions/dimensions and massing derived from plans found on the planning portal/sales history.

Where plans/elevations were unavailable assumptions have been made based on site photography, Bing Maps and Google Earth and any partial point cloud survey data.

Proposed Model
Proposed scheme massing -
"6601-SRA-SI-ZZ-M3-A-00001_Simplified
Massing.dwg"
R20230518_10450_UBS_Massing_UncontrolledWIP.dwg"

Massing Legend

Existing
Proposed

All heights in m AOD

DD Legend

Room Area (Measured Layout)
Existing Lit Area
Proposed Lit Area
Area of Loss/Gain

NOTES:	DRWN:	DATE:

Proximity

Kennedy House. 31 Stamford Street,
Altrincham, WA14 1ES
weareproximity.co.uk
Tel: 0161 444 3950

CLIENT:
Property Alliance Group

PROJECT:
Upper Brook Street
Manchester


DRAWING TITLE:
Contour Plots
Daylight Distribution

SCALE @ A2: 1:200	DATE: 07/06/2023	DRAWN: SC	CHECKED: DMH
----------------------	---------------------	--------------	-----------------

DRAWING NUMBER:
2022_MA-08

REV:
.


1-7 Litcham Close
Ground Floor

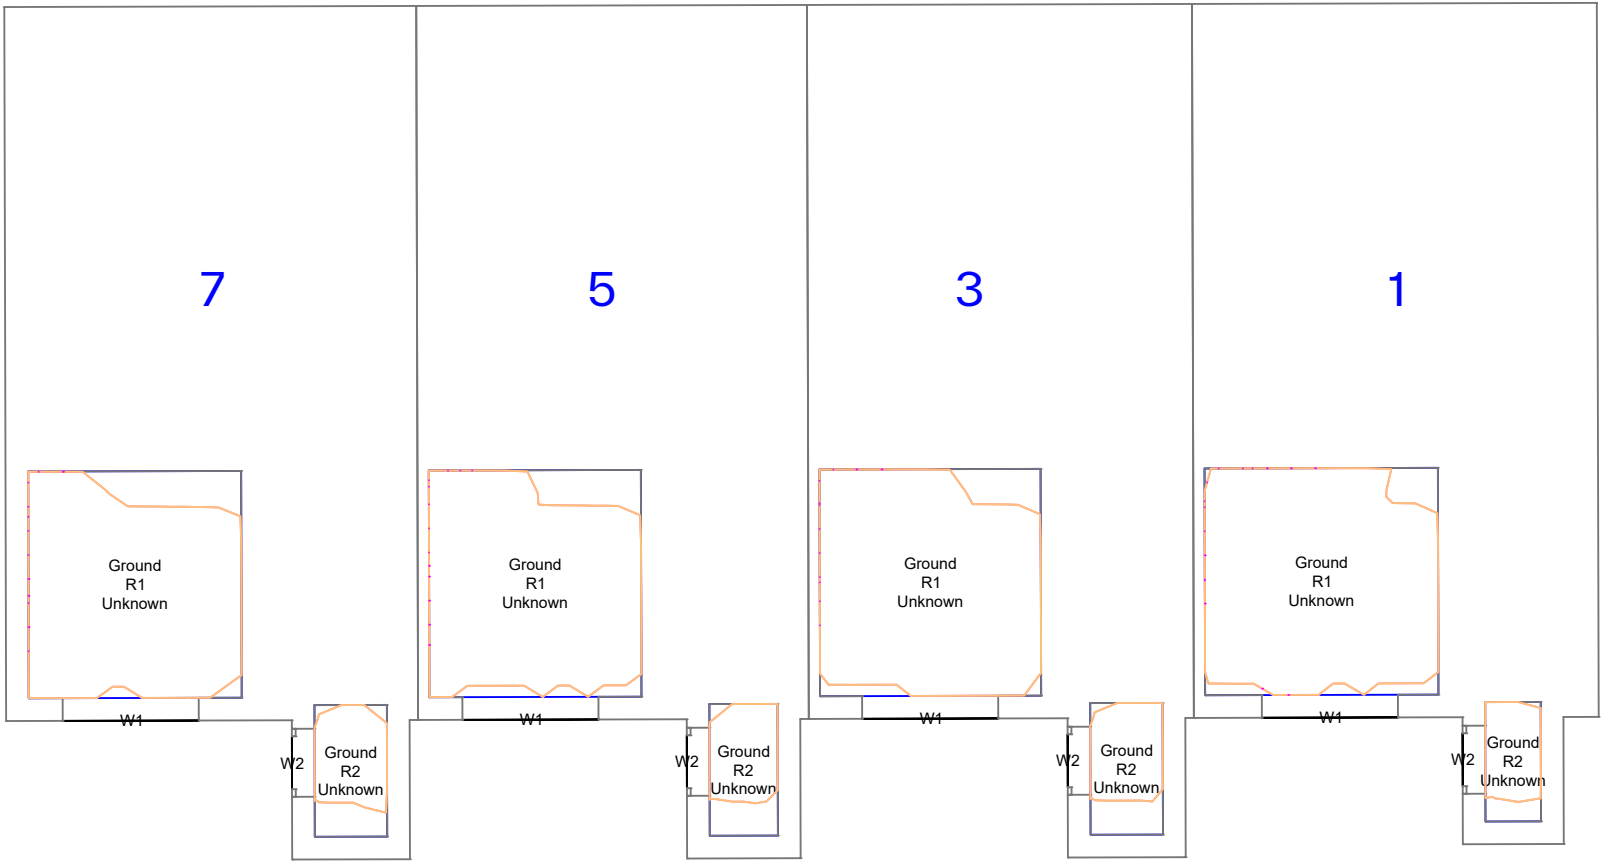

1:100



1-7 Litcham Close
First Floor

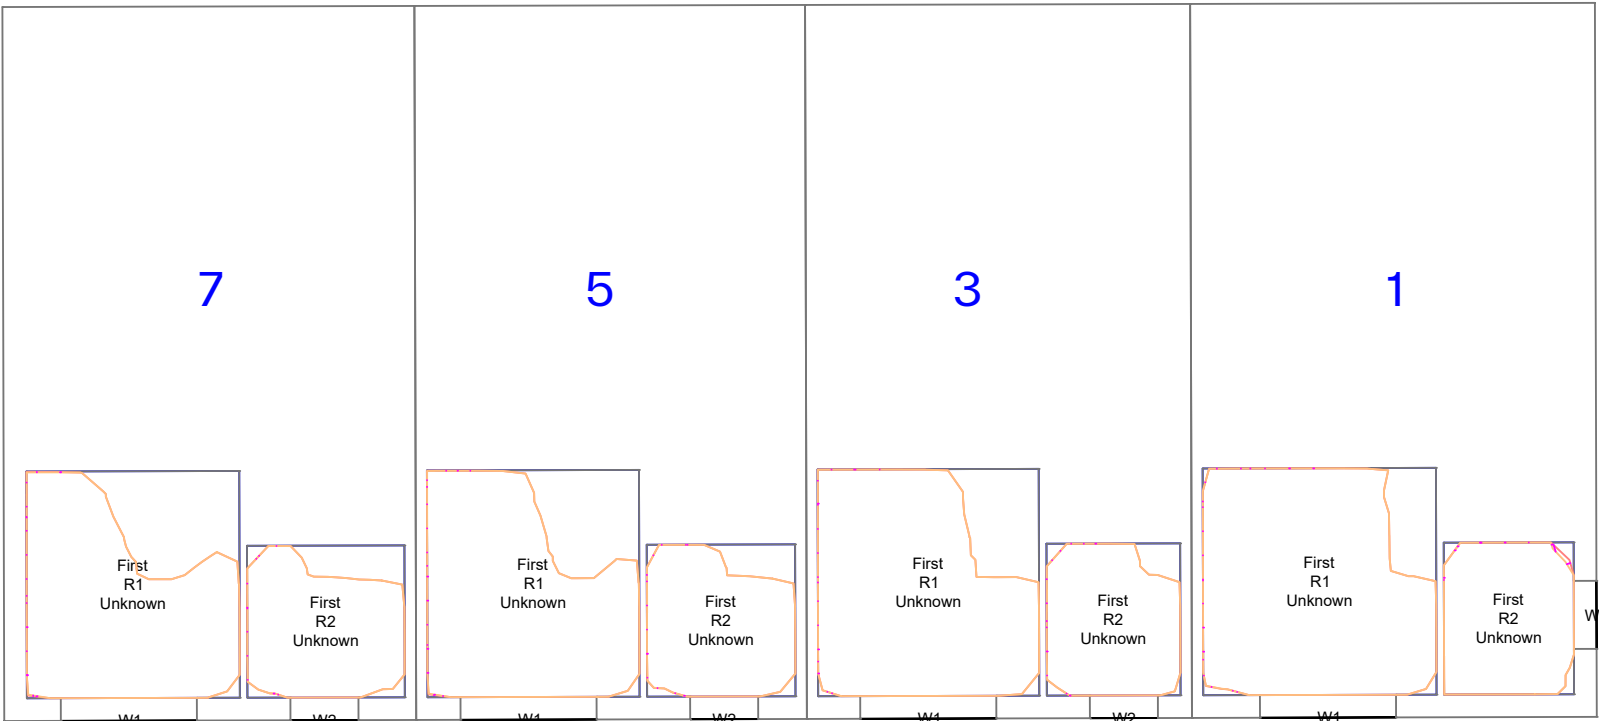

1:100




NOTES:
No dimensions are to be scaled from this drawing.
All dimensions are to be checked on site, where
discrepancy occurs between specification and
drawings the supervising officer must be notified.

Analysis
Produced using Waldram Tools
MBS Survey Software Ltd (www.mbs-software.co.uk)
Existing Model & Surrounding Model
Existing Site and Surrounding neighbours
modelled from 3D Contextual Model produced by
Accucities Ltd.
Neighbouring Buildings internal room layouts,
window positions/dimensions and massing
derived from plans found on the planning
portal/sales history.
Where plans/elevations were unavailable
assumptions have been made based on site
photography, Bing Maps and Google Earth and
any partial point cloud survey data.
Proposed Model
Proposed scheme massing -
"6601-SRA-St-ZZ-M3-A-00001_Simplified
Massing.dwg"
R20230518_10450_UBS_Massing_UncontrolledWIP.dwg"

Massing Legend
Existing
Proposed
All heights in m AOD

DD Legend
Room Area (Measured Layout)
Existing Lit Area
Proposed Lit Area
Area of Loss/Gain


2-4 Wadesmill Walk
Ground Floor

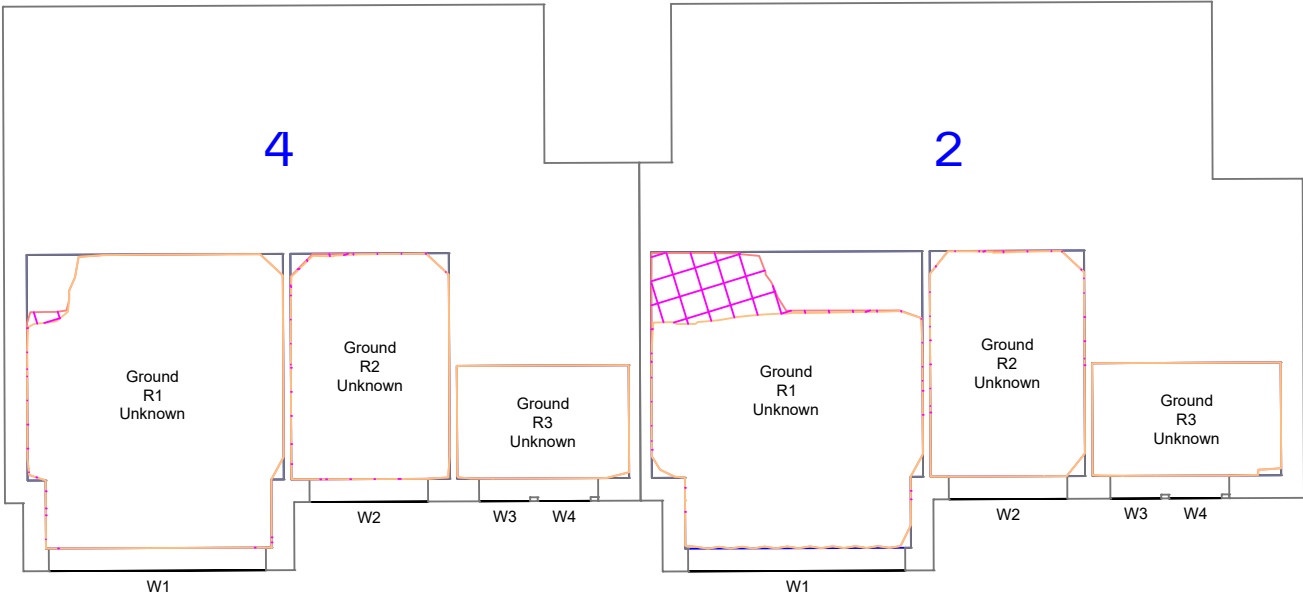

1:100



2-4 Wadesmill Walk
First Floor

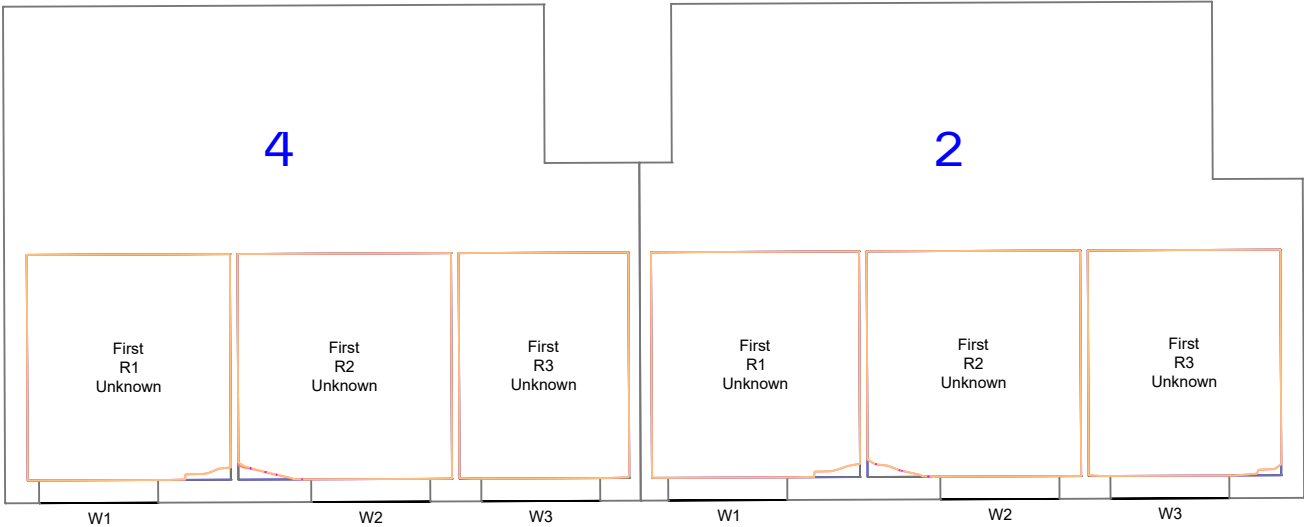

1:100



NOTES:	DRWN:	DATE:

Proximity
Kennedy House. 31 Stamford Street,
Altrincham, WA14 1ES
weareproximity.co.uk
Tel: 0161 444 3950

CLIENT:
Property Alliance Group


PROJECT:
Upper Brook Street
Manchester

DRAWING TITLE:
Contour Plots
Daylight Distribution

SCALE @ A2:	DATE:	DRAWN:	SC
1:100	07/06/2023	CHECKED:	DMH

DRAWING NUMBER: 2022_MA-09	REV: .
-------------------------------	-----------


6-8 Wadesmill Walk
Ground Floor

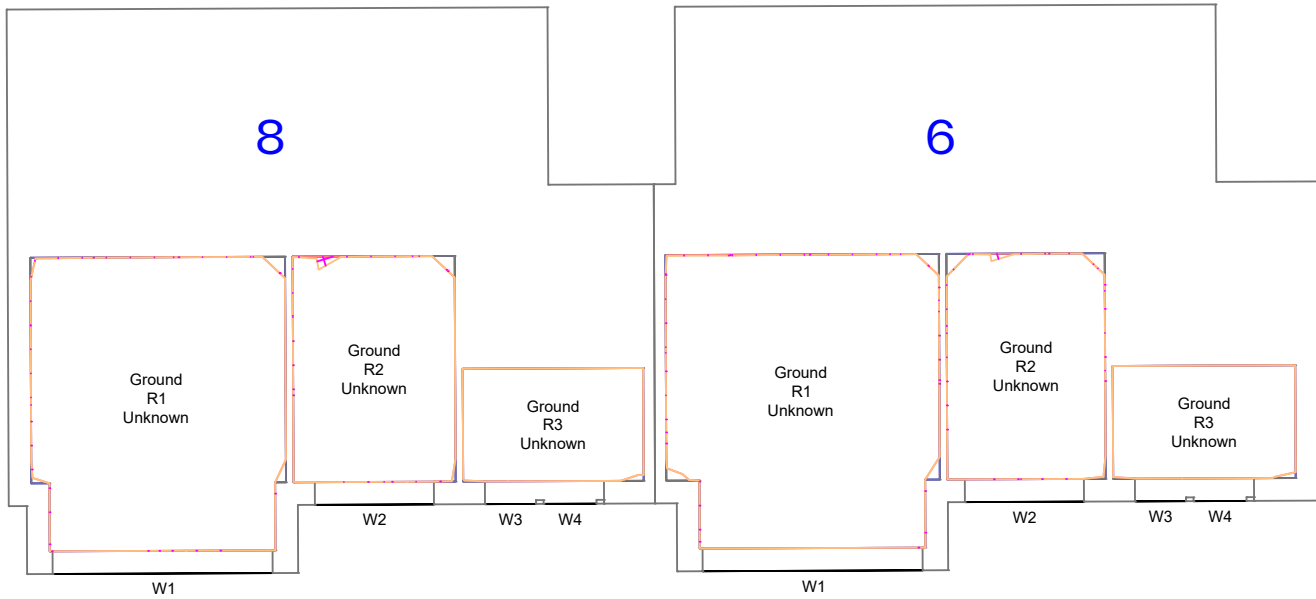

1:100



6-8 Wadesmill Walk
First Floor

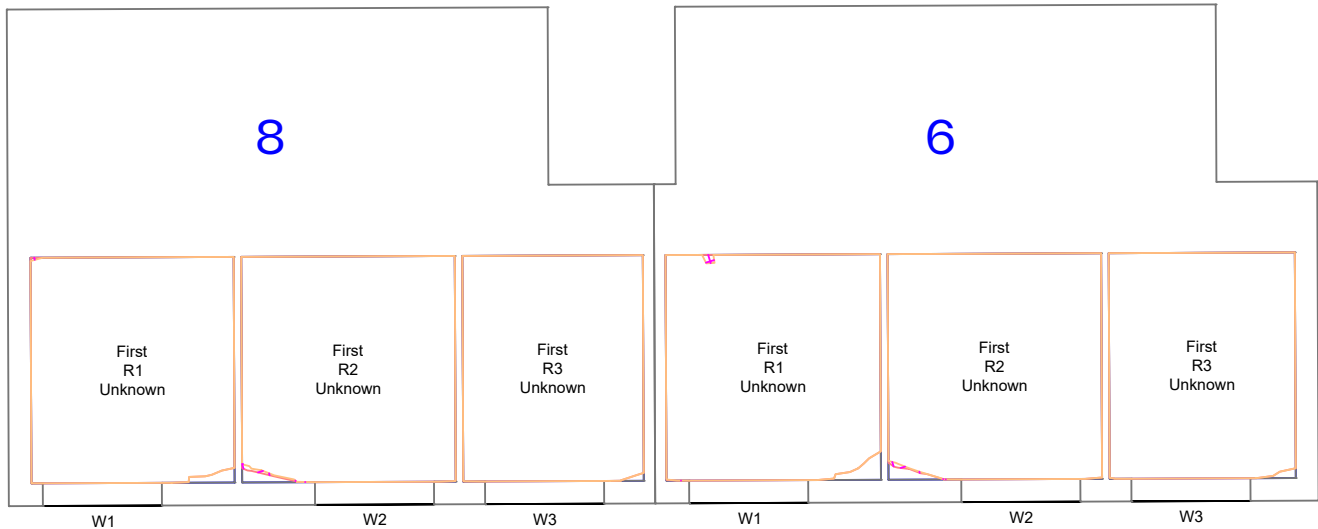

1:100



NOTES:
No dimensions are to be scaled from this drawing.
All dimensions are to be checked on site, where discrepancy occurs between specification and drawings the supervising officer must be notified.

Analysis
Produced using Waldram Tools
MBS Survey Software Ltd (www.mbs-software.co.uk)

Existing Model & Surrounding Model
Existing Site and Surrounding neighbours modelled from 3D Contextual Model produced by Accuties Ltd.
Neighbouring Buildings internal room layouts, window positions/dimensions and massing derived from plans found on the planning portal/sales history.
Where plans/elevations were unavailable assumptions have been made based on site photography, Bing Maps and Google Earth and any partial point cloud survey data.

Proposed Model
Proposed scheme massing -
"6601-SRA-St-ZZ-M3-A-00001_Simplified_Massing.dwg"
R202230518_10450_UBS_Massing_UncontrolledWIP.dwg"

Massing Legend


Existing
Proposed

All heights in m AOD

DD Legend

Room Area (Measured Layout)
Existing Lit Area
Proposed Lit Area
Area of Loss/Gain


2-4 Stockland Close
Ground Floor

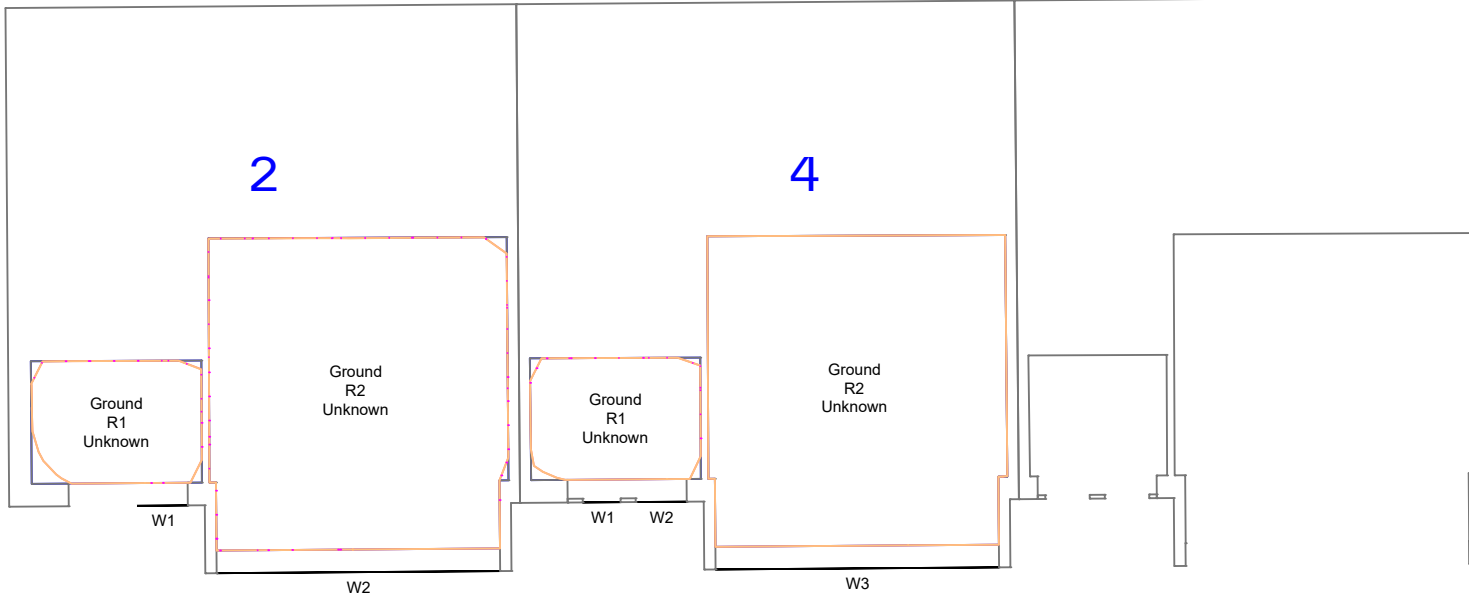

1:100



2-4 Stockland Close
First Floor

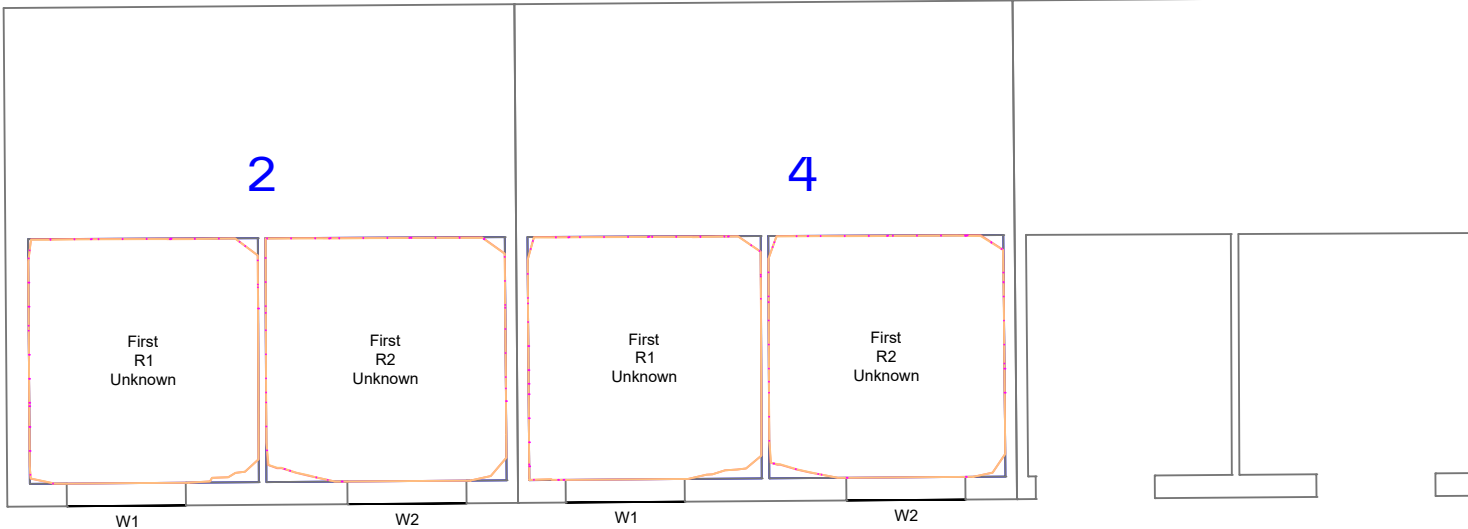

1:100



NOTES:	DRWN:	DATE:

Proximity

Kennedy House, 31 Stamford Street,
Altrincham, WA14 1ES
weareproximity.co.uk
Tel: 0161 444 3950

CLIENT:
Property Alliance Group


PROJECT:
Upper Brook Street
Manchester

DRAWING TITLE:
Contour Plots
Daylight Distribution

SCALE @ A2:	DATE:	DRAWN:	SC
1:100	07/06/2023	CHECKED:	DMH

DRAWING NUMBER: 2022_MA-10	REV: .
-------------------------------	-----------


6-8 Stockland Close
Ground Floor

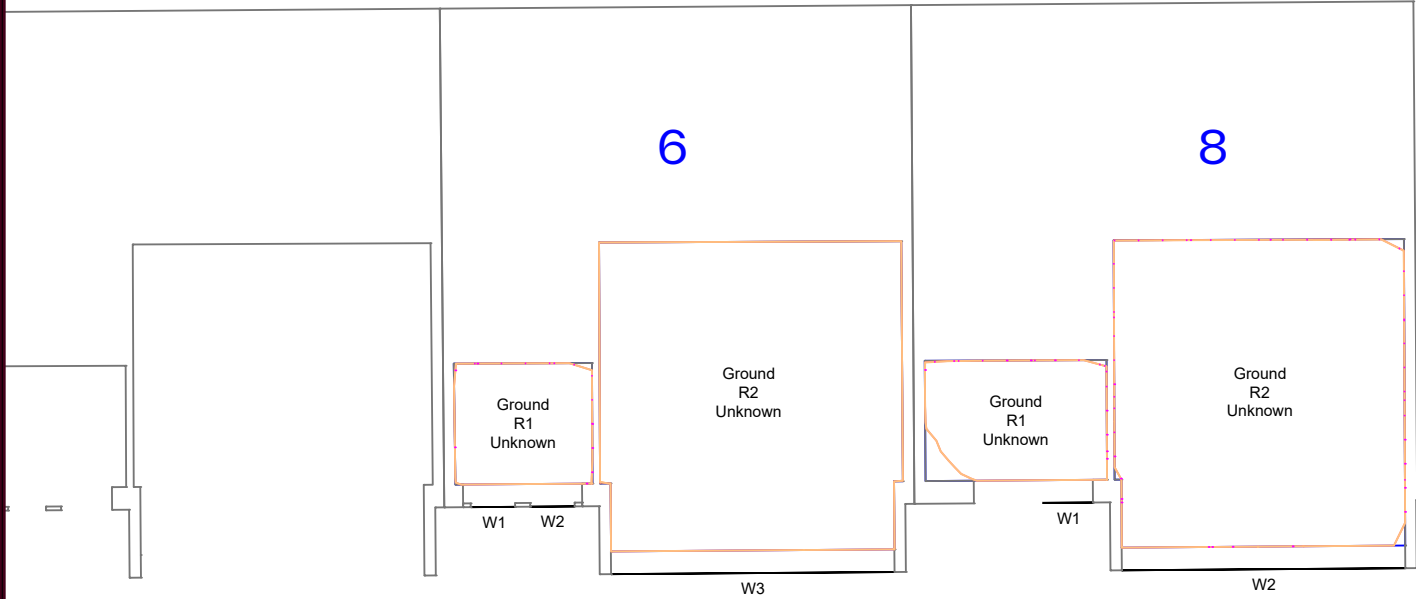

1:100



6-8 Stockland Close
First Floor

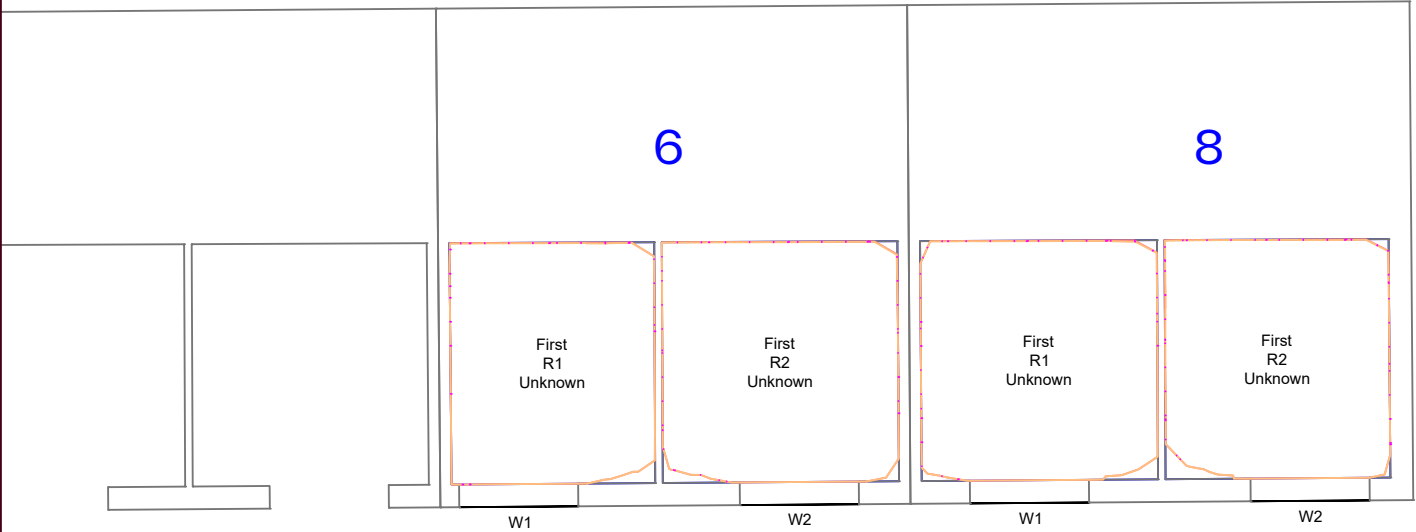

1:100



NOTES:
No dimensions are to be scaled from this drawing.
All dimensions are to be checked on site, where discrepancy occurs between specification and drawings the supervising officer must be notified.

Analysis
Produced using Waldram Tools
MBS Survey Software Ltd (www.mbs-software.co.uk)

Existing Model & Surrounding Model
Existing Site and Surrounding neighbours modelled from 3D Contextual Model produced by Accuties Ltd.
Neighbouring Buildings internal room layouts, window positions/dimensions and massing derived from plans found on the planning portal/sales history.
Where plans/elevations were unavailable assumptions have been made based on site photography, Bing Maps and Google Earth and any partial point cloud survey data.

Proposed Model
Proposed scheme massing -
"6601-SRA-St-ZZ-M3-A-00001_Simplified Massing.dwg"
"20230518_10450_UBS_Massing_UncontrolledWIP.dwg"

Massing Legend


Existing
Proposed

All heights in m AOD

DD Legend

Room Area (Measured Layout)
Existing Lit Area
Proposed Lit Area
Area of Loss/Gain


9 Justin Close
Ground Floor

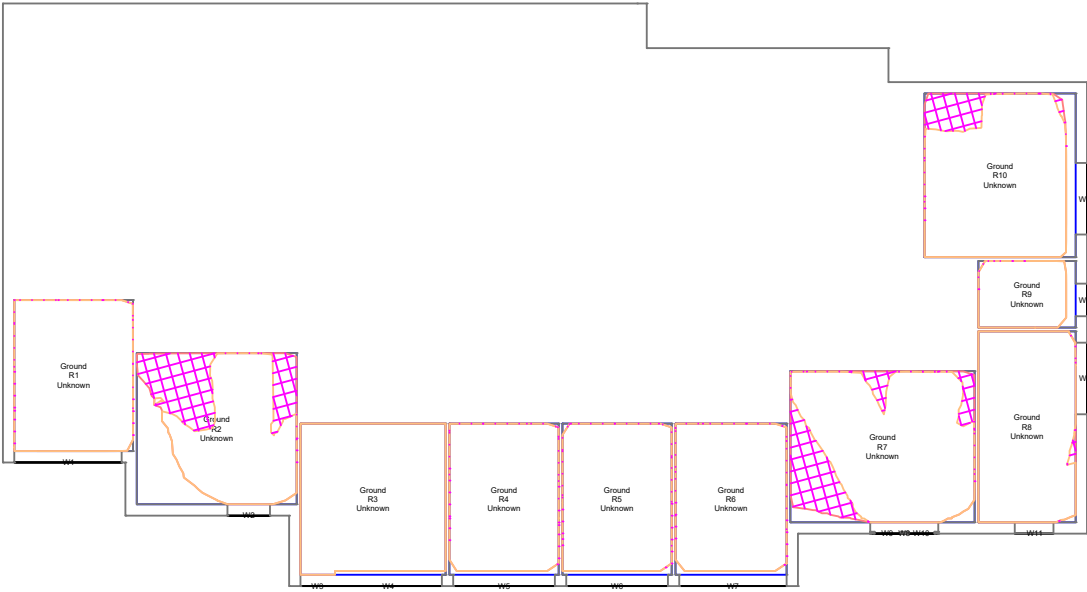

1:200



9 Justin Close
First Floor

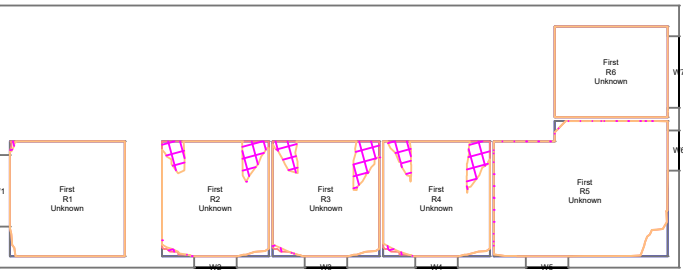

1:200



NOTES:	DRWN:	DATE:

Proximity

Kennedy House. 31 Stamford Street,
Altrincham, WA14 1ES
weareproximity.co.uk
Tel: 0161 444 3950

CLIENT:
Property Alliance Group


PROJECT:
Upper Brook Street
Manchester

DRAWING TITLE:
Contour Plots
Daylight Distribution

SCALE @ A2:	DATE:	DRAWN:	SC
1:100/200	07/06/2023	CHECKED:	DMH


DRAWING NUMBER: 2022_MA-11	REV: .
-------------------------------	-----------

38-46 Hanworth Close
Ground Floor

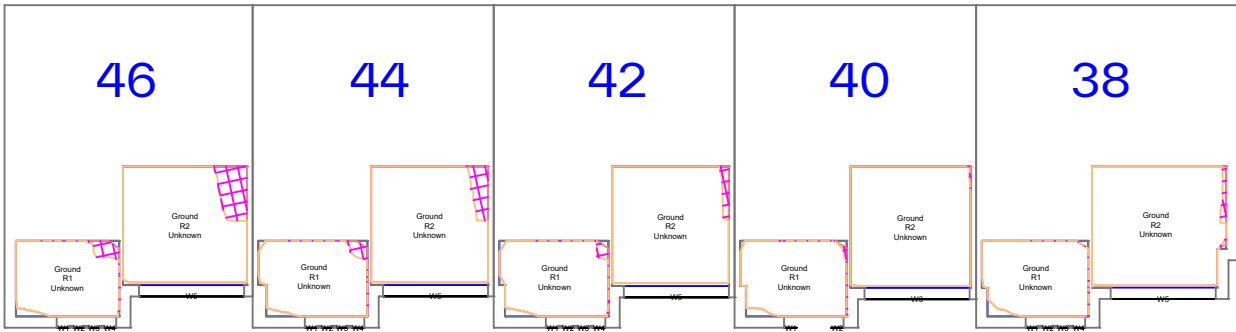

1:200

38-46 Hanworth Close
First Floor

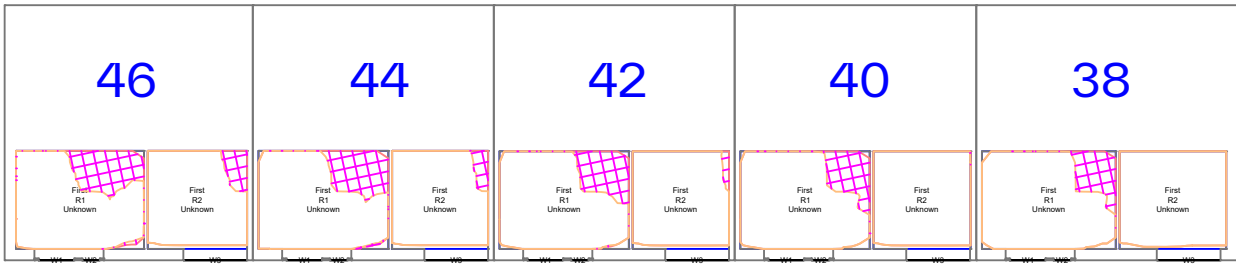

1:200

NOTES:
No dimensions are to be scaled from this drawing.
All dimensions are to be checked on site, where discrepancy occurs between specification and drawings the supervising officer must be notified.

Analysis
Produced using Waldram Tools
MBS Survey Software Ltd (www.mbs-software.co.uk)

Existing Model & Surrounding Model
Existing Site and Surrounding neighbours modelled from 3D Contextual Model produced by Accuties Ltd.
Neighbouring Buildings internal room layouts, window positions/dimensions and massing derived from plans found on the planning portal/sales history.
Where plans/elevations were unavailable assumptions have been made based on site photography, Bing Maps and Google Earth and any partial point cloud survey data.

Proposed Model
Proposed scheme massing -
"6601-SRA-St-ZZ-M3-A-00001_Simplified Massing.dwg"
"20230518_10450_UBS_Massing_UncontrolledWIP.dwg"

Massing Legend


Existing
Proposed

All heights in m AOD

DD Legend


Room Area (Measured Layout)
Existing Lit Area
Proposed Lit Area
Area of Loss/Gain

1-7 Mawson Road
Ground Floor

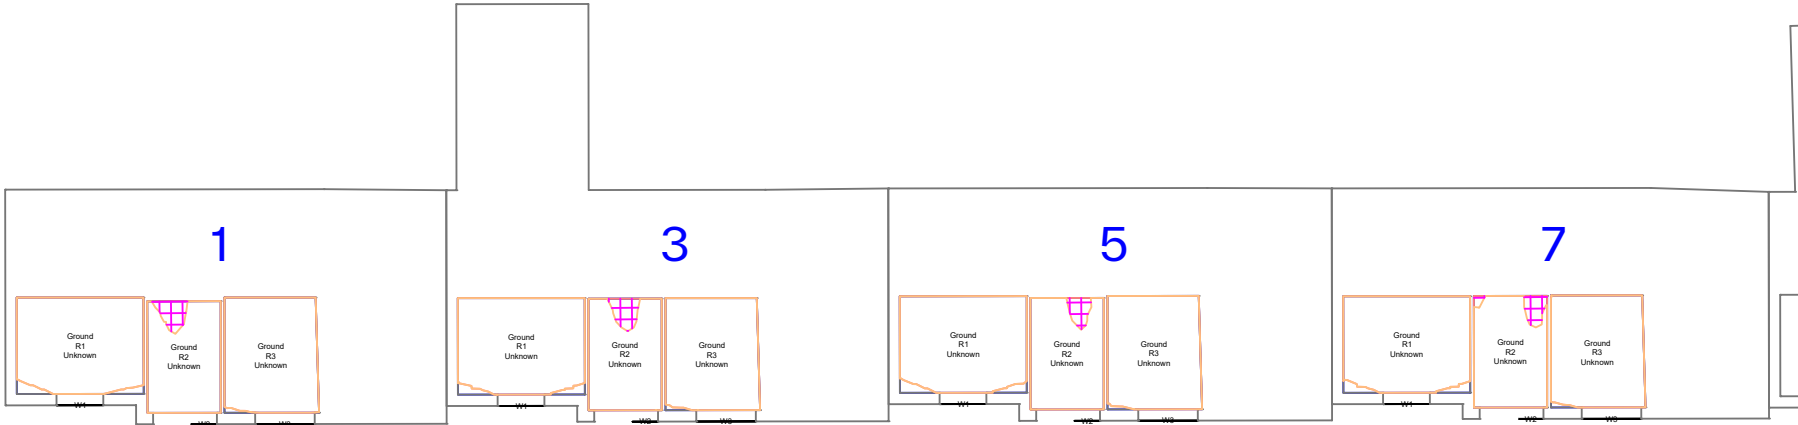


1:200

1-7 Mawson Road
First Floor

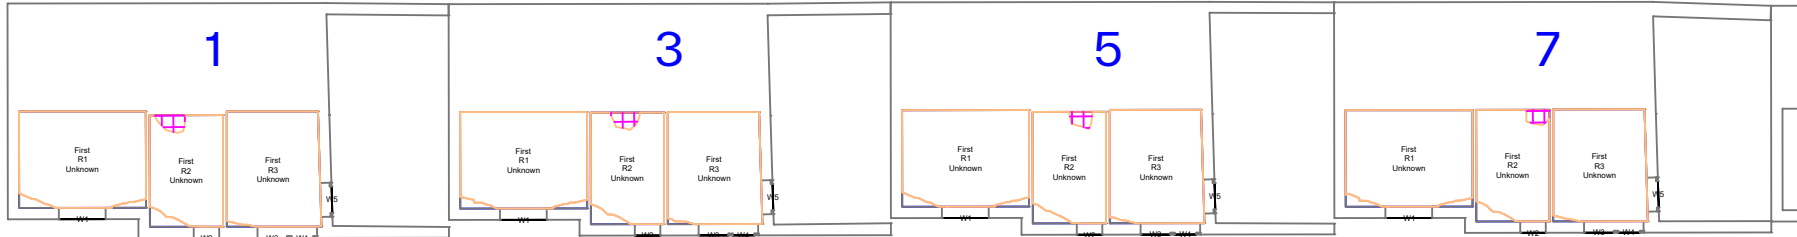

1:200

1-7 Mawson Road
Second Floor

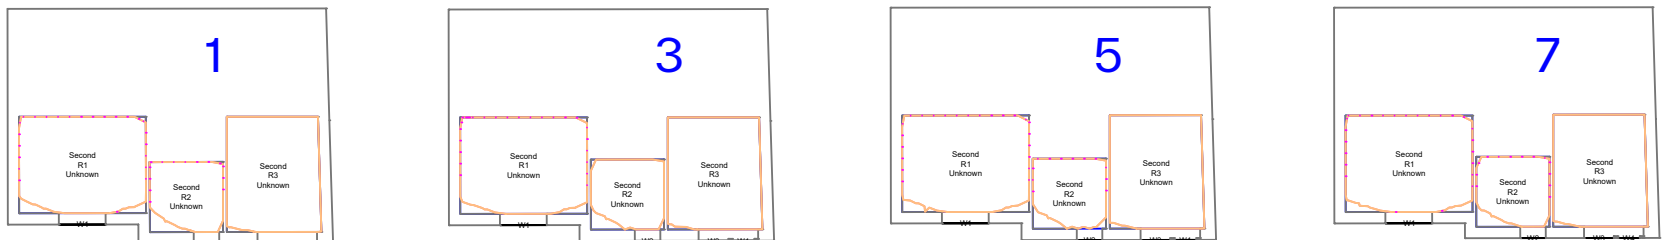

1:200

NOTES:

DRAWN: DATE:

Proximity
Kennedy House, 31 Stamford Street,
Altrincham, WA14 1ES
weareproximity.co.uk
Tel: 0161 444 3950

CLIENT:
Property Alliance Group


PROJECT:
Upper Brook Street
Manchester

DRAWING TITLE:
Contour Plots
Daylight Distribution

SCALE @ A2: DATE: DRAWN: SC
1:200 07/06/2023 CHECKED: DMH

DRAWING NUMBER: REV:
2022_MA-12 .

9-15 Mawson Road
Ground Floor

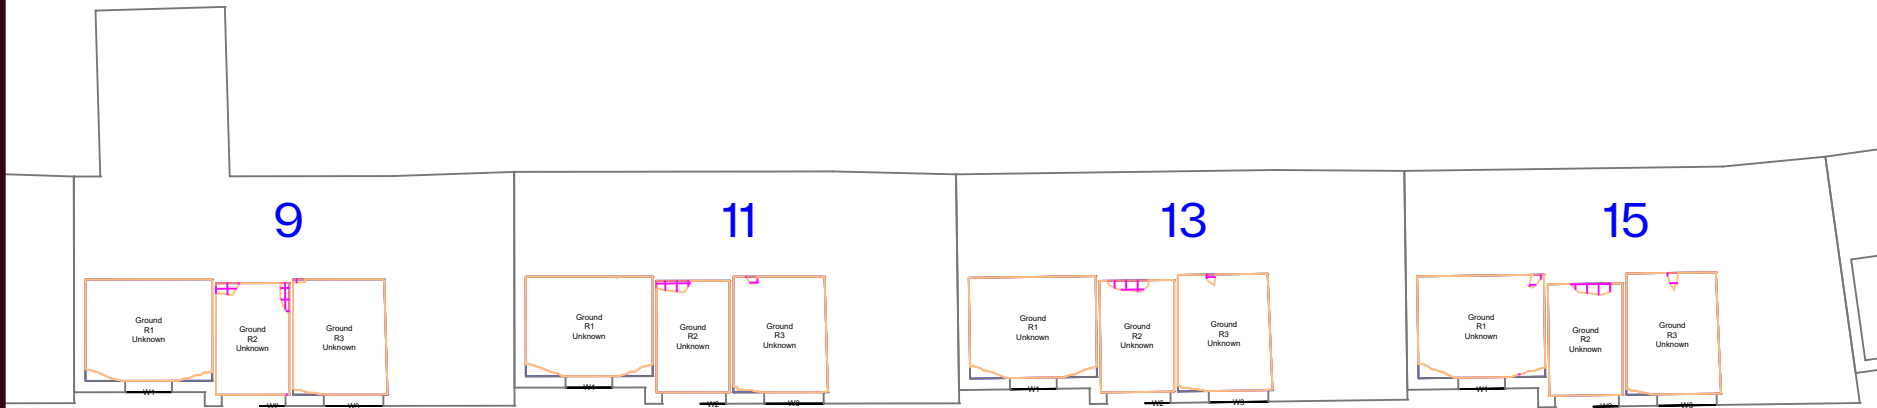


1:200

9-15 Mawson Road
First Floor



1:200

9-15 Mawson Road
Second Floor

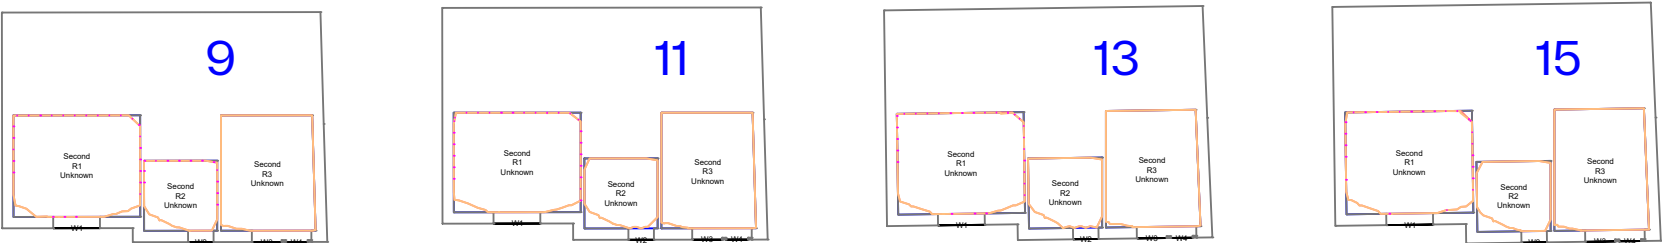

1:200

NOTES:
No dimensions are to be scaled from this drawing.
All dimensions are to be checked on site, where
discrepancy occurs between specification and
drawings the supervising officer must be notified.

Analysis
Produced using Waldram Tools
MBS Survey Software Ltd (www.mbs-software.co.uk)

Existing Model & Surrounding Model
Existing Site and Surrounding neighbours
modelled from 3D Contextual Model produced by
Accuties Ltd.
Neighbouring Buildings internal room layouts,
window positions/dimensions and massing
derived from plans found on the planning
portal/sales history.
Where plans/elevations were unavailable
assumptions have been made based on site
photography, Bing Maps and Google Earth and
any partial point cloud survey data.

Proposed Model
Proposed scheme massing -
"6601-SRA-SI-ZZ-M3-A-00001_Simplified
Massing.dwg"
"20230518_10450_UBS_Massing_UncontrolledWIP.dwg"

Massing Legend


Existing
Proposed

All heights in m AOD

DD Legend

Room Area (Measured Layout)
Existing Lit Area
Proposed Lit Area
Area of Loss/Gain

17-23 Mawson Road
Ground Floor

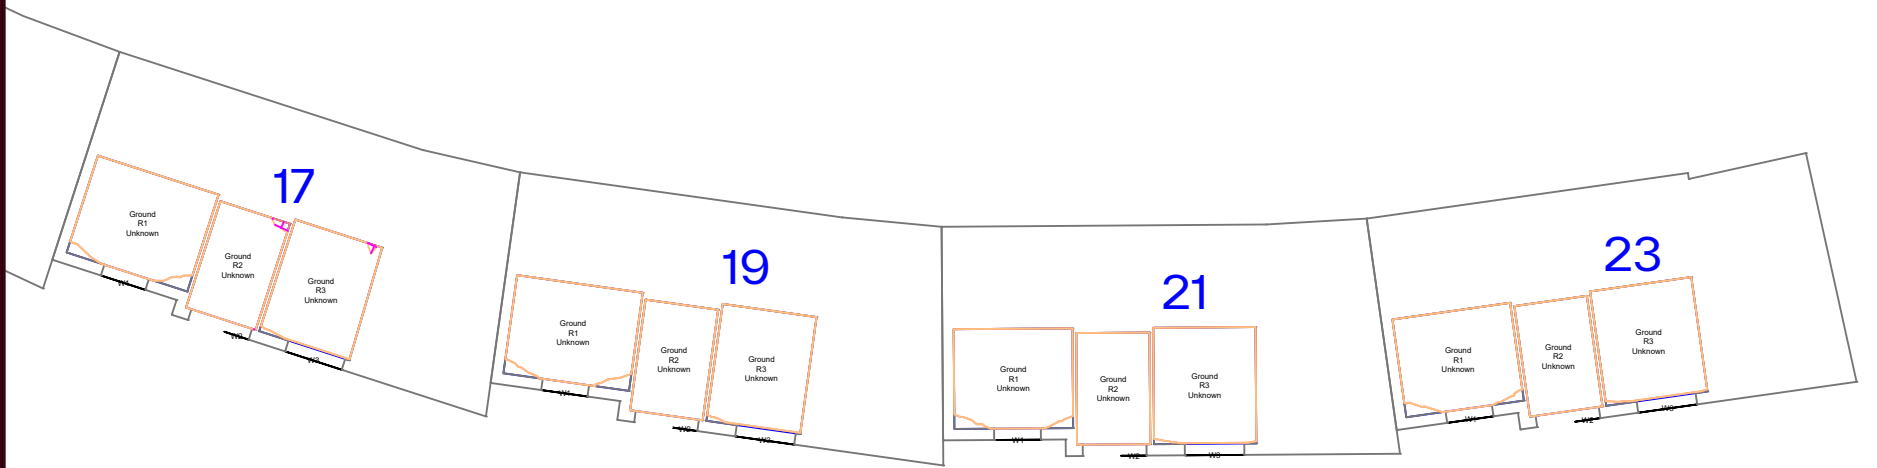

1:200

17-23 Mawson Road
First Floor



1:200

17-23 Mawson Road
Second Floor



1:200

NOTES:	DRWN:	DATE:

Proximity

Kennedy House, 31 Stamford Street,
Altrincham, WA14 1ES
weareproximity.co.uk
Tel: 0161 444 3950

CLIENT:
Property Alliance Group

PROJECT:
Upper Brook Street
Manchester


DRAWING TITLE:
Contour Plots
Daylight Distribution

SCALE @ A2:	DATE:	DRAWN:	SC
1:200	07/06/2023	CHECKED:	DMH

DRAWING NUMBER:	REV:
2022_MA-13	.

Unite Students - Kincardine Court

Ground Floor

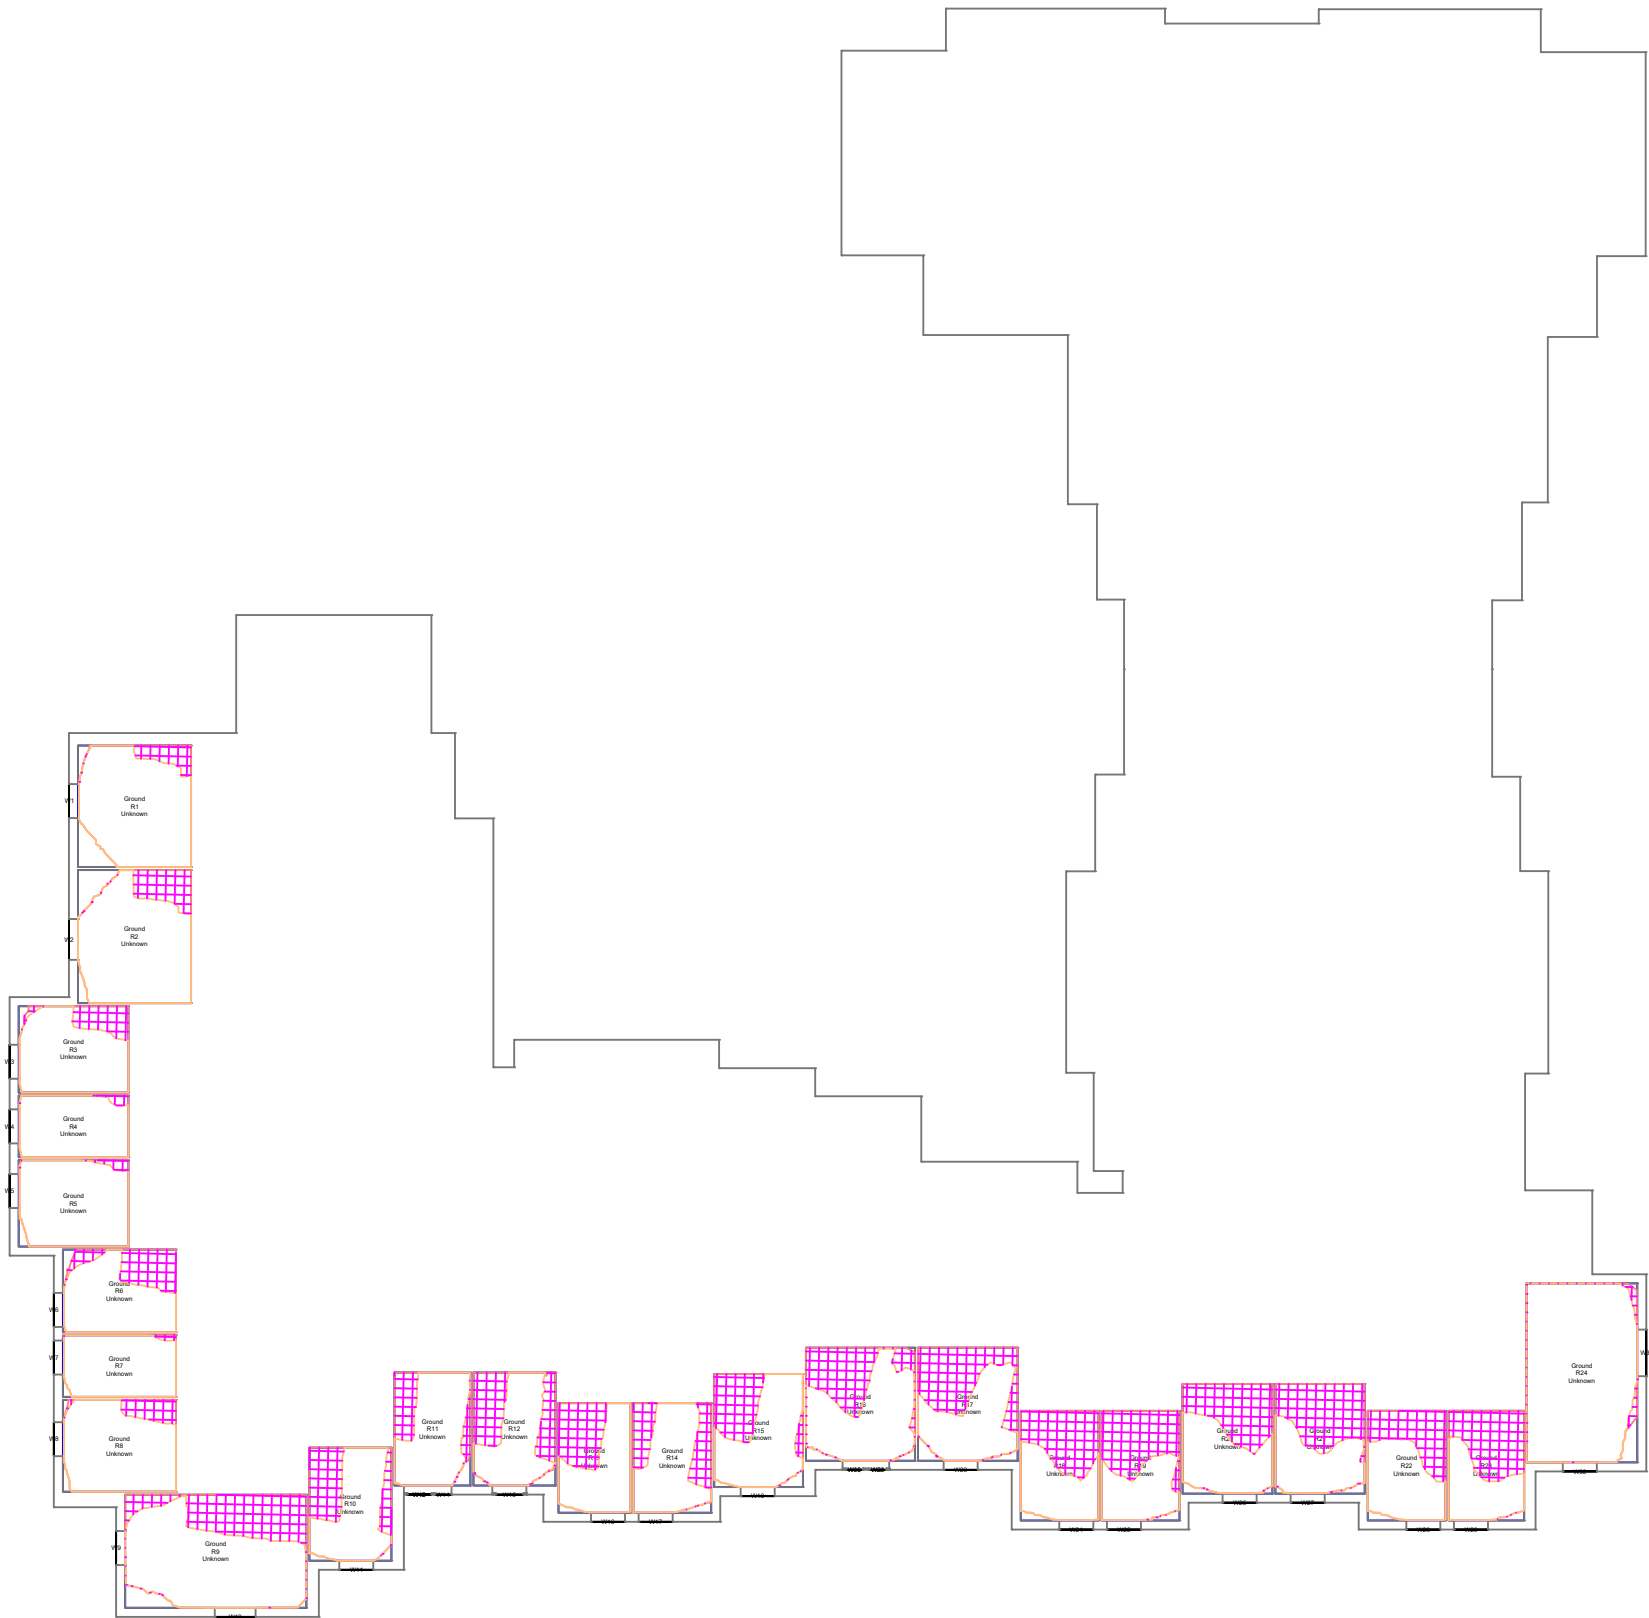


1:250



Unite Students - Kincardine Court

First Floor

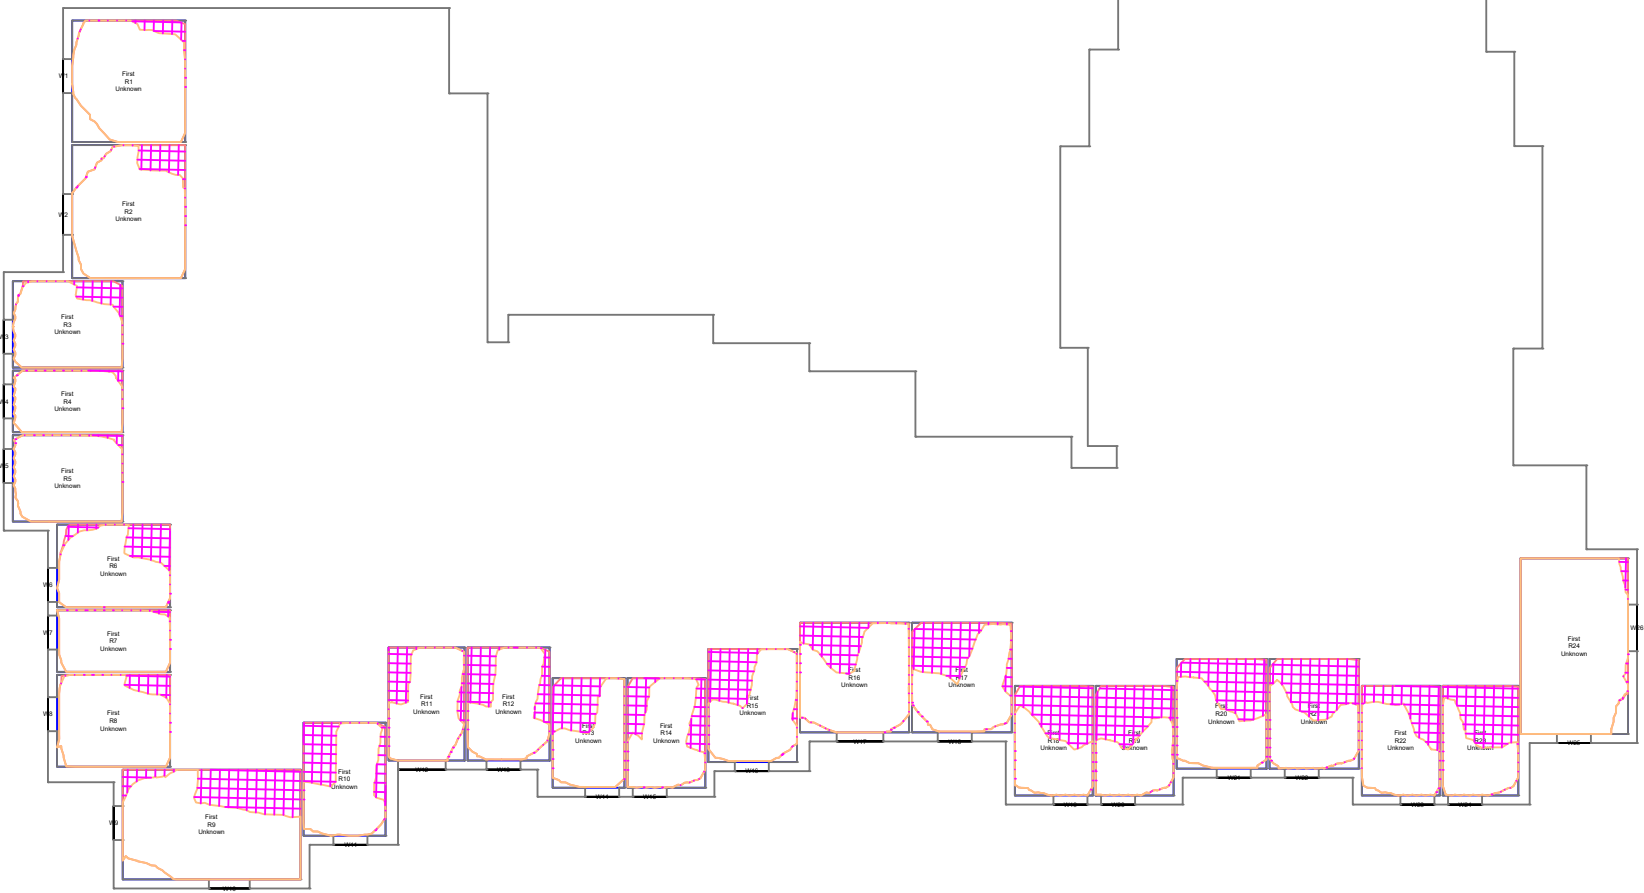

1:250



NOTES:

No dimensions are to be scaled from this drawing.
All dimensions are to be checked on site, where discrepancy occurs between specification and drawings the supervising officer must be notified.

Analysis
Produced using Waldram Tools
MBS Survey Software Ltd (www.mbs-software.co.uk)

Existing Model & Surrounding Model
Existing Site and Surrounding neighbours modelled from 3D Contextual Model produced by Accucities Ltd.
Neighbouring Buildings internal room layouts, window positions/dimensions and massing derived from plans found on the planning portal/sales history.
Where plans/elevations were unavailable assumptions have been made based on site photography, Bing Maps and Google Earth and any partial point cloud survey data.

Proposed Model
Proposed scheme massing -
"6601-SRA-St-ZZ-M3-A-00001_Simplified Massing.dwg"
"20230518_10450_UBS_Massing_UncontrolledWIP.dwg"

Massing Legend

Existing

Proposed

All heights in m AOD

DD Legend

Room Area (Measured Layout)

Existing Lit Area

Proposed Lit Area

Area of Loss/Gain

NOTES:	DRWN:	DATE:

Proximity

Kennedy House. 31 Stamford Street,
Altrincham, WA14 1ES
weareproximity.co.uk
Tel: 0161 444 3950

CLIENT:
Property Alliance Group


PROJECT:
Upper Brook Street
Manchester

DRAWING TITLE:
Contour Plots
Daylight Distribution

SCALE @ A2:	DATE:	DRAWN:	SC
1:250	07/06/2023	CHECKED:	DMH

DRAWING NUMBER:	REV:
2022_MA-16	.


Unite Students - Kincardine Court
Second Floor

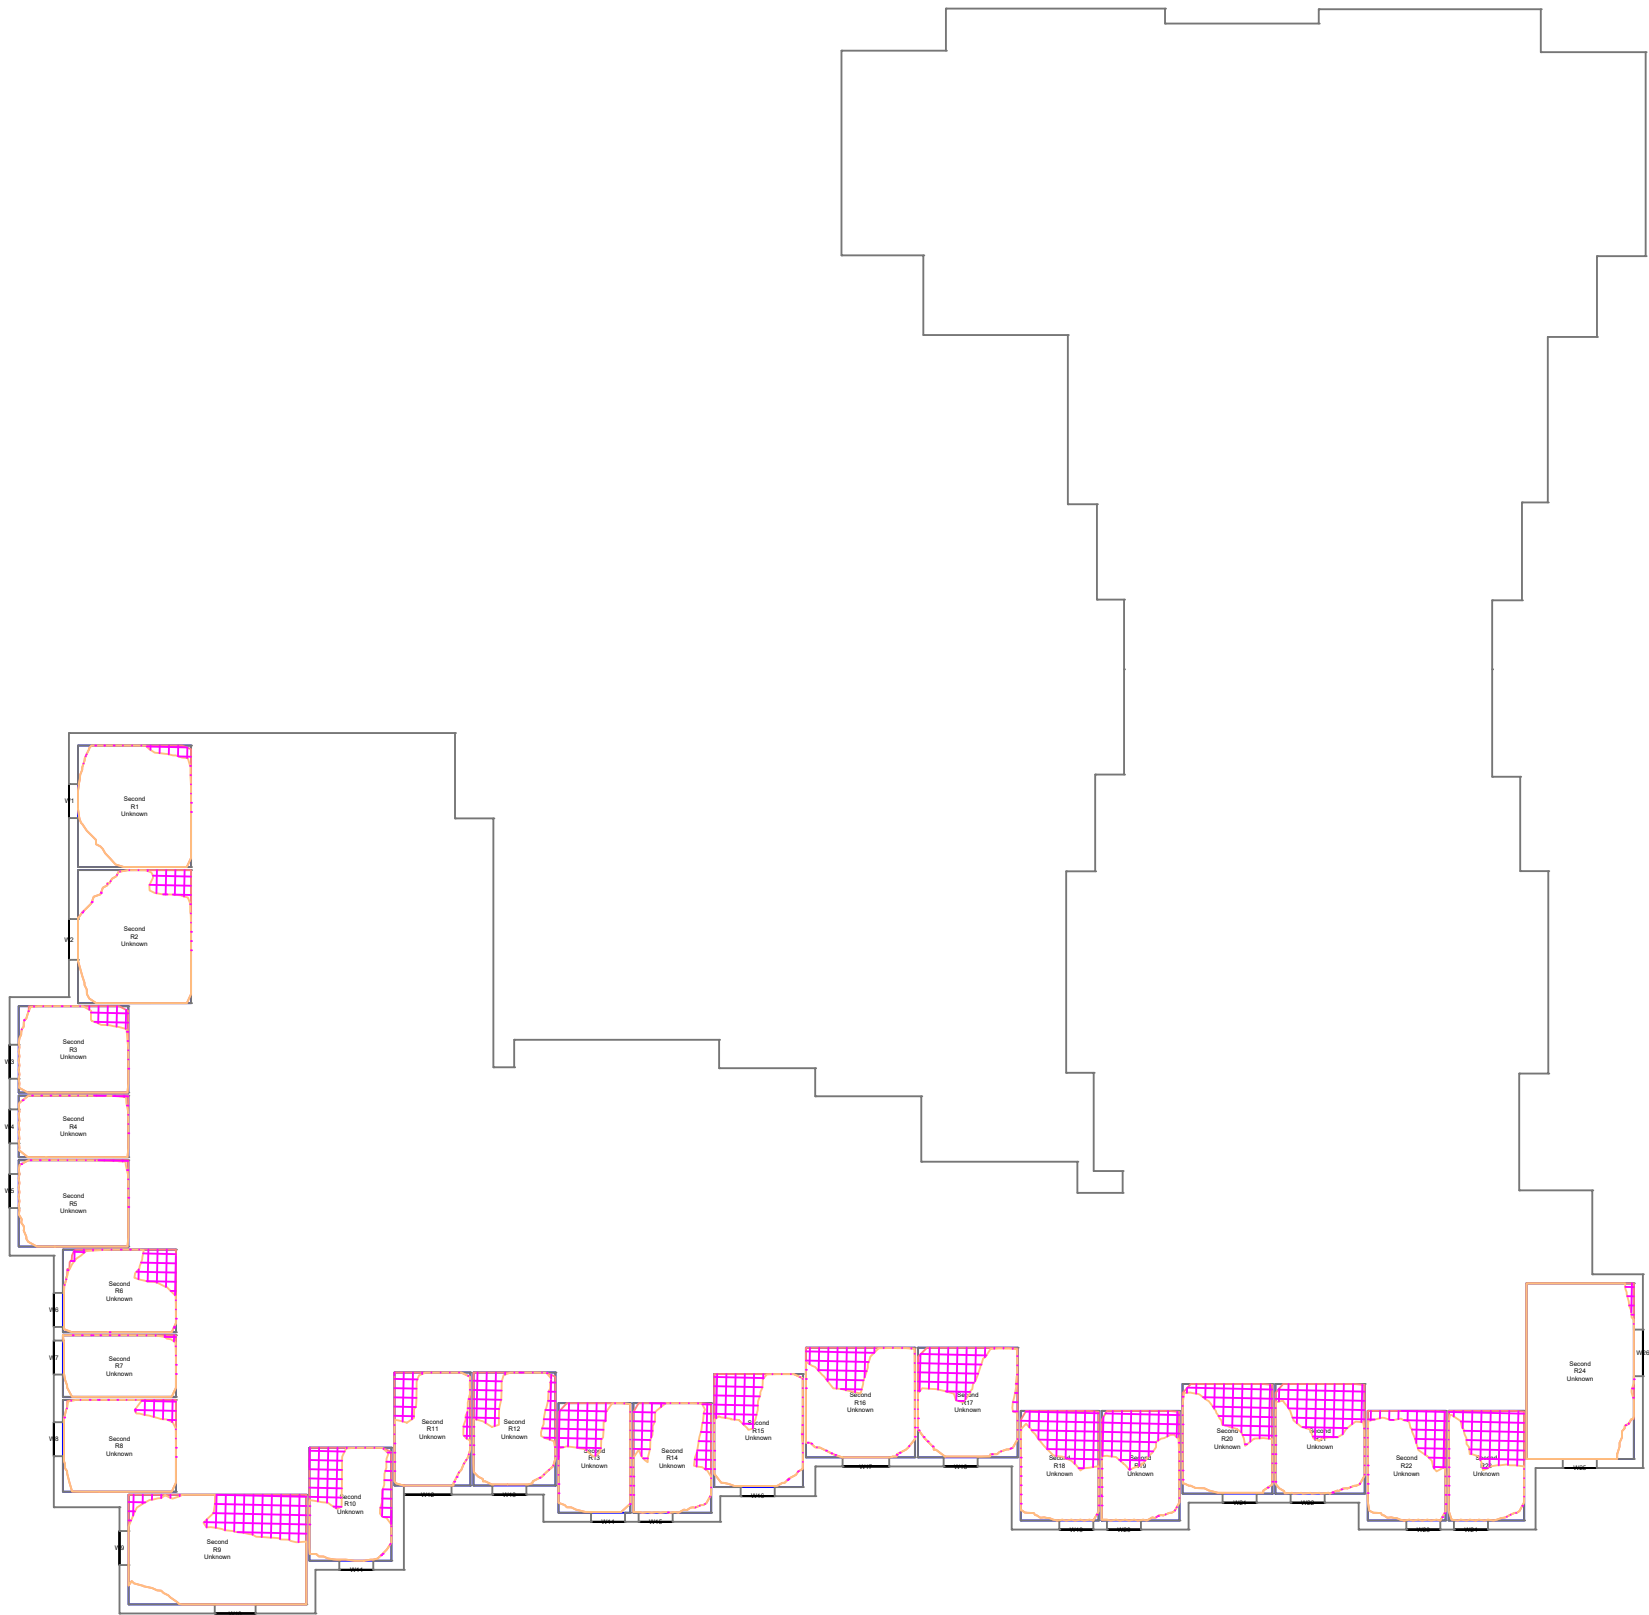

1:250



Unite Students - Kincardine Court
Third Floor

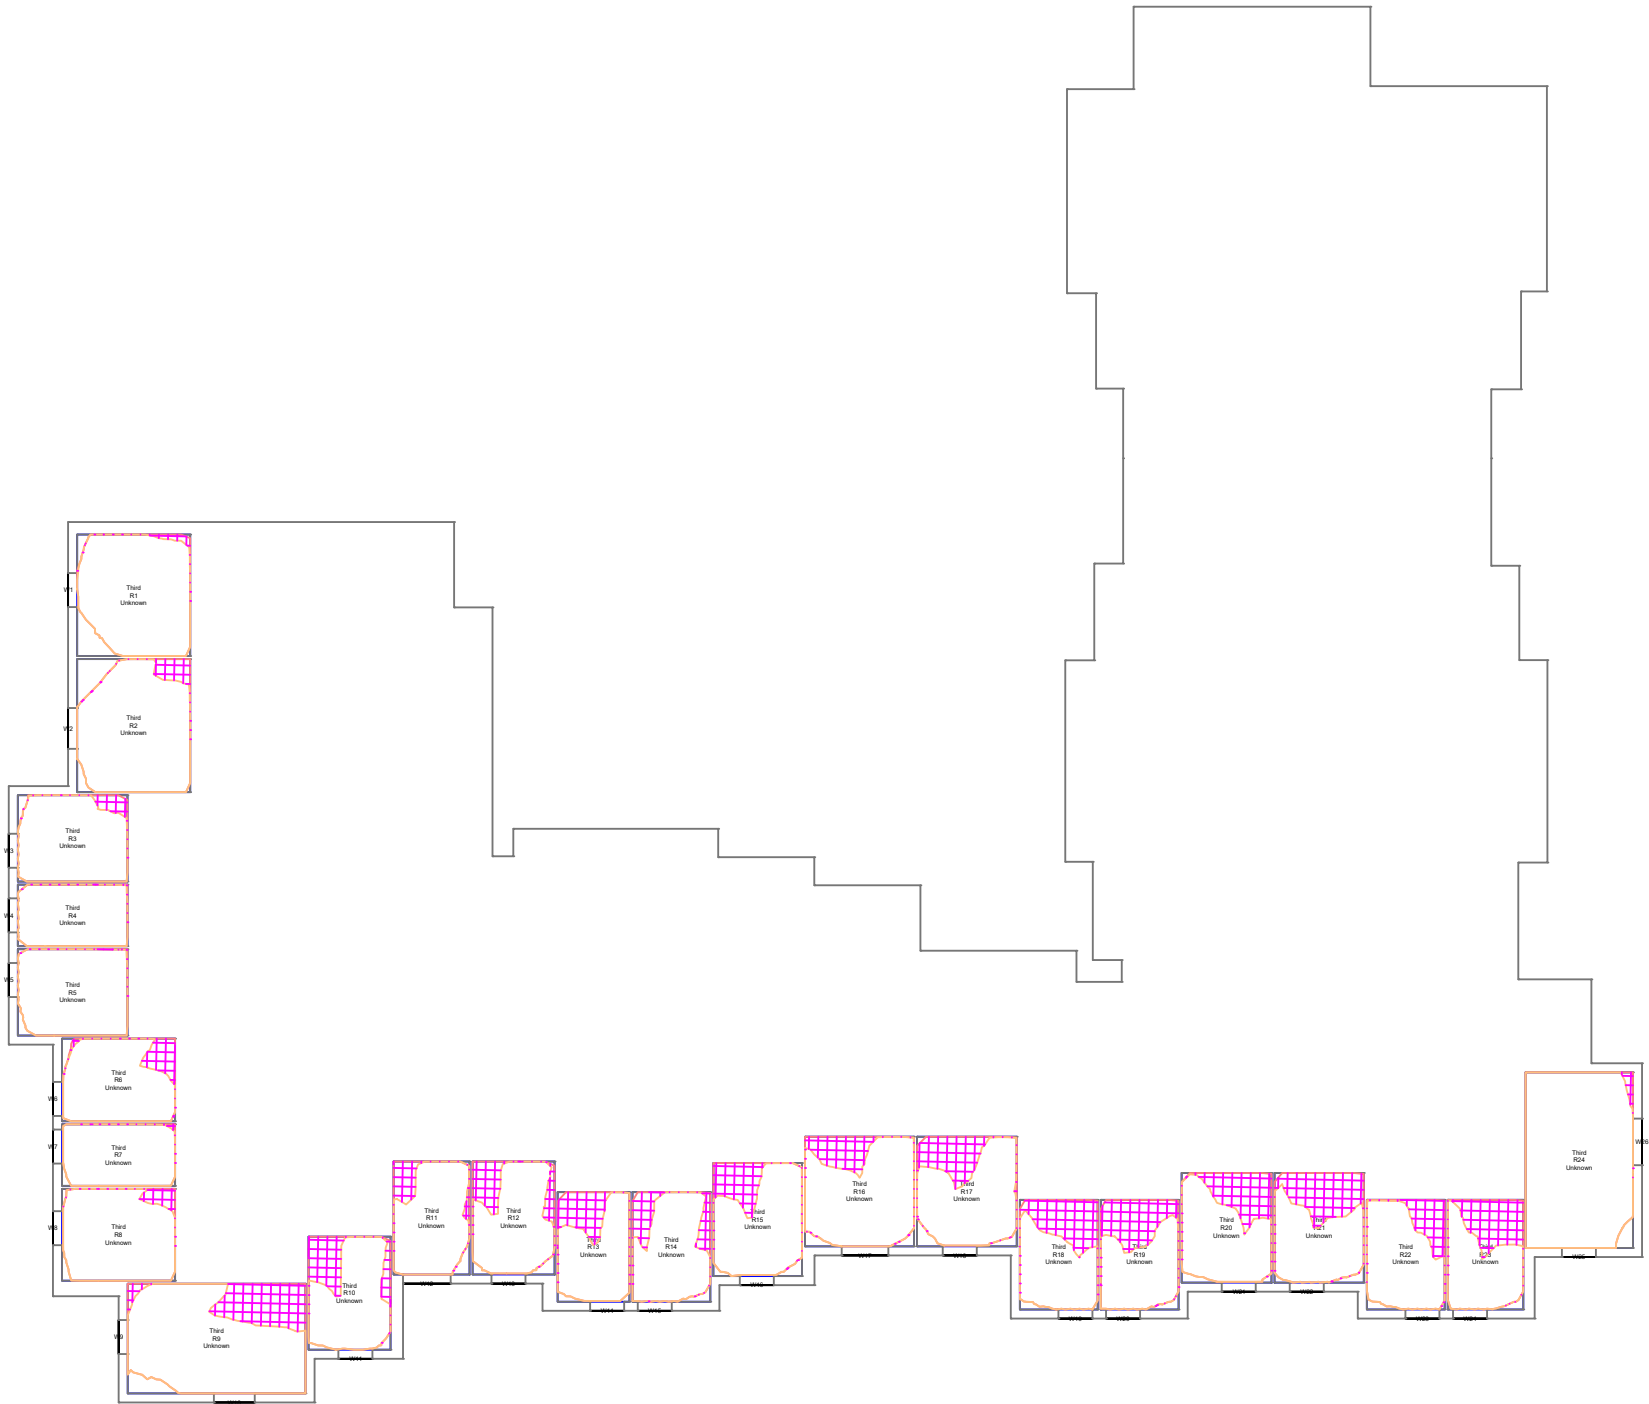

1:250



NOTES:

No dimensions are to be scaled from this drawing.
All dimensions are to be checked on site, where discrepancy occurs between specification and drawings the supervising officer must be notified.

Analysis
Produced using Waldram Tools
MBS Survey Software Ltd (www.mbs-software.co.uk)

Existing Model & Surrounding Model
Existing Site and Surrounding neighbours modelled from 3D Contextual Model produced by Accuties Ltd.
Neighbouring Buildings internal room layouts, window positions/dimensions and massing derived from plans found on the planning portal/sales history.
Where plans/elevations were unavailable assumptions have been made based on site photography, Bing Maps and Google Earth and any partial point cloud survey data.

Proposed Model
Proposed scheme massing -
"6601-SRA-St-ZZ-M3-A-00001_Simplified Massing.dwg"
"20230518_10450_UBS_Massing_UncontrolledWIP.dwg"

Massing Legend

Existing
Proposed

All heights in m AOD

DD Legend

Room Area (Measured Layout)
Existing Lit Area
Proposed Lit Area
Area of Loss/Gain

NOTES:

DRWN:

DATE:

Proximity

Kennedy House. 31 Stamford Street,
Altrincham, WA14 1ES
weareproximity.co.uk
Tel: 0161 444 3950

CLIENT:
Property Alliance Group


PROJECT:
Upper Brook Street
Manchester

DRAWING TITLE:
Contour Plots
Daylight Distribution

SCALE @ A2:	DATE:	DRAWN:	SC
1:250	07/06/2023	CHECKED:	DMH

DRAWING NUMBER: 2022_MA-17	REV: .
-------------------------------	-----------


Unite Students - Kincardine Court
Fourth Floor

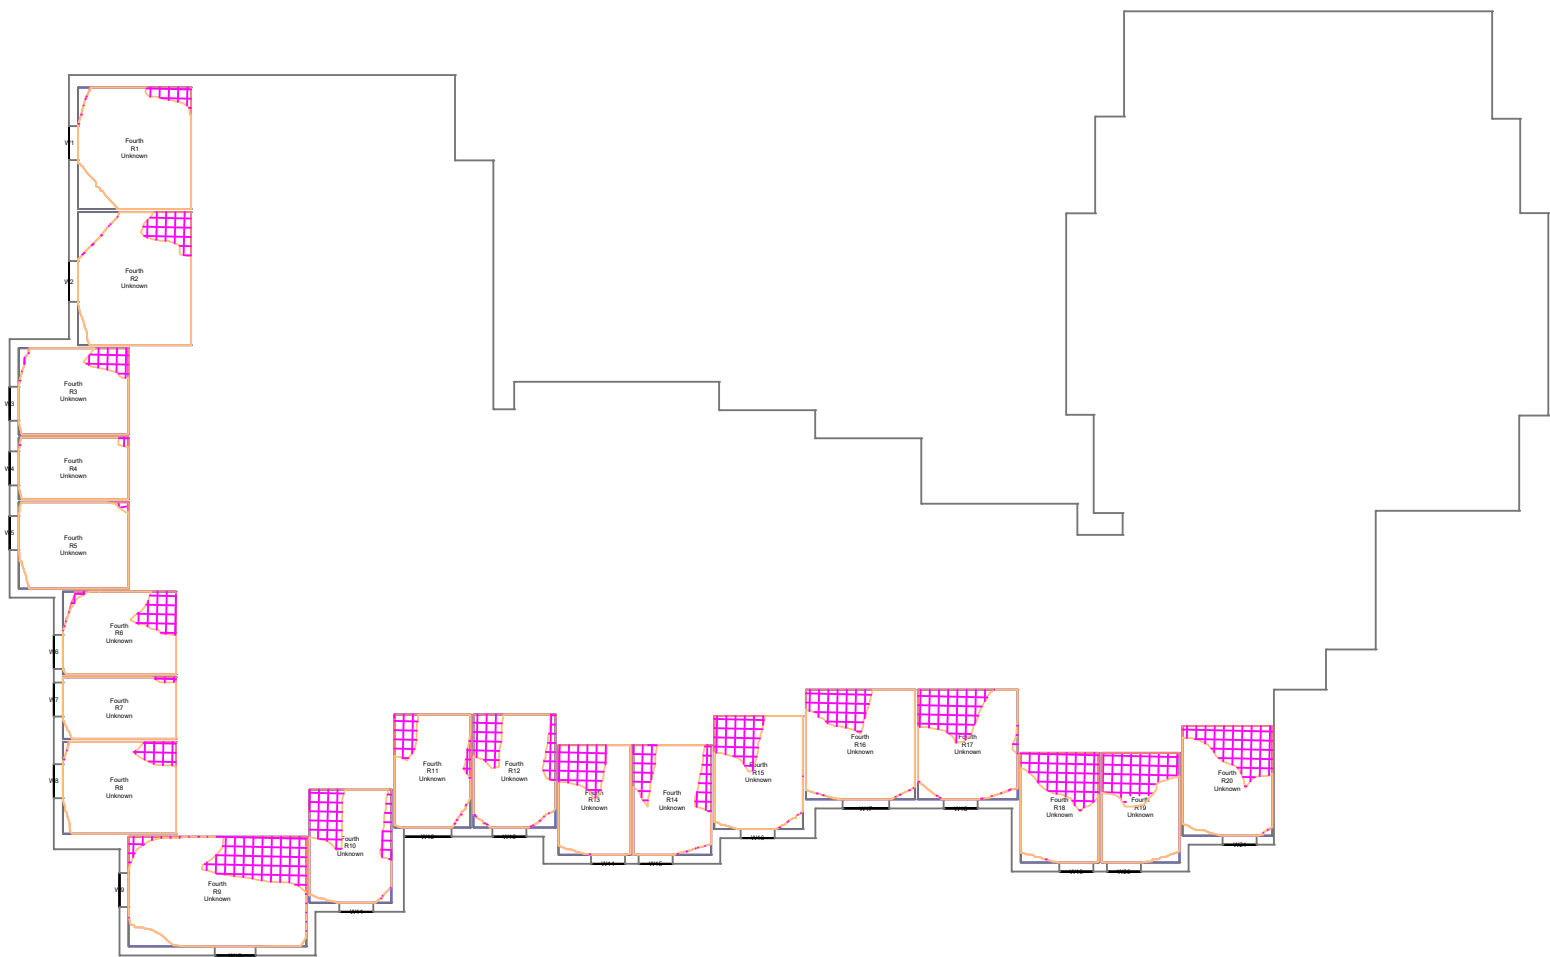

1:250



Unite Students - Kincardine Court
Fifth Floor

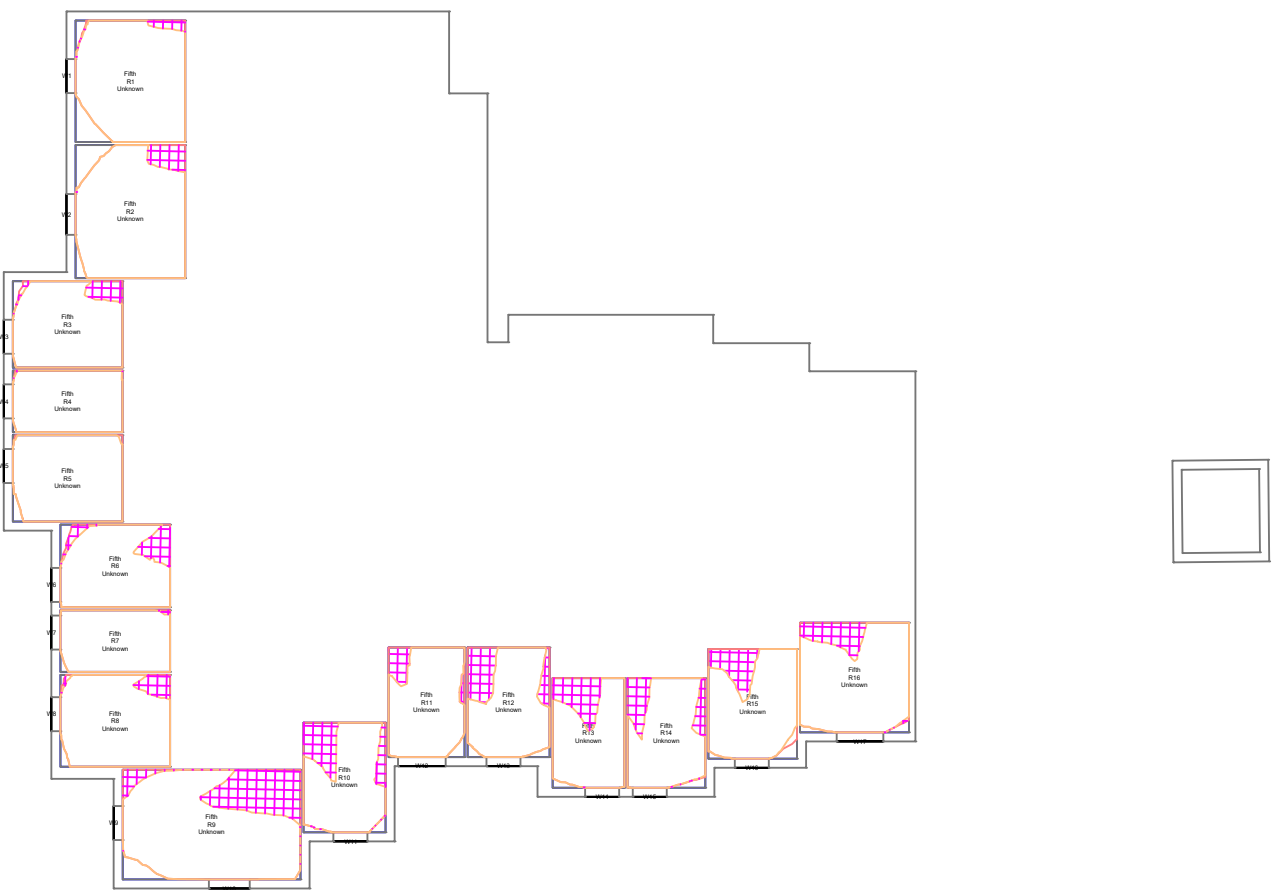

1:250



NOTES:
No dimensions are to be scaled from this drawing.
All dimensions are to be checked on site, where discrepancy occurs between specification and drawings the supervising officer must be notified.

Analysis
Produced using Waldram Tools
MBS Survey Software Ltd (www.mbs-software.co.uk)

Existing Model & Surrounding Model
Existing Site and Surrounding neighbours modelled from 3D Contextual Model produced by Accucities Ltd.
Neighbouring Buildings internal room layouts, window positions/dimensions and massing derived from plans found on the planning portal/sales history.
Where plans/elevations were unavailable assumptions have been made based on site photography, Bing Maps and Google Earth and any partial point cloud survey data.

Proposed Model
Proposed scheme massing -
"6601-SRA-St-ZZ-M3-A-00001_Simplified Massing.dwg"
"20230518_10450_UBS_Massing_UncontrolledWIP.dwg"

Massing Legend

Existing

Proposed

All heights in m AOD

DD Legend

Room Area (Measured Layout)

Existing Lit Area

Proposed Lit Area

Area of Loss/Gain

NOTES:	DRWN:	DATE:

Proximity

Kennedy House. 31 Stamford Street,
Altrincham, WA14 1ES
weareproximity.co.uk
Tel: 0161 444 3950

CLIENT:
Property Alliance Group


PROJECT:
Upper Brook Street
Manchester

DRAWING TITLE:
Contour Plots
Daylight Distribution

SCALE @ A2:	DATE:	DRAWN:	SC
1:250	07/06/2023	CHECKED:	DMH

DRAWING NUMBER:	REV:
2022_MA-18	.


Hello Student Accommodation - The Chapel
Ground Floor

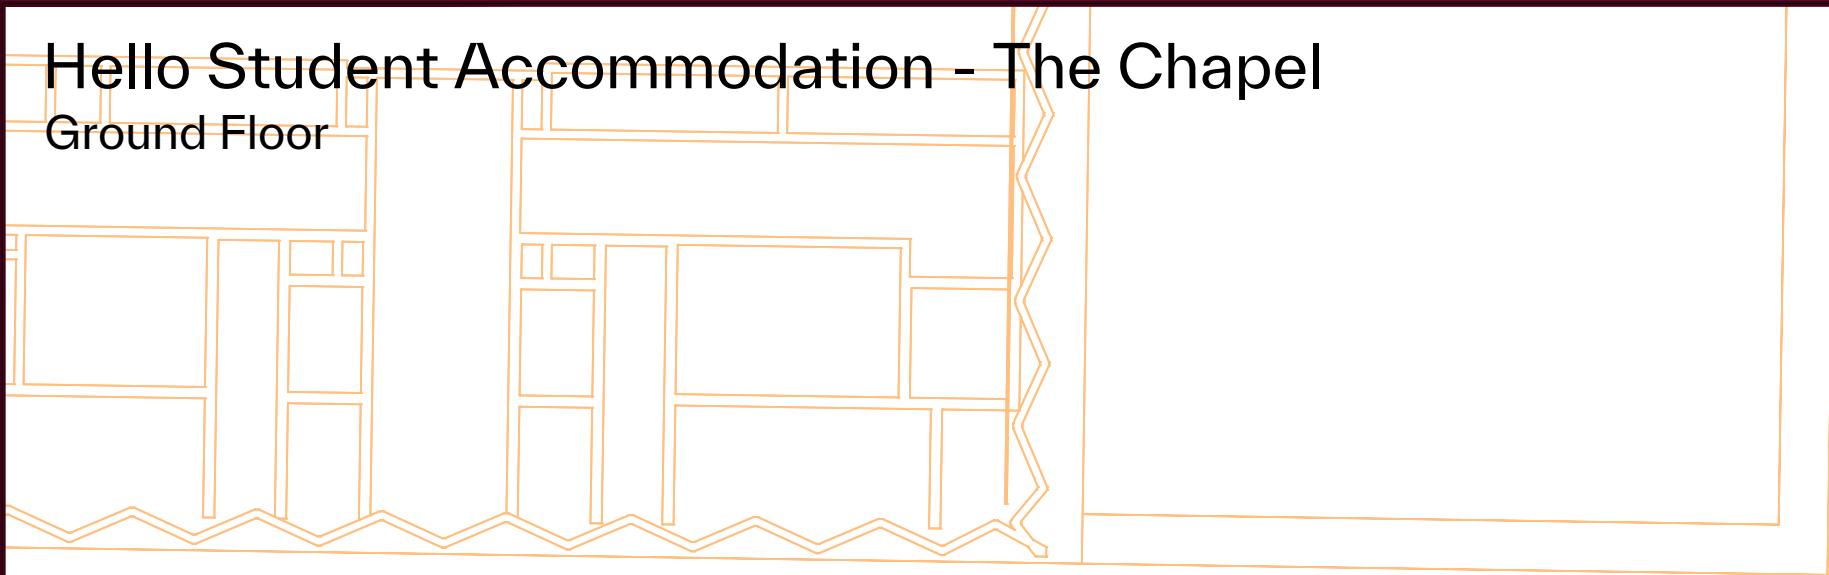

1:200



Hello Student Accommodation - The Chapel
First Floor

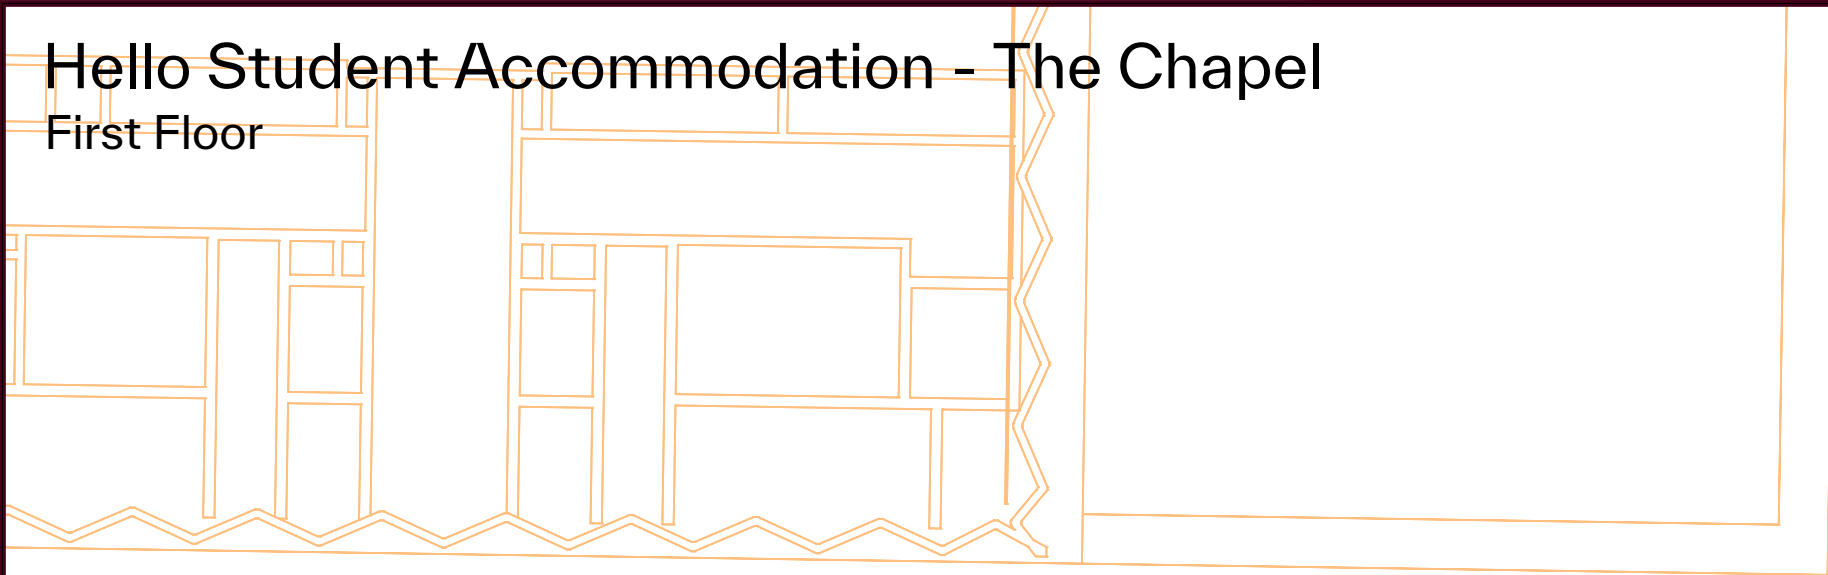

1:200



NOTES:
No dimensions are to be scaled from this drawing.
All dimensions are to be checked on site, where discrepancy occurs between specification and drawings the supervising officer must be notified.

Analysis
Produced using Waldram Tools
MBS Survey Software Ltd (www.mbs-software.co.uk)

Existing Model & Surrounding Model
Existing Site and Surrounding neighbours modelled from 3D Contextual Model produced by Accuties Ltd.
Neighbouring Buildings internal room layouts, window positions/dimensions and massing derived from plans found on the planning portal/sales history.
Where plans/elevations were unavailable assumptions have been made based on site photography, Bing Maps and Google Earth and any partial point cloud survey data.

Proposed Model
Proposed scheme massing -
"6601-SRA-SI-ZZ-M3-A-00001_Simplified Massing.dwg"
"20230518_10450_UBS_Massing_UncontrolledWIP.dwg"

Massing Legend

Existing
Proposed

All heights in m AOD

DD Legend

Room Area (Measured Layout)
Existing Lit Area
Proposed Lit Area
Area of Loss/Gain

NOTES:	DRAWN:	DATE:

Proximity

Kennedy House, 31 Stamford Street,
Altrincham, WA14 1ES
weareproximity.co.uk
Tel: 0161 444 3950

CLIENT:
Property Alliance Group

PROJECT:
Upper Brook Street
Manchester


DRAWING TITLE:
Contour Plots
Daylight Distribution

SCALE @ A2:	DATE:	DRAWN:	SC
1:200	07/06/2023	CHECKED:	DMH

DRAWING NUMBER:	REV:
2022_MA-20	.

Hello Student Accommodation - The Chapel

Second Floor

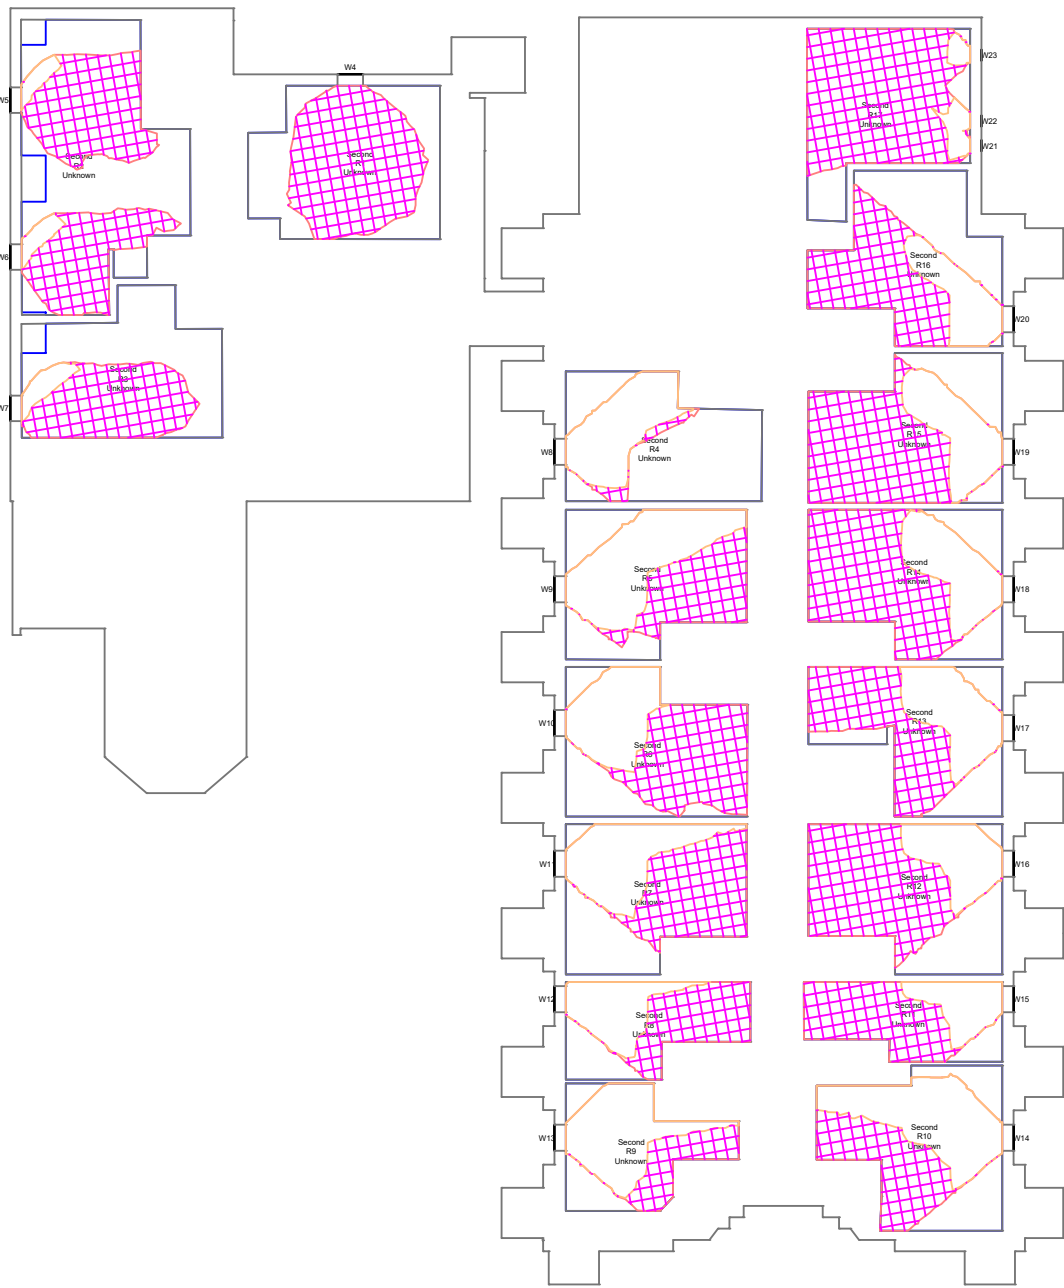


1:200



Hello Student Accommodation - The Chapel

Third Floor

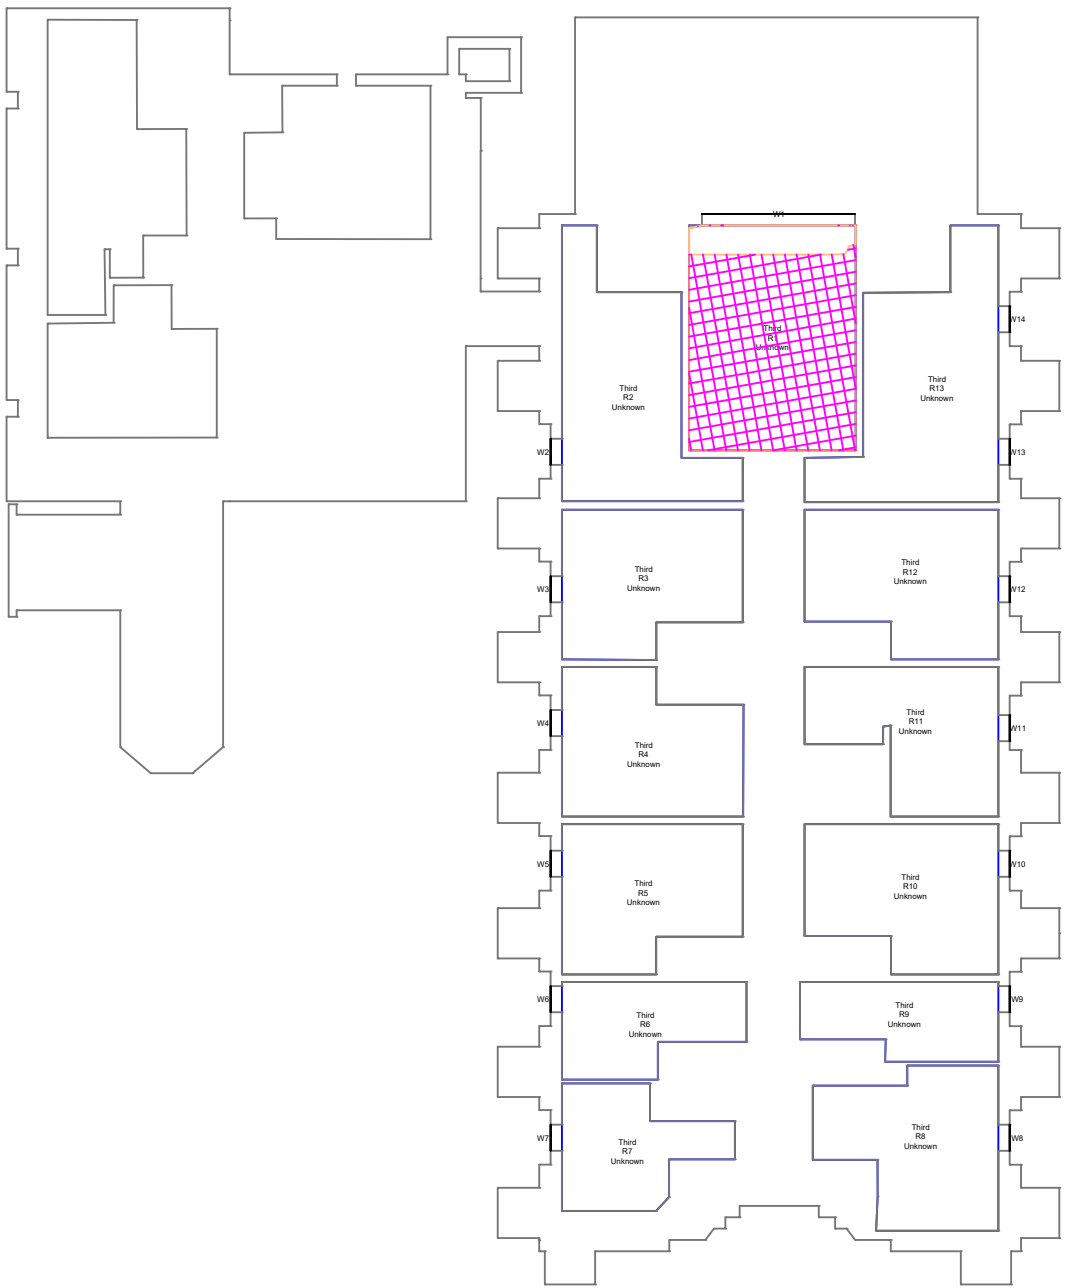

1:200



NOTES:

No dimensions are to be scaled from this drawing.
All dimensions are to be checked on site, where discrepancy occurs between specification and drawings the supervising officer must be notified.

Analysis
Produced using Waldram Tools
MBS Survey Software Ltd (www.mbs-software.co.uk)

Existing Model & Surrounding Model
Existing Site and Surrounding neighbours modelled from 3D Contextual Model produced by Accuties Ltd.
Neighbouring Buildings internal room layouts, window positions/dimensions and massing derived from plans found on the planning portal/sales history.
Where plans/elevations were unavailable assumptions have been made based on site photography, Bing Maps and Google Earth and any partial point cloud survey data.

Proposed Model
Proposed scheme massing -
"6601-SRA-SI-ZZ-M3-A-00001_Simplified Massing.dwg"
"20230518_10450_UBS_Massing_UncontrolledWIP.dwg"

Massing Legend

Existing
Proposed

All heights in m AOD

DD Legend

Room Area (Measured Layout)
Existing Lit Area
Proposed Lit Area
Area of Loss/Gain

NOTES:

CLIENT:
Property Alliance Group

PROJECT:
Upper Brook Street
Manchester

DRAWING TITLE:
Contour Plots
Daylight Distribution

SCALE @ A2: 1:200	DATE: 07/06/2023	DRAWN: SC	CHECKED: DMH
----------------------	---------------------	--------------	-----------------

DRAWING NUMBER:
2022_MA-21



REV:
.

Proximity

Kennedy House. 31 Stamford Street,
Altrincham, WA14 1ES
weareproximity.co.uk
Tel: 0161 444 3950


Hello Student Accommodation - The Chapel

Fourth Floor

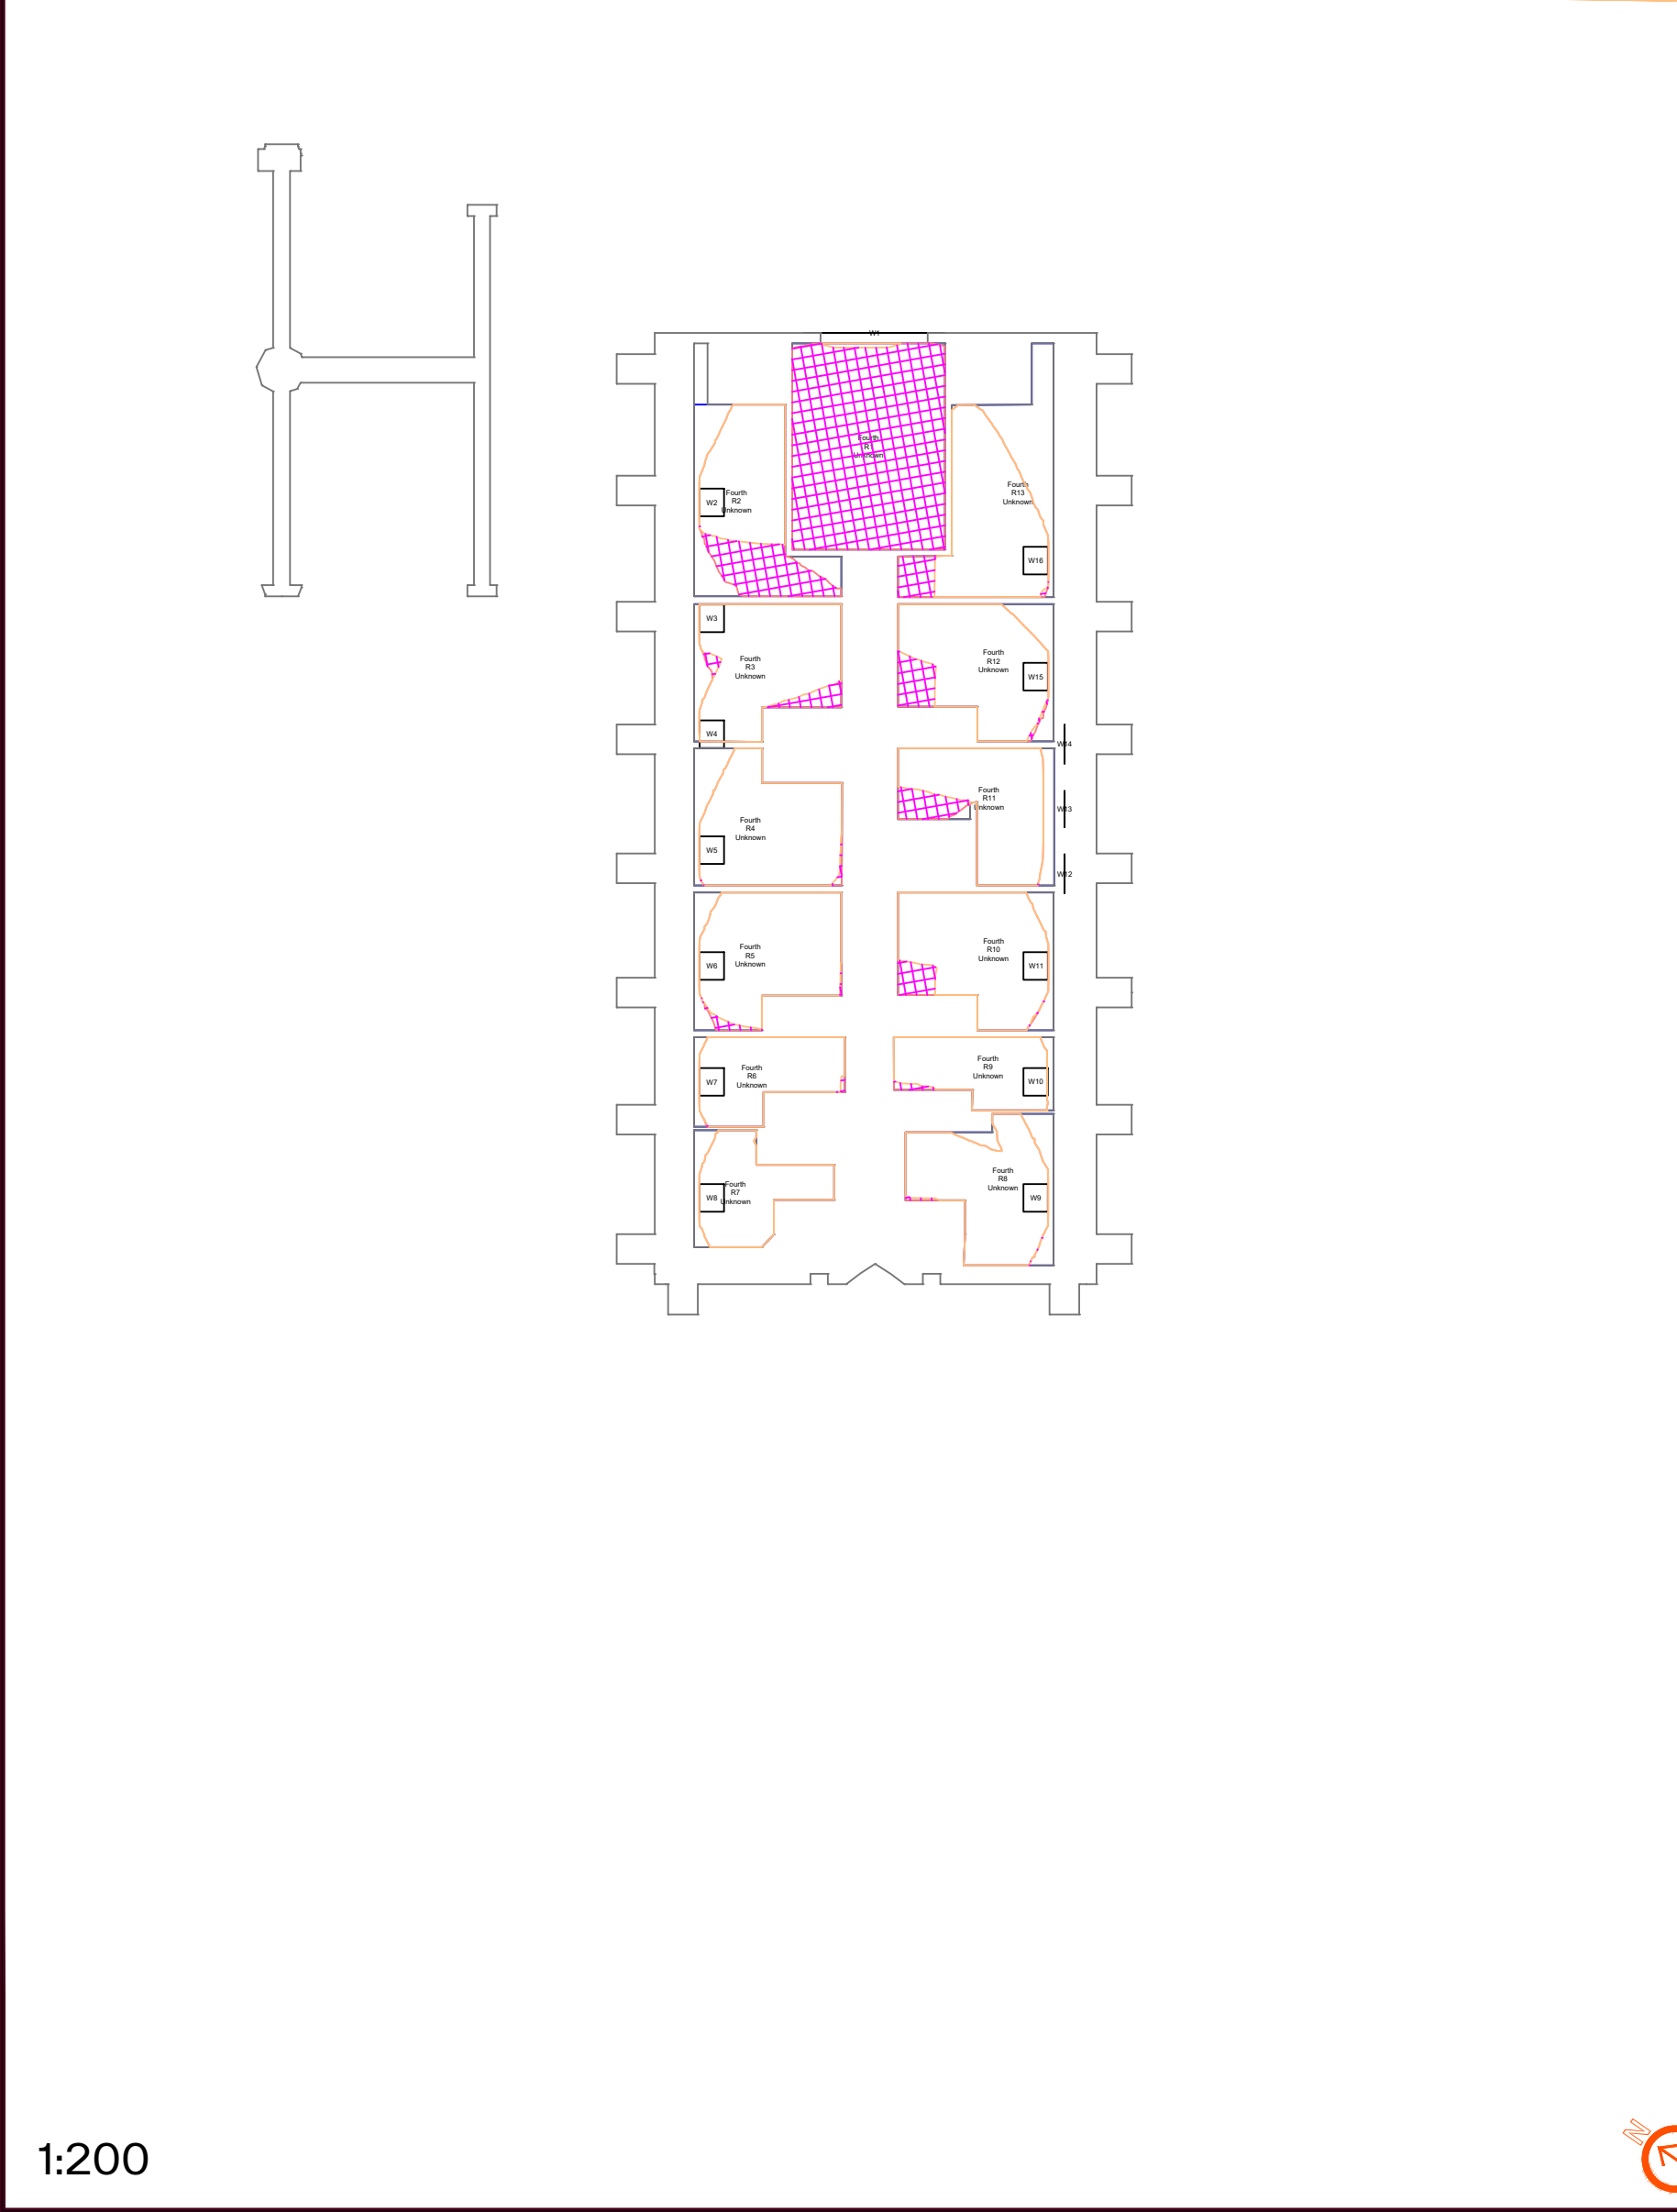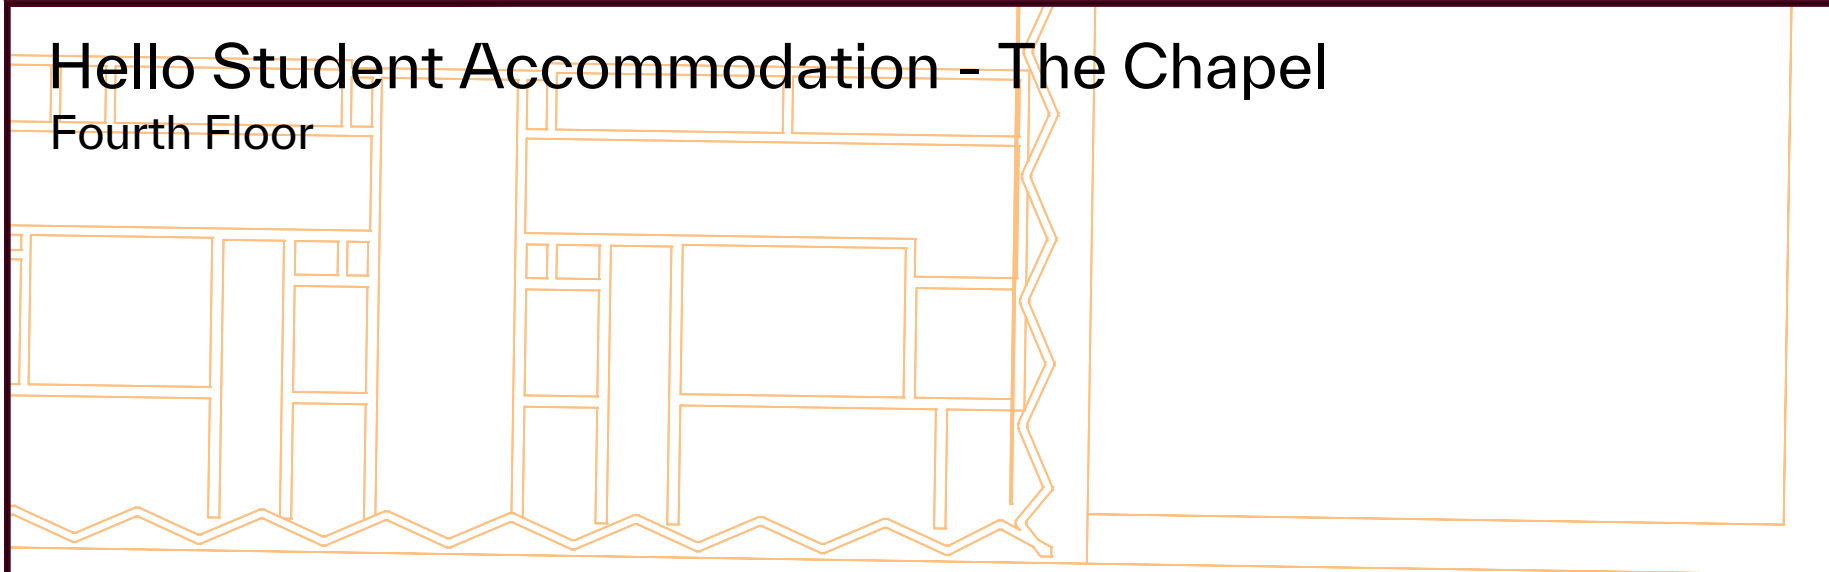

Hello Student Accommodation - The Chapel

Fifth Floor

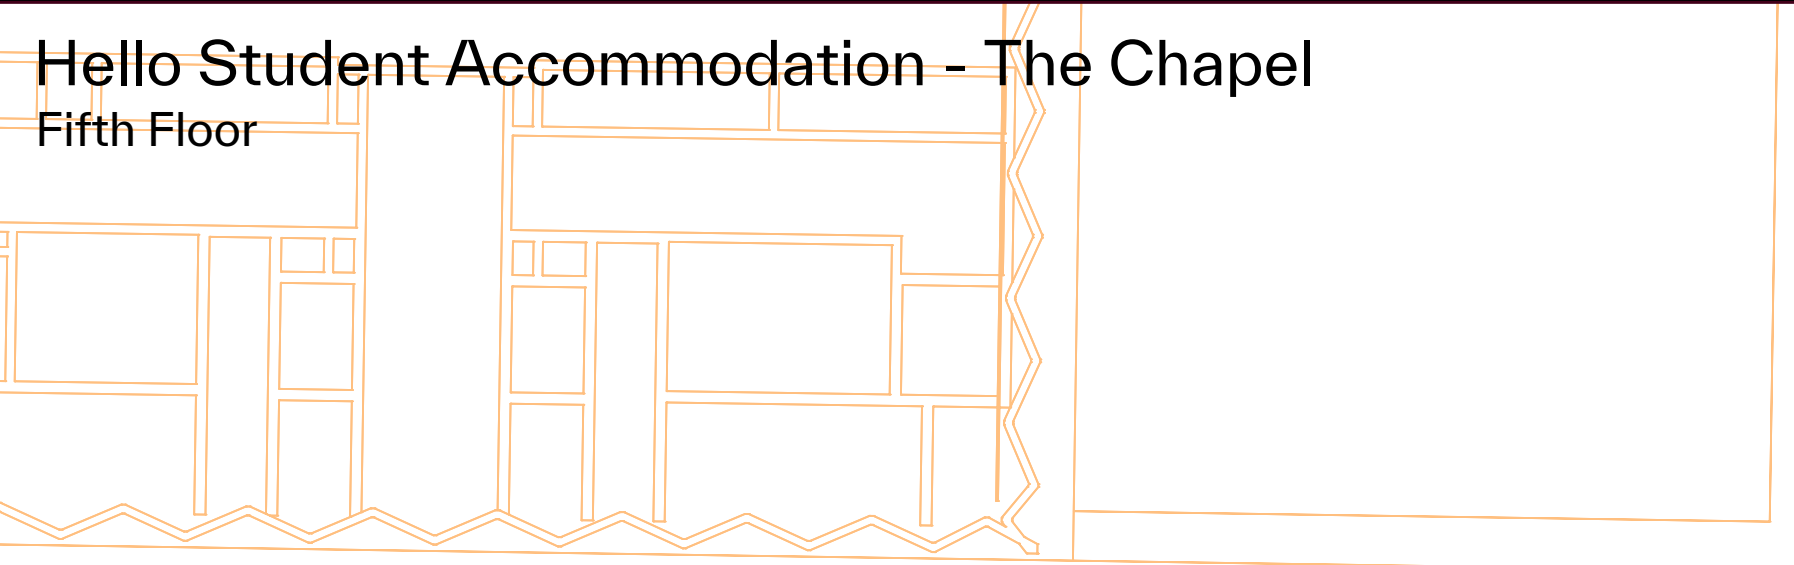A detailed floor plan of the Chapel Fifth Floor, showing various rooms, corridors, and a large open area on the right. The plan is outlined in orange lines on a white background. The layout includes several rectangular rooms of different sizes, some with internal partitions, and a large, irregularly shaped open space on the right side. The plan is framed by a thick orange border.