


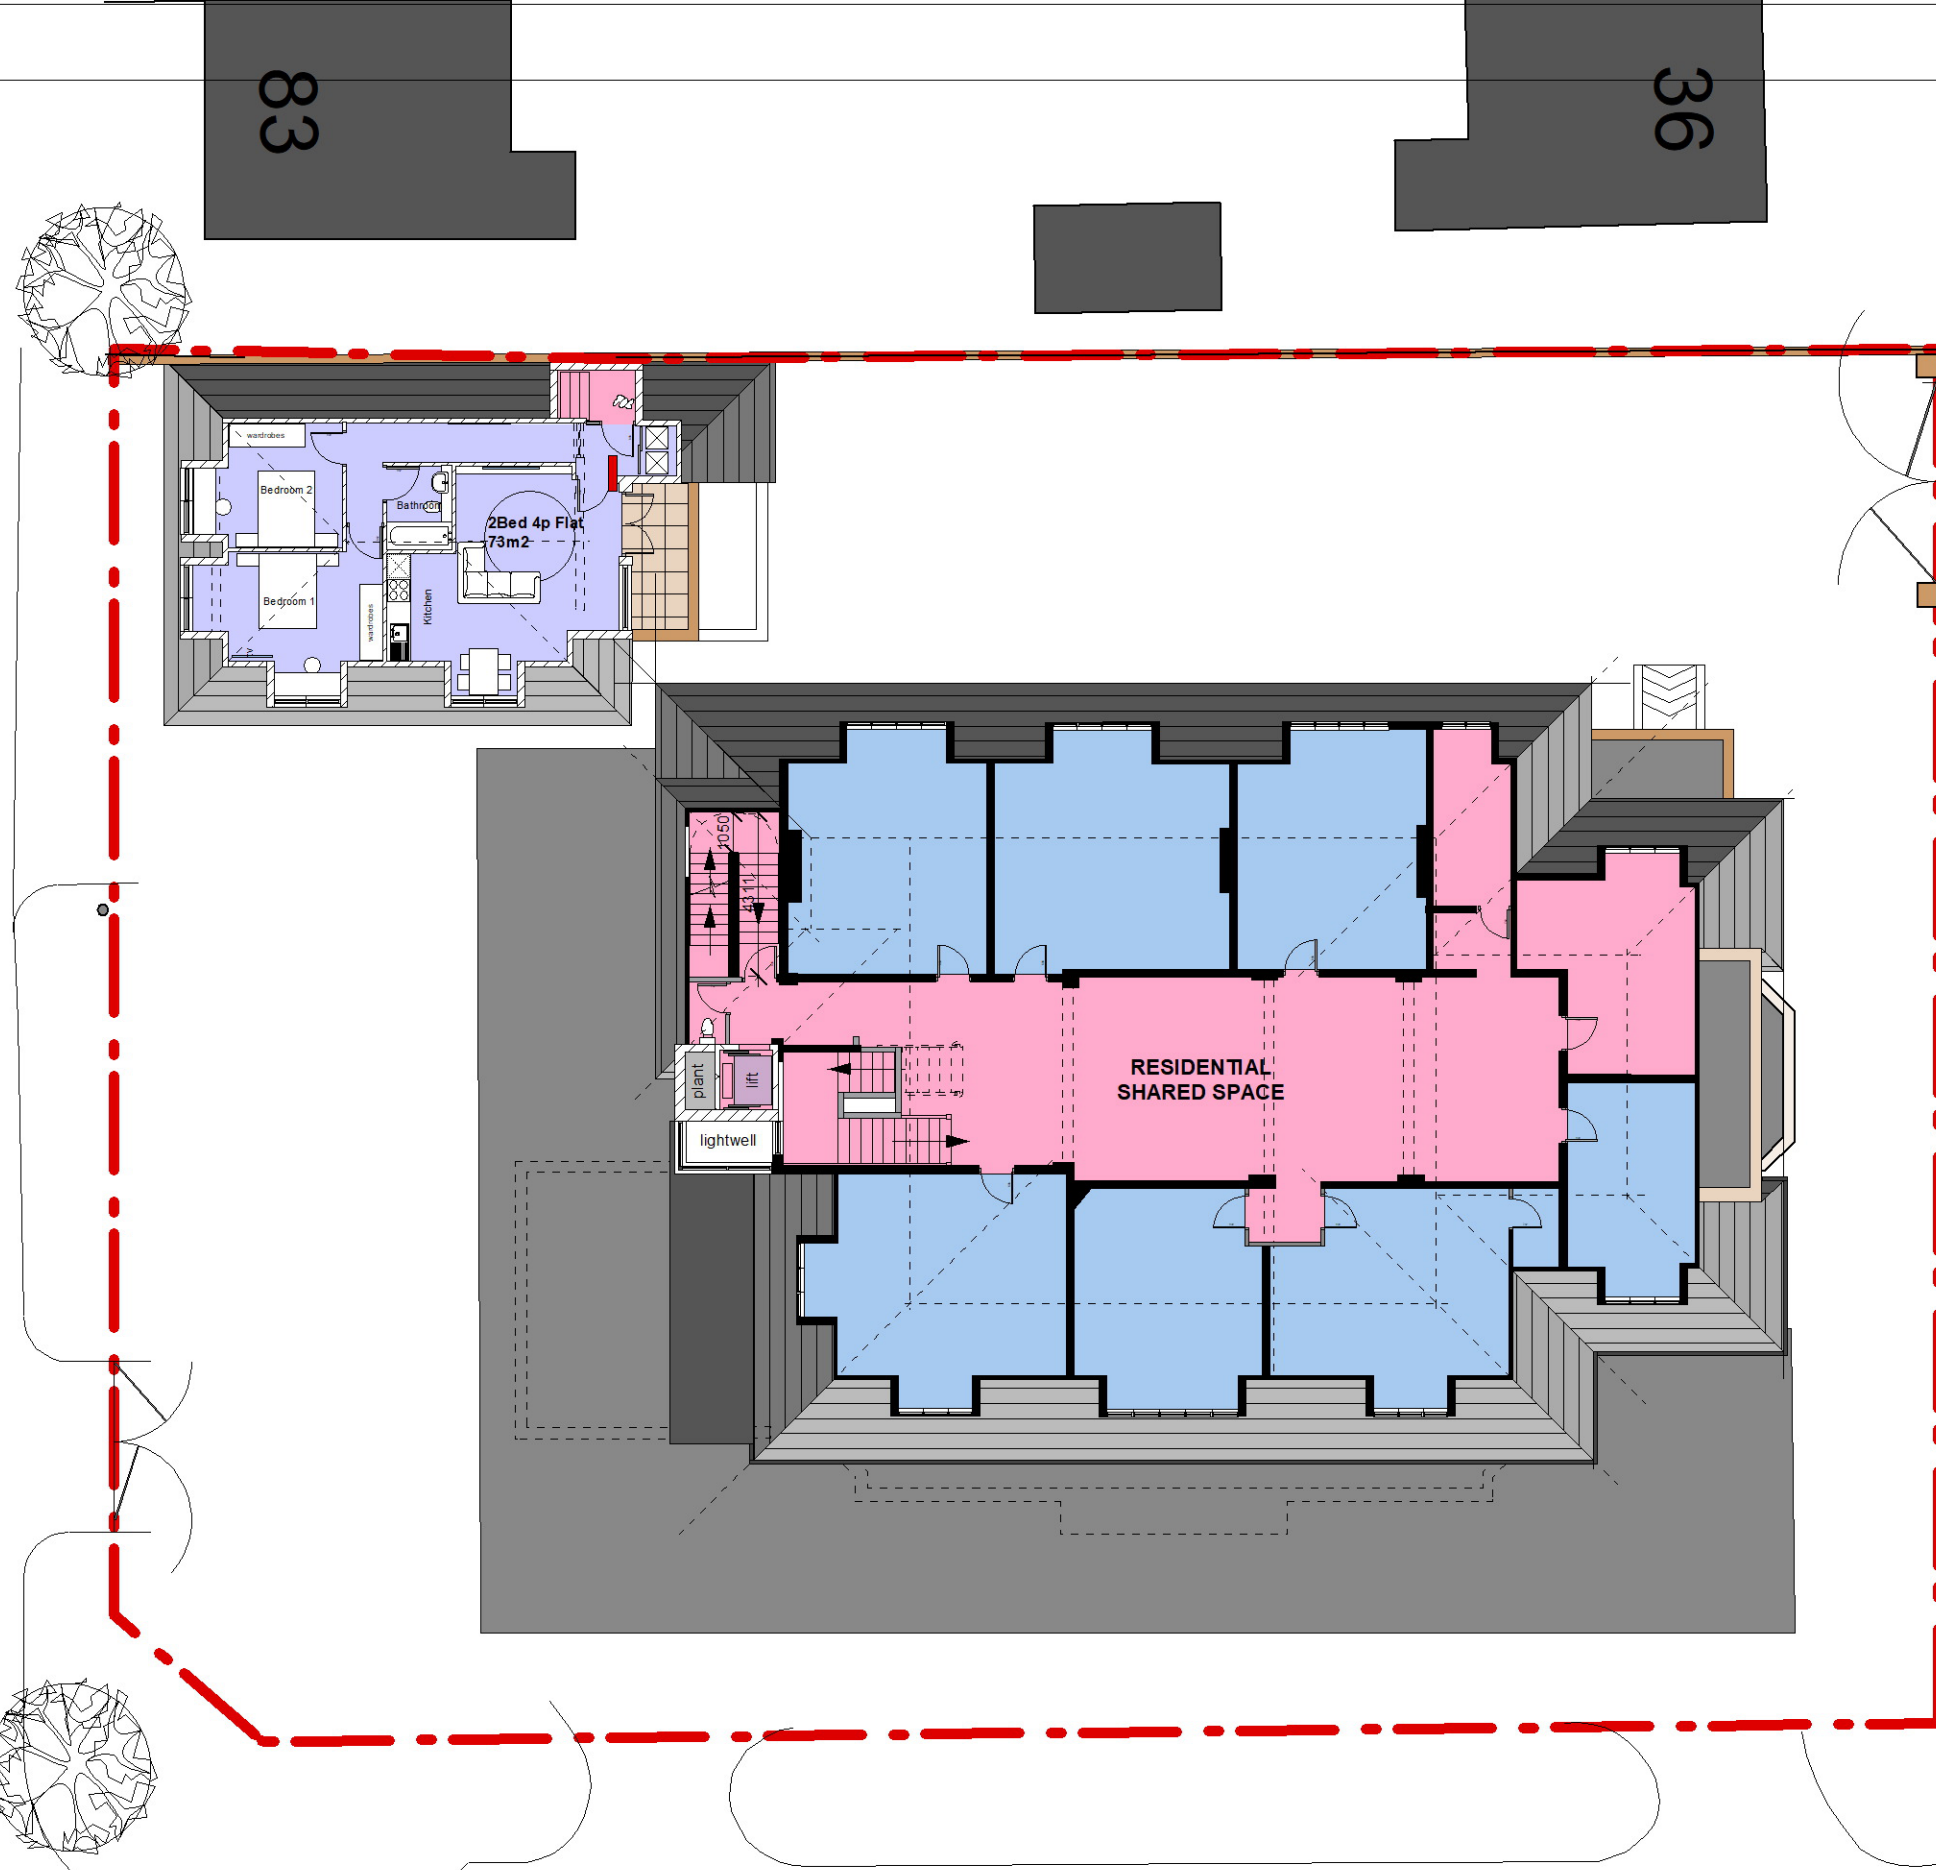

All Dimensions should be checked on site.
Do not scale this drawing.
Any drawing errors should be brought to the attention of the architect.
COPYRIGHT DaC Design

REVISIONS:	
REV:	DETAILS OF REVISION

DATE

SECOND FLOOR AS PROPOSED 1: 200

REV A : Houses changed to flats april 23

P10A


DRAWING: SECOND FLOOR PLAN - AS PROPOSED

JOB TITLE: REMODEL & EXTENSION _ 81 Beresford Road, Longsight,Manchester,M13 0GX

CLIENT: Mr Waheed

SCALE: 1:200 @ A3

DATE: Dec 2021

 

DaC DESIGN
ARCHITECTURE & PLANNING
0776 452 3545 0161 425 3934