


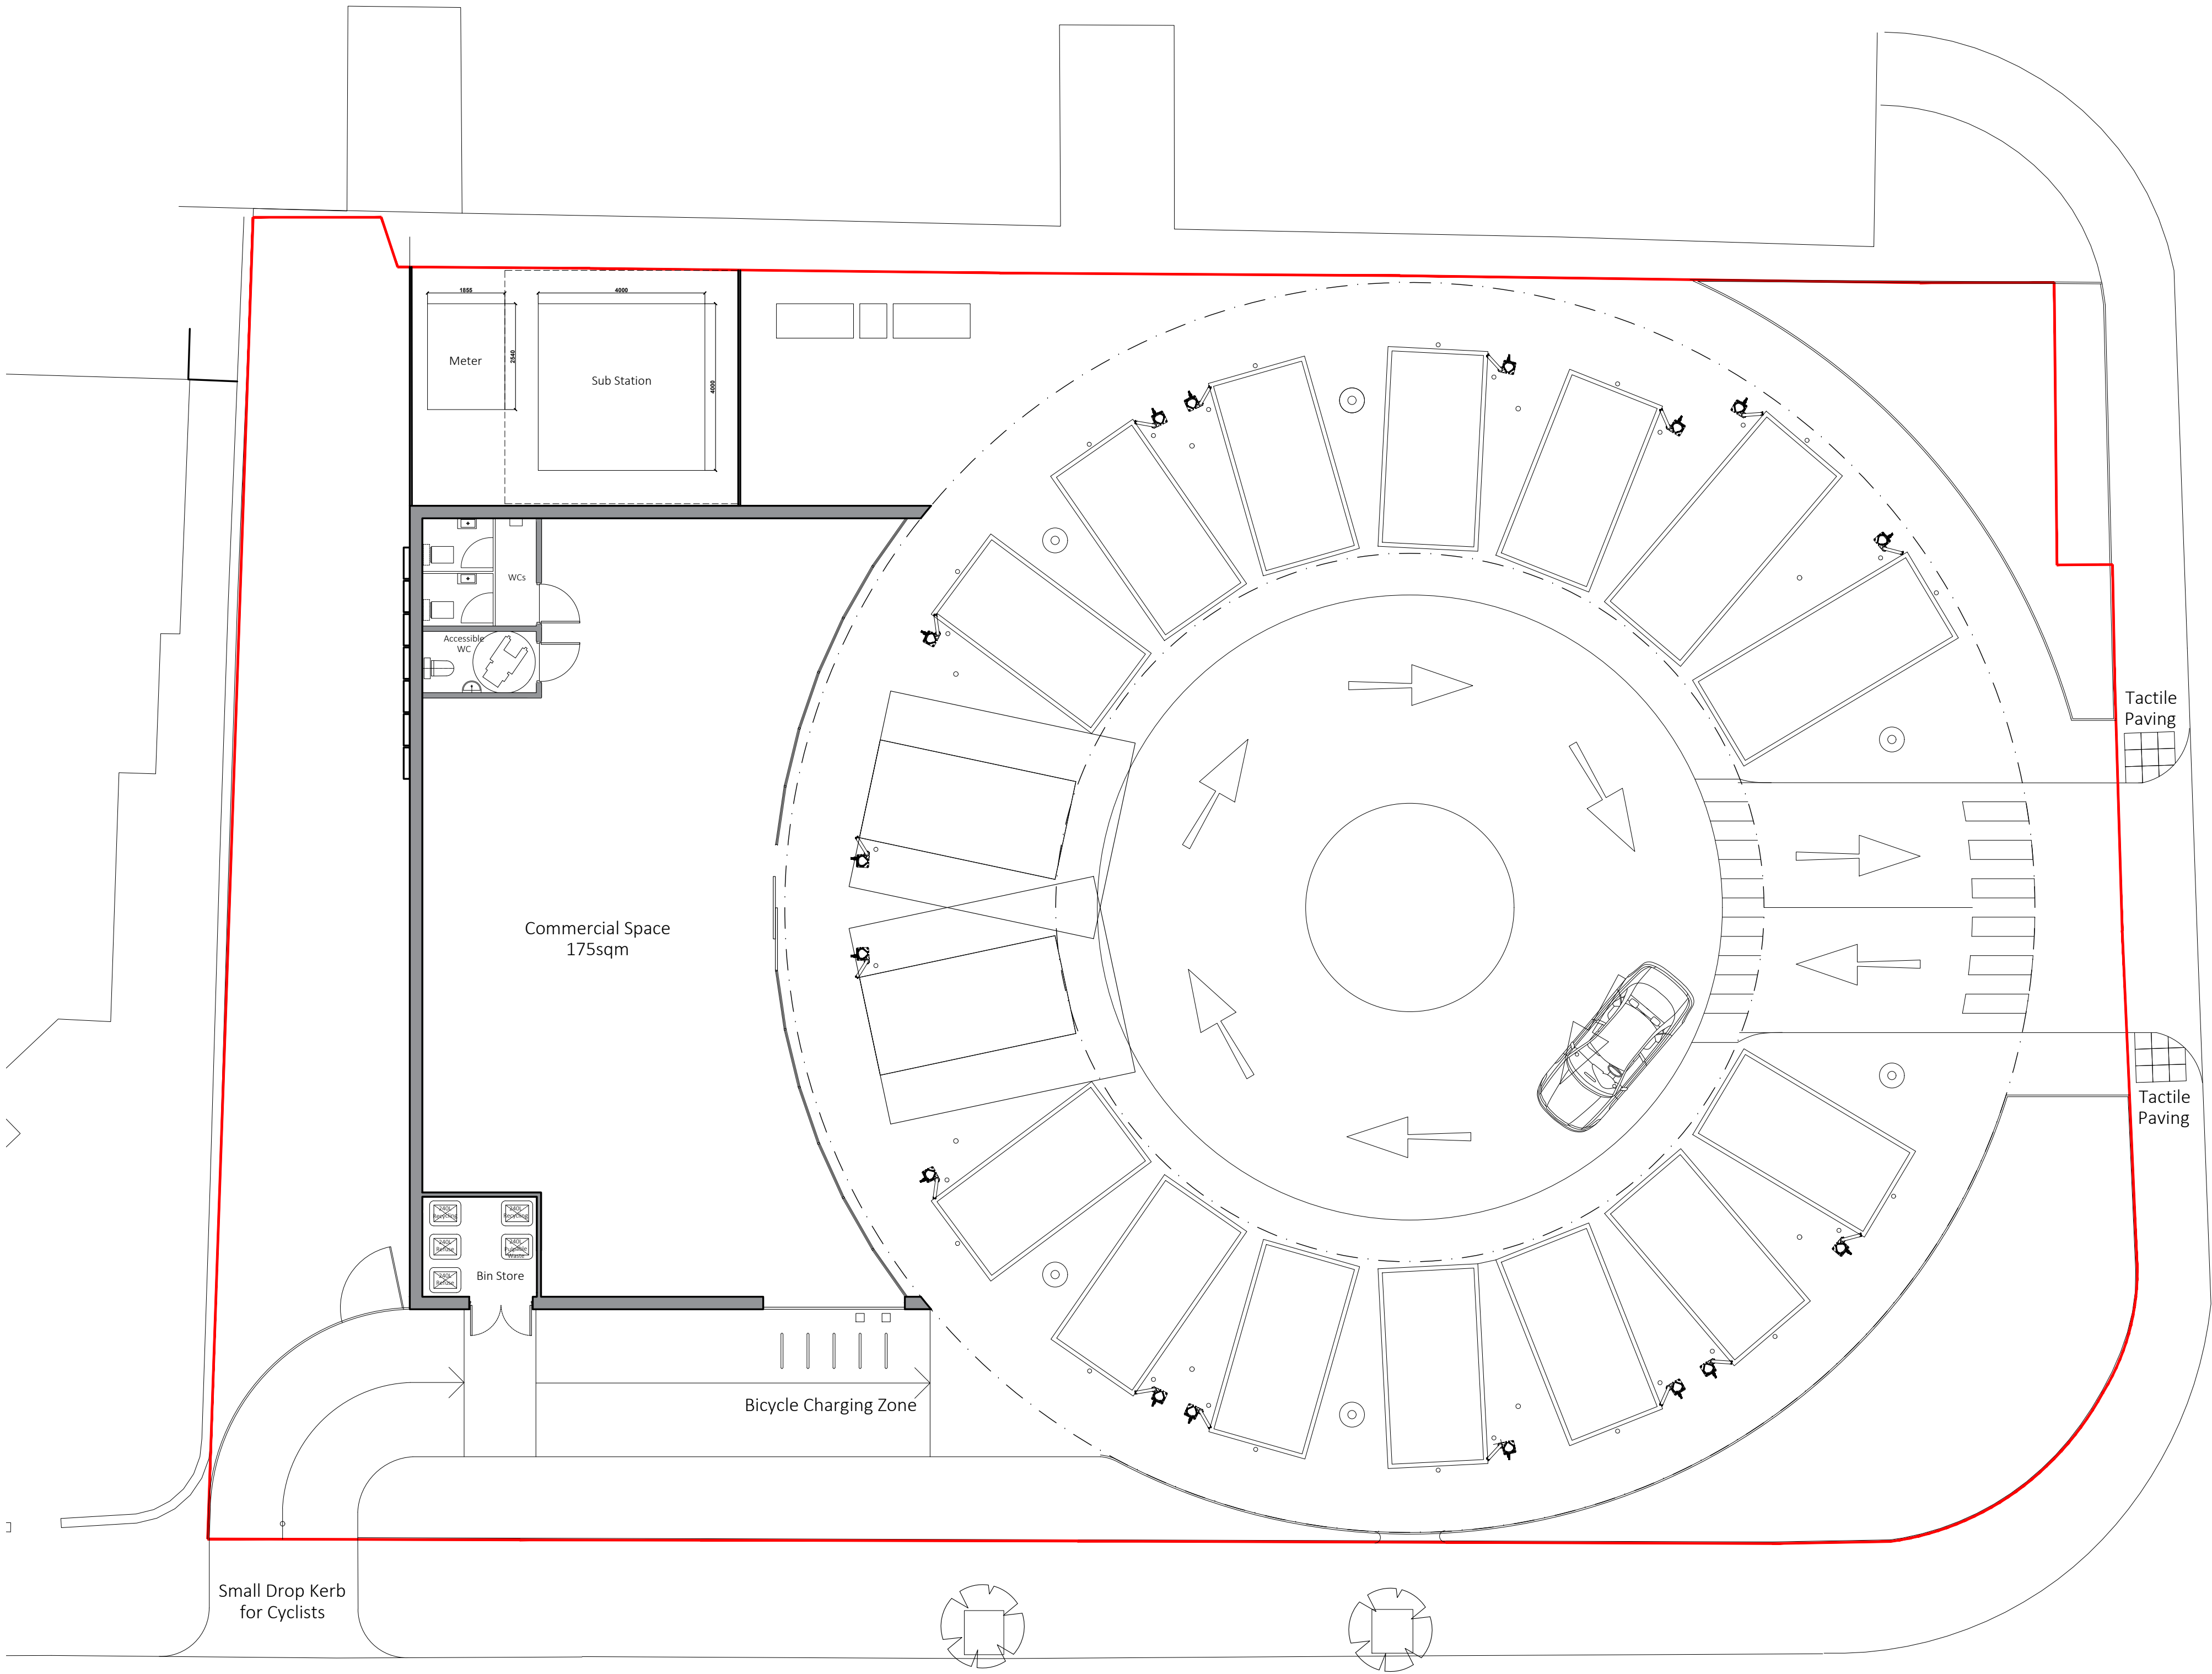

P4	2023.05.12	Updated Site Boundary	LL	EL
P3	2023.05.03	Updated Waste Storage & Tactile Paving	LL	EL
P2	2023.04.25	Updated Bicycle Location	LL	EL
P1	2022.11.29	ISSUE Planning	LL	EL

rev	date	description	revised by	audited by
stage	PLANNING	drawing title PROPOSED Site Plan		suitability code XX

ARCHITECT
that

68-80 Hanbury Street
London
E1 5UL

info@architectthat.com
www.architectthat.com

client
Be.EV

project
Reliance Street
Oldham

THIS DRAWING IS COPYRIGHT											
scale	drawn by	audited by	job no	originator	zone	level	type	role	dwg no	revision	
1:100@A1 1:200@A3	LL	EL	612	AT	ZZ	GR	DR	P1	3.1001	P4	