




REAR ELEVATION (EXISTING)
No. 66 MARTINDALE CRESCENT

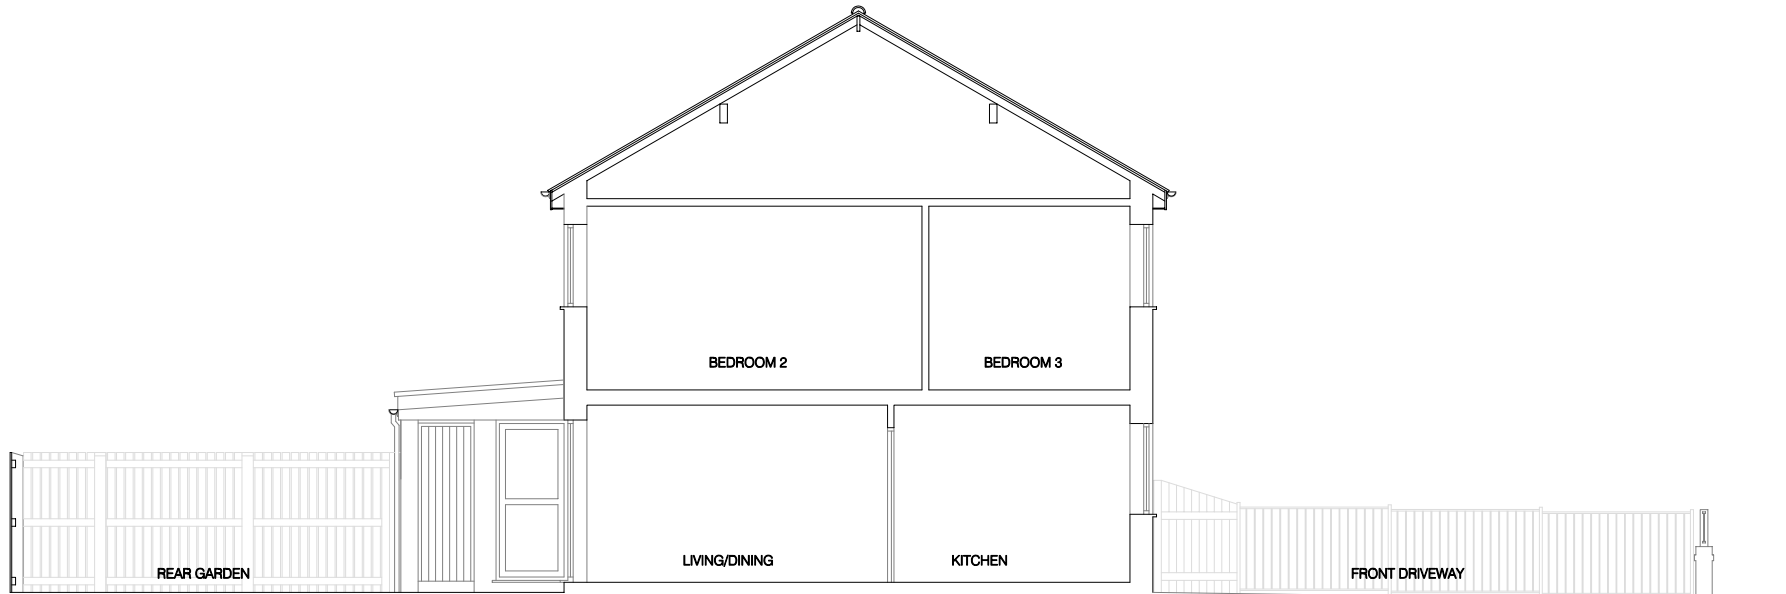

SECTION A - A (EXISTING)
No. 66 MARTINDALE CRESCENT




REAR ELEVATION (PROPOSED)
No. 66 MARTINDALE CRESCENT

← proposed single storey rear extension 3140 →

roof level 2.85m
int cell level 2.48m


int g.f.l. 0.15m
ext g.l. 0.00m

new single storey rear extension in masonry cavity walls construction, fair face brickwork finish to match, all to spec

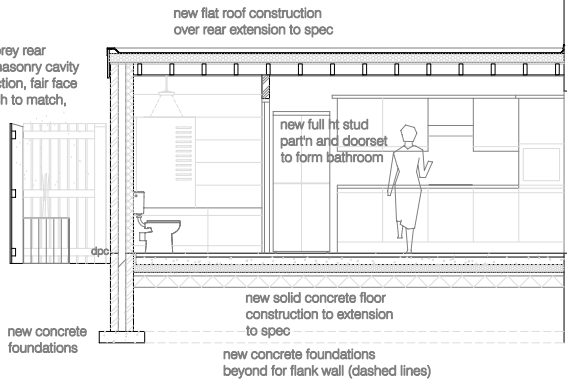


SECTION A - A (PROPOSED)
No. 66 MARTINDALE CRESCENT

← proposed single storey rear extension 6000 max →

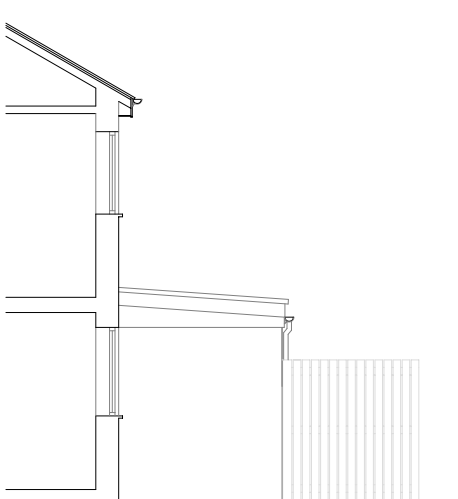

FLANK ELEVATION (EXISTING)
View from No. 64 MARTINDALE CRESCENT side

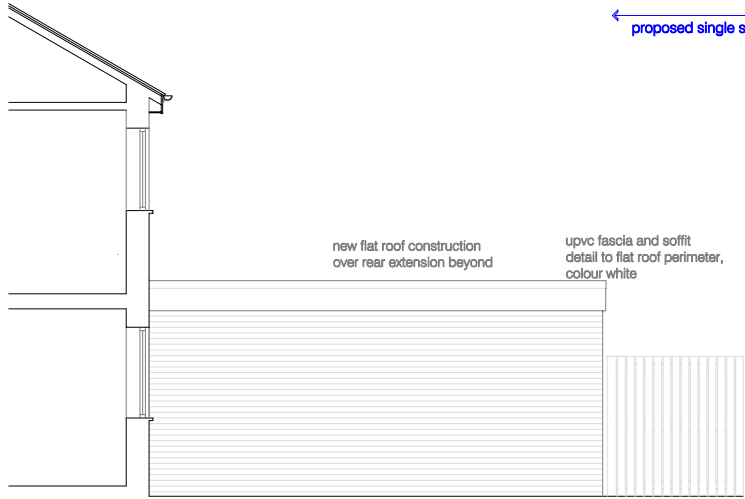


FLANK ELEVATION (PROPOSED)
View from No. 64 MARTINDALE CRESCENT side

← proposed single storey rear extension beyond 6000 max →

roof level 2.85m
int cell level 2.48m

int g.f.l. 0.15m
ext g.l. 0.00m

upvc fascia and soffit detail to flat roof perimeter, colour white

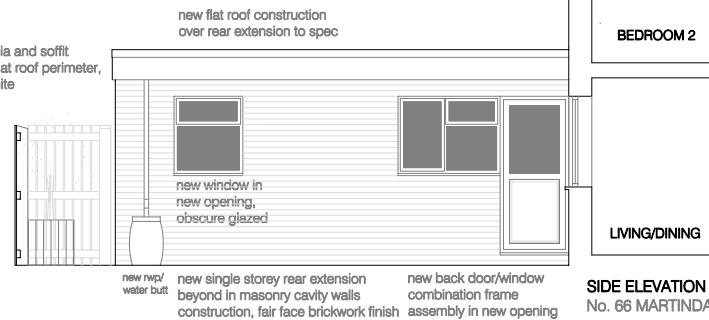

SIDE ELEVATION (PROPOSED)
No. 66 MARTINDALE CRESCENT

← proposed single storey rear extension 6000 max →



Client	Mr Mohammed Enam SHARDAR	
Project	Proposed single storey extension at rear 66 MARTINDALE CRESCENT, LONGSIGHT MANCHESTER M12 4WQ	
Drawing Title	ELEVATIONS AND SECTION AS EXISTING AND PROPOSED	
Scale	Date	Drawing No.
1:100 @ A3	June 2023	66MC/02