


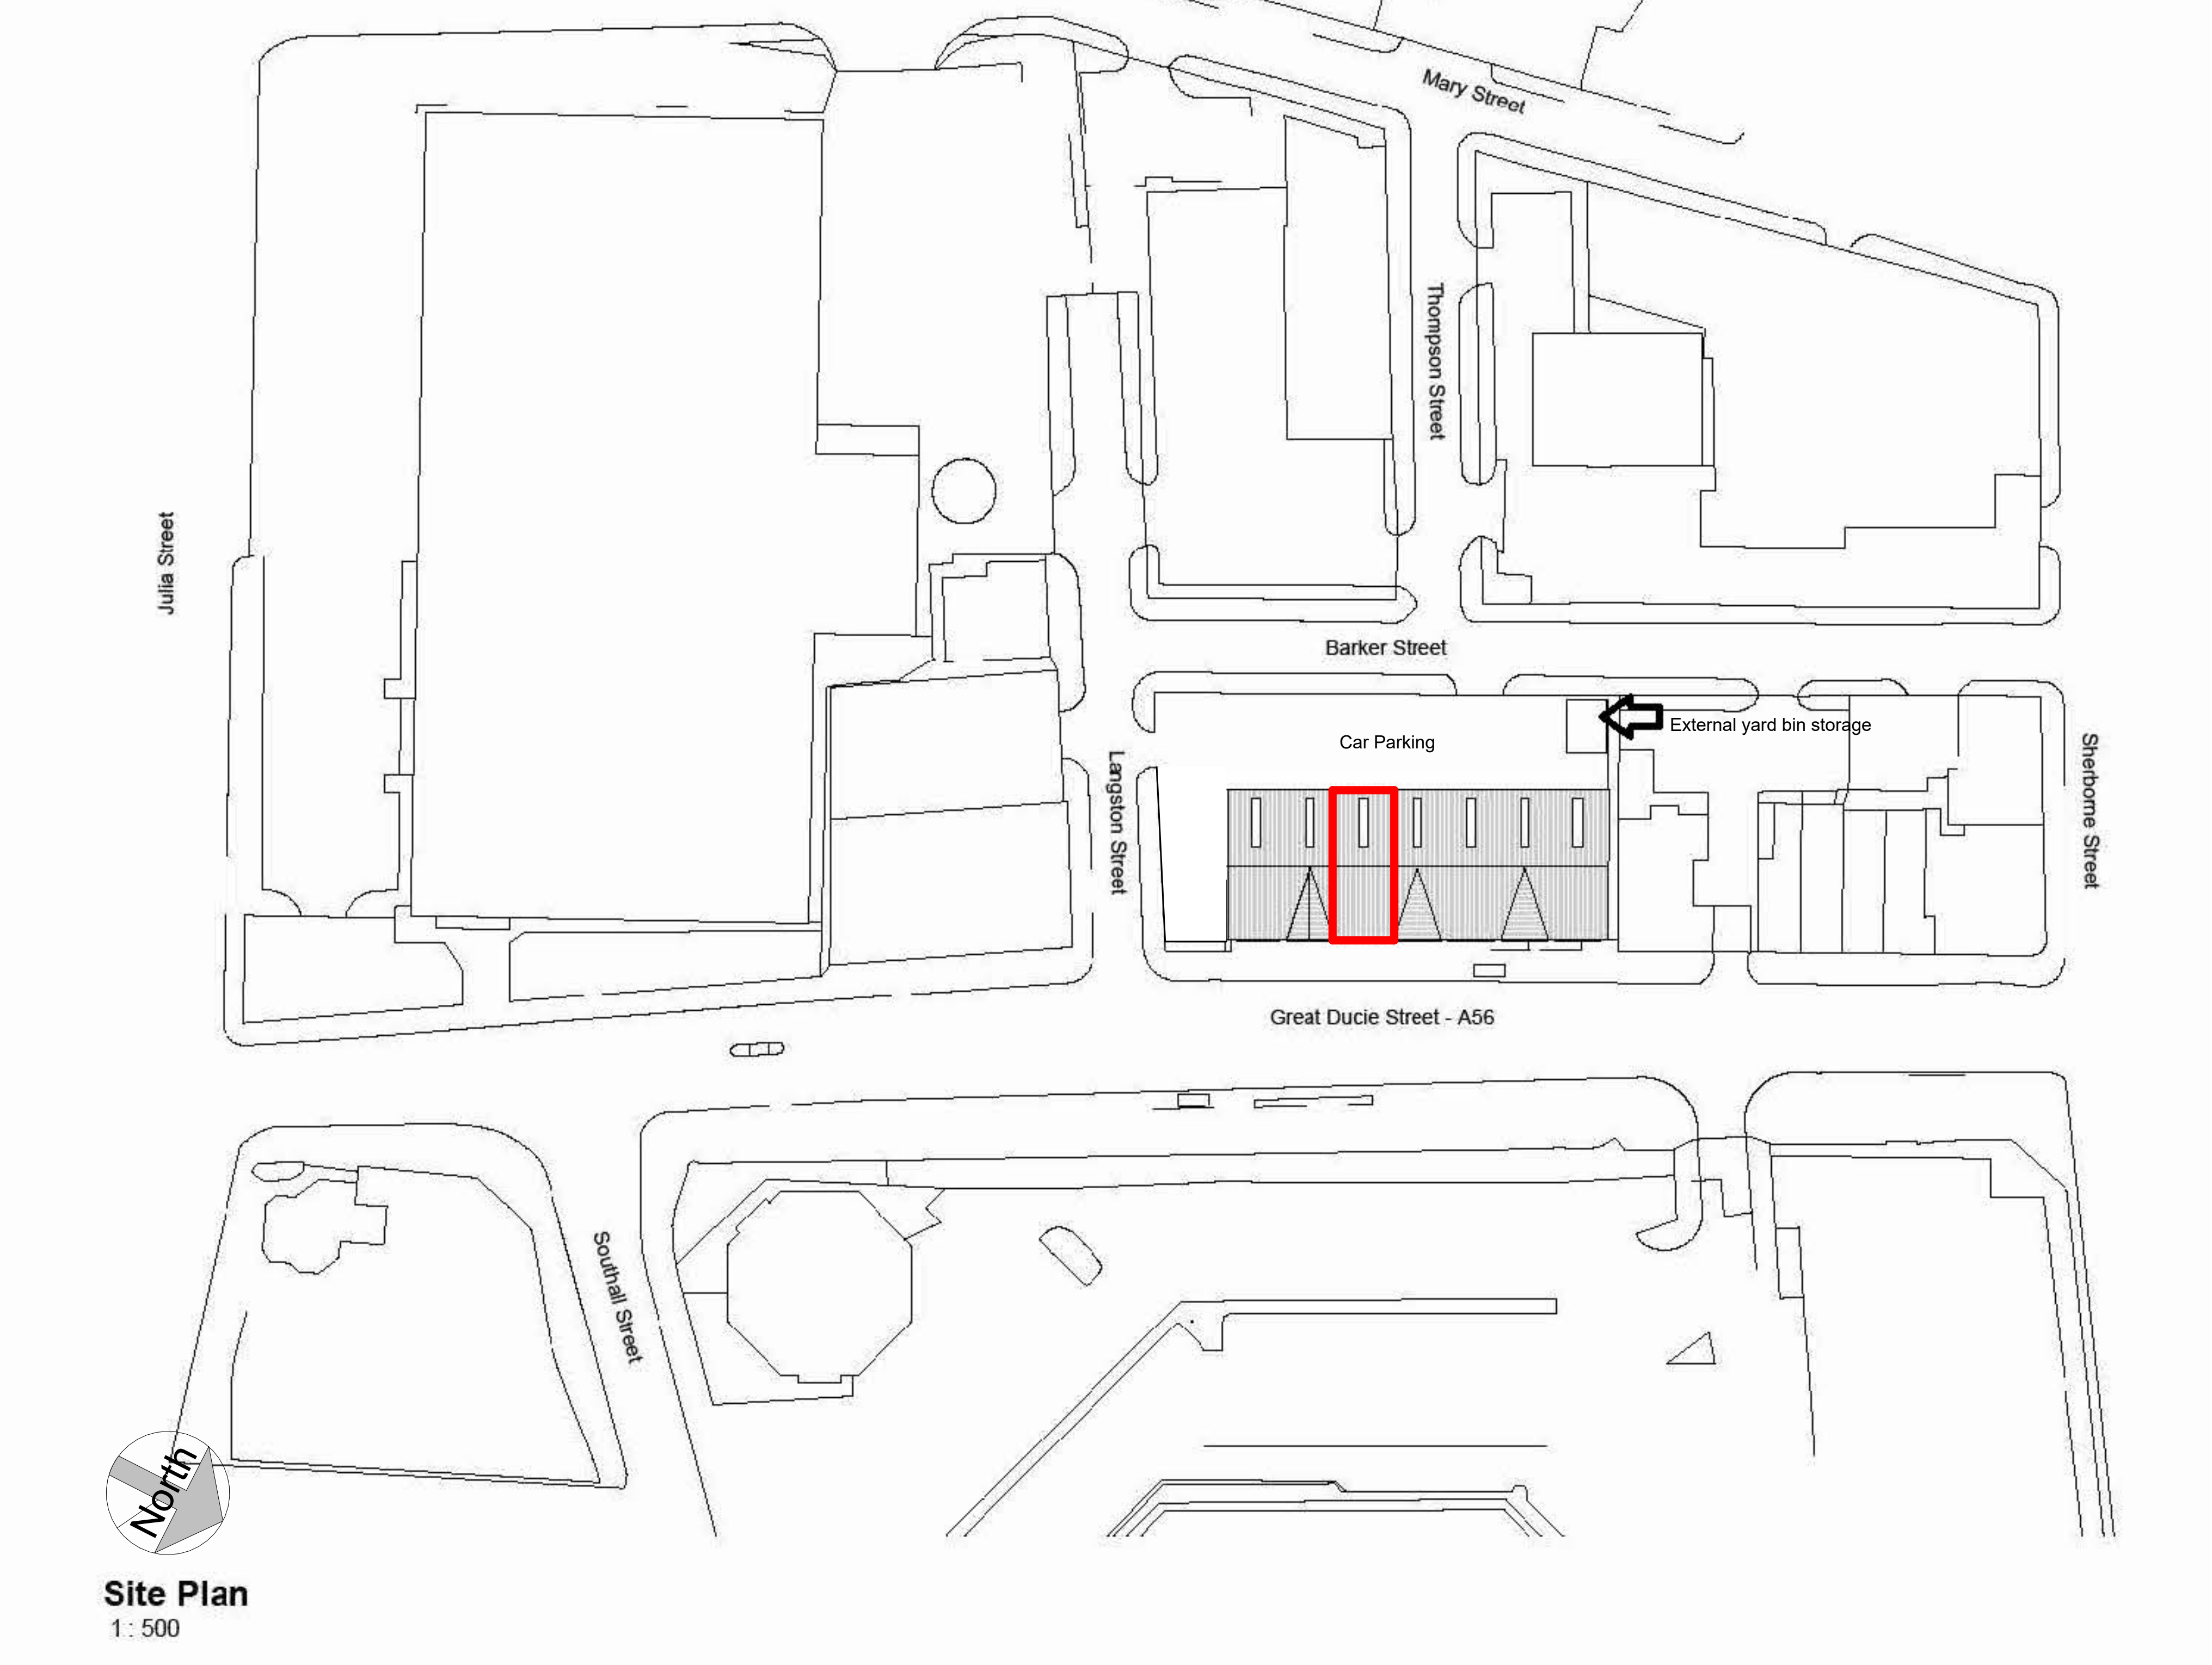

COPYRIGHT © ALL RIGHTS RESERVED BY VIKAS
ALYAS LTD. DO NOT SCALE FROM DRAWING.
DRAWING INDICATES DESIGN INTENT ONLY. REPORT
ANY DISCREPANCIES TO CLIENT / VA LTD. NOT TO BE
USED FOR CONSTRUCTION UNLESS STATED SO. TO
BE READ IN CONJUNCTION WITH OTHER DRAWINGS
OR SPECIFICATION WHERE PROVIDED.

ARCHITEK
BUILDING DESIGN CONSULTANCY

0161 511 8479

vikas@architek.uk
916 Stockport Road, Levenshulme,
Manchester, M19 3AB

Rev	Description	Date
P1	Issue to Planning	31.05.2023

CLIENT
Yibrah Teklebrahan

PURPOSE OF ISSUE
LDC Certificate

Manchester City Council

ADDRESS
Unit 3 163-165 Great Ducie Street Manchester M3 1FF

PROJECT
Change of Use - Retail to Restaurant/Cafe

TITLE
Site Plan

DRAWN BY VA	CHECKED BY VA	DATE 31.05.2023
SCALE (@ A1) 1 : 500		PROJECT NUMBER -
DRAWING NUMBER A101		REV P1