



ROOF PLAN

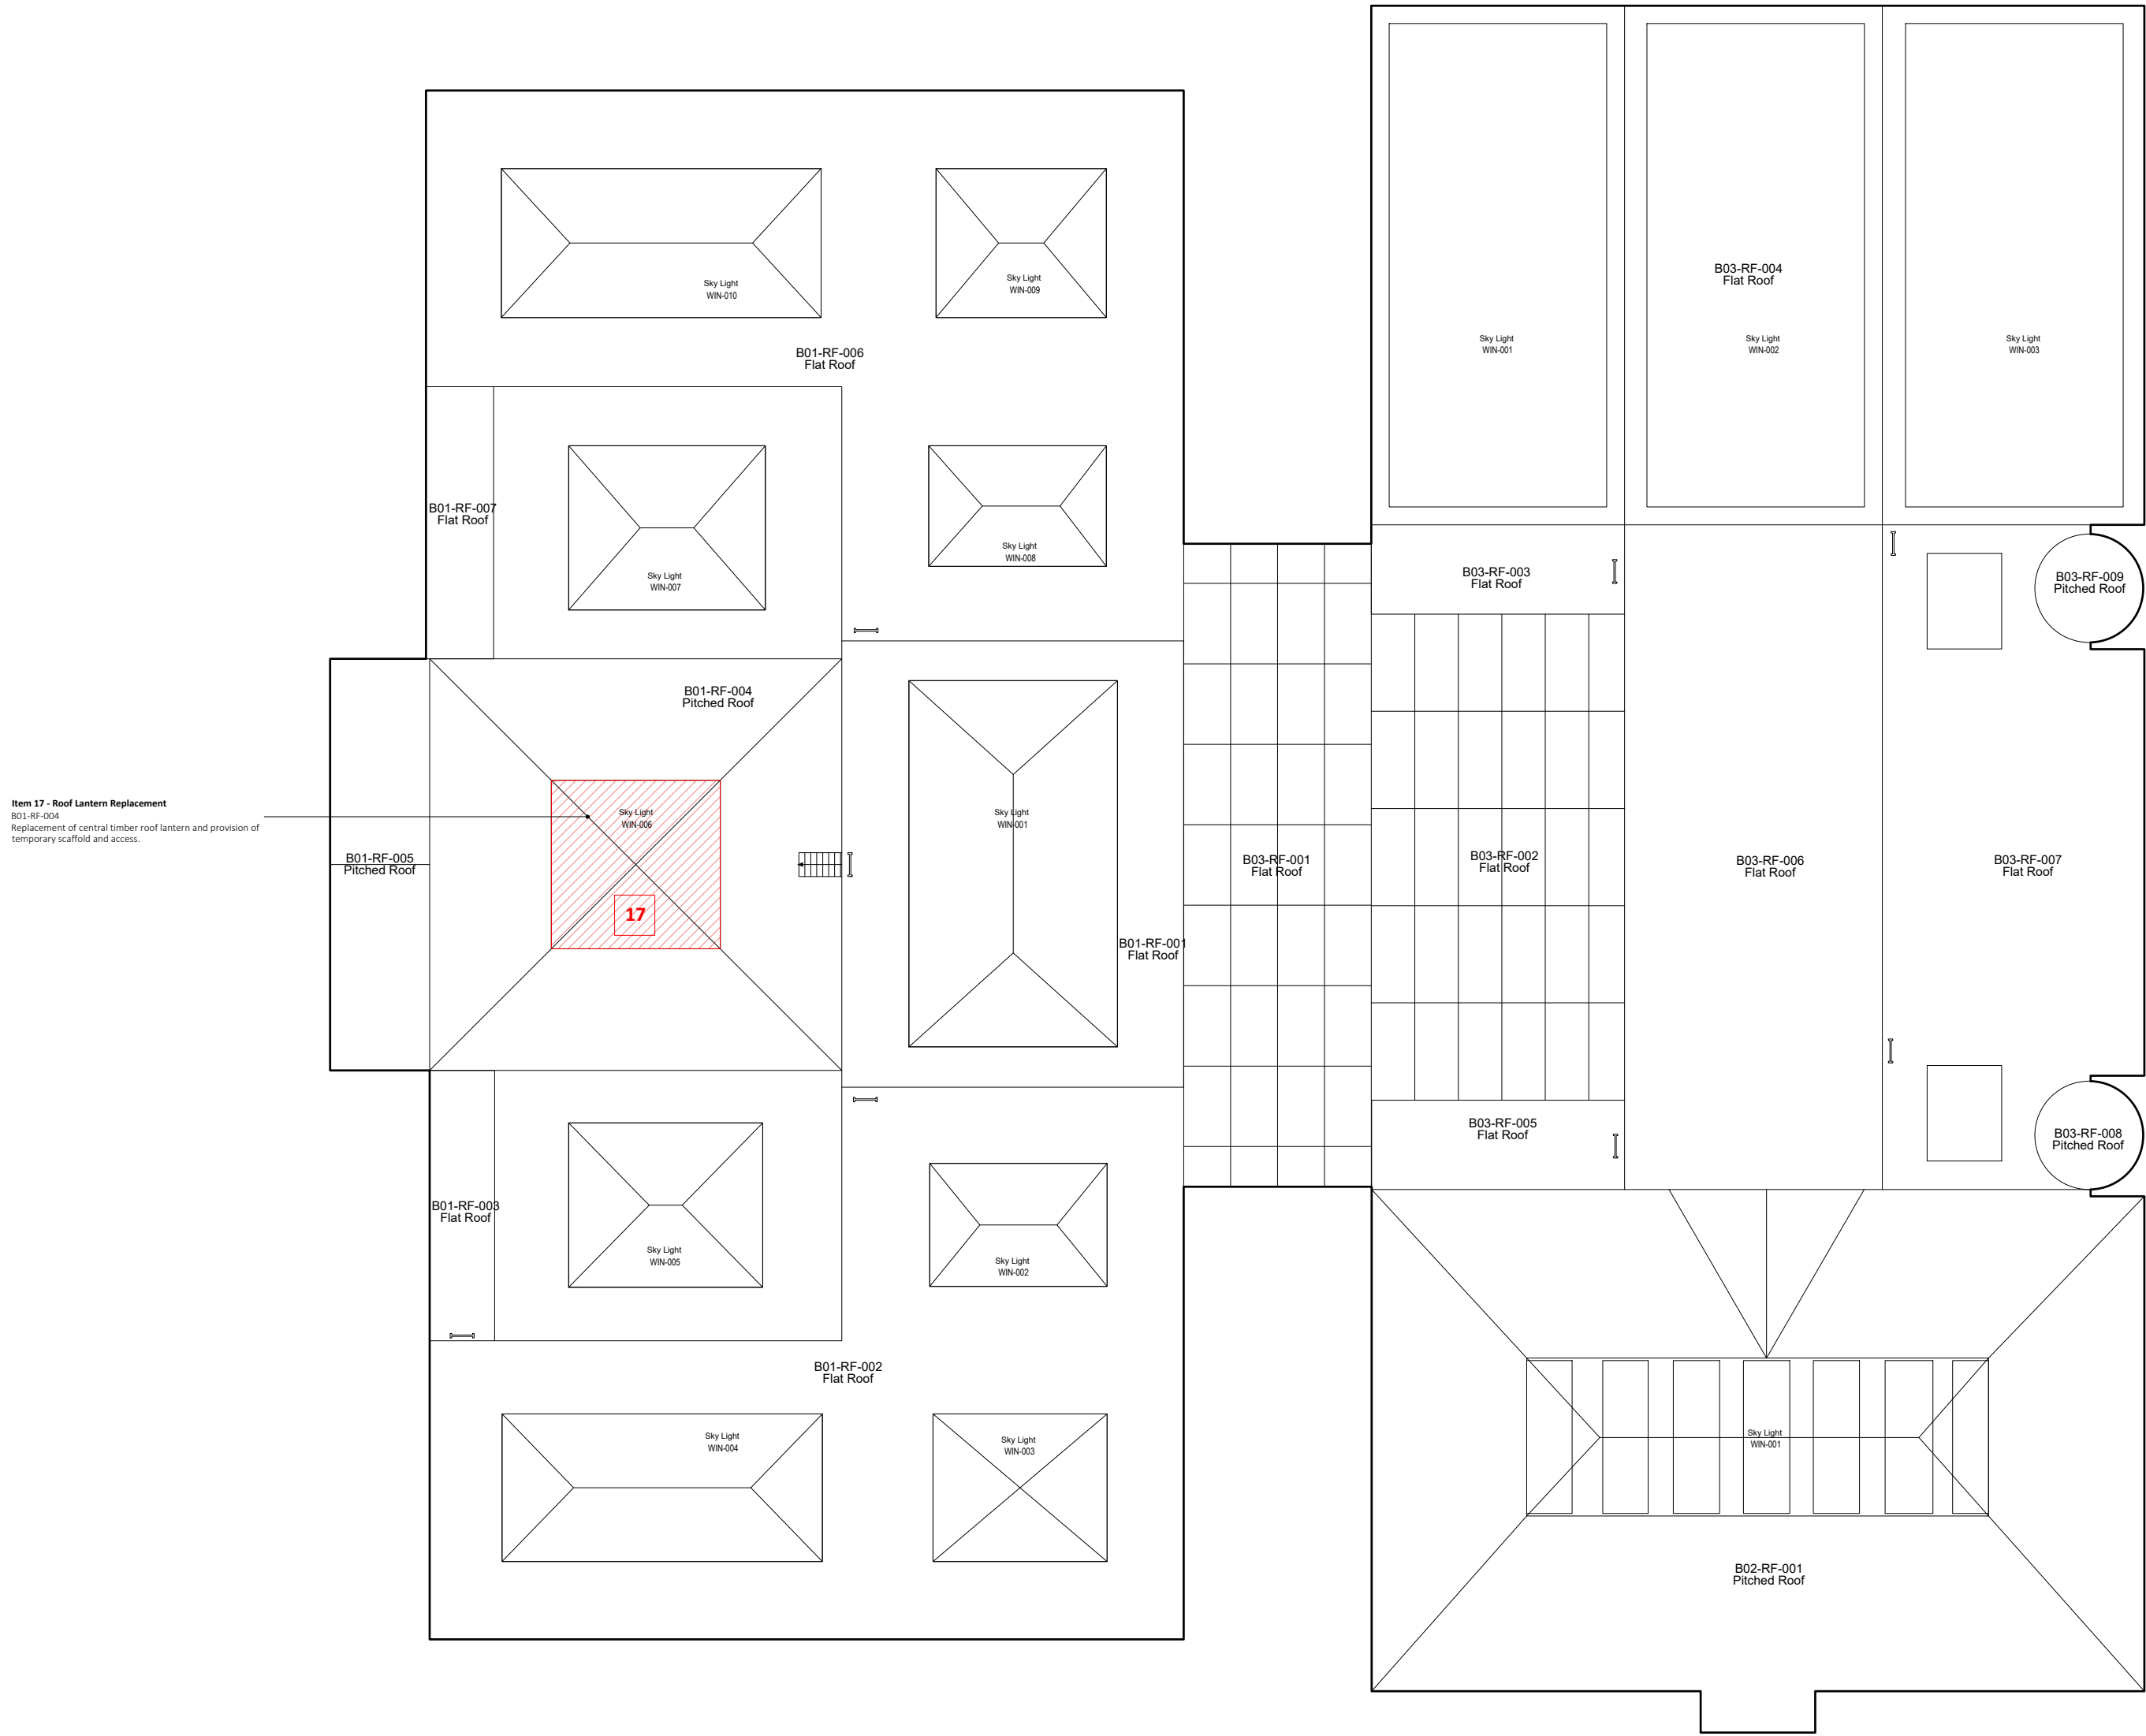

Note:
Do not scale from this drawing.
Dimensions are to be checked on site.
If in doubt please ask.

KEY

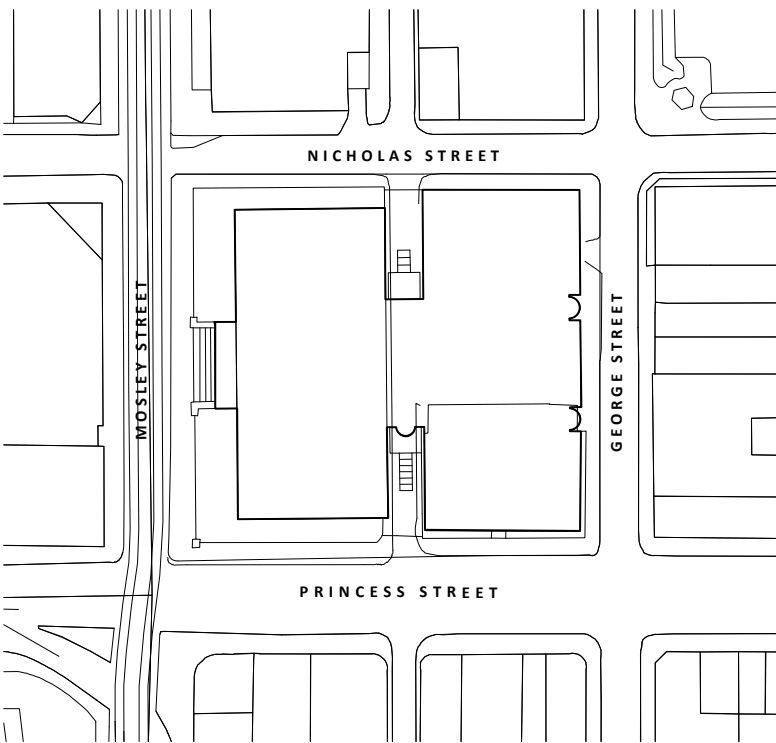

00 Item Number

- Item 0 - Site Wide Information
- Item 1 - Atrium Revolving Door
- Item 2 - Staff Room Refurbishment
- Item 3 - Atrium Fire Exit Doors
- Item 4 - Atrium Scenic Lifts
- Item 5 - Toilet Refurbishment
- Item 6 - Mosley St Entrance Area
- Item 7 - Gallery Ceiling Replacement
- Item 8 - Damp Remedial Works and Art Store
- Item 9 - Damp Remedial Works
- Item 10 - Damp Remedial Works
- Item 11 - Damp Remedial Works
- Item 12 - Picture Store Emergency Phone
- Item 13 - Goods Lift Emergency Phone
- Item 14 - External Elevations Stone Repair
- Item 15 - Boundary Wall and External Repairs
- Item 16 - Mosley St External Area
- Item 17 - Roof Lantern Replacement
- Item 18 - Moat Drainage Works
- Item 19 - Kitchen Lift Requirement
- Item 20 - Damp Remedial Works
- Item 21 - Additional Survey Allowance
- Item 22 - AHU Heating Systems
- Item 23 - Left Blank

A 05/05/23 Issue for LBC

Rev Date/Intls Details

© The moral rights of the author are hereby asserted.
This drawing and design is the sole property of Buttress Ltd and must not be reproduced without permission.
Buttress Ltd is Registered in England and Wales: 3363123.



Buttress

41 Bengal St
Manchester
M4 6AF

T 0161 236 3303
E contact@buttress.net
W www.buttress.net

Project Title Manchester Art Gallery
Client Manchester City Council
Location Mosley Street, Manchester

Drawing Title Roof Level
Work Items Key Plan

Date 05/05/23 Scale 1:200
Checked NC Orig Paper Size A1

Status Preliminary

Project: Origin: Zone: Level: Type: Disc: Number: Rev:

9518 - BA - B1 - R4 - DR - A - (04)004 - P1