


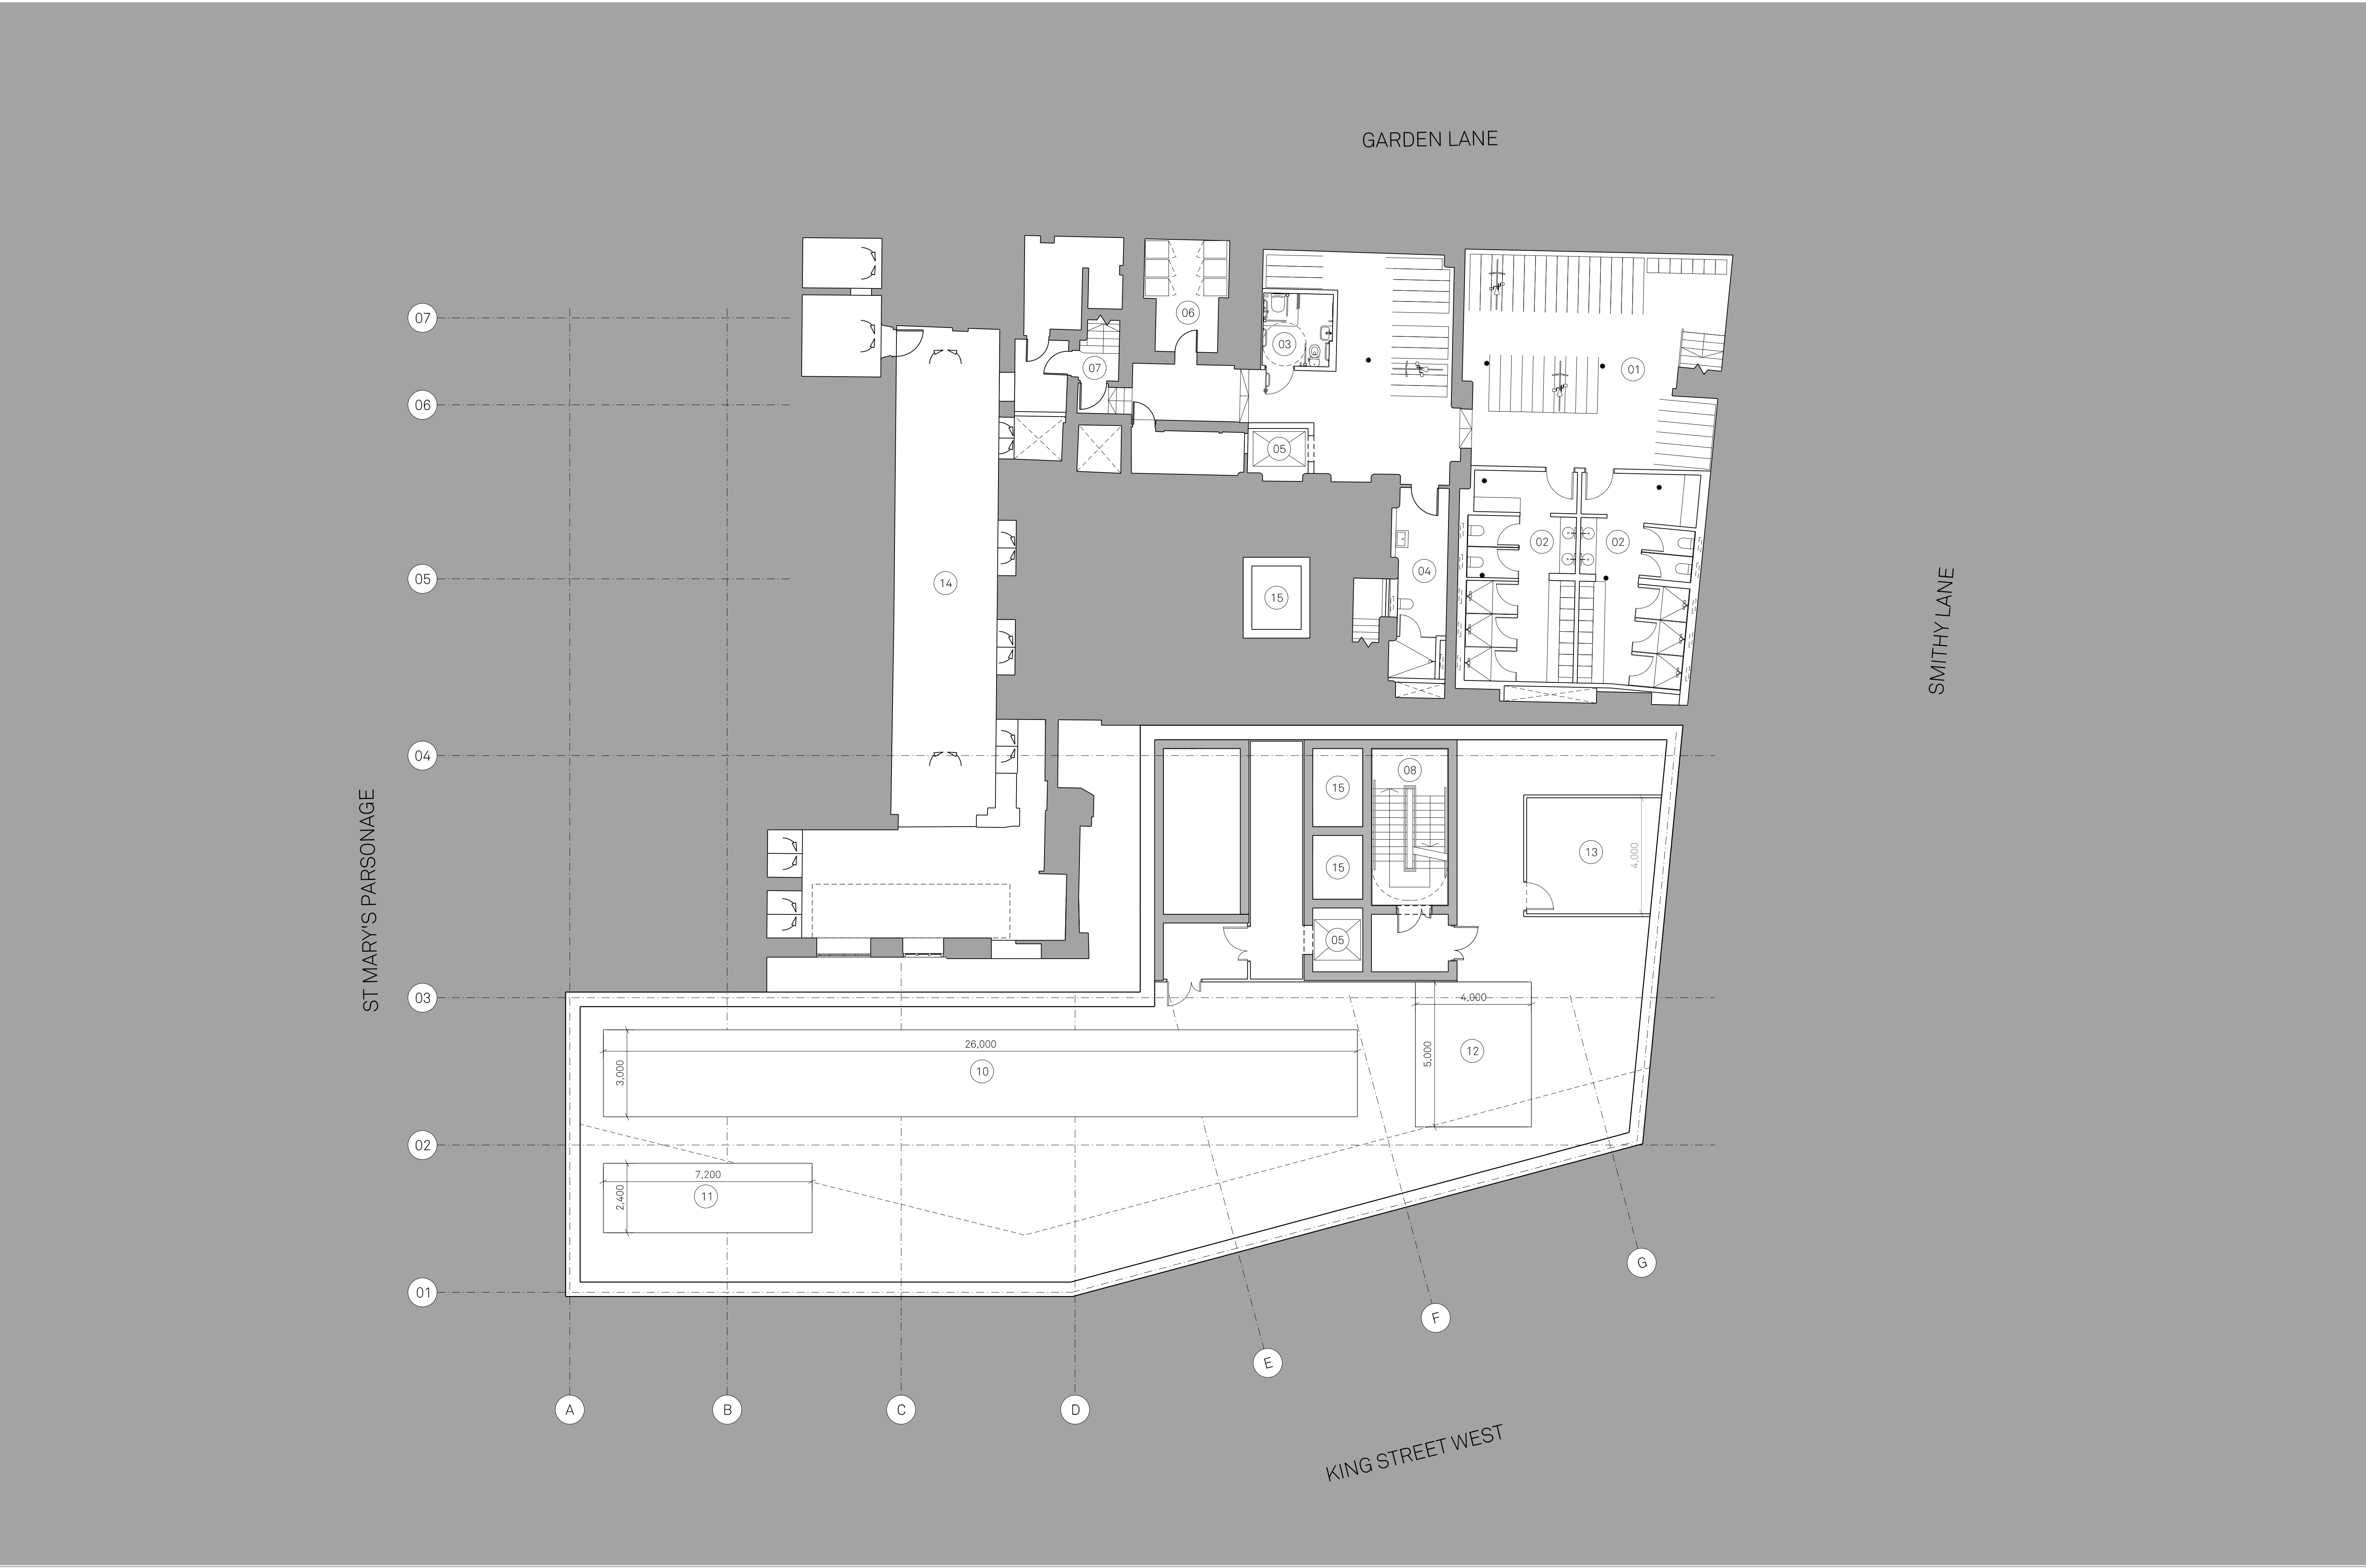

Notes:

Site Boundary

★ All drawings to be read in conjunction with the 'Condition Report and Repair Schedule'

PLAN KEY:

01 Cycle Storage

03 Accessible WC/Shower

05 Proposed Lift Shaft

07 Existing Stair

09 Core

11 Attenuation Tank

13 LV Switch Room

15 Lift Pit

02 Changing & Shower Facilities

04 Gender Neutral Shower & Changing

06 Drying Room

08 Proposed Stair

10 Sprinkler Tank

12 Potable Water Tank

14 Plant

Project Name:
27-31 King St
West & The
Carriage Works

Drawn: RW

Checked: FM

Details:

Title:
Proposed Basement Level
Floor Plan

Status:

Planning

Scale:

1:100 @ A1

Project:

107

Drawing No:

B1_02_2199

Rev:

C

Jon Matthews Architects

Union, 2-10 Albert Square, Manchester, M2 6LW

0161 974 3690

Copyright of this drawing is vested in Jon Matthews Architects and must not be copied or reproduced without written consent. Figured dimensions only are to be taken from this drawing. Do not scale from this drawing. For full company disclosure please visit www.jonmatthewsarchitects.com