


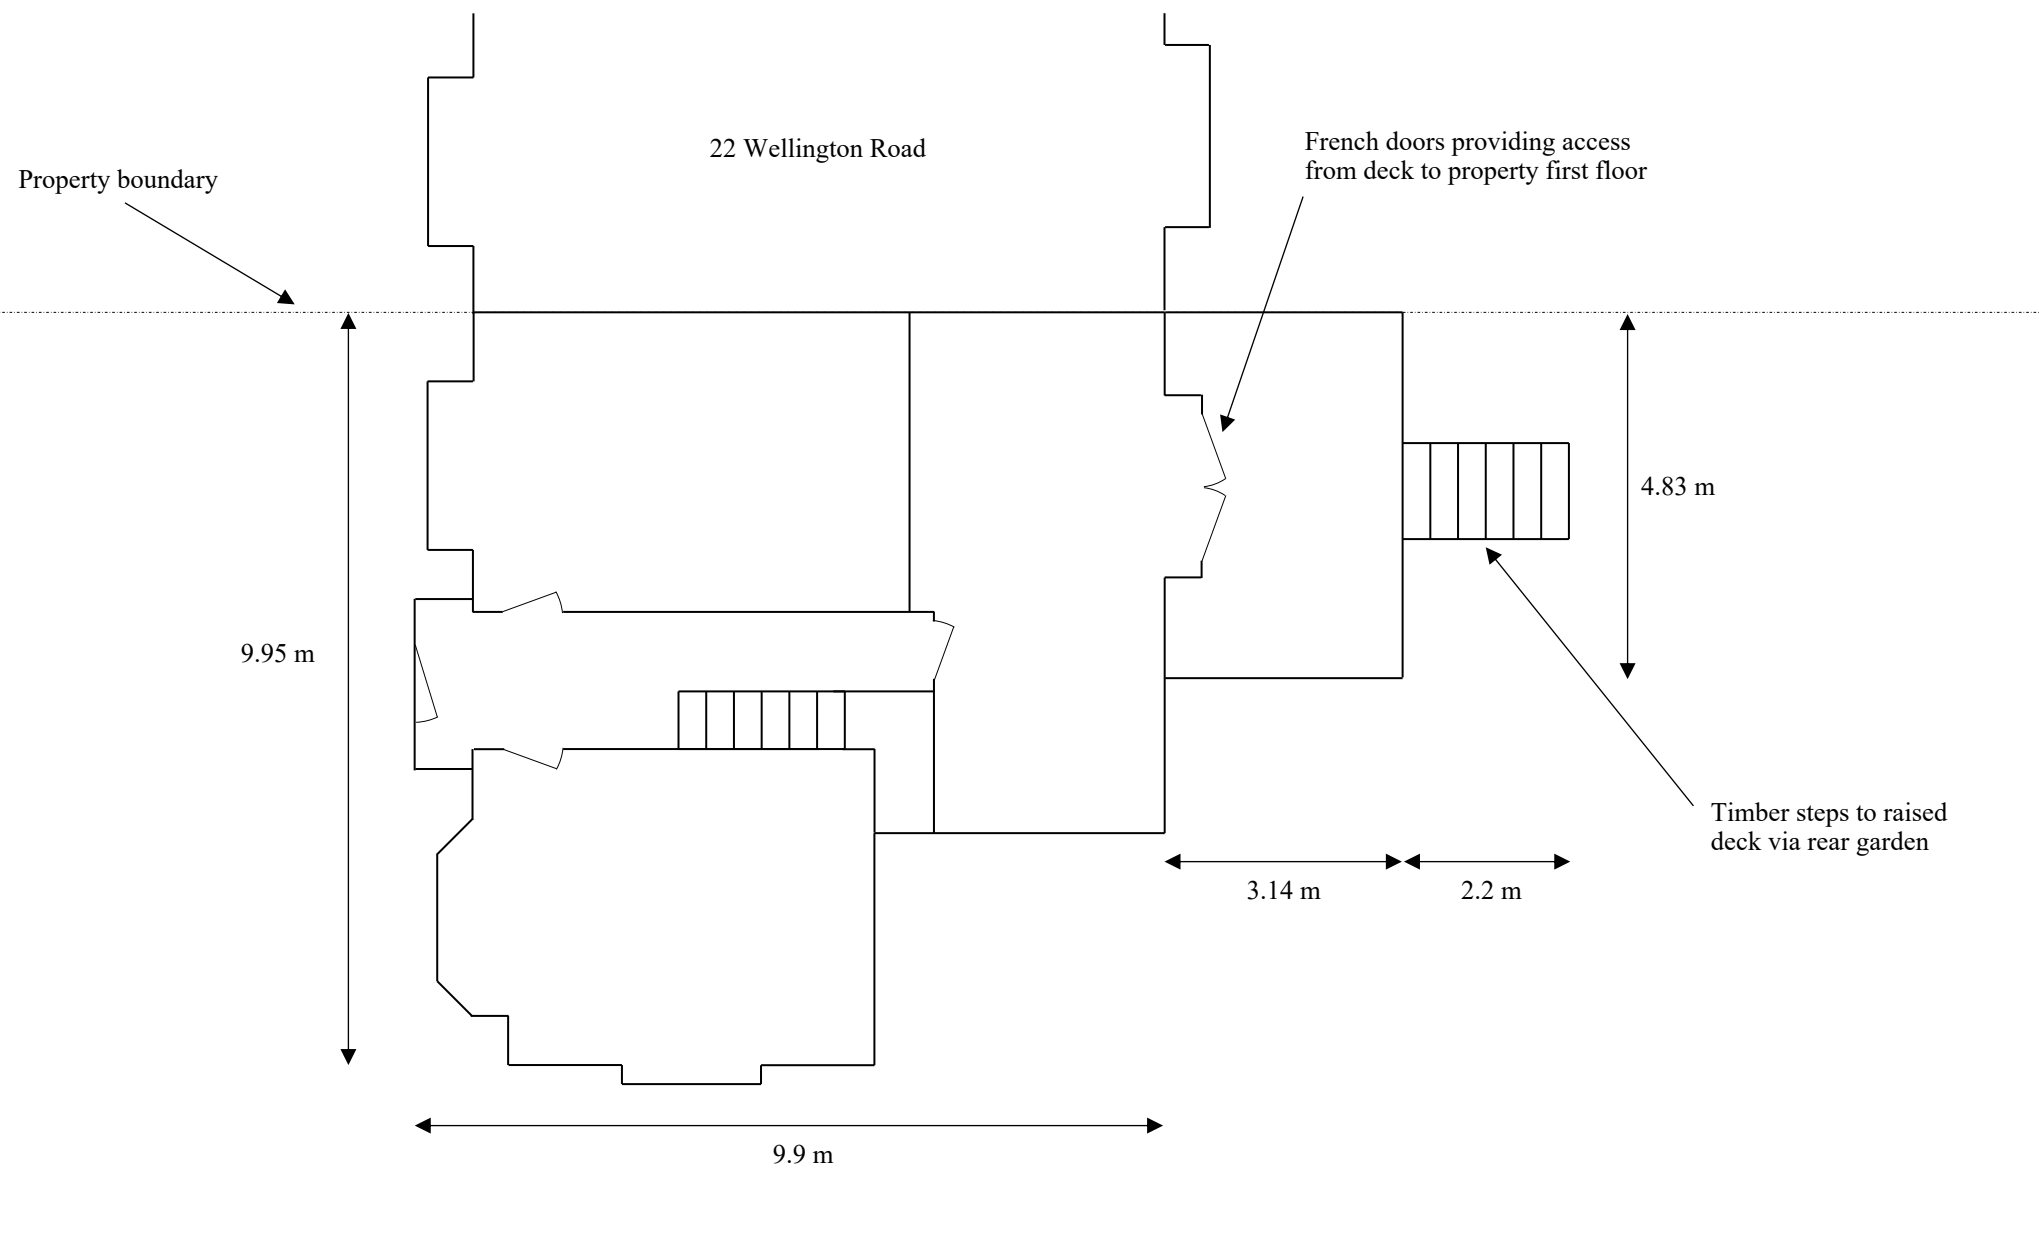

Floor plan: First Floor – Existing	Existing external timber deck is shown, providing access to property first floor via French doors, and to rear garden via timber steps.
Scale 1:100	