

© COPYRIGHT

The copyright in this drawing is vested in Sheppard Robson and no license or assignment of any kind has been, or is, granted to any third party whether by provision of copies or originals or otherwise unless agreed in writing.

DO NOT SCALE FROM THIS DRAWING

The contractor shall check and verify all dimensions on site and report any discrepancies in writing to Sheppard Robson before proceeding work

FOR ELECTRONIC DATA ISSUE


Electronic Data / drawings are issued as "read only" and should not be interrogated for measurement. All dimensions and levels should read, only from those values stated in text on the drawing.

Material Legend

C-001	Anodised Aluminium Shading Panel
C-002	Precast Concrete
C-003	Anodised Aluminium Panel (Textured Profile)
C-004	Double Glazing Unit
C-005	Back Painted Glazing Spandrel Panel
C-006	Perforated Aluminium Plant Screen
C-007	Anodised Aluminium Panel with Precast Concrete Plinth
C-008	Double Height Glazed Curtain Wall System
C-009	Precast Column Casing
C-010	Anodised Aluminium Louvre Panels
C-011	Anodised Aluminium Louvre Panelled Door

REV.	DATE	AMENDMENT
P01	06/06/2023	Issue for 'Planning'

KEYPLAN

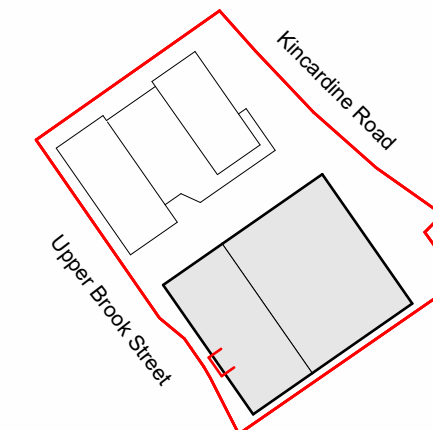

CLIENT

Kadans

McLAREN **KADANS**
PROPERTY Science Partner

SHEPPARD ROBSON

77 Parkway Camden Town London NW1 7PU
T: +44 (0)20 7504 1700 E: enquiries@sheppardrobson.com


PROJECT
Upper Brook Street - Block B

SCALE@A1 DATE ORIGINATOR CHECKED AUTHORISED
As indicated 06/06/2023 KF MV JW

External Envelope
Sci-Tech
South West Bay Study


Planning

STATUS PURPOSE FOR ISSUE SR NO.
S2 Planning 7025
DRAWING NO. REV.
UBS - SRA - ST - ES - DR - A - 02-402 P01

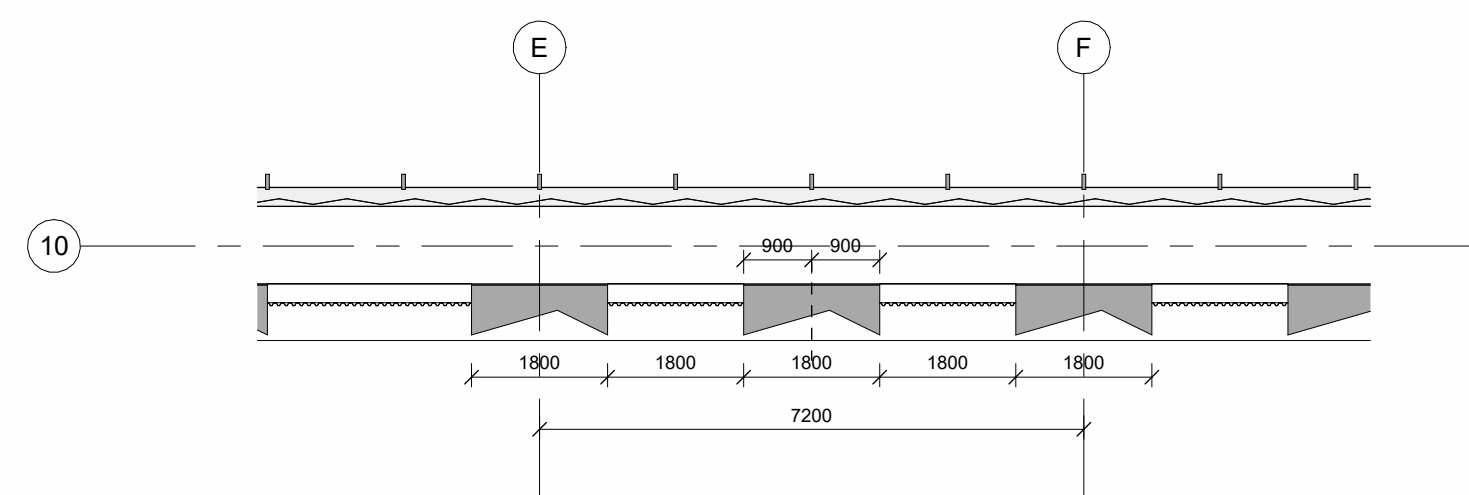


3 SW - Plant Level Plan 1

1 : 100

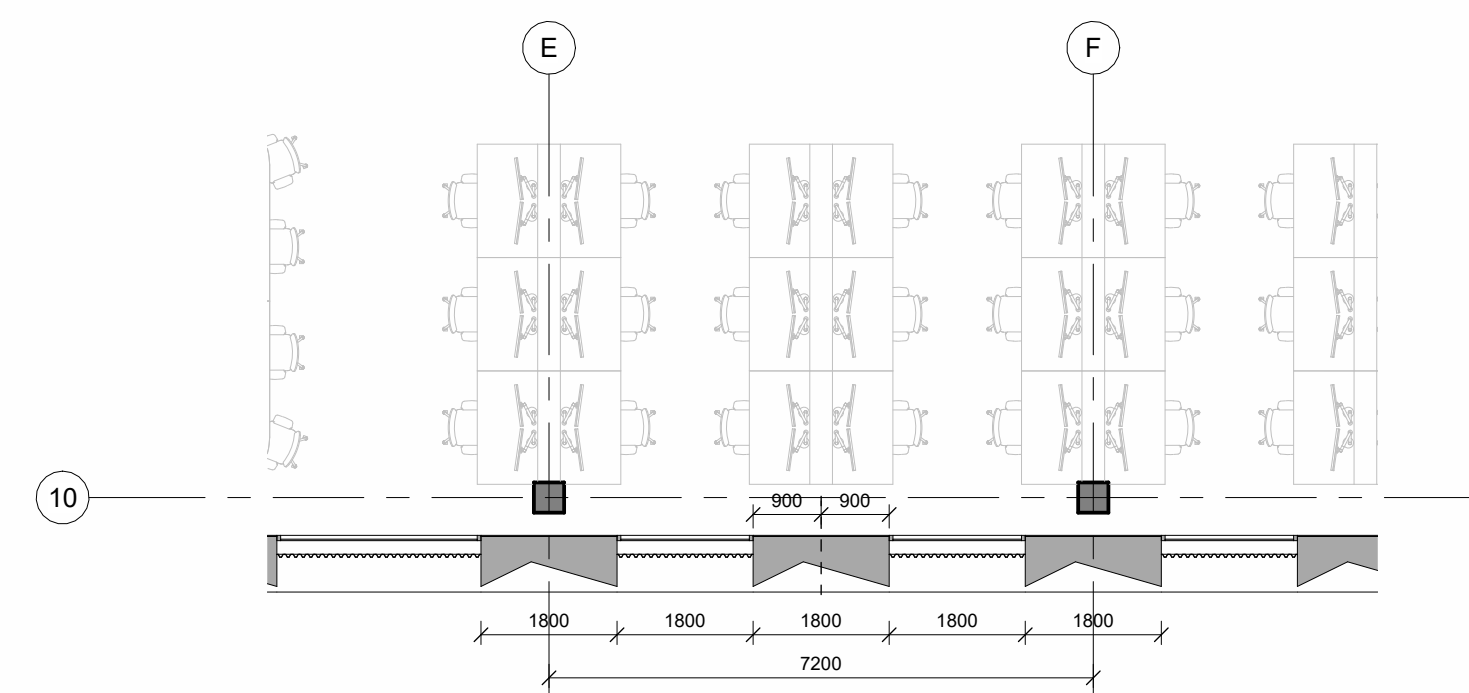


4 SW - Typical Upper Level Office Plan

1 : 100

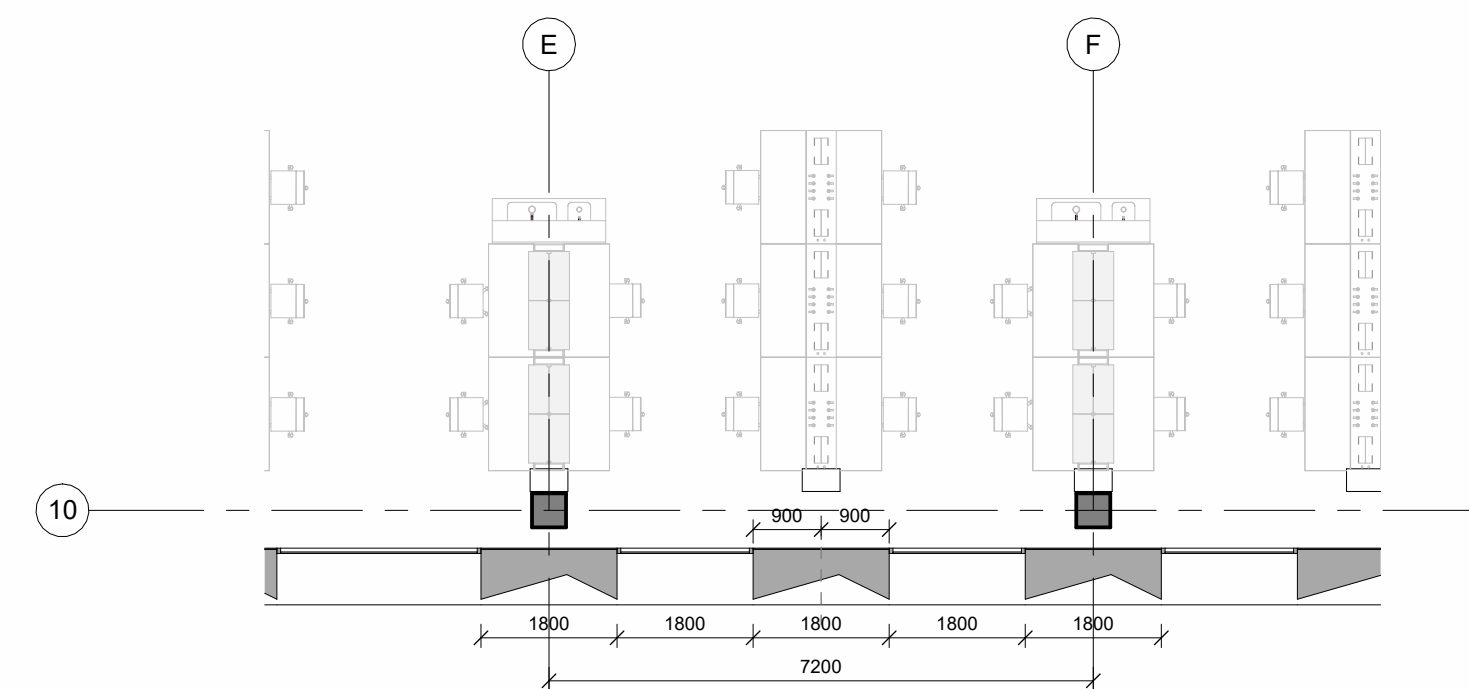

5 SW - Typical Lower Level Office/Lab Plan

1 : 100

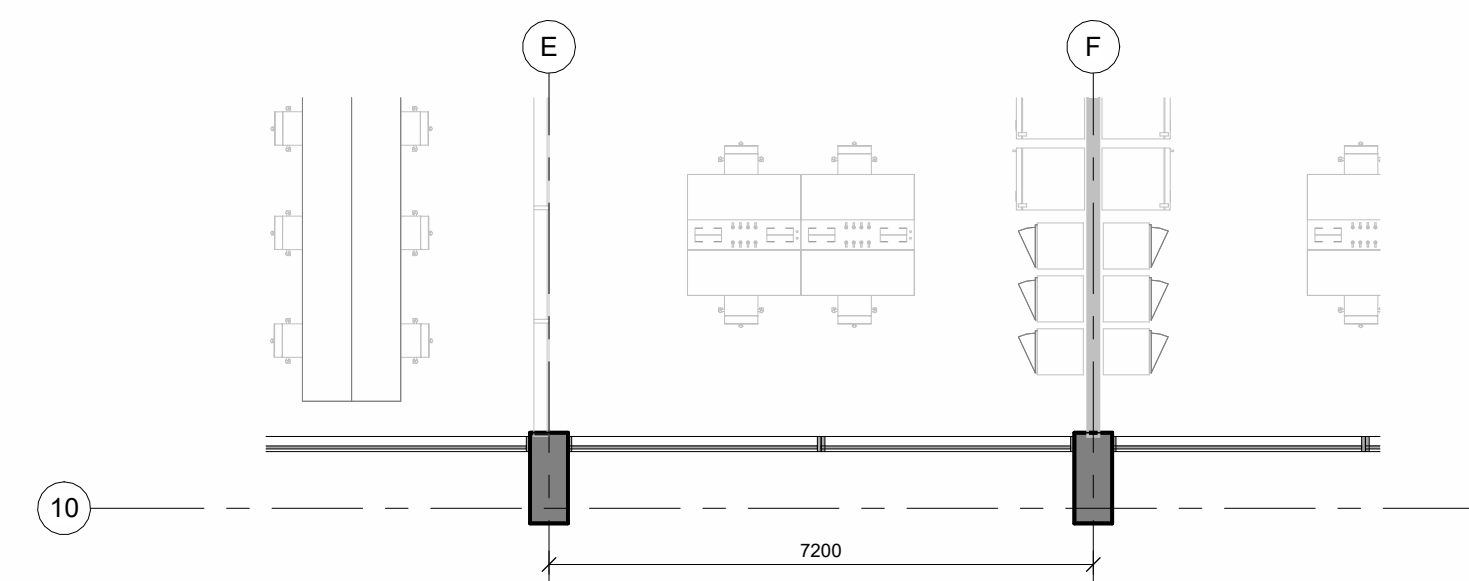


6 SW - Ground Floor Plan

1 : 100



7 SW - Facade View

1 : 100

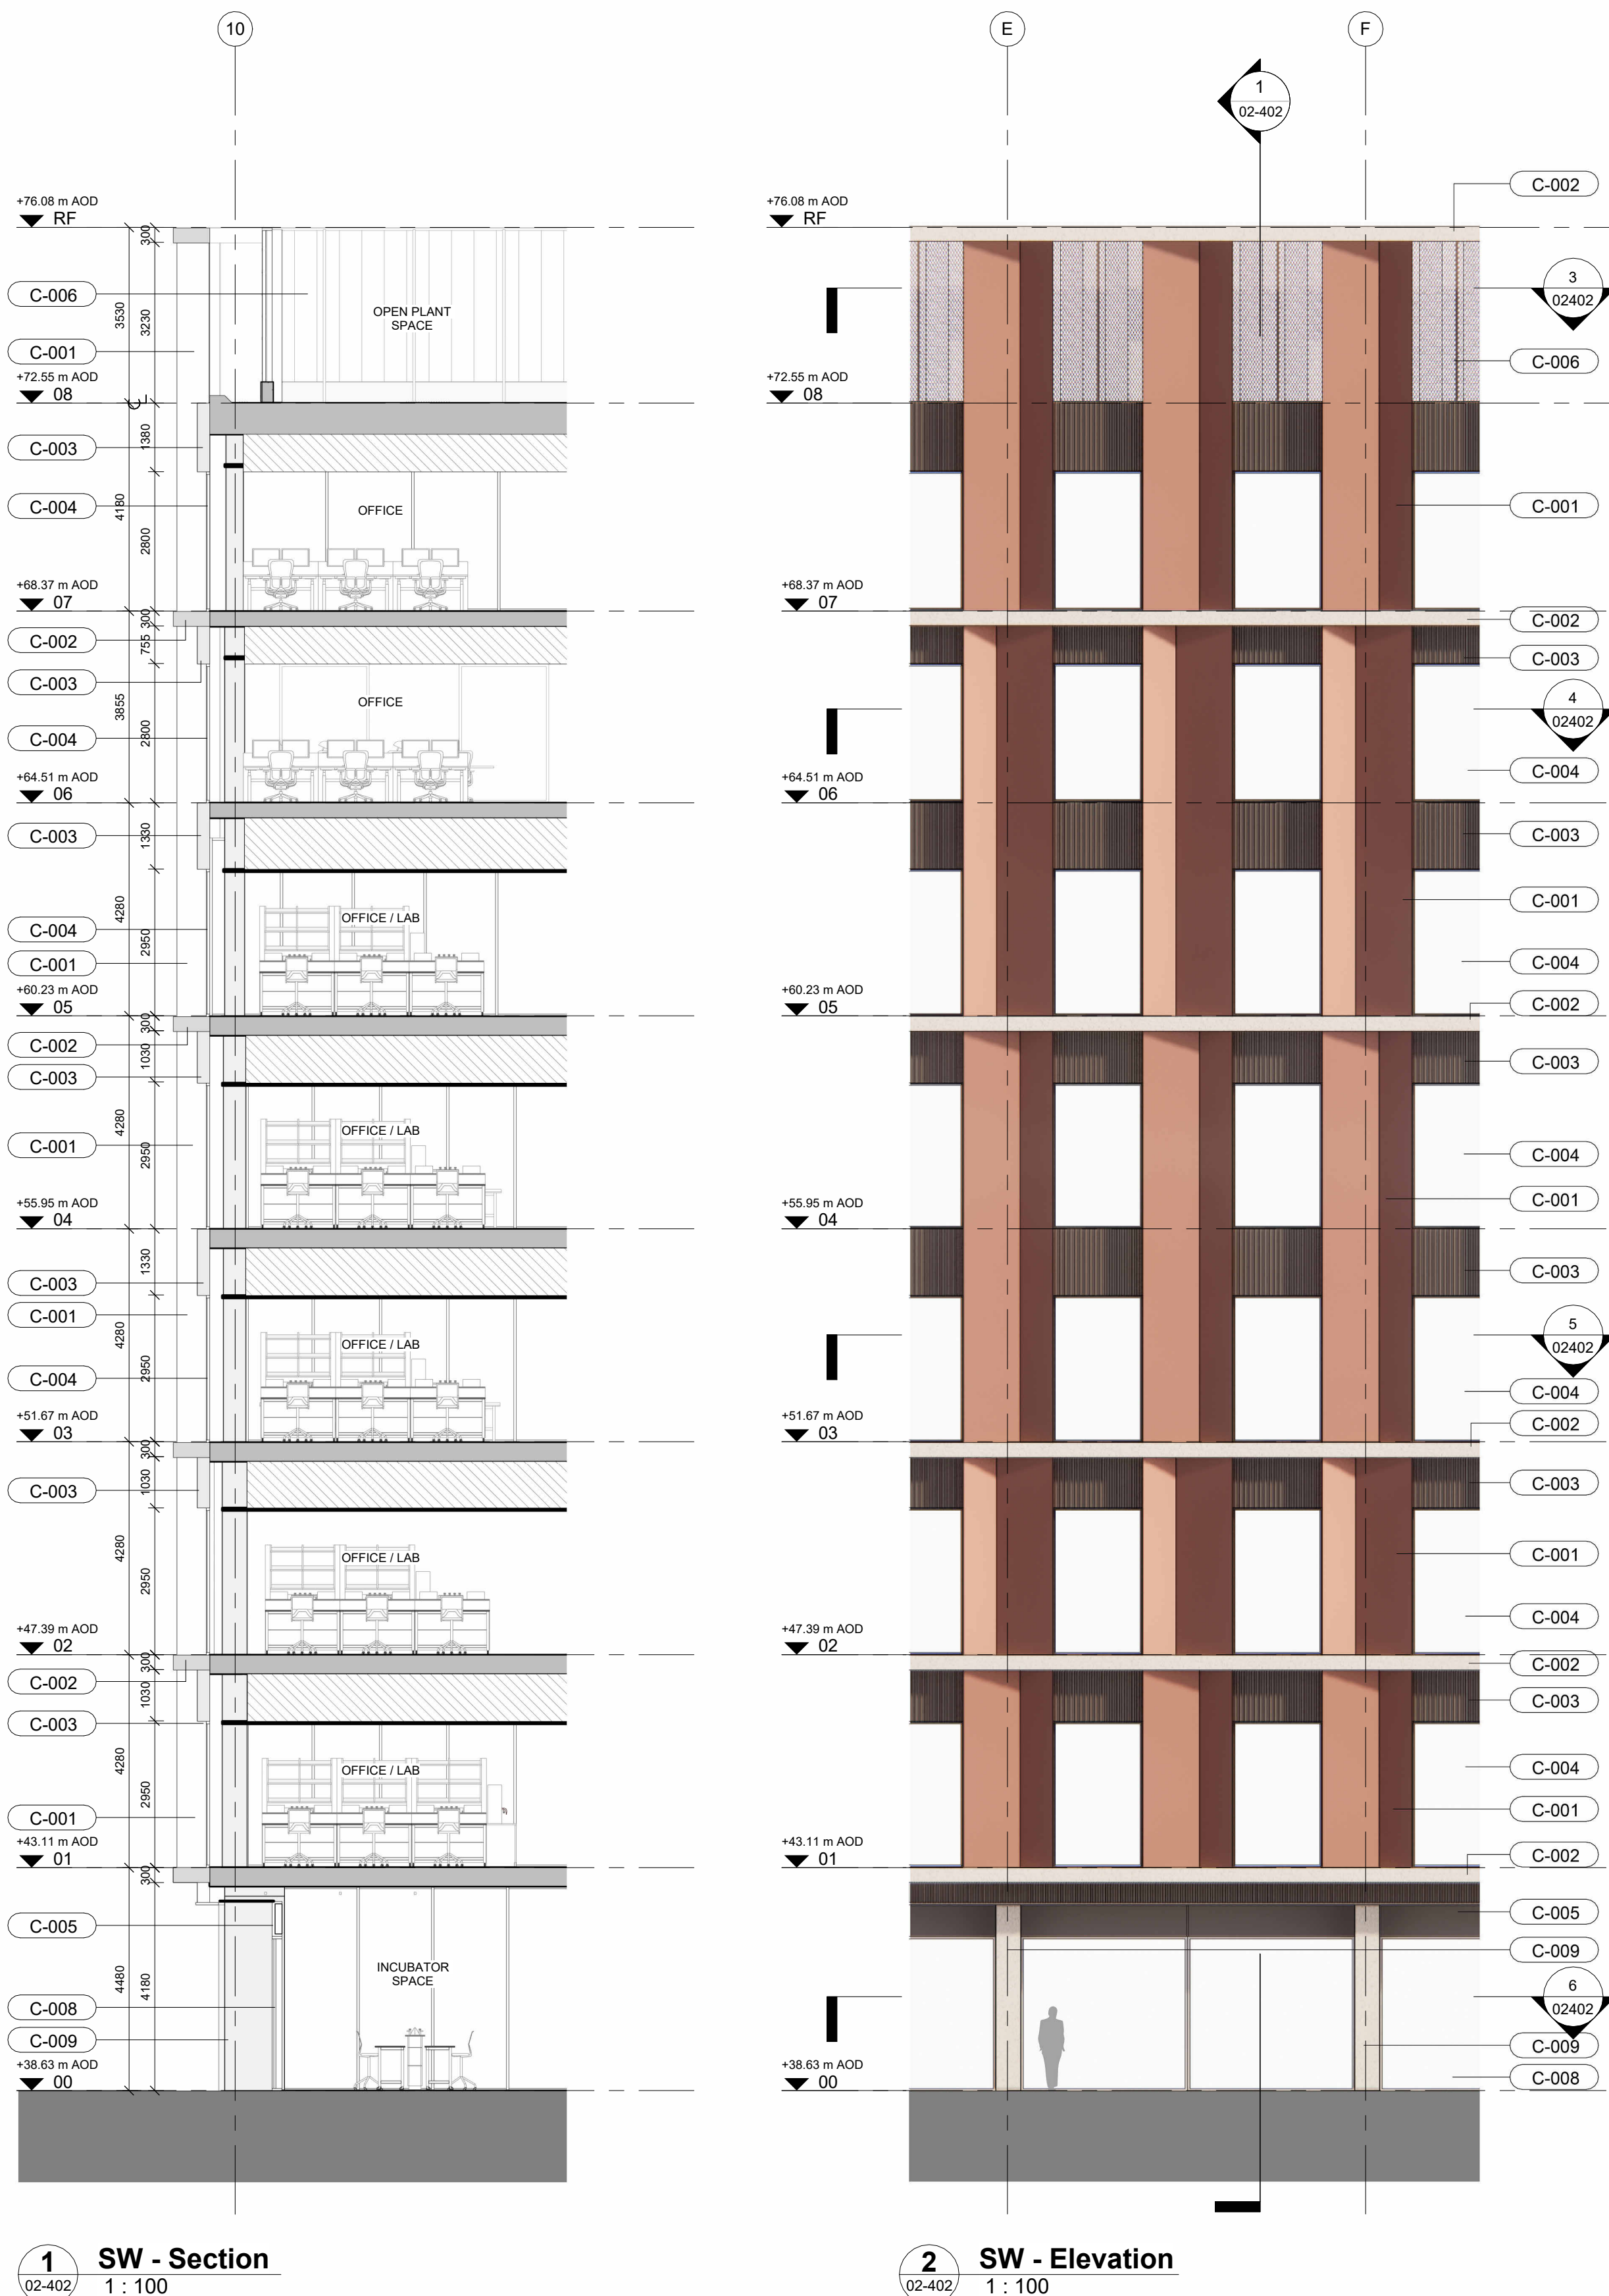

1 SW - Section

1 : 100

2 SW - Elevation

1 : 100