

General notes:

NOTE:
ALL DIMENSIONS TO BE CHECKED ON
SITE PRIOR TO CONSTRUCTION.
DO NOT SCALE FROM THIS DRAWING.



PERIMETER SYSTEMS AND ALL FIXTURES
TO BE ADEQUATELY FIXED TO WALLS
AND FLOOR

ALL MIRRORS TO BE MECHANICALLY FIXED


ALL MATERIALS TO AGREED SAMPLE

BOH AND WELFARE FACILITIES ARE
CONTAINED IN UNIT N10-11 AND OPERATED
UNDER A COMBINED MANAGEMENT



GROUT GOES ONLY TO JOINTS & SHOULD
NOT BE ON THE TILES ('CERAMICAS ANTONIO
ALEMAN' TERRACAZA TILE FINISHES)

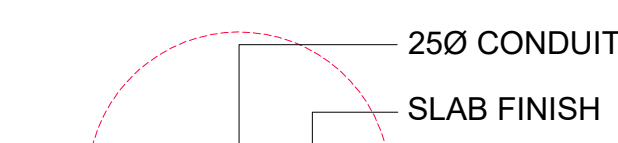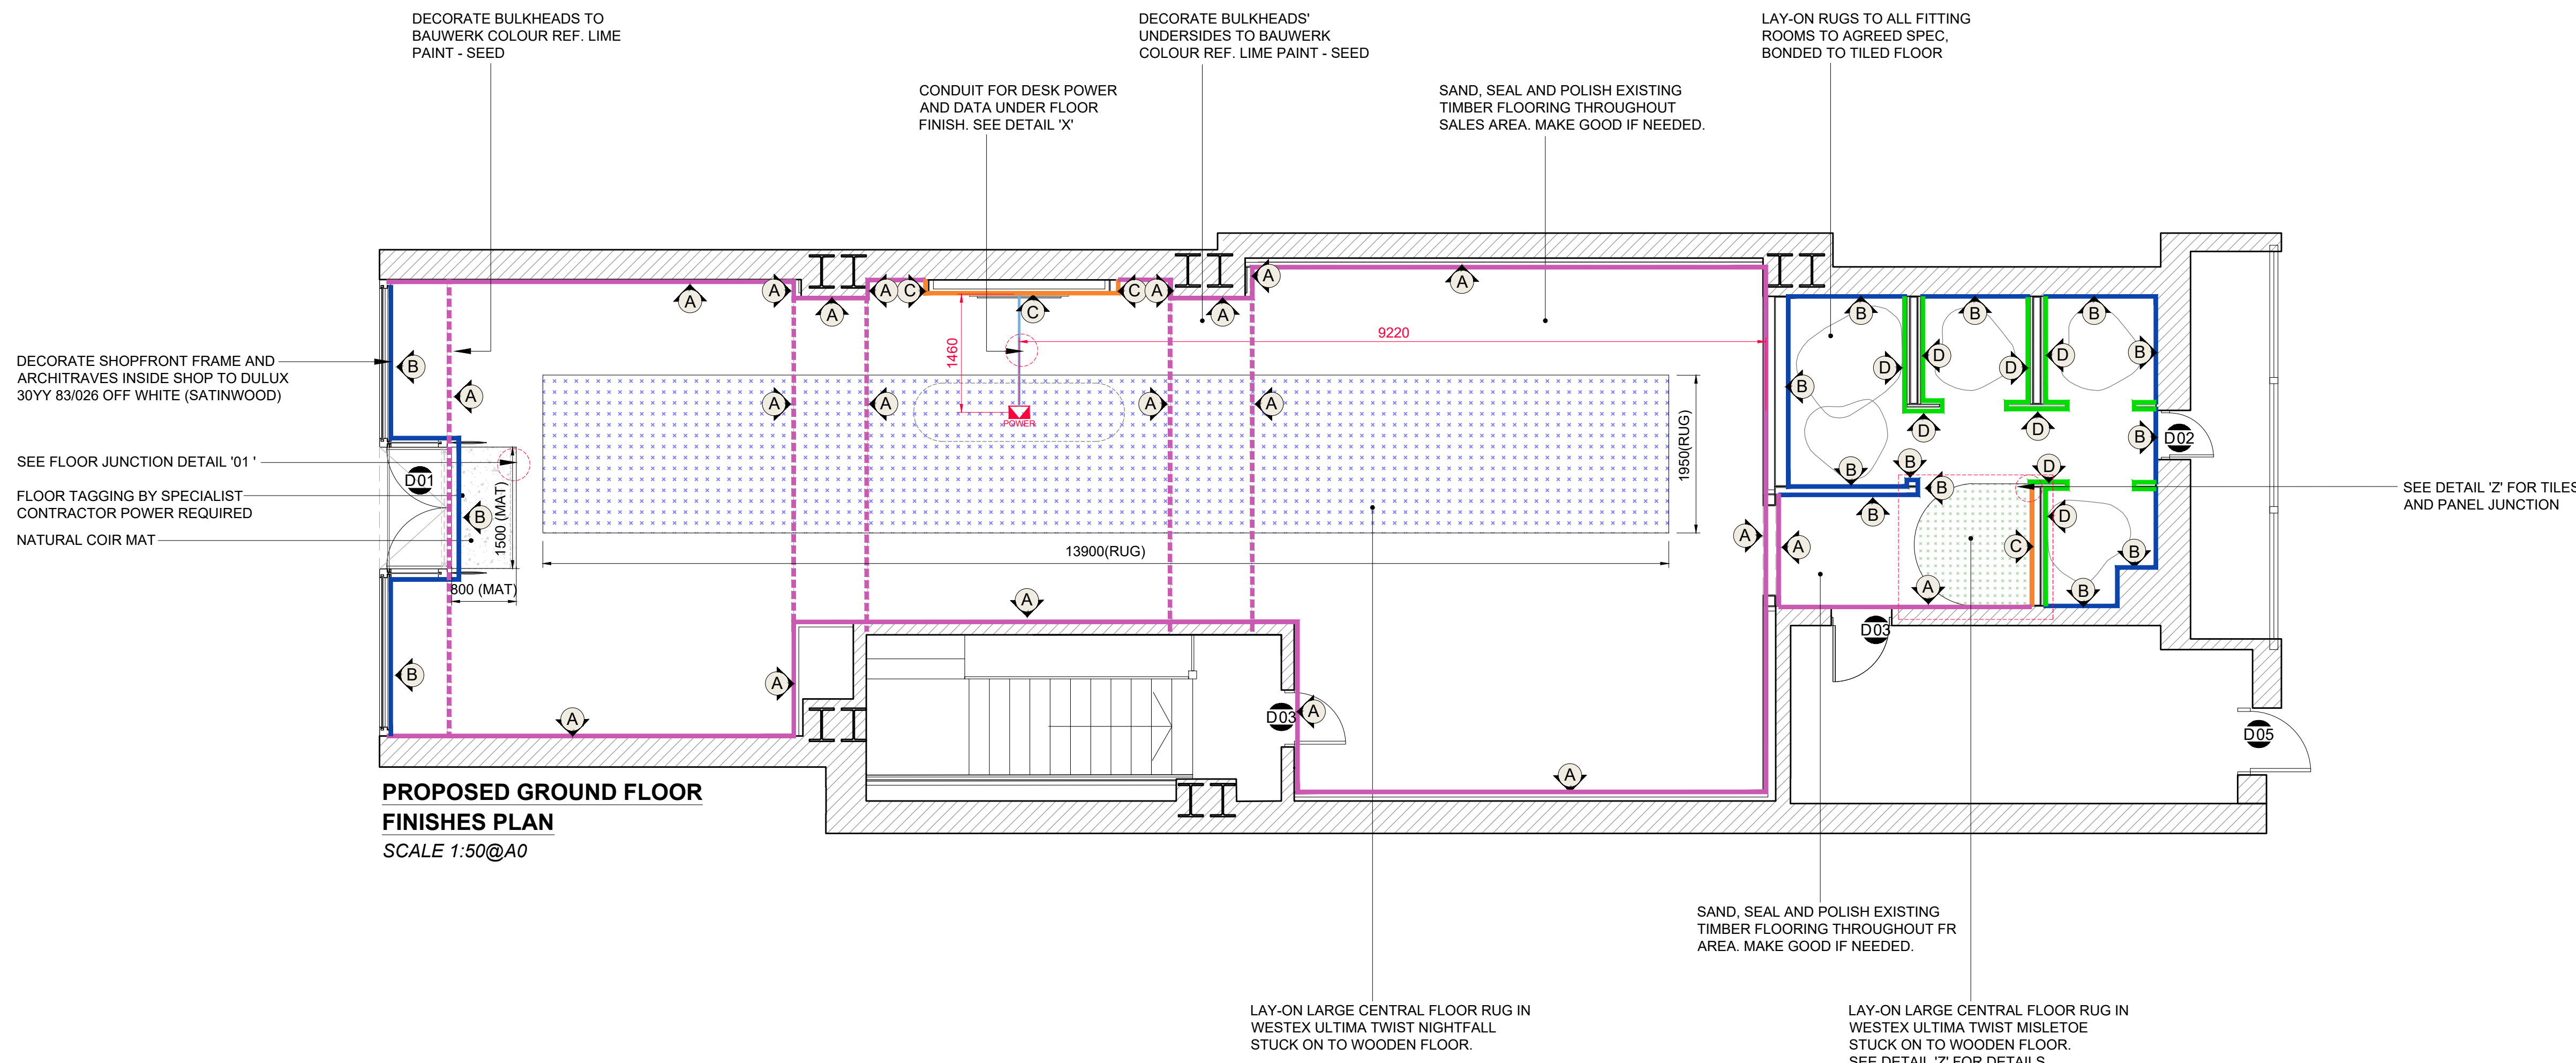



DETAIL 'X'
NTS

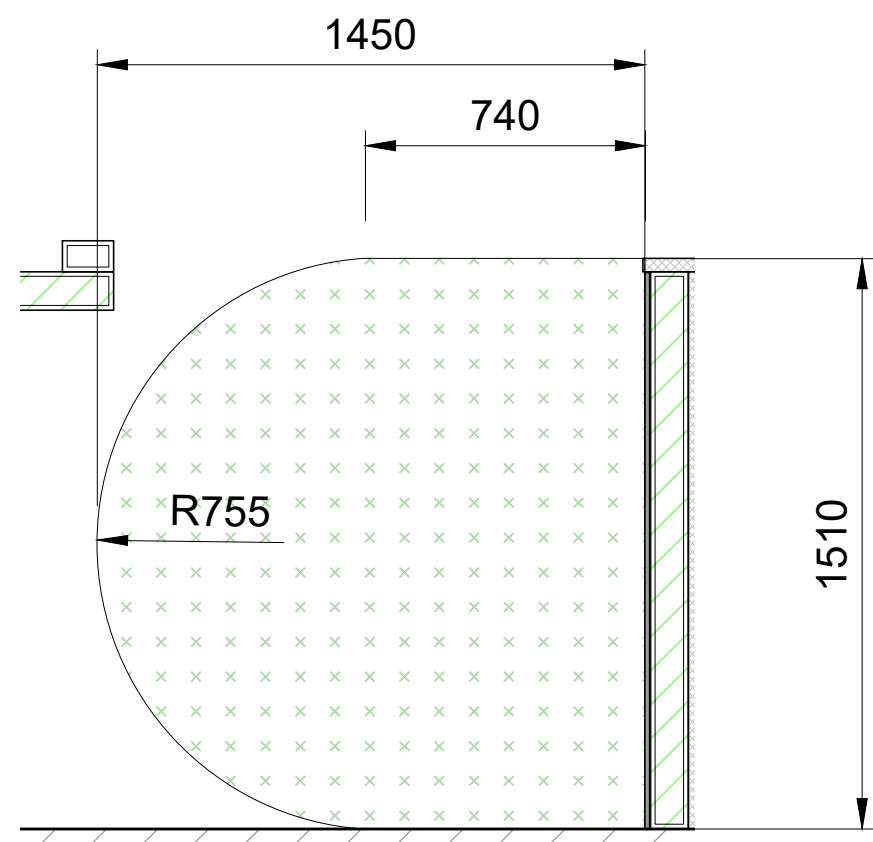

DETAIL 'Y'
SCALE 1:20@A0

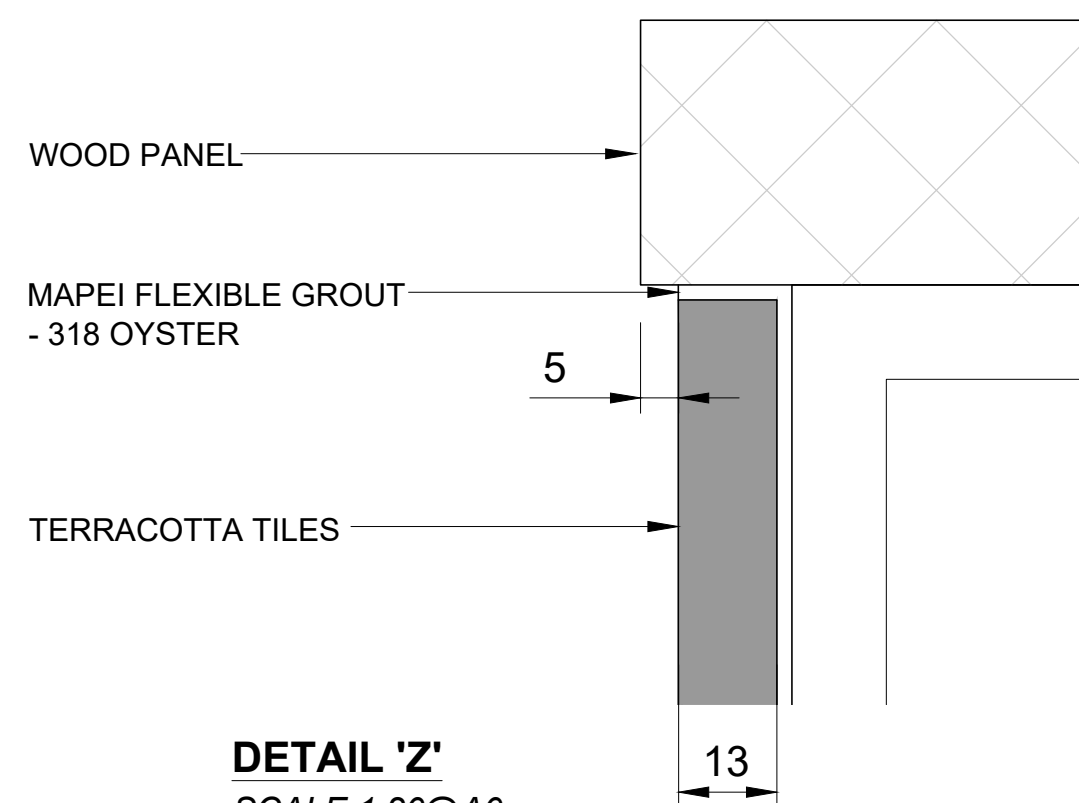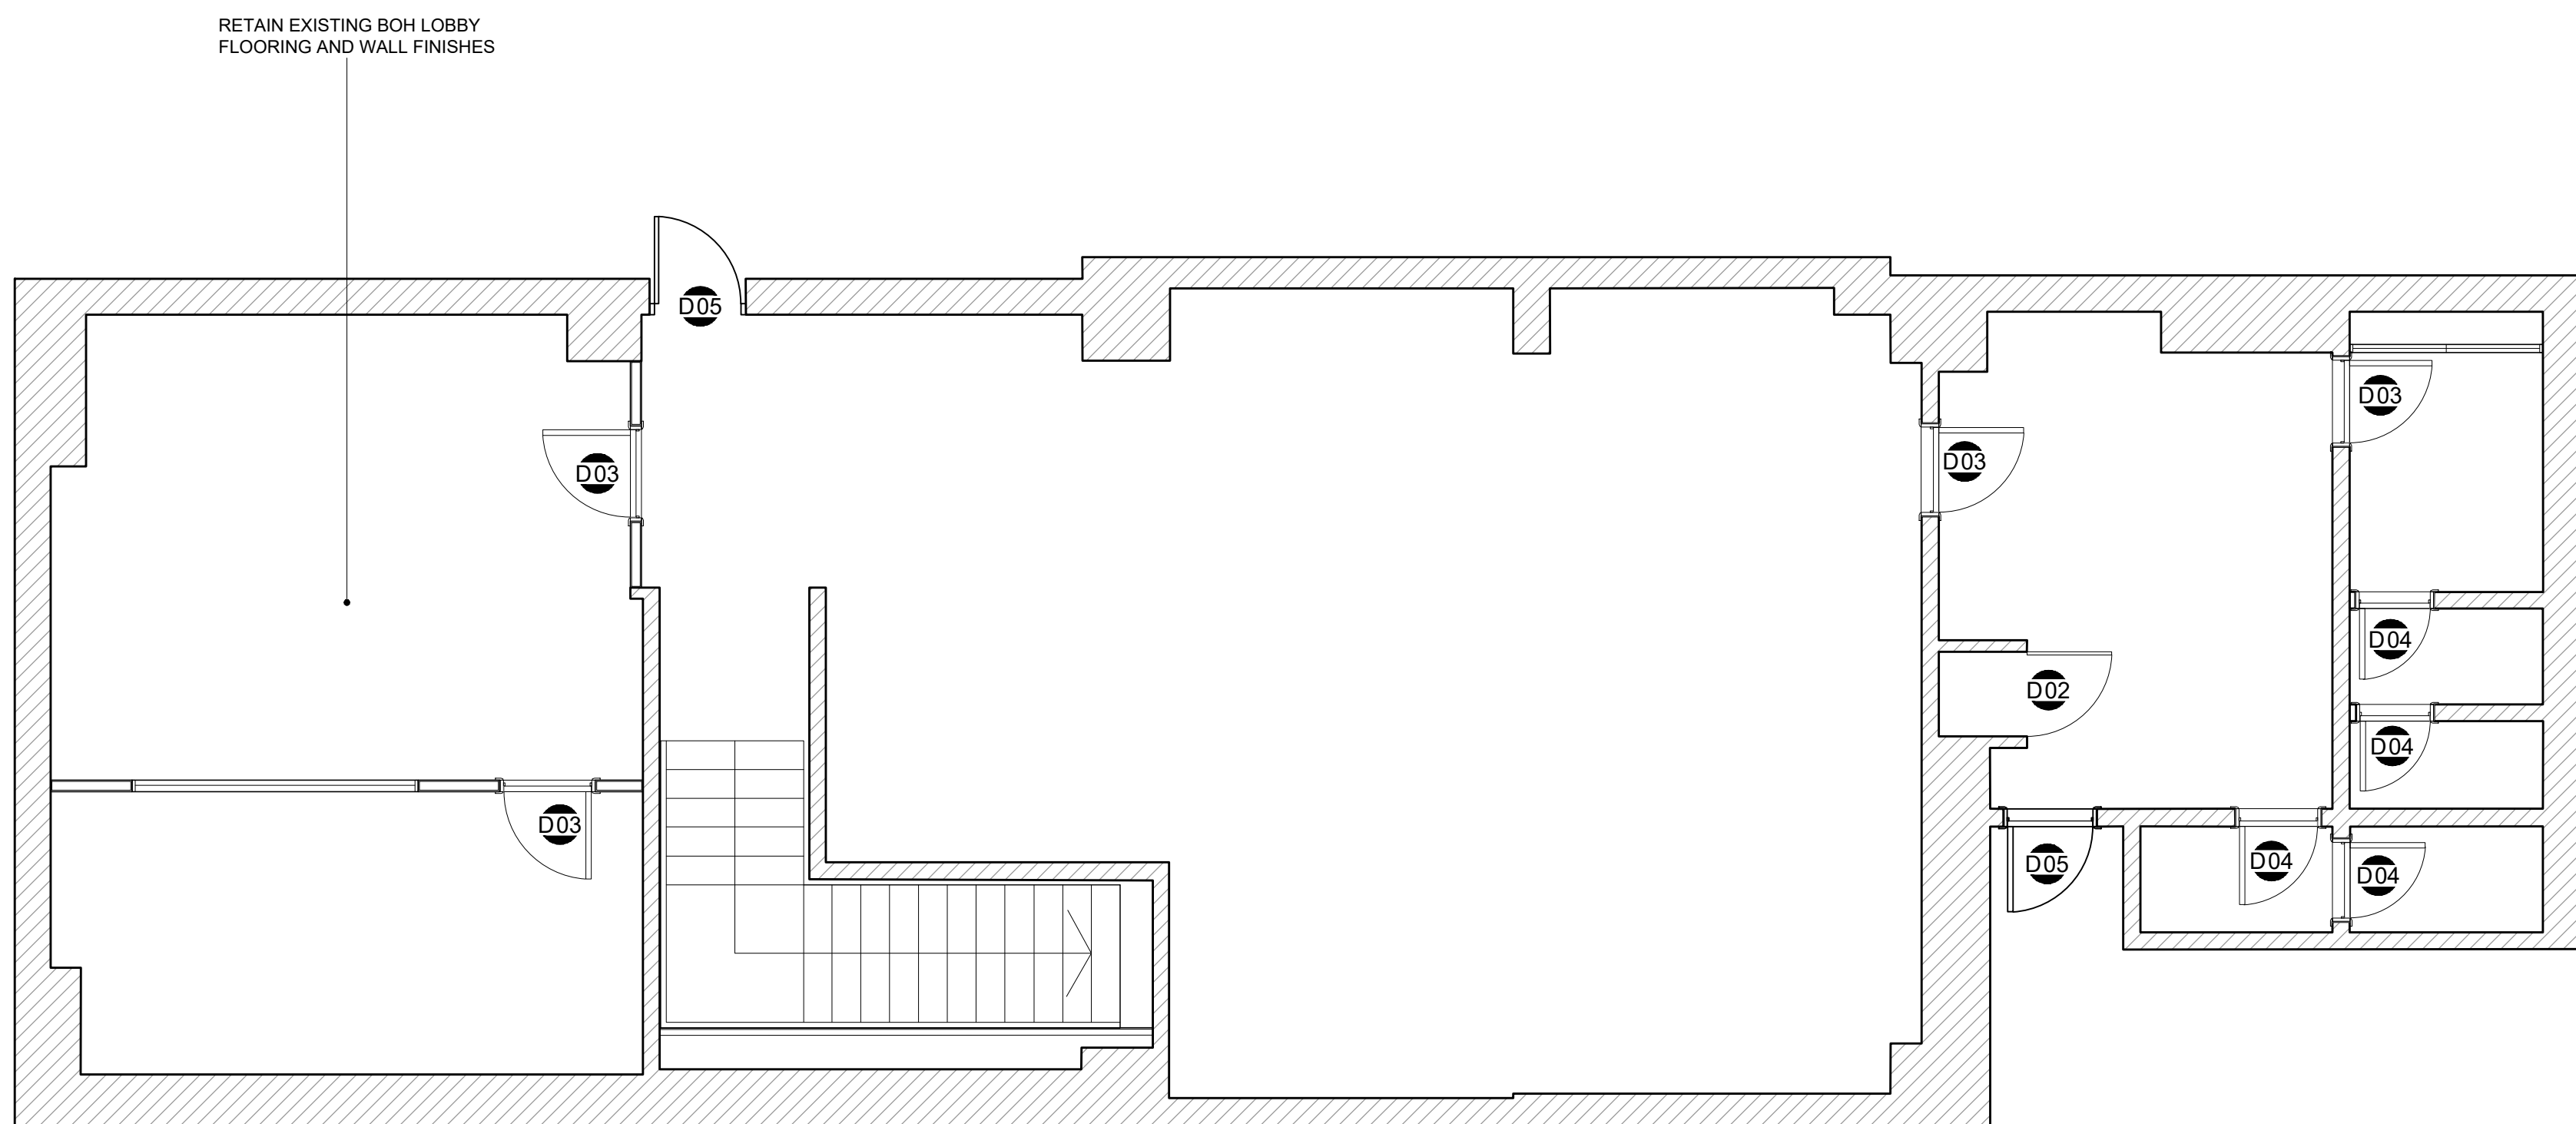

DETAIL 'Z'
SCALE 1:20@A0

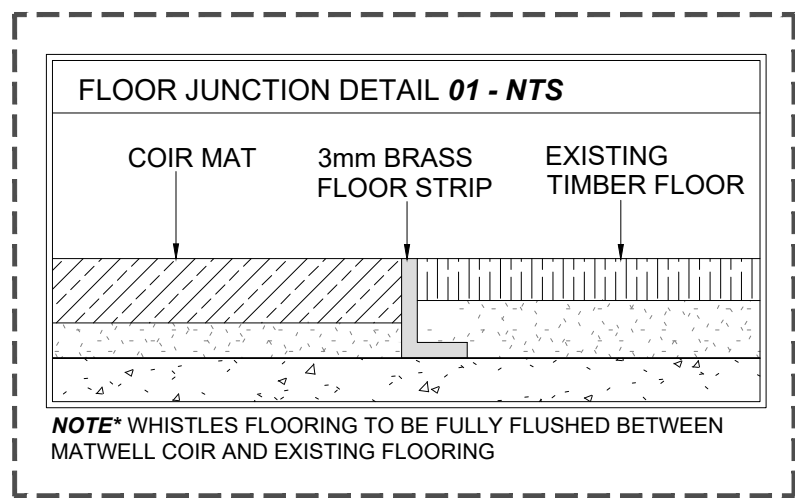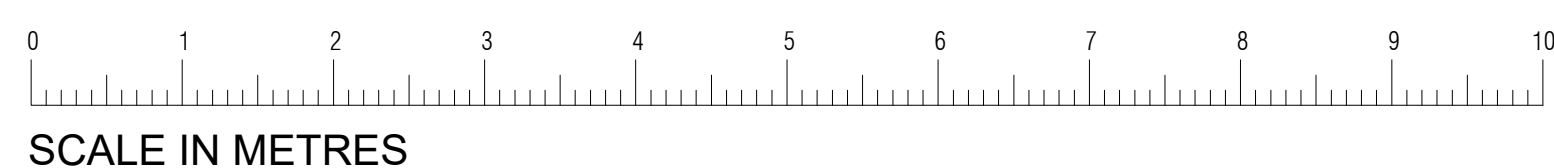

FLOOR FINISH (WASTAGE EXCLUDED)		
ICON	KEY - FLOOR HATCHING	QTY
	NATURAL COIR MAT WITH BLACK PRINTED 'WHISTLES' LOGO WITH 100MM HIGH LETTERS CENTERED ON MAT	1.2 Sqm
WASTAGE EXCLUDED		

BACK OF HOUSE FINISHES

ALL WALLS TO BACK OF HOUSE DECORATED TO RAL 9010
(WHITE) VINYL MATT (IF REQUIRED)

NEW TILED SPLASH BACKS. WHITE TILES. 300mm HIGH TILES.
WIDTH SITE SPECIFIC. TO ALL BASINS AND SINK AREAS. WHITE
WATERPROOF GROUTING AND ADHESIVE. WHITE MASTIC
SEALANT ALONG JUNCTION OF BASIN/SINK/TILES (IF REQUIRED)

WORKTOPS, 45MM THICK. BULLNOSE. LENGTH SITE SPECIFIC.
SUPPORTED BY TIMBER BATTENS AND 32MM DIAMETER STEEL
CHROMED POSTS OR BASE CUPBOARDS (IF REQUIRED)

NEW BUDGET WHITE LAY-IN GRID CEILINGS TO BACK HOUSE
(IF REQUIRED)

WALL, SKIRTING & CELING FINISH

KEY	DESCRIPTION
	WALL DECORATED TO BAUWERK COLOUR REF. LIME PAINT - SEED
	WALL DECORATED TO DULUX 30YY 83/026 OFF WHITE (VINYL MATT)
	NEW TERRACAZA WALL TILES supplied by CERAMICAS ANTONIO ALEMAN SIZE: 300x70x13 mm GROUT SPEC - MAPEI FLEXIBLE GROUT - 318 OYSTER (TBC BY CLIENT)
	3 LAYER DECIDUOUS WOOD PANELS. SPRUCE FINISH IN NATURAL COLOUR.

- ALL SKIRTING TO BE FINISHED IN DULUX ABSOLUTE WHITE (SATINWOOD FINISH).
- CEILING TO BE FINISHED IN DULUX ABSOLUTE WHITE (VINYL MATT).

DOOR SCHEDULE

	MAIN ENTRANCE DOOR
	EXISTING DOOR TO SERVICES. DOOR TO BE KEPT LOCKED.
	EXISTING BOH DOOR
	EXISTING WC DOOR
	REAR FIRE EXIT DOOR TO CORRIDOR

ALL DOOR FITTED WITH X3 S/S HINGES
ALL BOH DOORS AND ARCHITRAVES DECORATED TO
DULUX ABSOLUTE WHITE (SATINWOOD) FRONT OF HOUSE
DOOR REFER TO SITE SPECIFIC DWG.

C	SHOPFRONT FINISH NOTE UPDATED	05/09/2023
B	TILES QUANTITIES UPDATED (IN BLUE)	23/08/2023
A	EXISTING STRUCTURAL COLUMNS ADDED. PLAN ALTERED.	15/08/2023

Rev. Description Date:

blæss

DESIGN LLP

1 BEDFORD MEWS • LONDON • N2 9DF
0208 444 8244 • studio@blæss.co.uk • www.blæss.co.uk

Client: WHISTLES

Project: 28 KING STREET
MANCHESTER
M2 5AY

Title: PROPOSED
FINISHES PLAN

Scale: 1:50 @ A0 Date: 07/07/2023

Drawn: AL DWG. No. 11183/06C

This drawing is the property of Blæss Design LLP and is not to be copied, reproduced, retained or disclosed to any unauthorised person either wholly or in part without prior consent. Do not scale from this drawing. Use all figured dimensions only. All figured dimensions to be checked on site prior to construction. All discrepancies, errors and omissions to be reported to the designer or project manager prior to construction. Layout and dimensions of existing building to be checked on site. All structural details to be verified by structural consultants before fabrication. If in doubt ask.

Drawing No. 11183/06C