




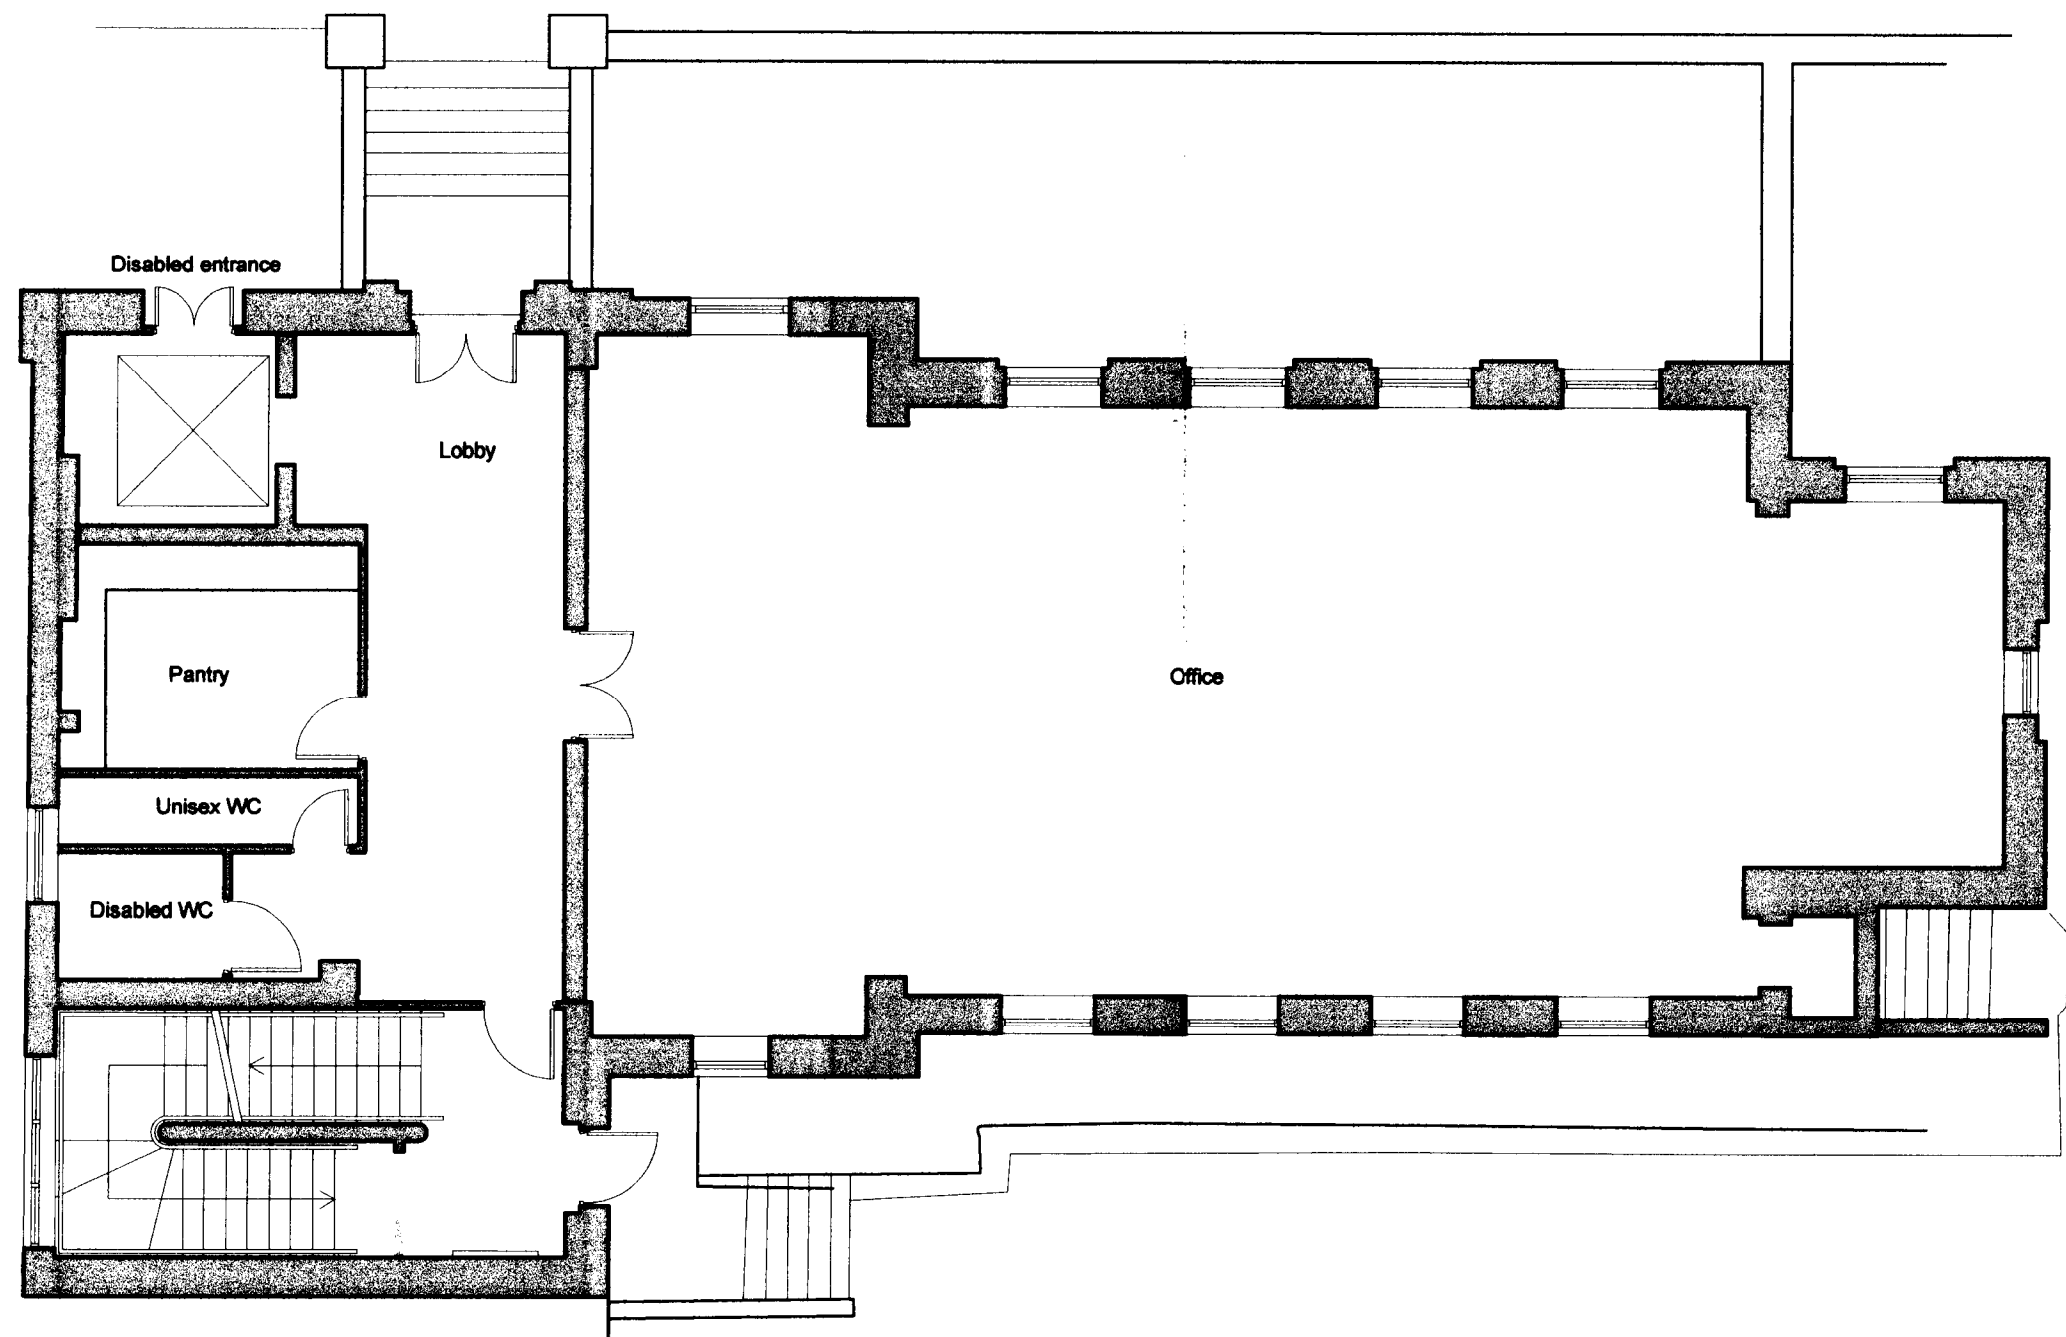


Proposed G/F Plan

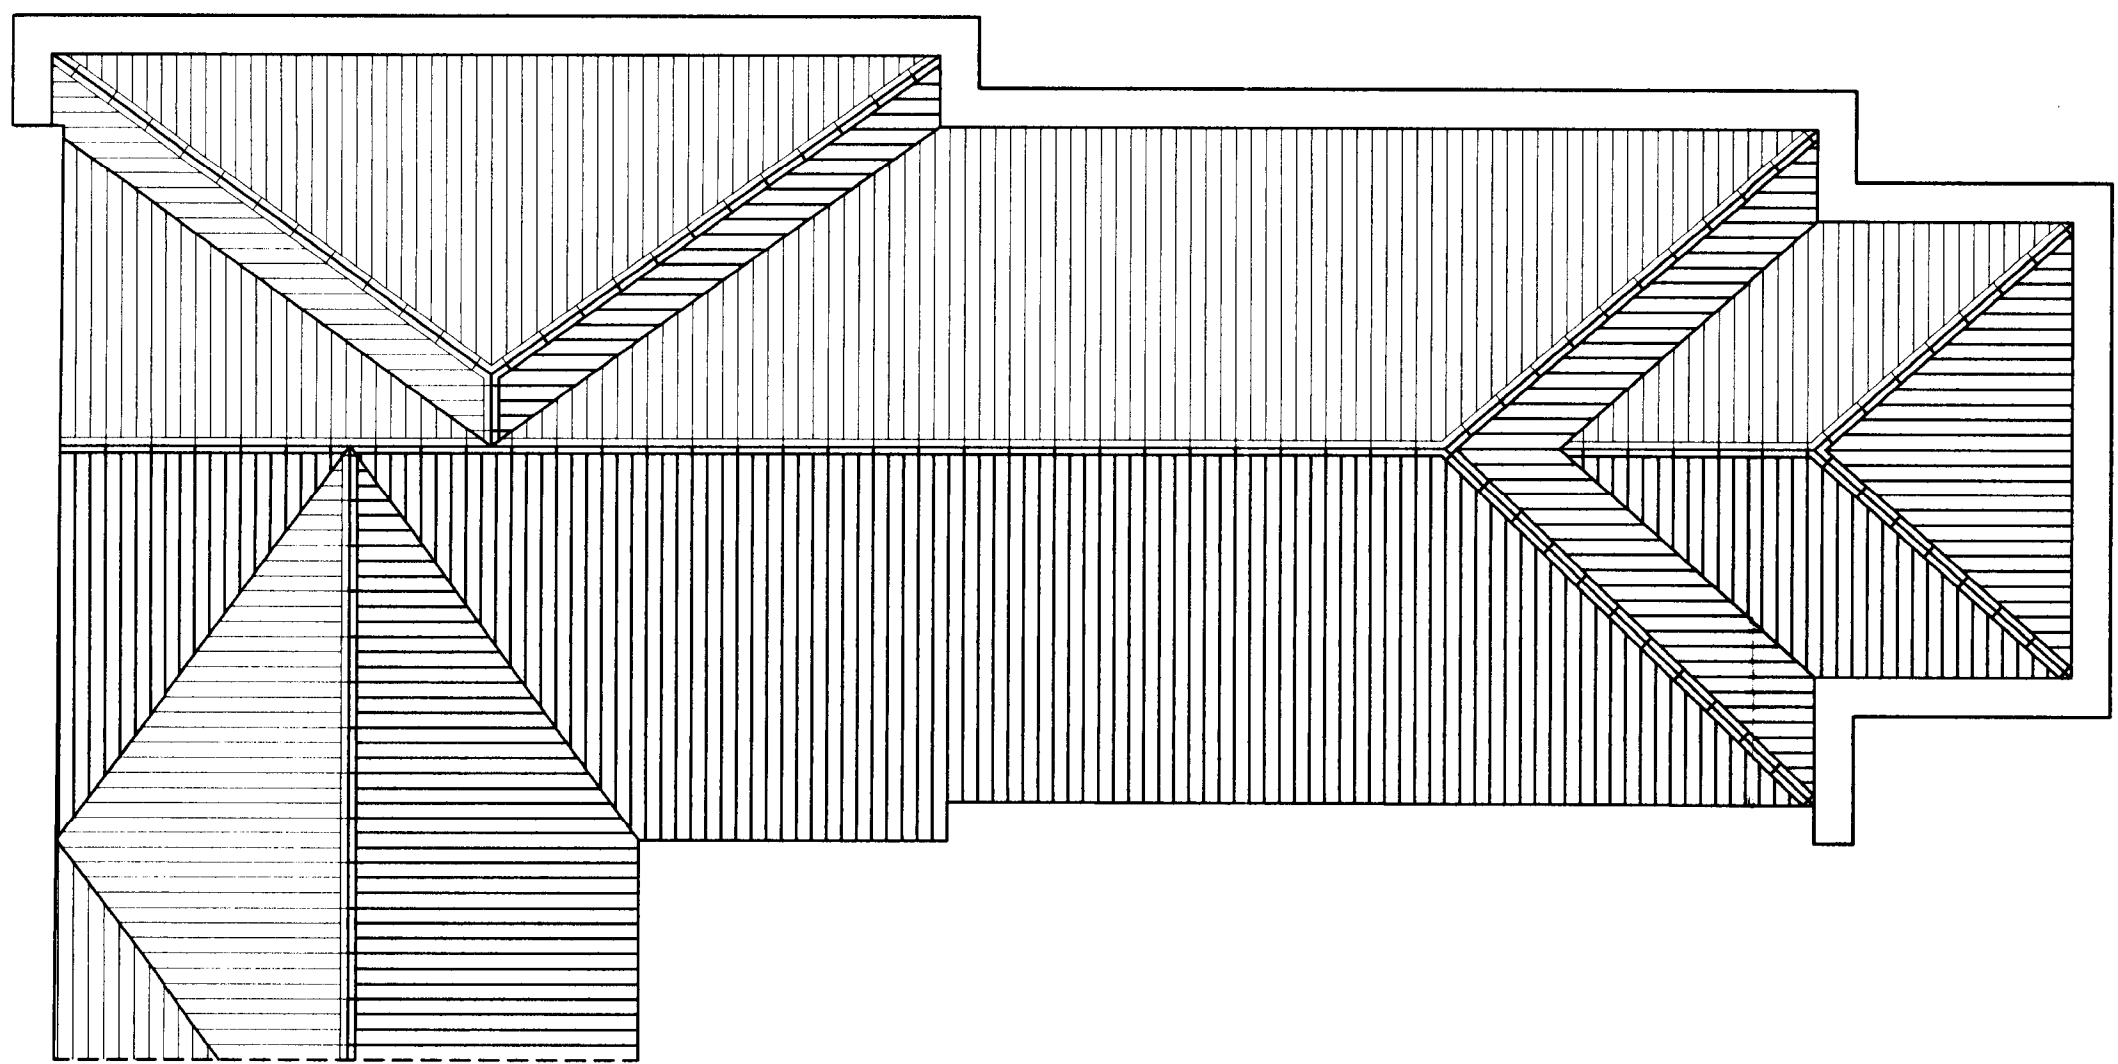


Proposed Roof Plan (Unchanged)

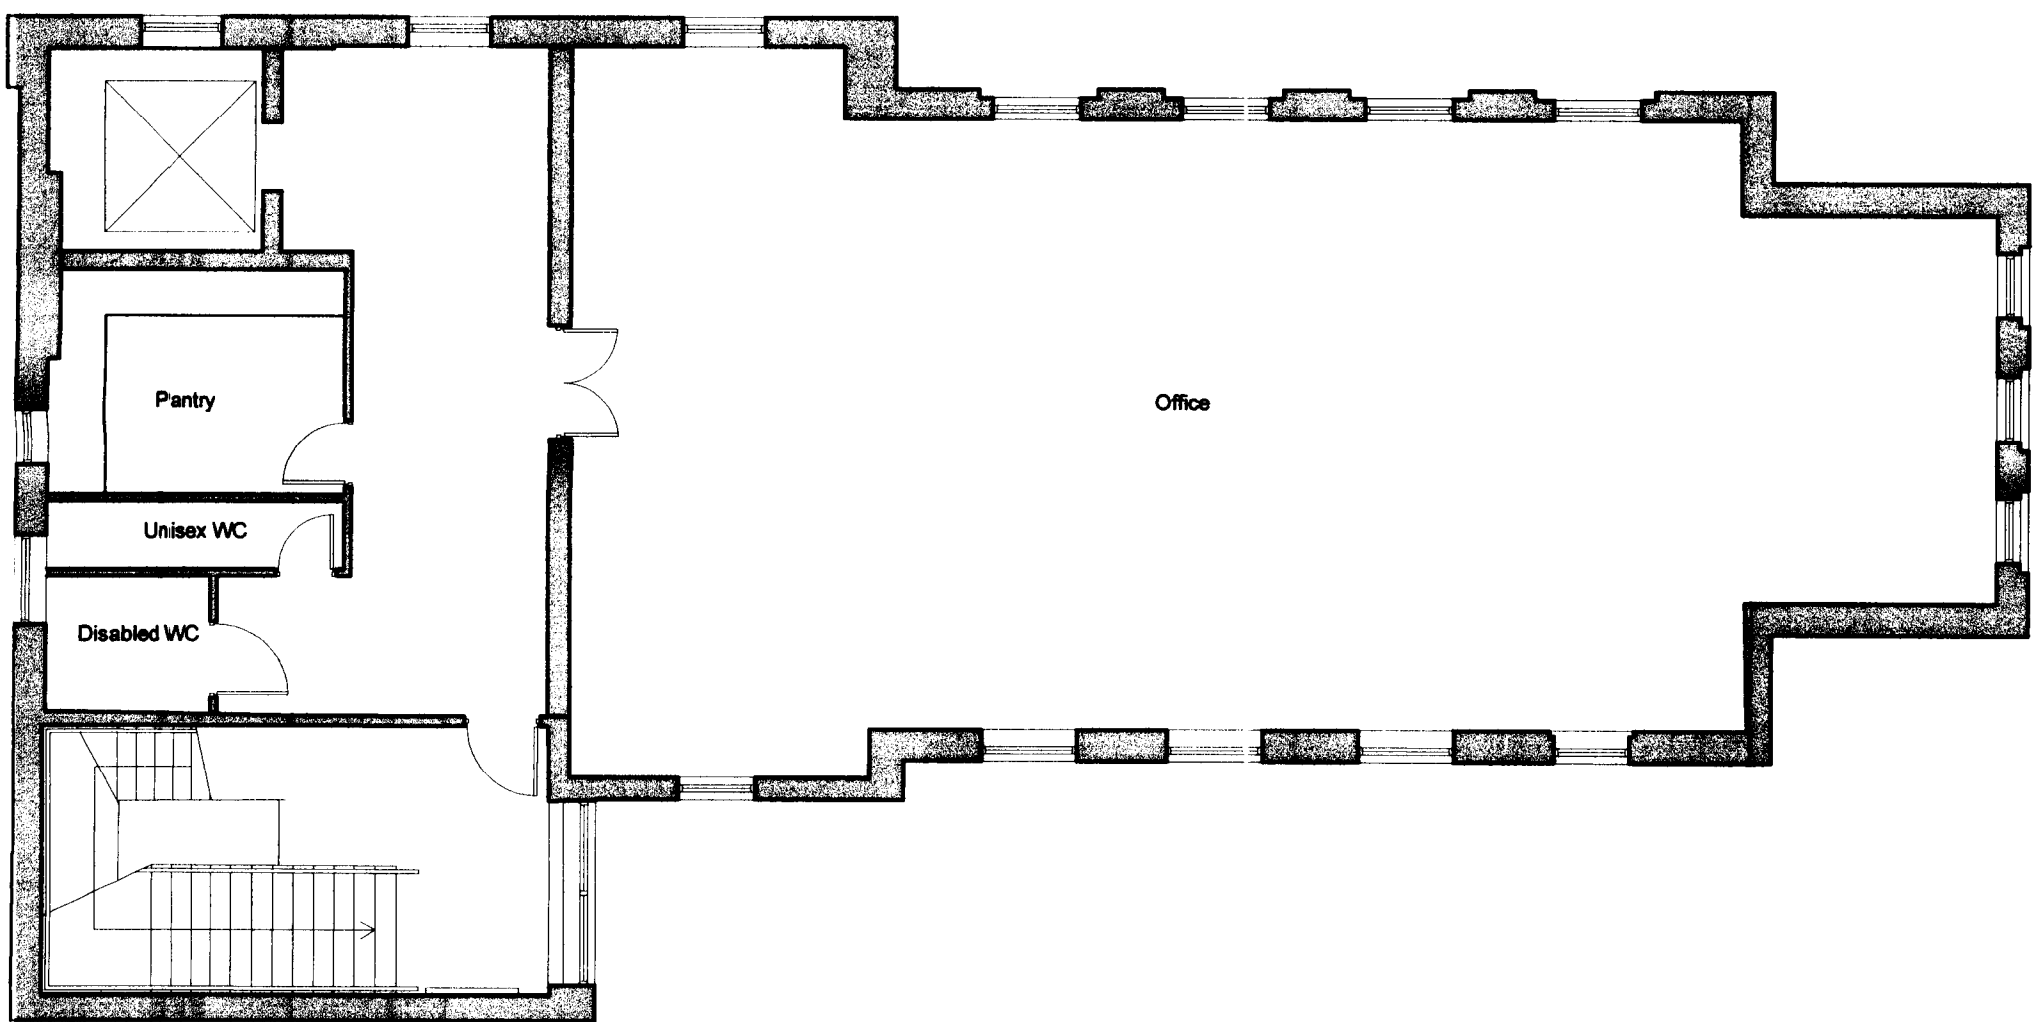


Proposed 2/F Plan

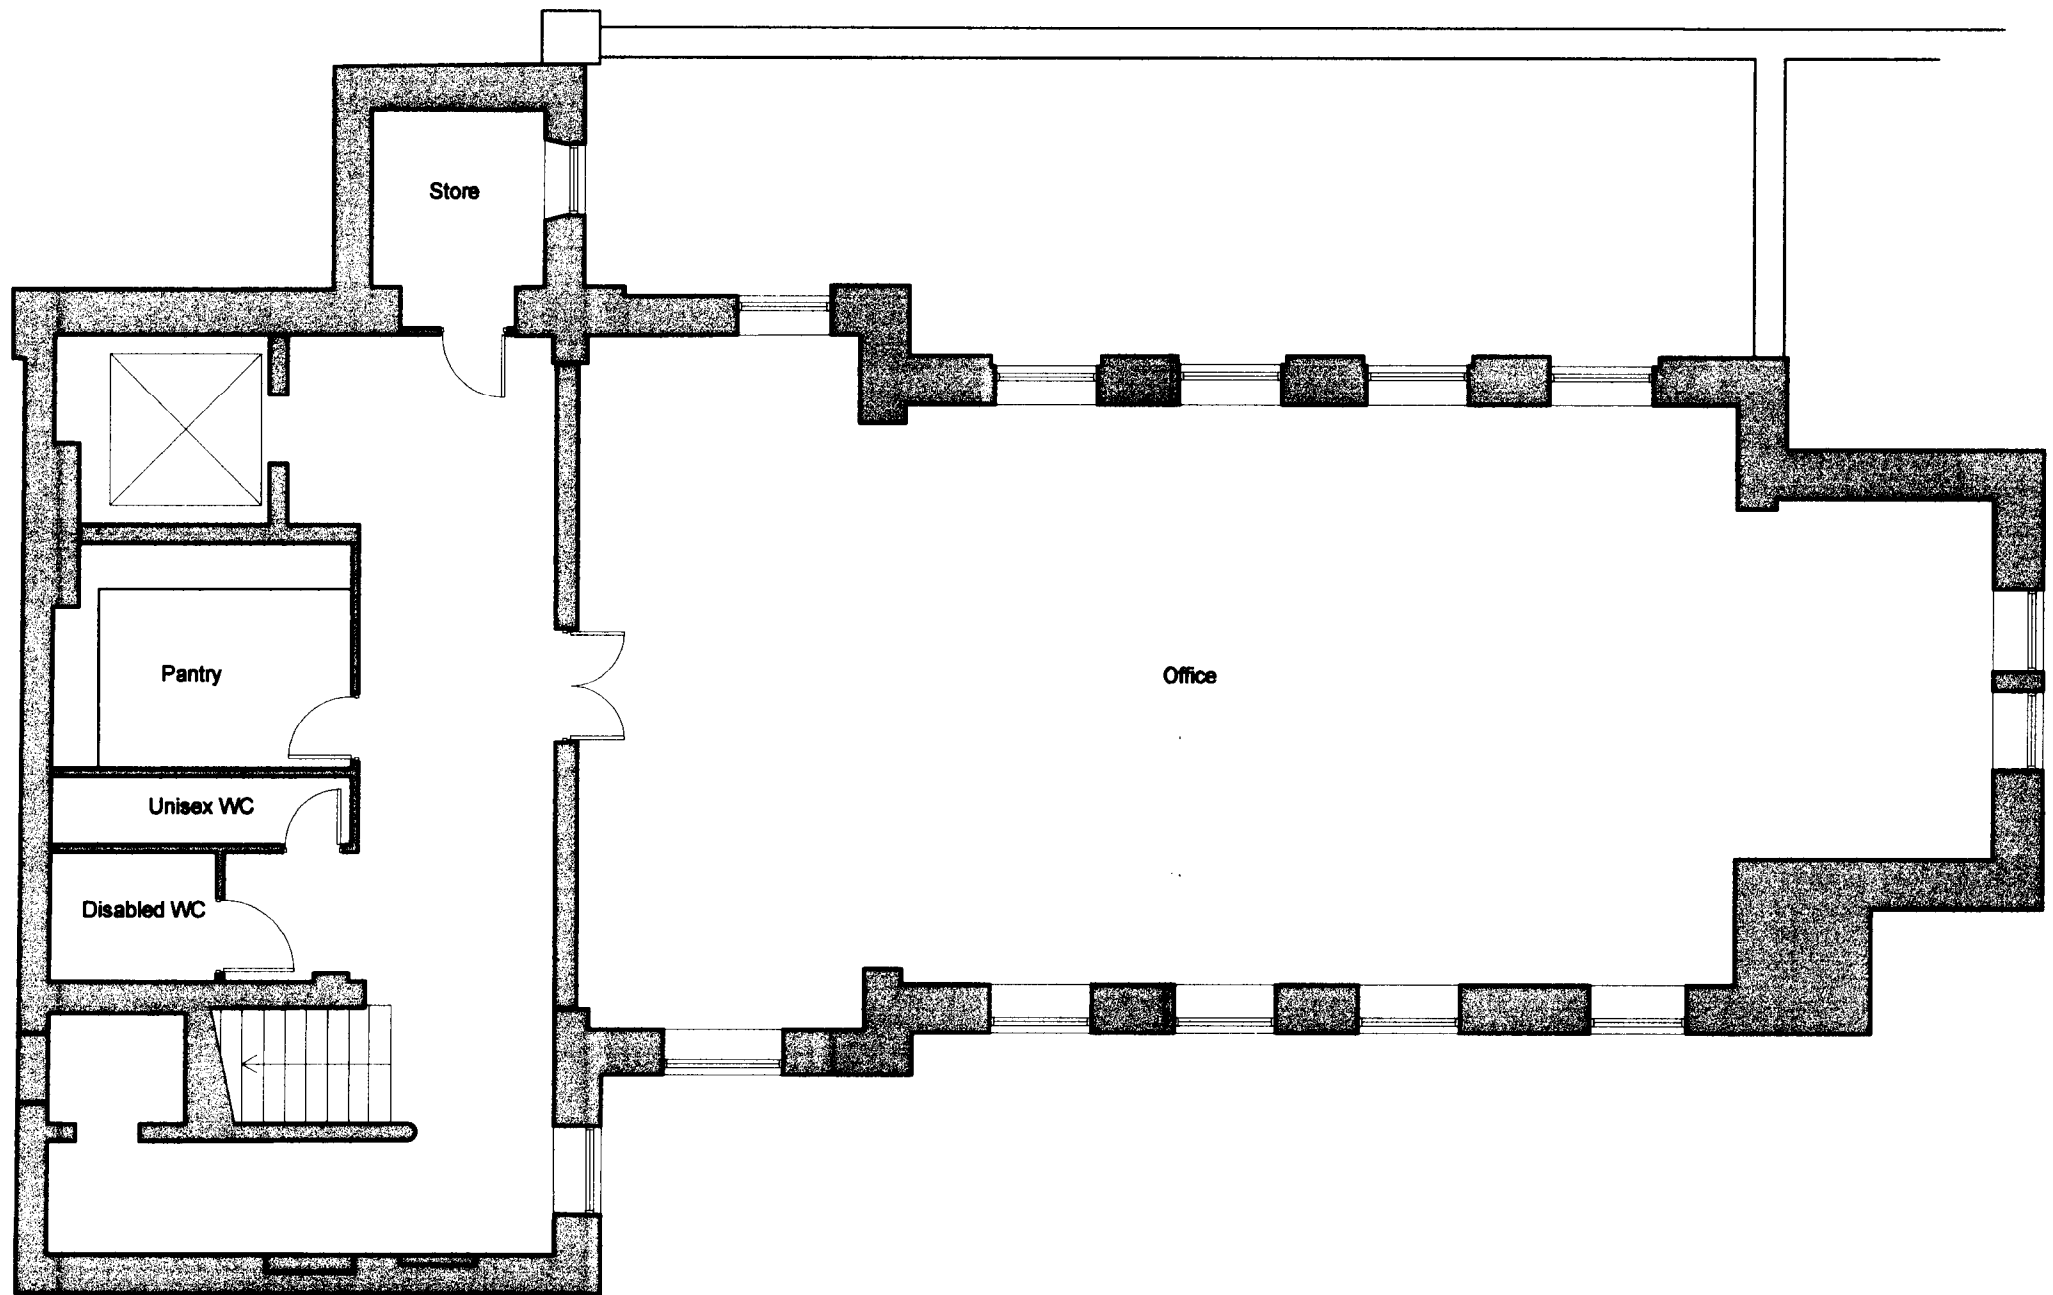

Proposed Basement Plan

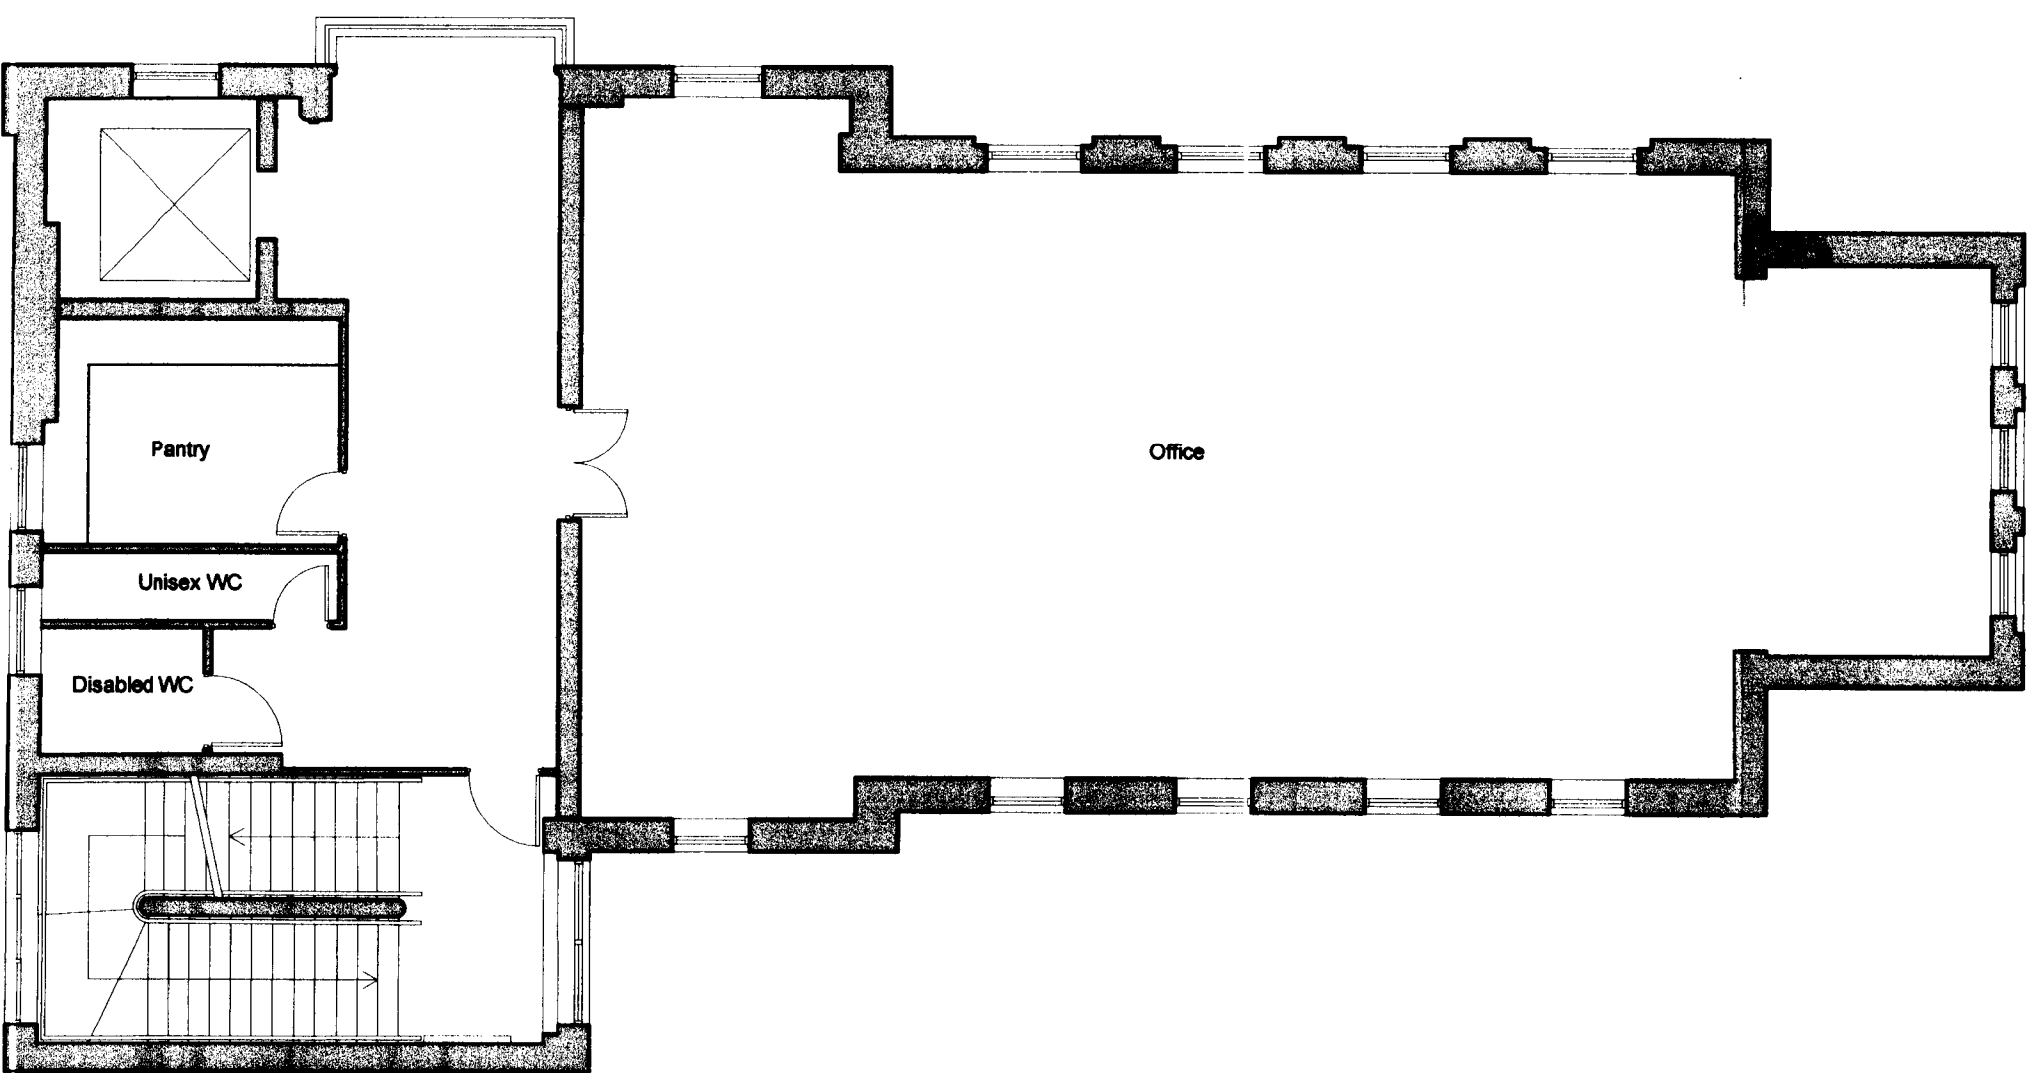

Proposed 1/F Plan

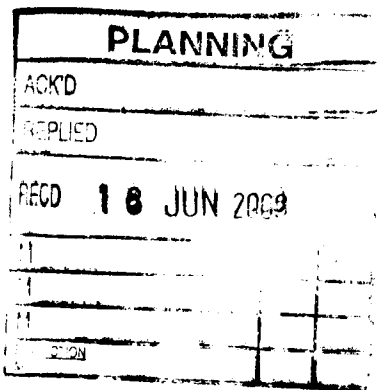

T&G Associates Limited
Architects & Urban Designers

Tel : 0161 848 7263
Fax : 0161 877 9587
e-mail: mail@tgassociates.co.uk

1st Floor, Westwood House
Greenwood Office Park,
Manchester, M14 4DH

Client:

Oriental Developments Ltd

Project:

3 Park Place, Manchester, M4 4EZ

Drawing Title:

Proposed Plans

Scale:

1:100

Date:

Feb 2009

Drawing No:

8163 / 110

Revision:

A