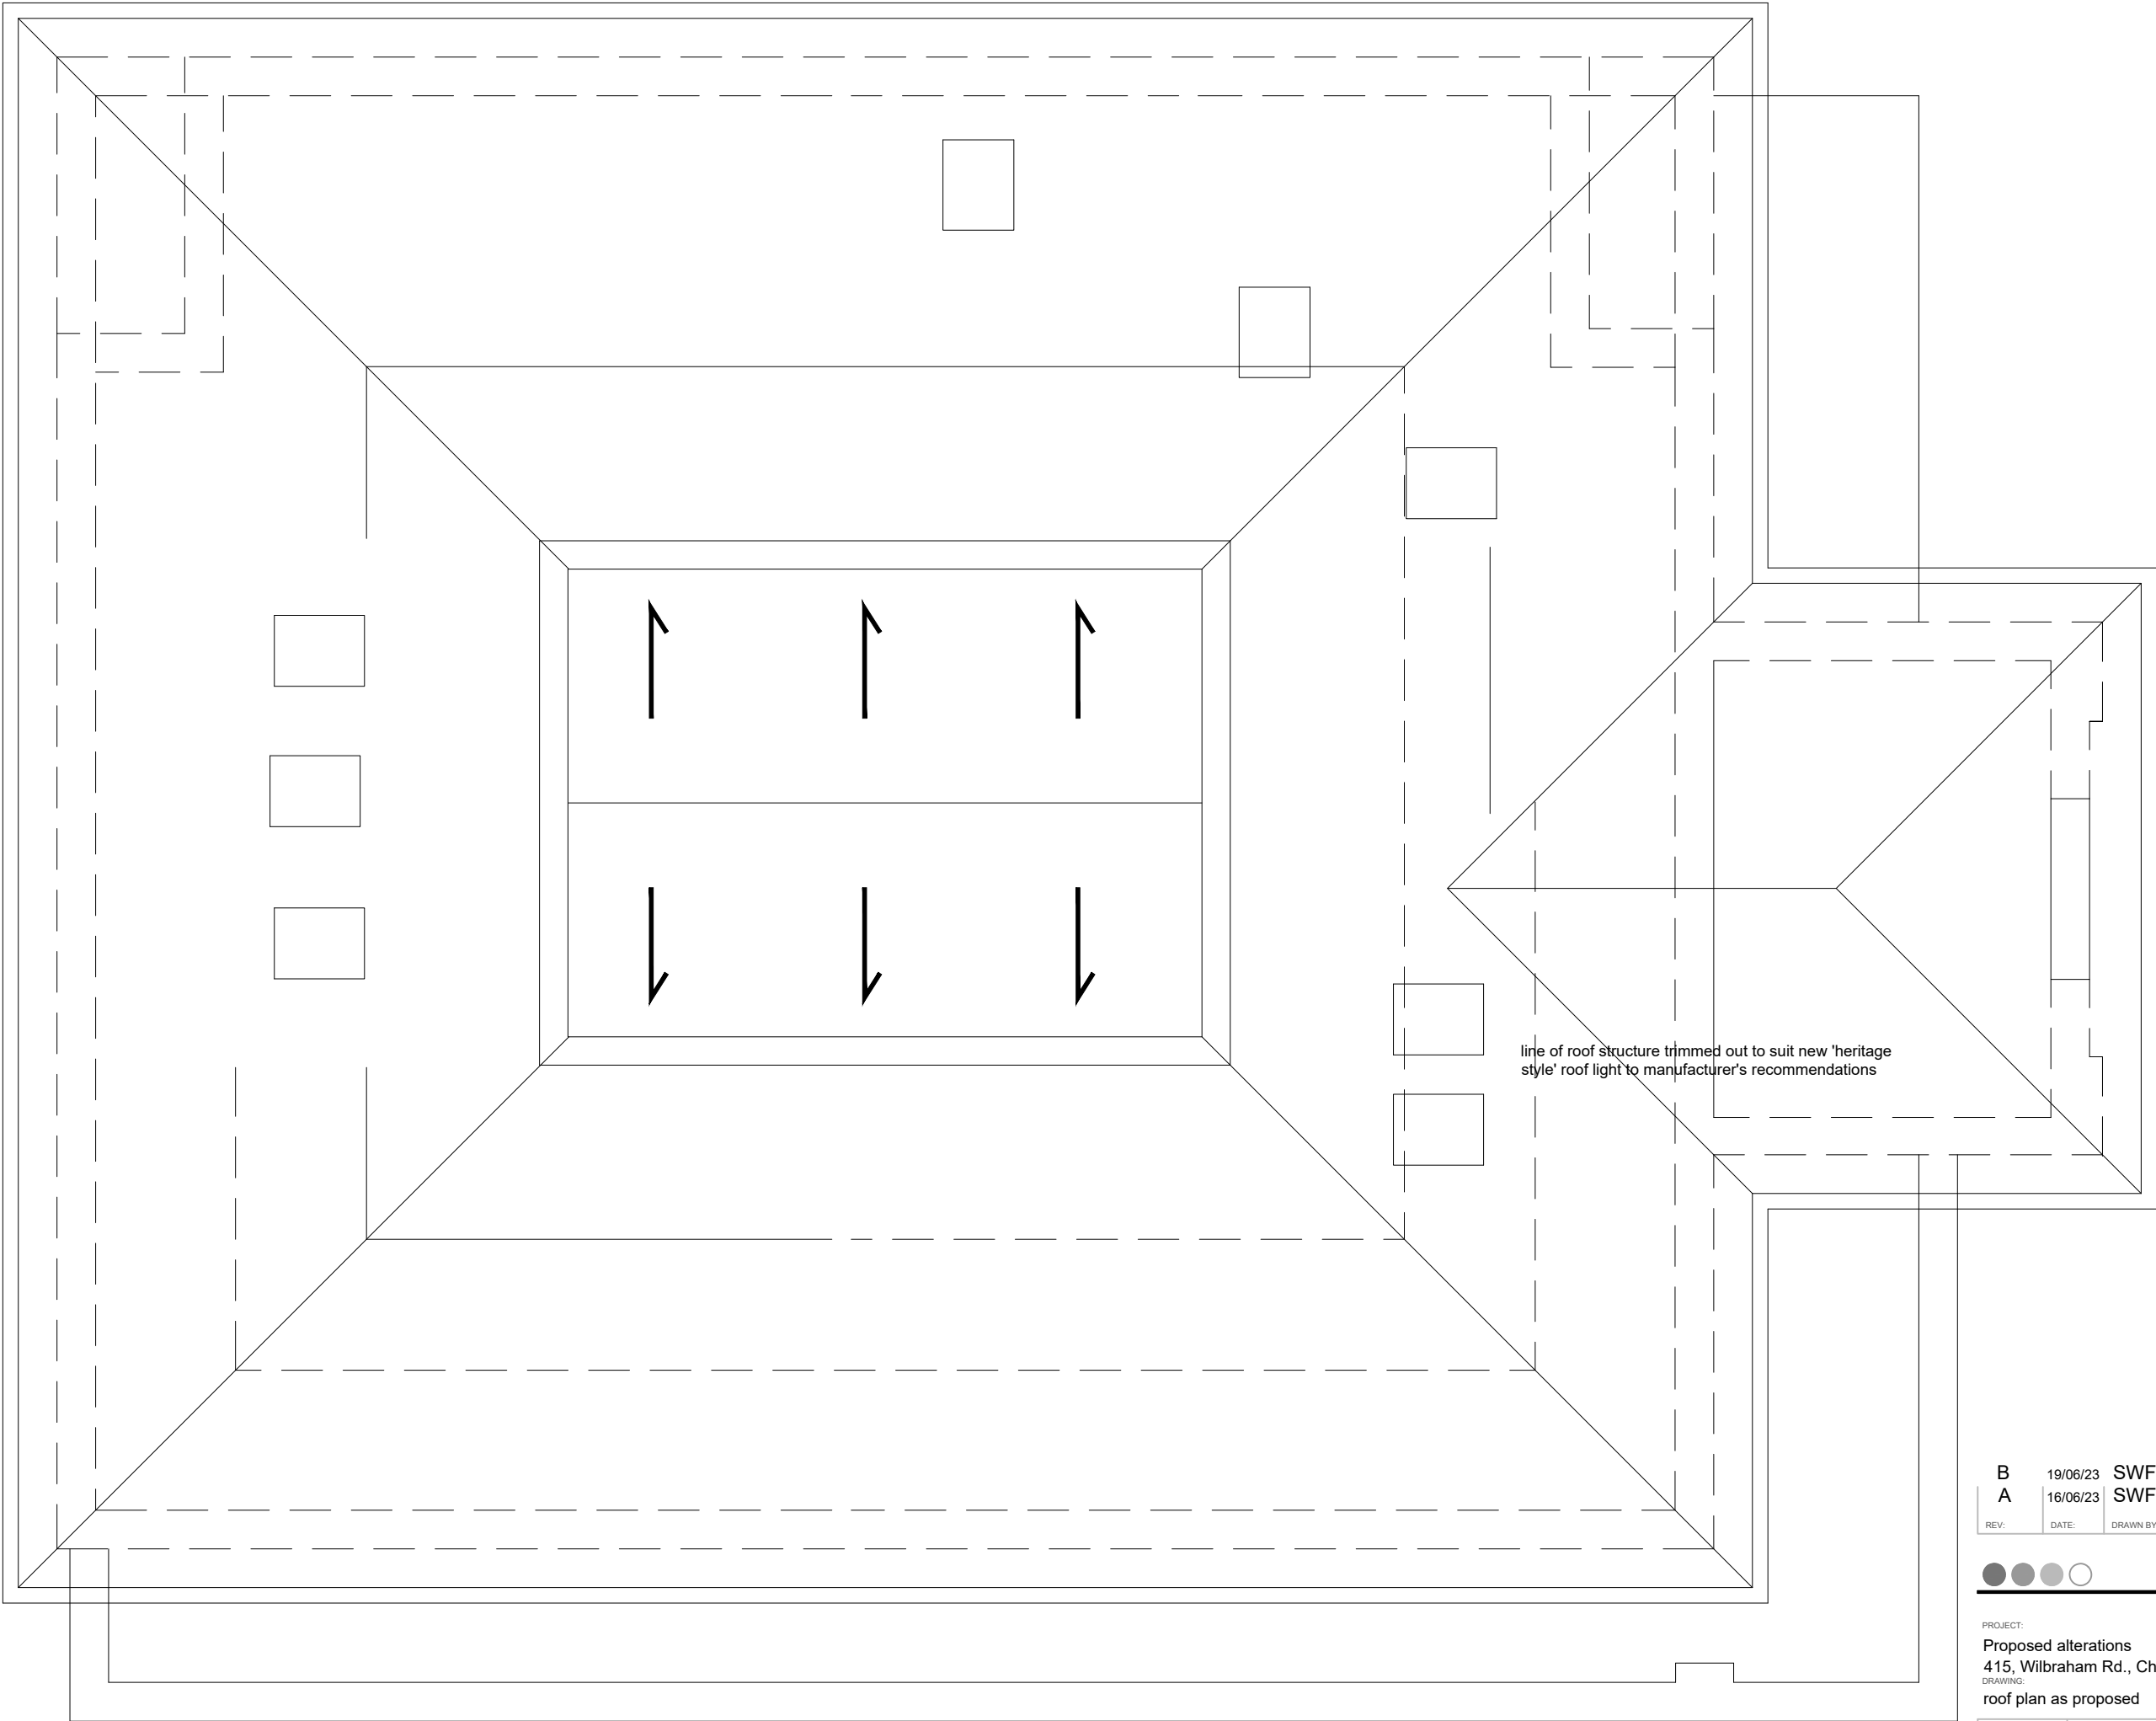


REV:	B	19/06/23	SWF	roof lights to flat roof omitted alterations as requested by planner
	A	16/06/23	SWF	
DATE:		DRAWN BY:		DETAILS:

●●●○ SW FOULKES Design

PROJECT:
Proposed alterations
415, Wilbraham Rd., Chorton
DRAWING:
roof plan as proposed

DATE:	DRAWN BY:	CHECKED BY:	
Apr 23	SWF		
SCALE:	DRAWING NO:	REV:	
1:50@A3	511-03-913PC	B	

tel:- 07500042081
stevefoulkes@btinternet.com

roof plan as proposed