




Front Elevation

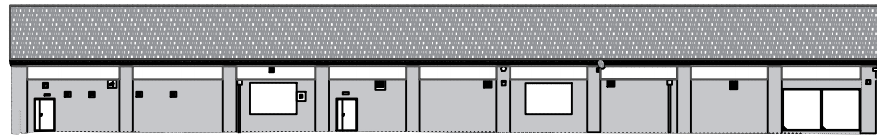


Side Elevation

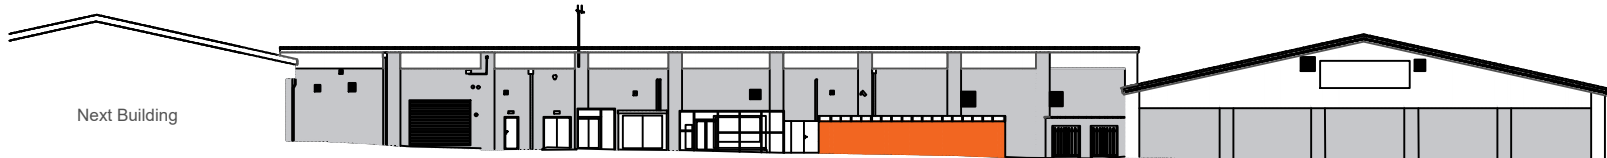

Rear Elevation

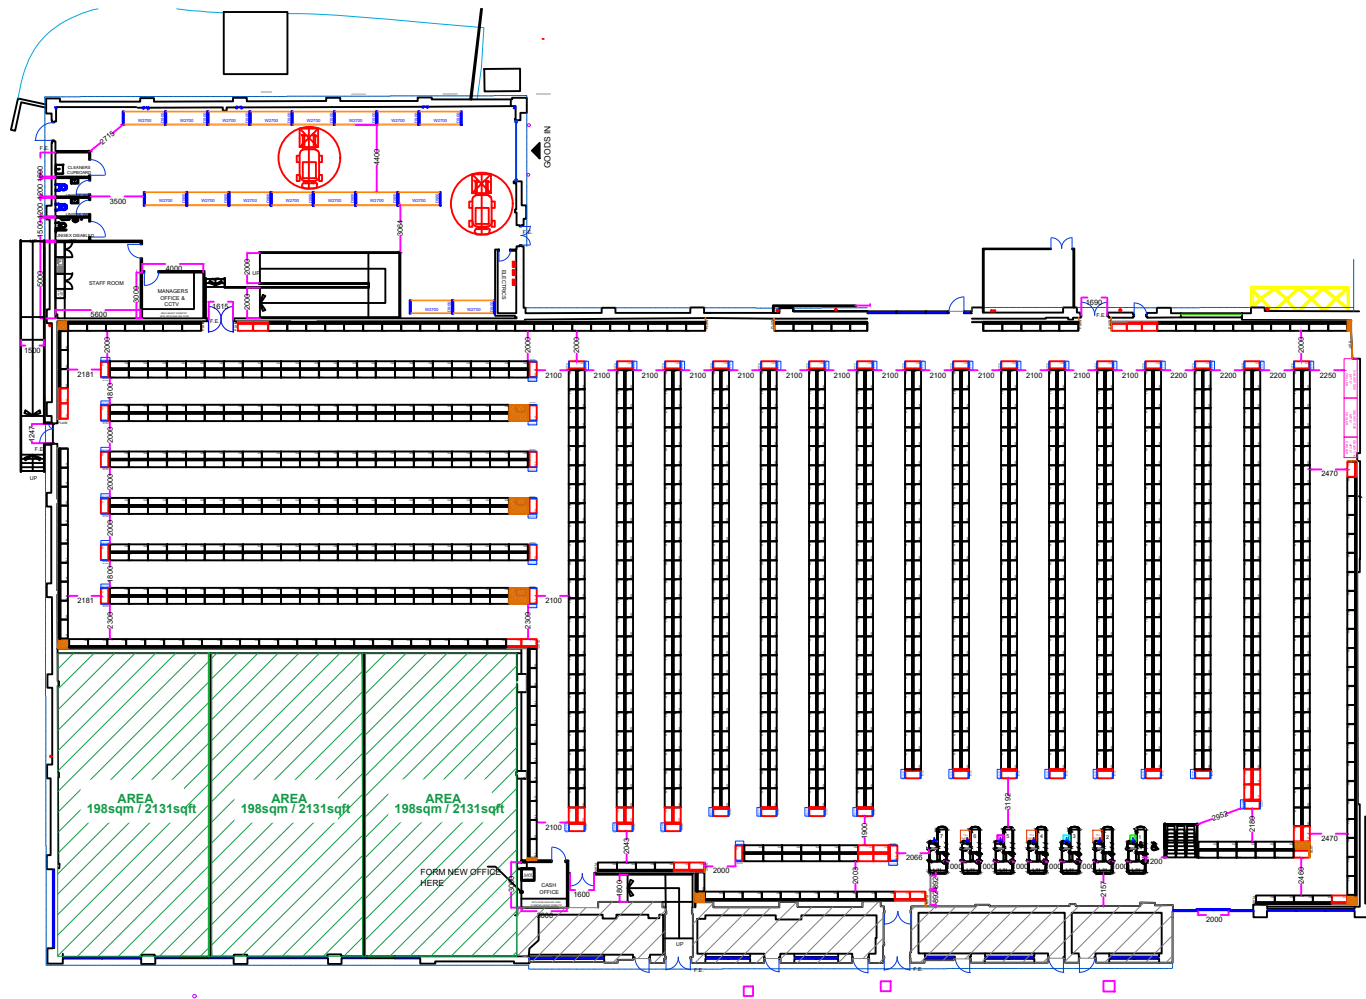

Plan View - Ground Floor

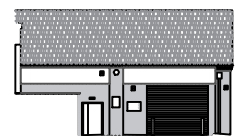

Side Elevation

Keys:

Notes:

1. If this drawing has been received electronically it is the recipients responsibility to print the document to the correct scale.

2. All dimensions are in millimetres unless stated otherwise. It is recommended that information is not scaled off this drawing.

3. This drawing should be read in conjunction with all other relevant drawings and specifications.

4. Copyright reserved to RB Surveyors Services Ltd. This drawing may not be used or reproduced without their written consent. All dimensions to be checked on site, with all anomalies brought to the Surveyors attention.

Revision	Amendments	By	Date
A	Garden Centre Removed	IS	20/06/23



RB Surveyor Services Ltd
Watergate House
85 Watergate Street
Chester CH1 2LF
E-mail: info@surveyor-services.co.uk
Tel: 01244 457937

Project
ROCHDALE ROAD
NORTH CITY SHOPPING CENTRE
MANCHESTER
M9 4DH

Drawing Title
Harpurhey - Proposed Plan and Elevation

Drawing Status:	Date Created:	Drawn by:	Scale @
	18/01/22	TM	1:500

Drawing Number	Revision
RB-HPY-003	A