




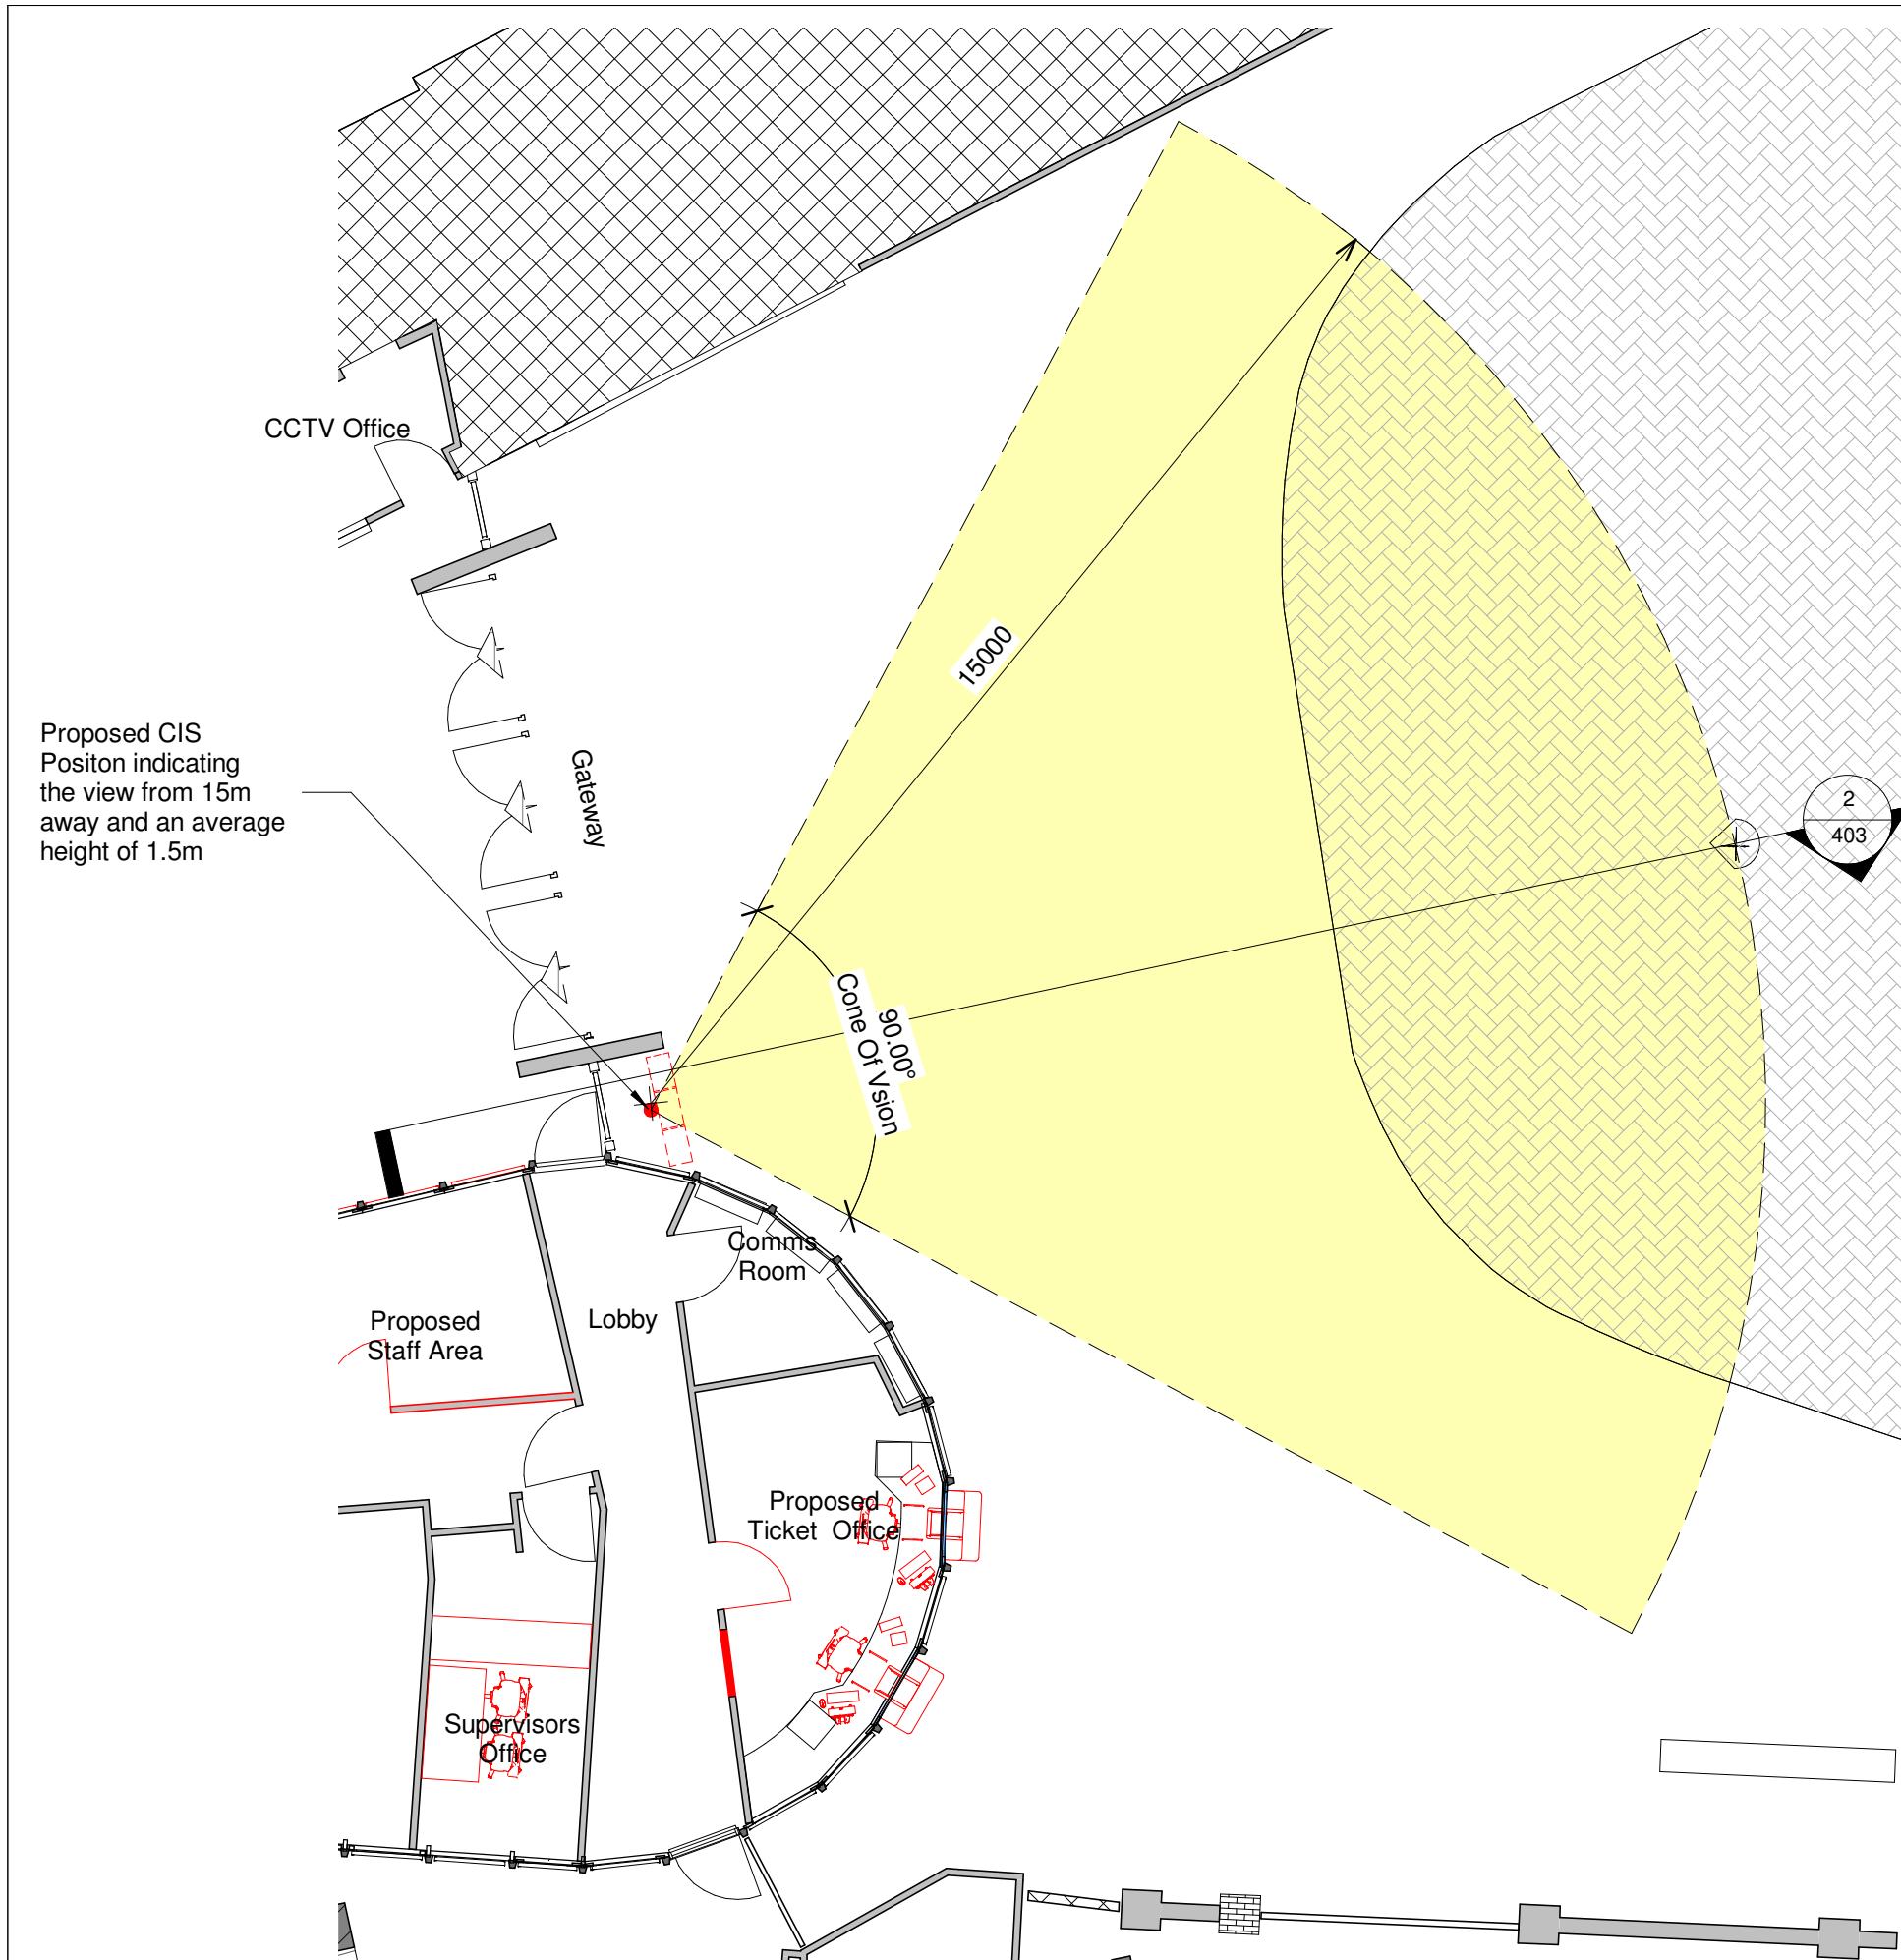

1 Ground Floor Plan - CIS Viewing

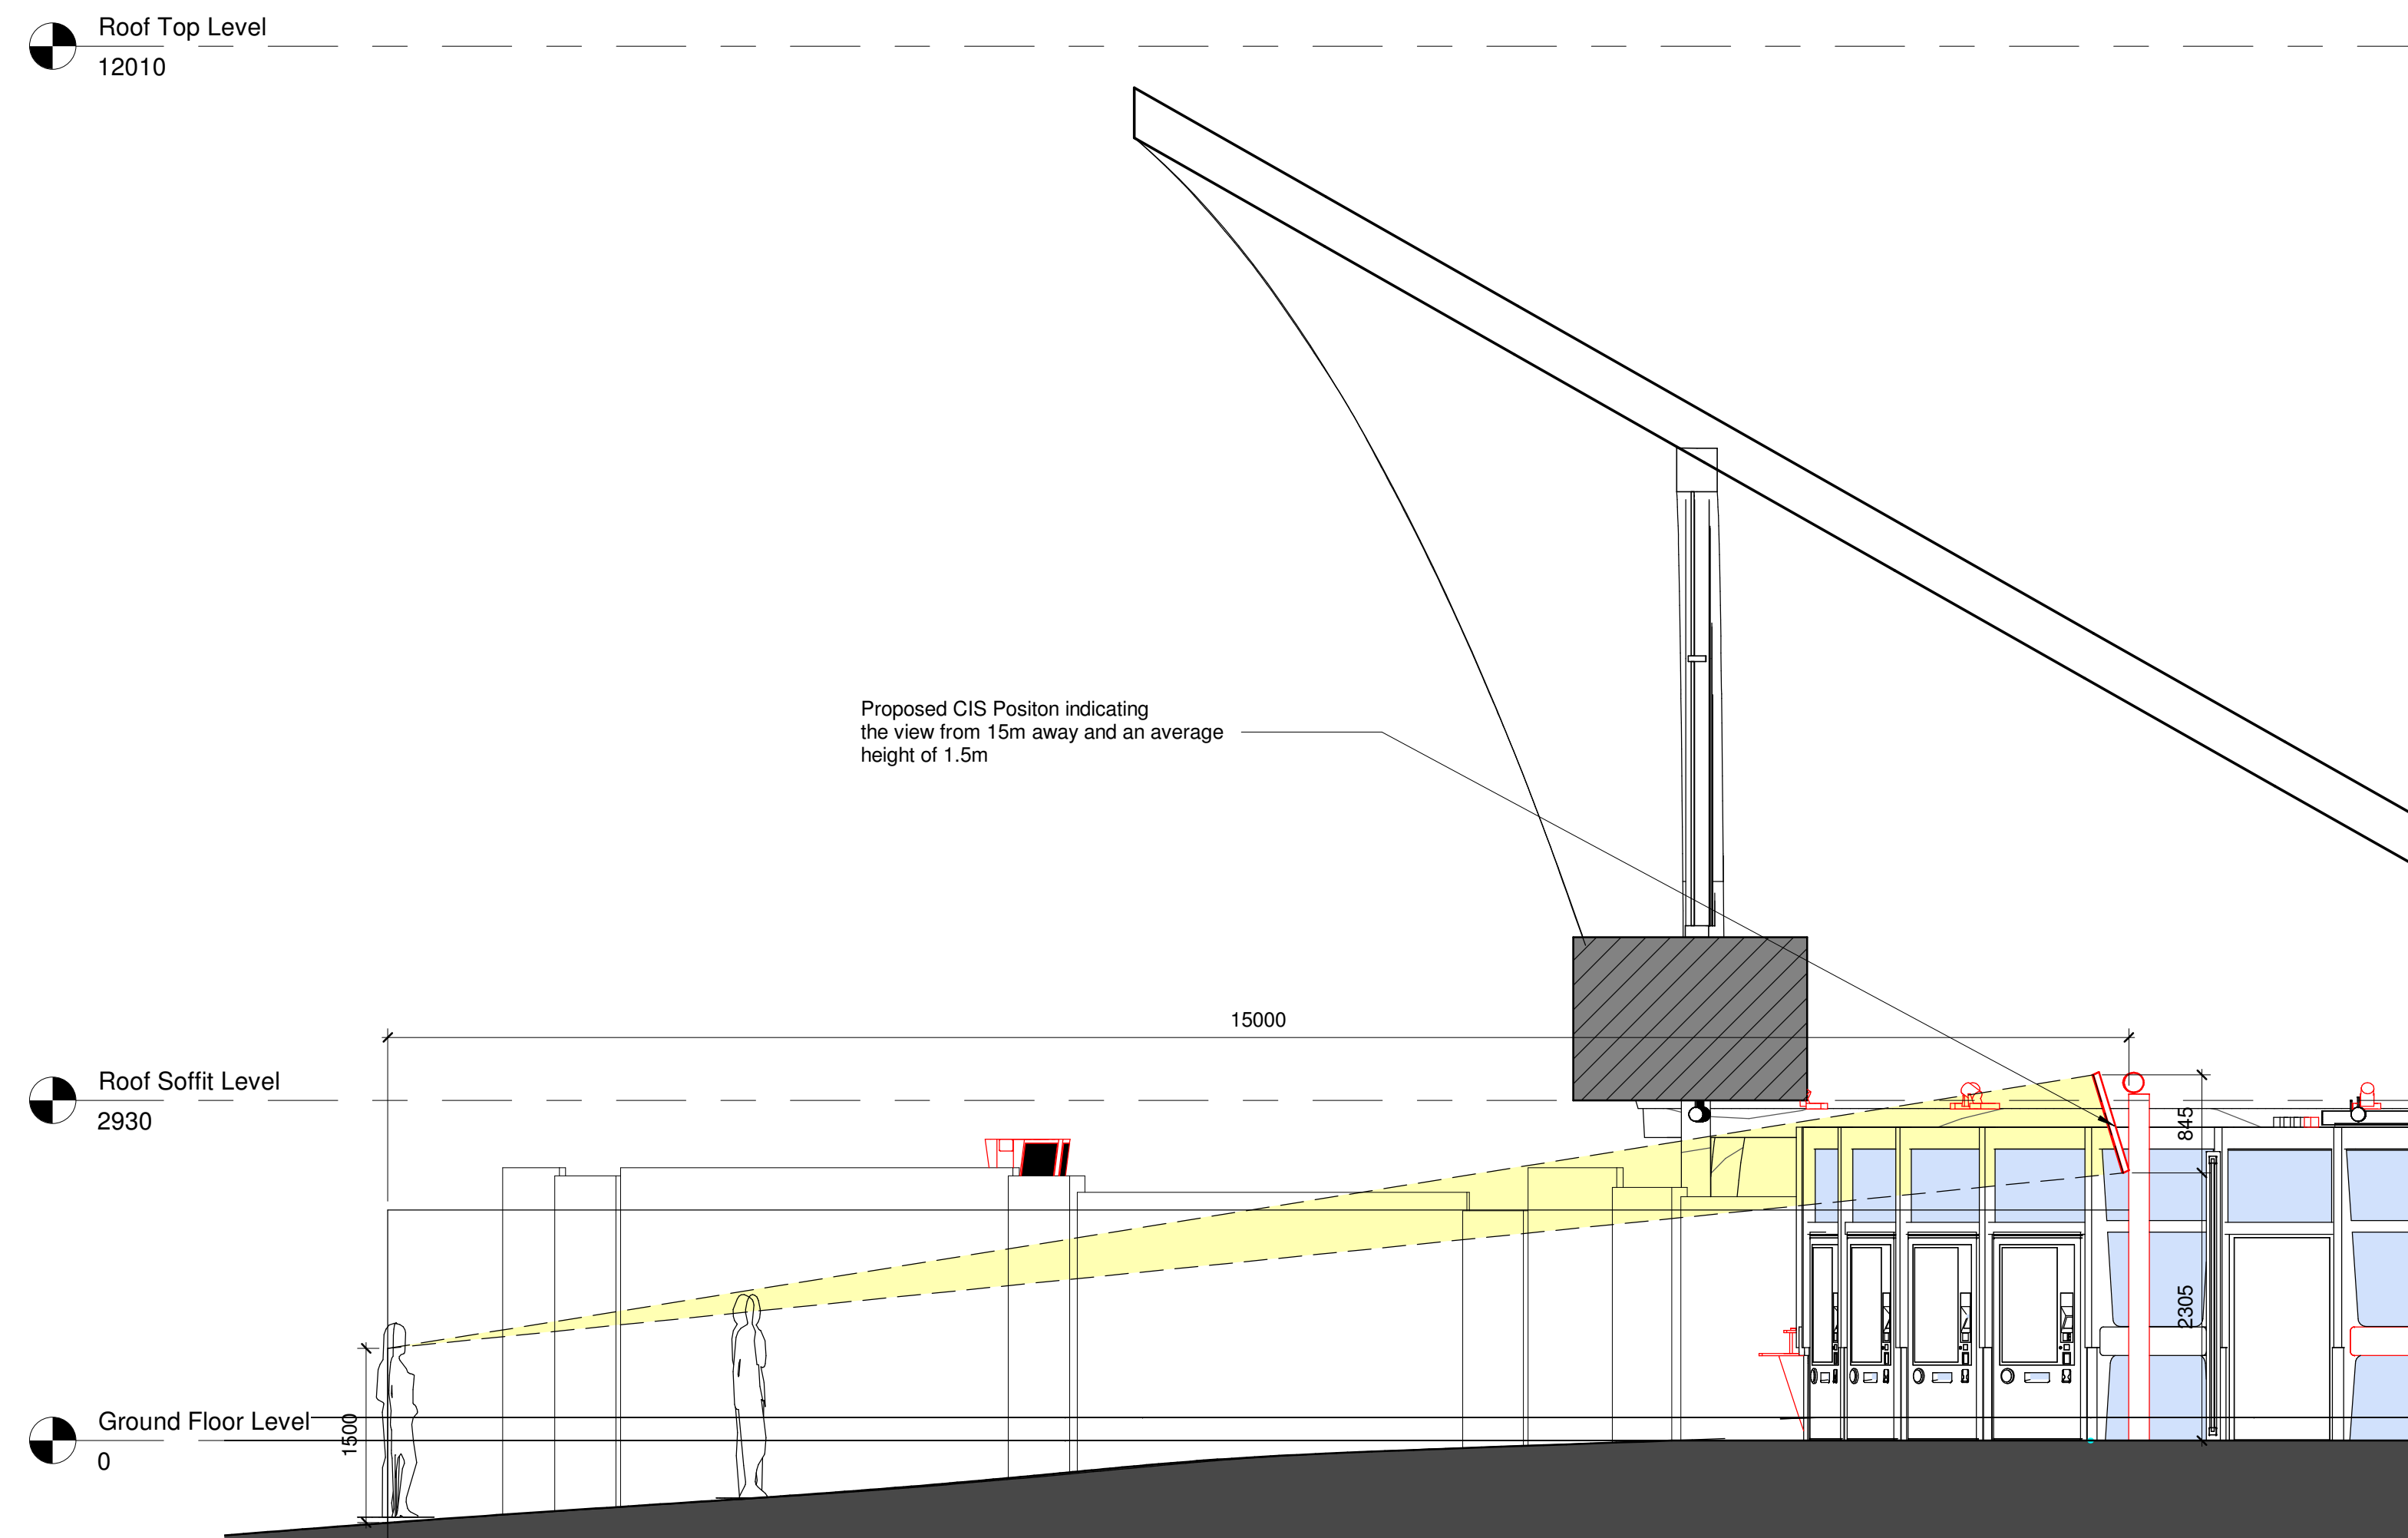

2 CIS - Viewing Section

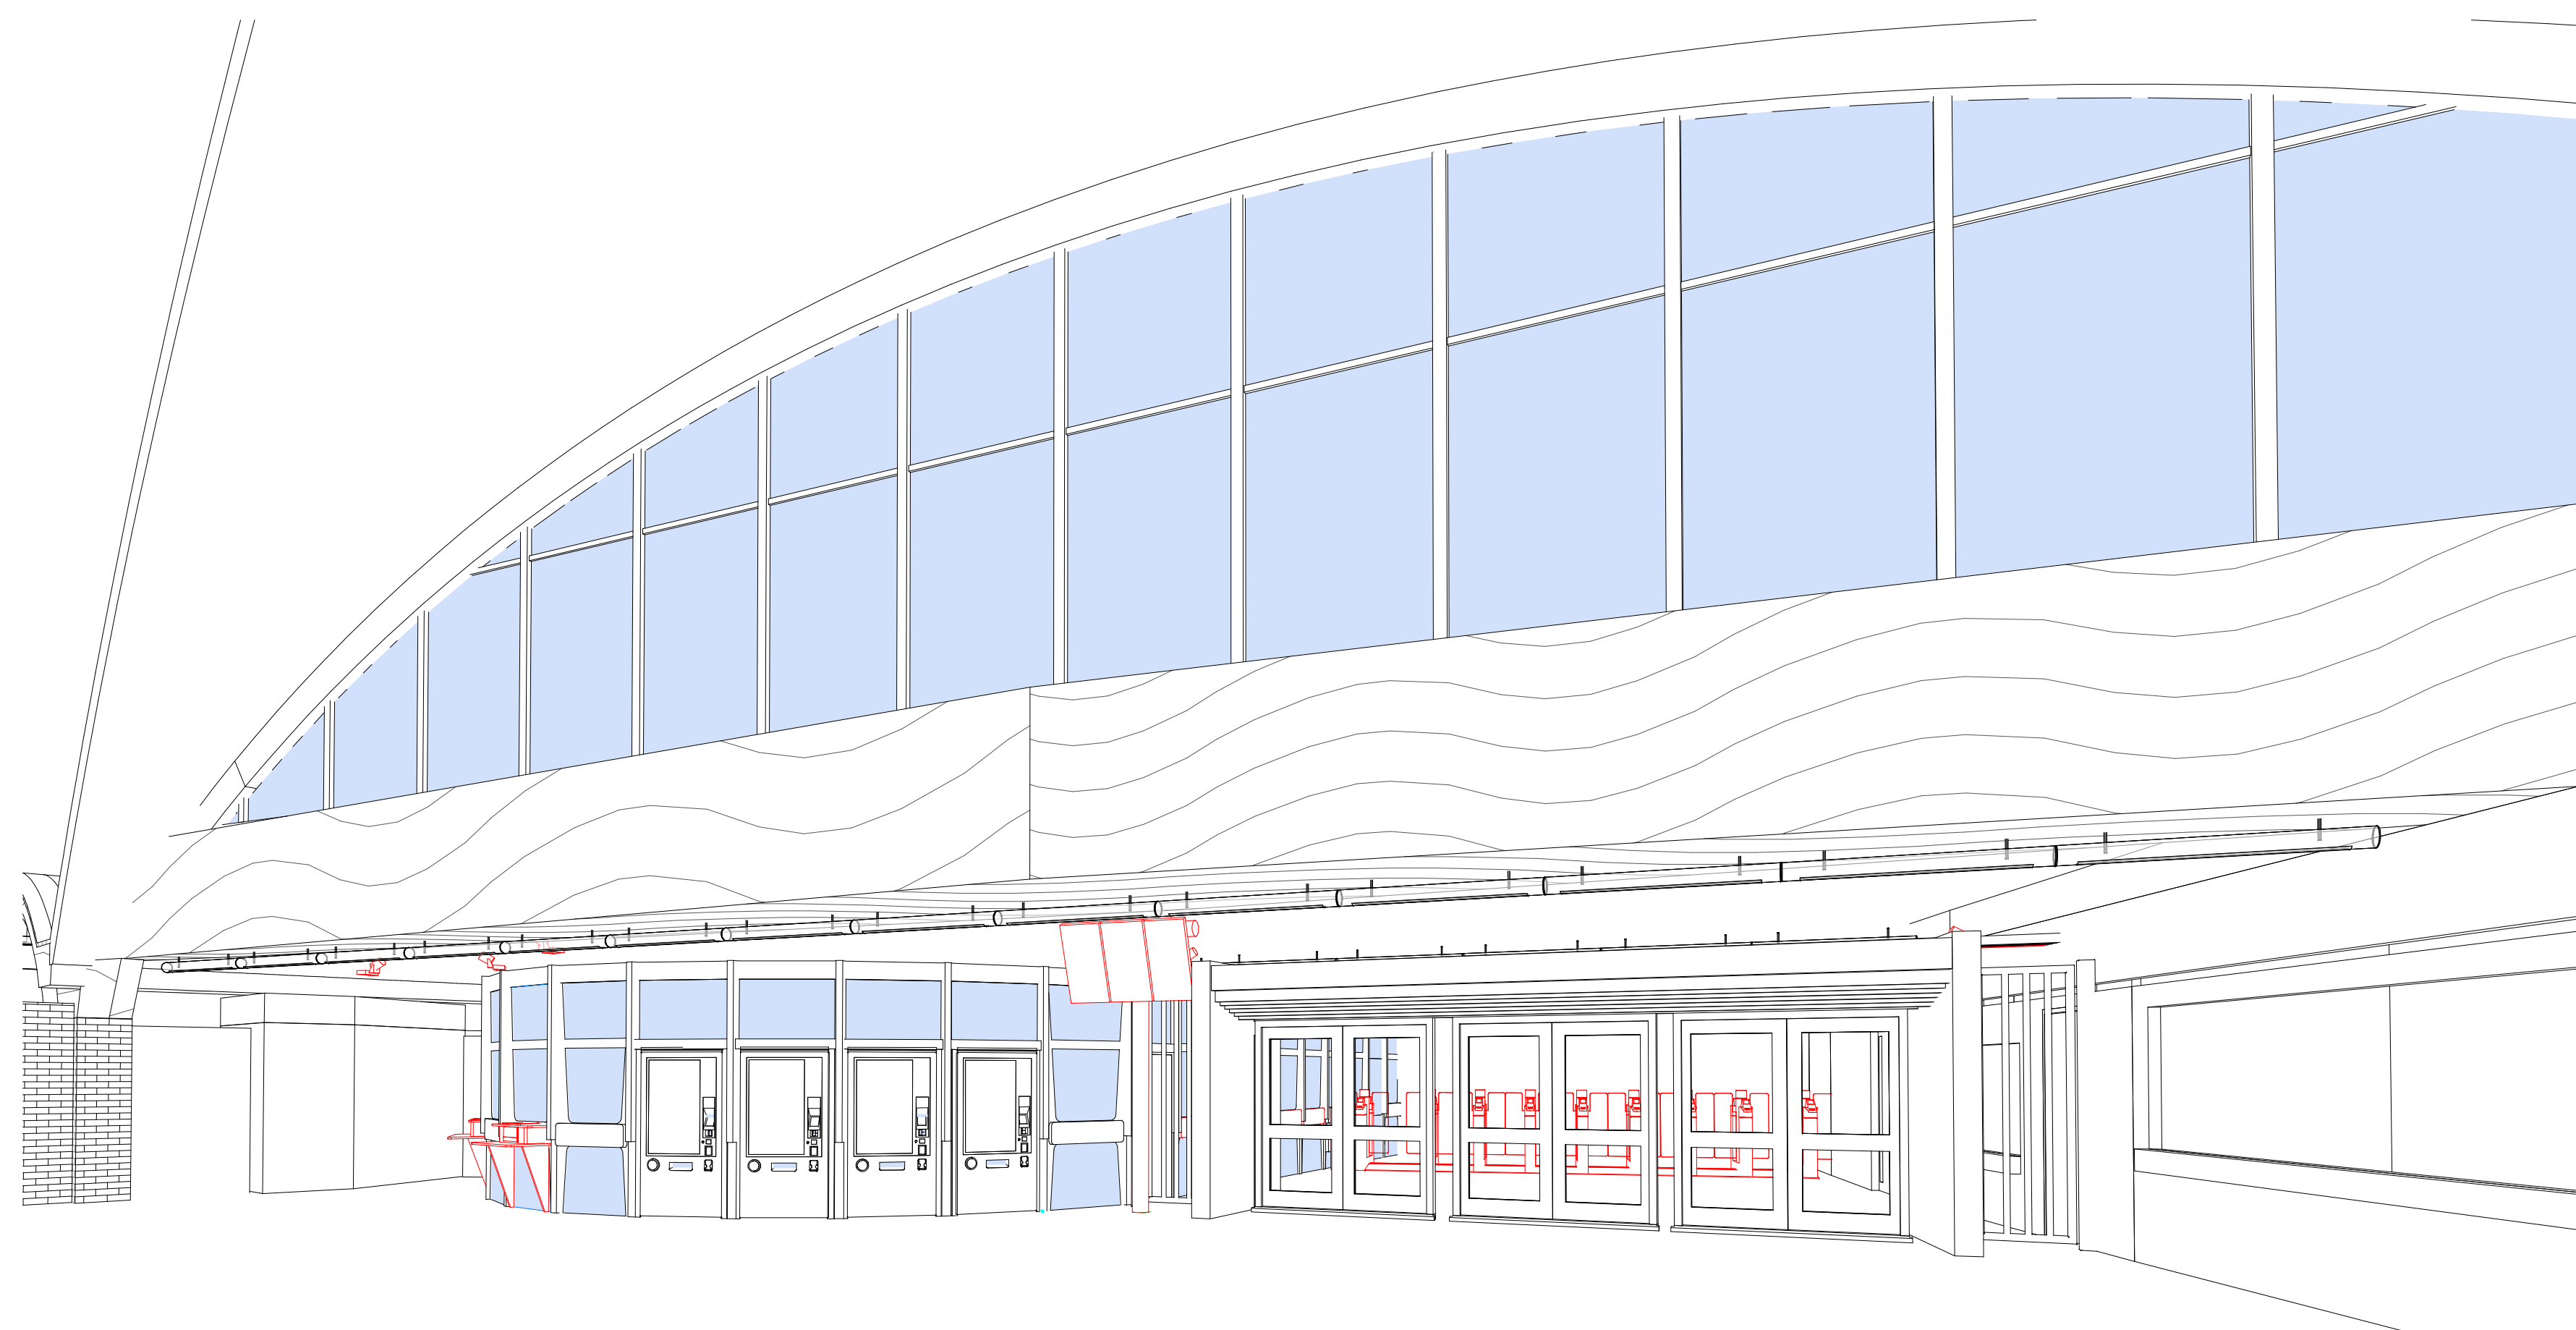

3 3D View of CIS Location

© DO NOT SCALE. Use figured dimensions only. Contractor is to check all dimensions before commencement of works. This drawing is copyright. This data to be used as x-ref file only not as live data. This drawing must only be used for the purpose for which it is supplied.

NOTES:

Refer to technical memo for the reasoning for the location of CIS

Key:

Area out of scope

Existing Infrastructure

Proposed Infrastructure

Demolished Infrastructure

Modified Infrastructure

P02	31/07/2023	Heritage application - Updates	GB	TP	GS	
P01	28/07/2023	Submission for Heritage application	GB	TP	GS	
--	26/07/2023	Submission for Heritage Pre-application	GB	TP	GS	
No	Date	Description of Revision	Drawn	Chkd	Appr	

SEED
Architects

Parsonage Chambers
3 Parsonage
Manchester
M3 2HW

• Tel: 0161 832 5750 • E: office@seedarchitects.co.uk

status
PACE 2 ES-4



job title
Manchester Oxford Road
Congestion Relief

ELR:	mileage:
COL	189m 29ch

drawing title	
CIS Proposed Location View	

author GB	date 28/07/2023	drawn by GB	date 17/02/2023
checker TP	date 17/02/2023	approver GS	date 17/02/2023
scale As Shown	paper size A1	Suitability:	Rev. P02

Drawing Number:
175726-STR-XX-XXXX-DRG-EAR-000403