



RevNo	Revision note	Date	Signature	Checked

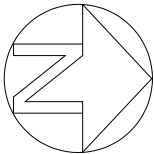

LOCATION PLAN SCALE 1:1250

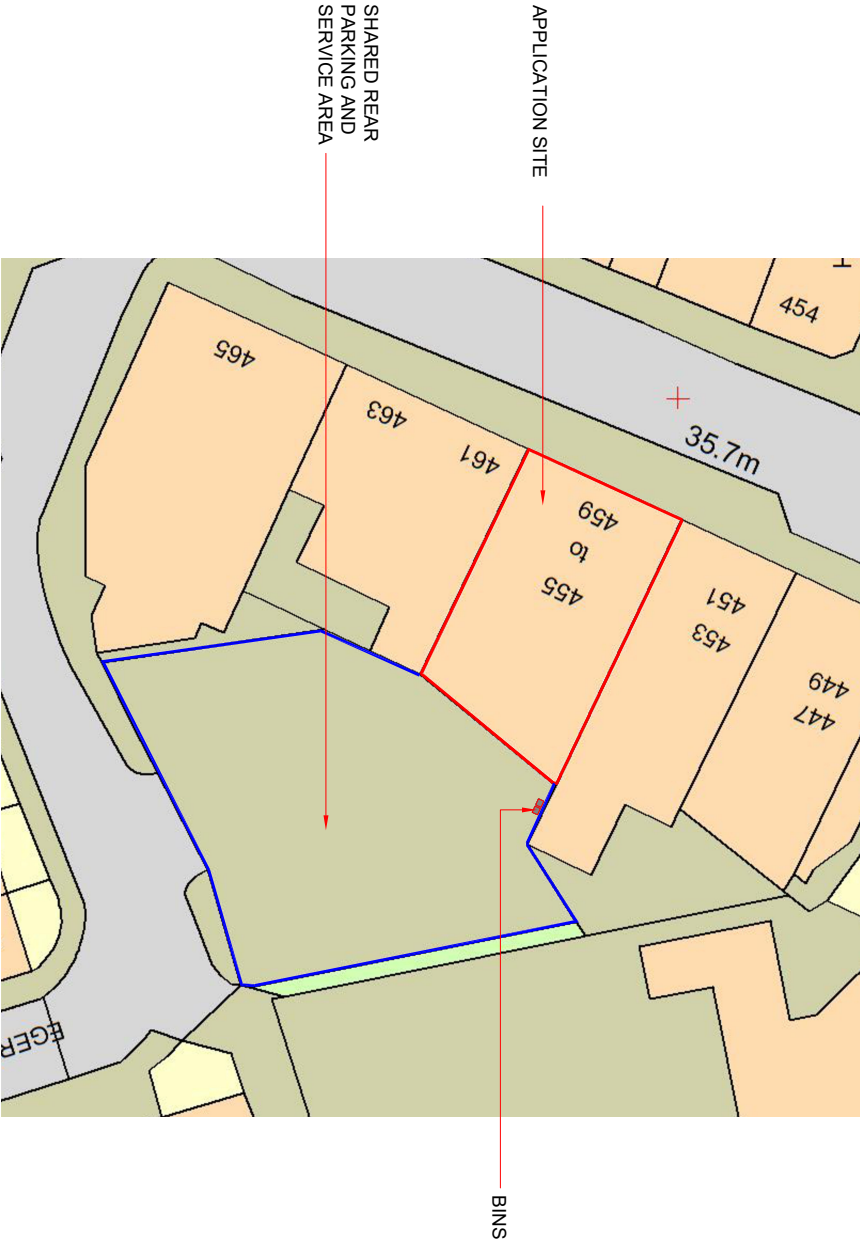

SITE PLAN SCALE 1:500

Consultant  AMA UK CONSULTANCY LTD Civil/Structural and planning Consultants 1 Ensign Business Centre, Westwood Way, Westwood Business Park, Coventry, CV4 8JA Tel: 02476 982010, Mob: 07852125530 info@ama-consultancy.com Address 455-459 WILMSLOW ROAD MANCHESTER M20 4AN				Title SITE & LOCATION PLANS			
Drawn RM		Checked AN		Approved AN		Dwg No. AMA 822-001	
Scale 1:1250/500	Date 03.07.23	Revision -					