


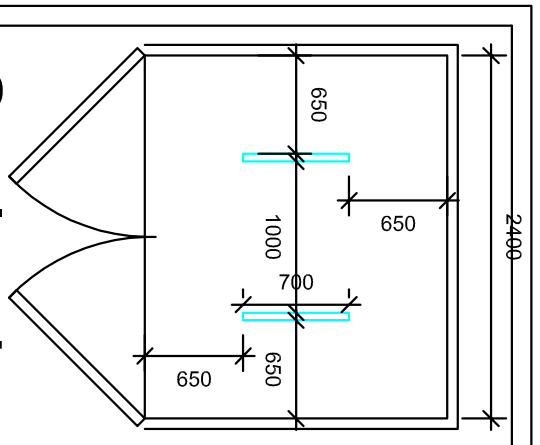
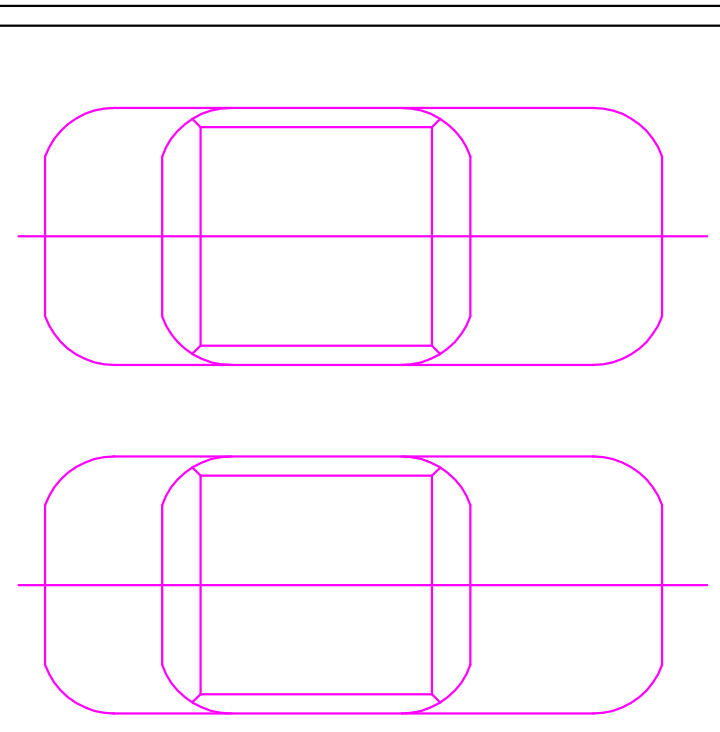


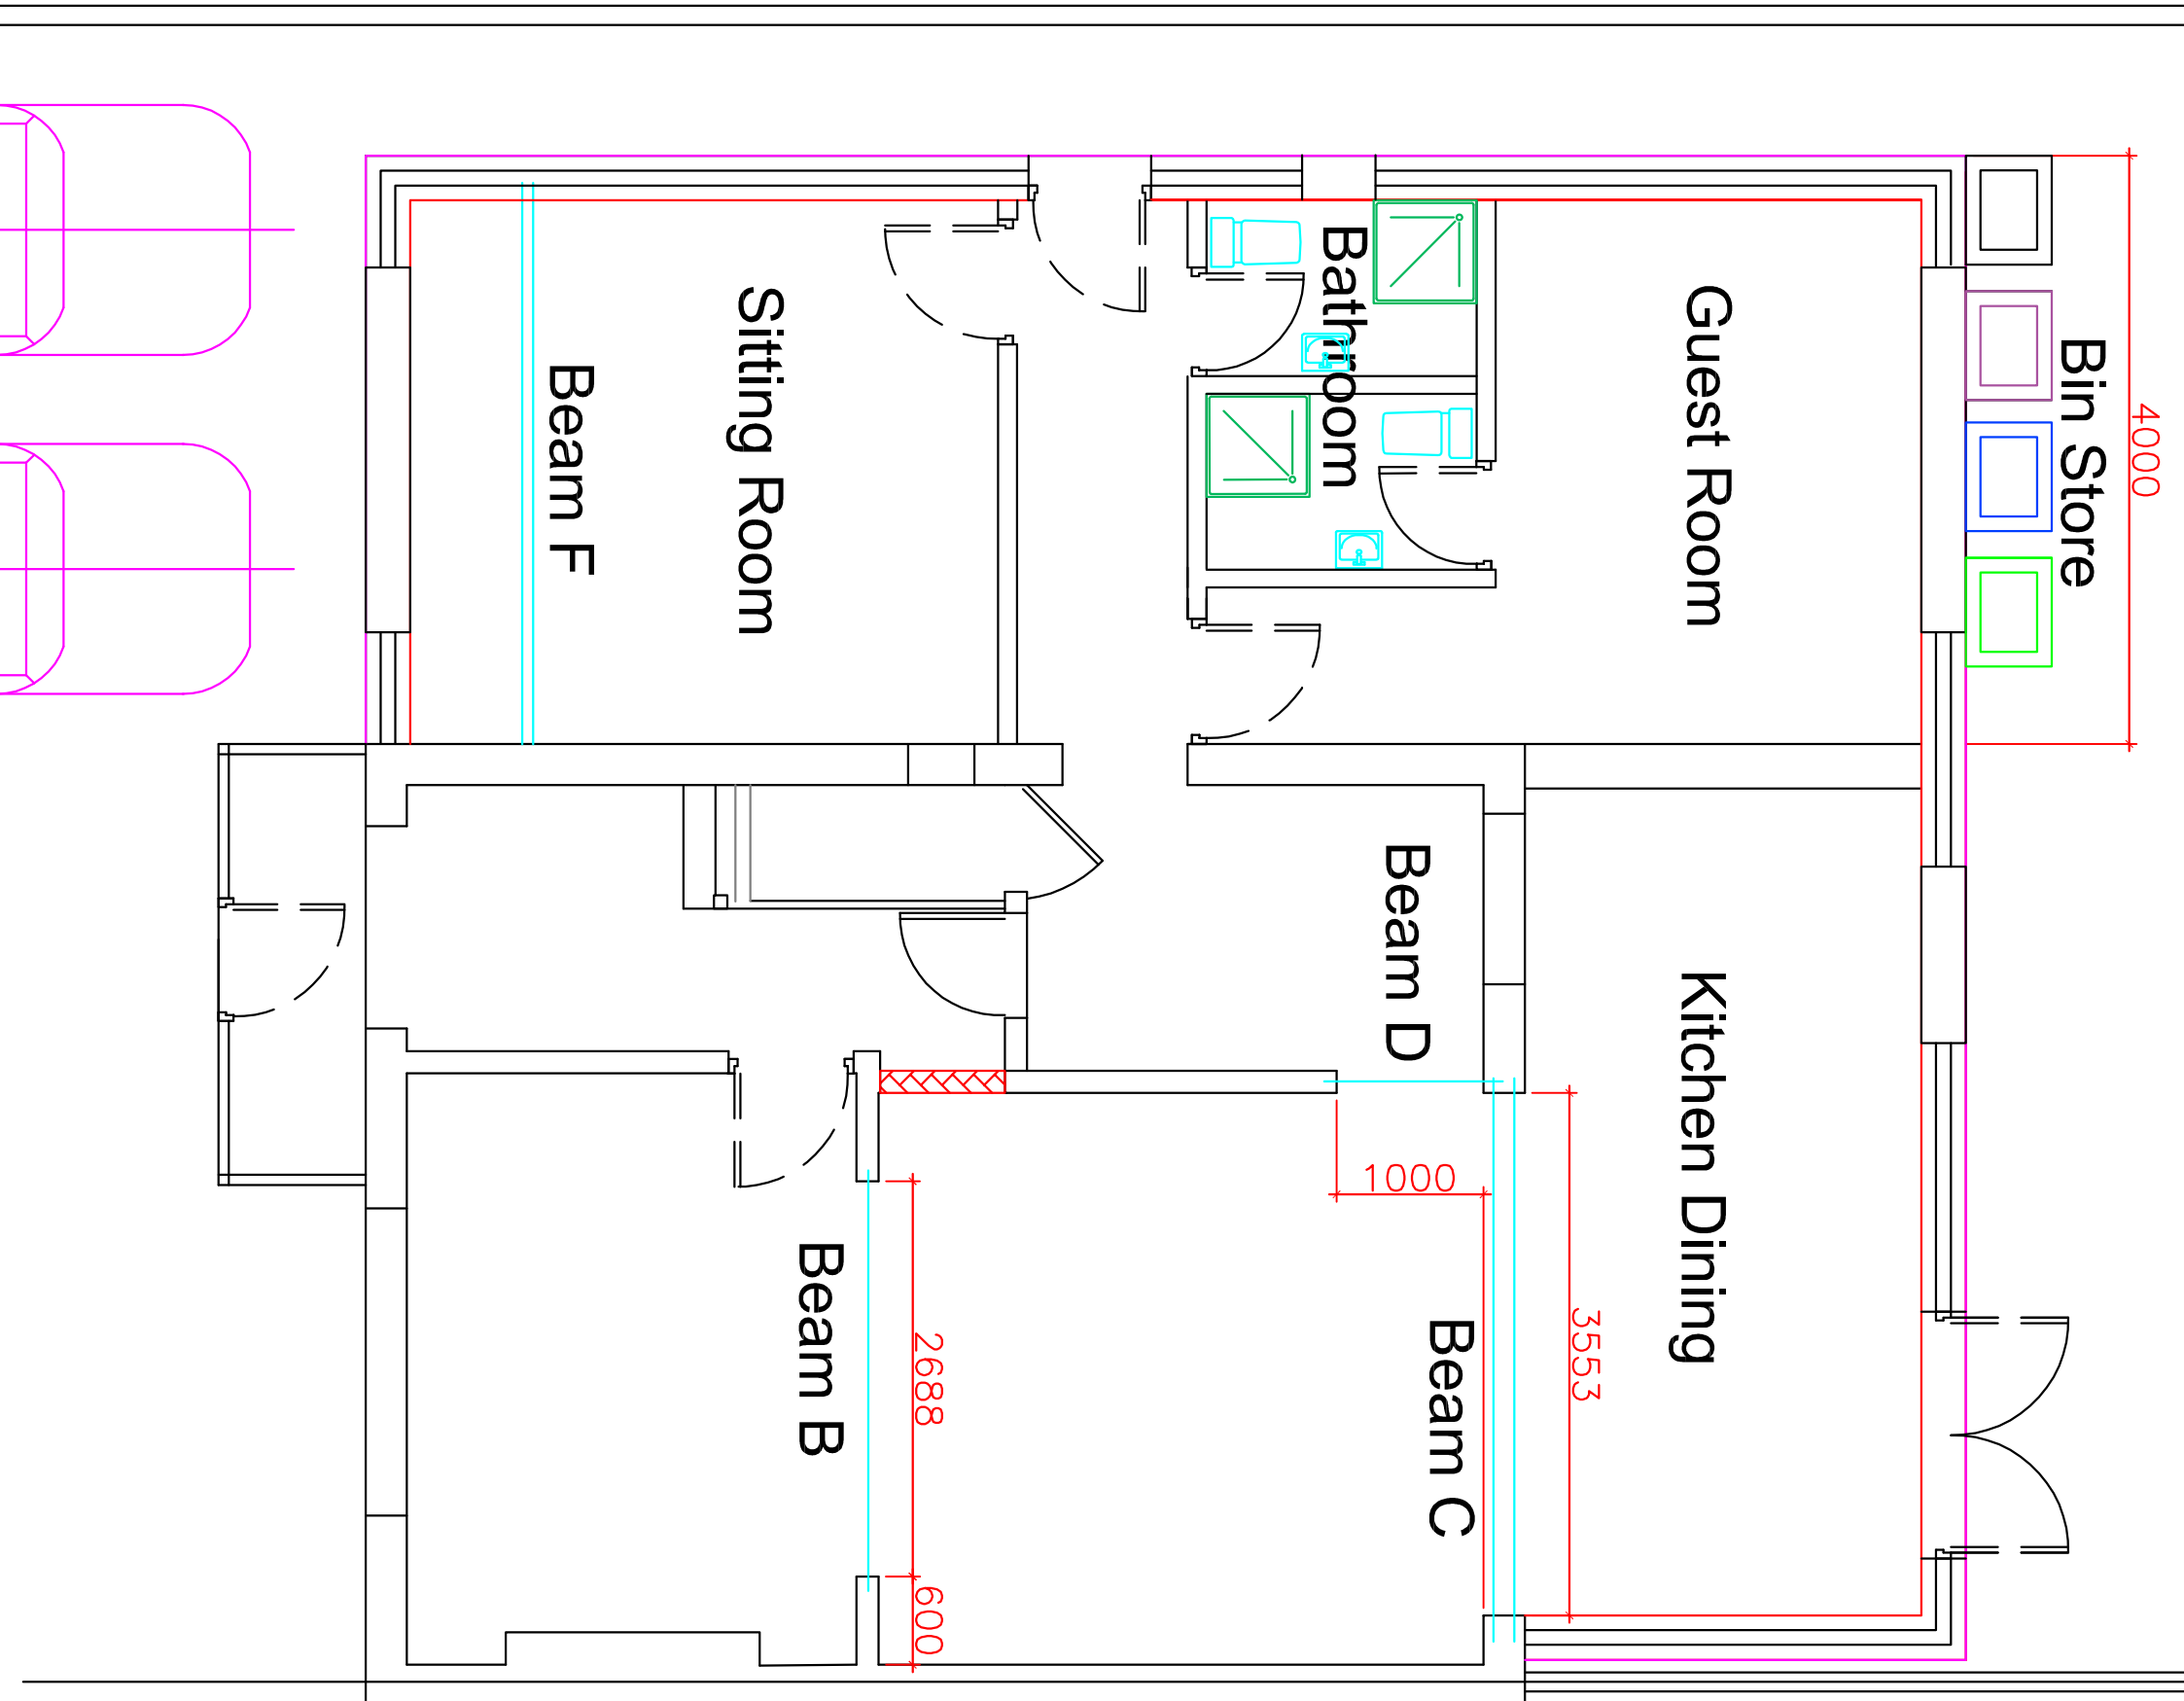


Cycle shed

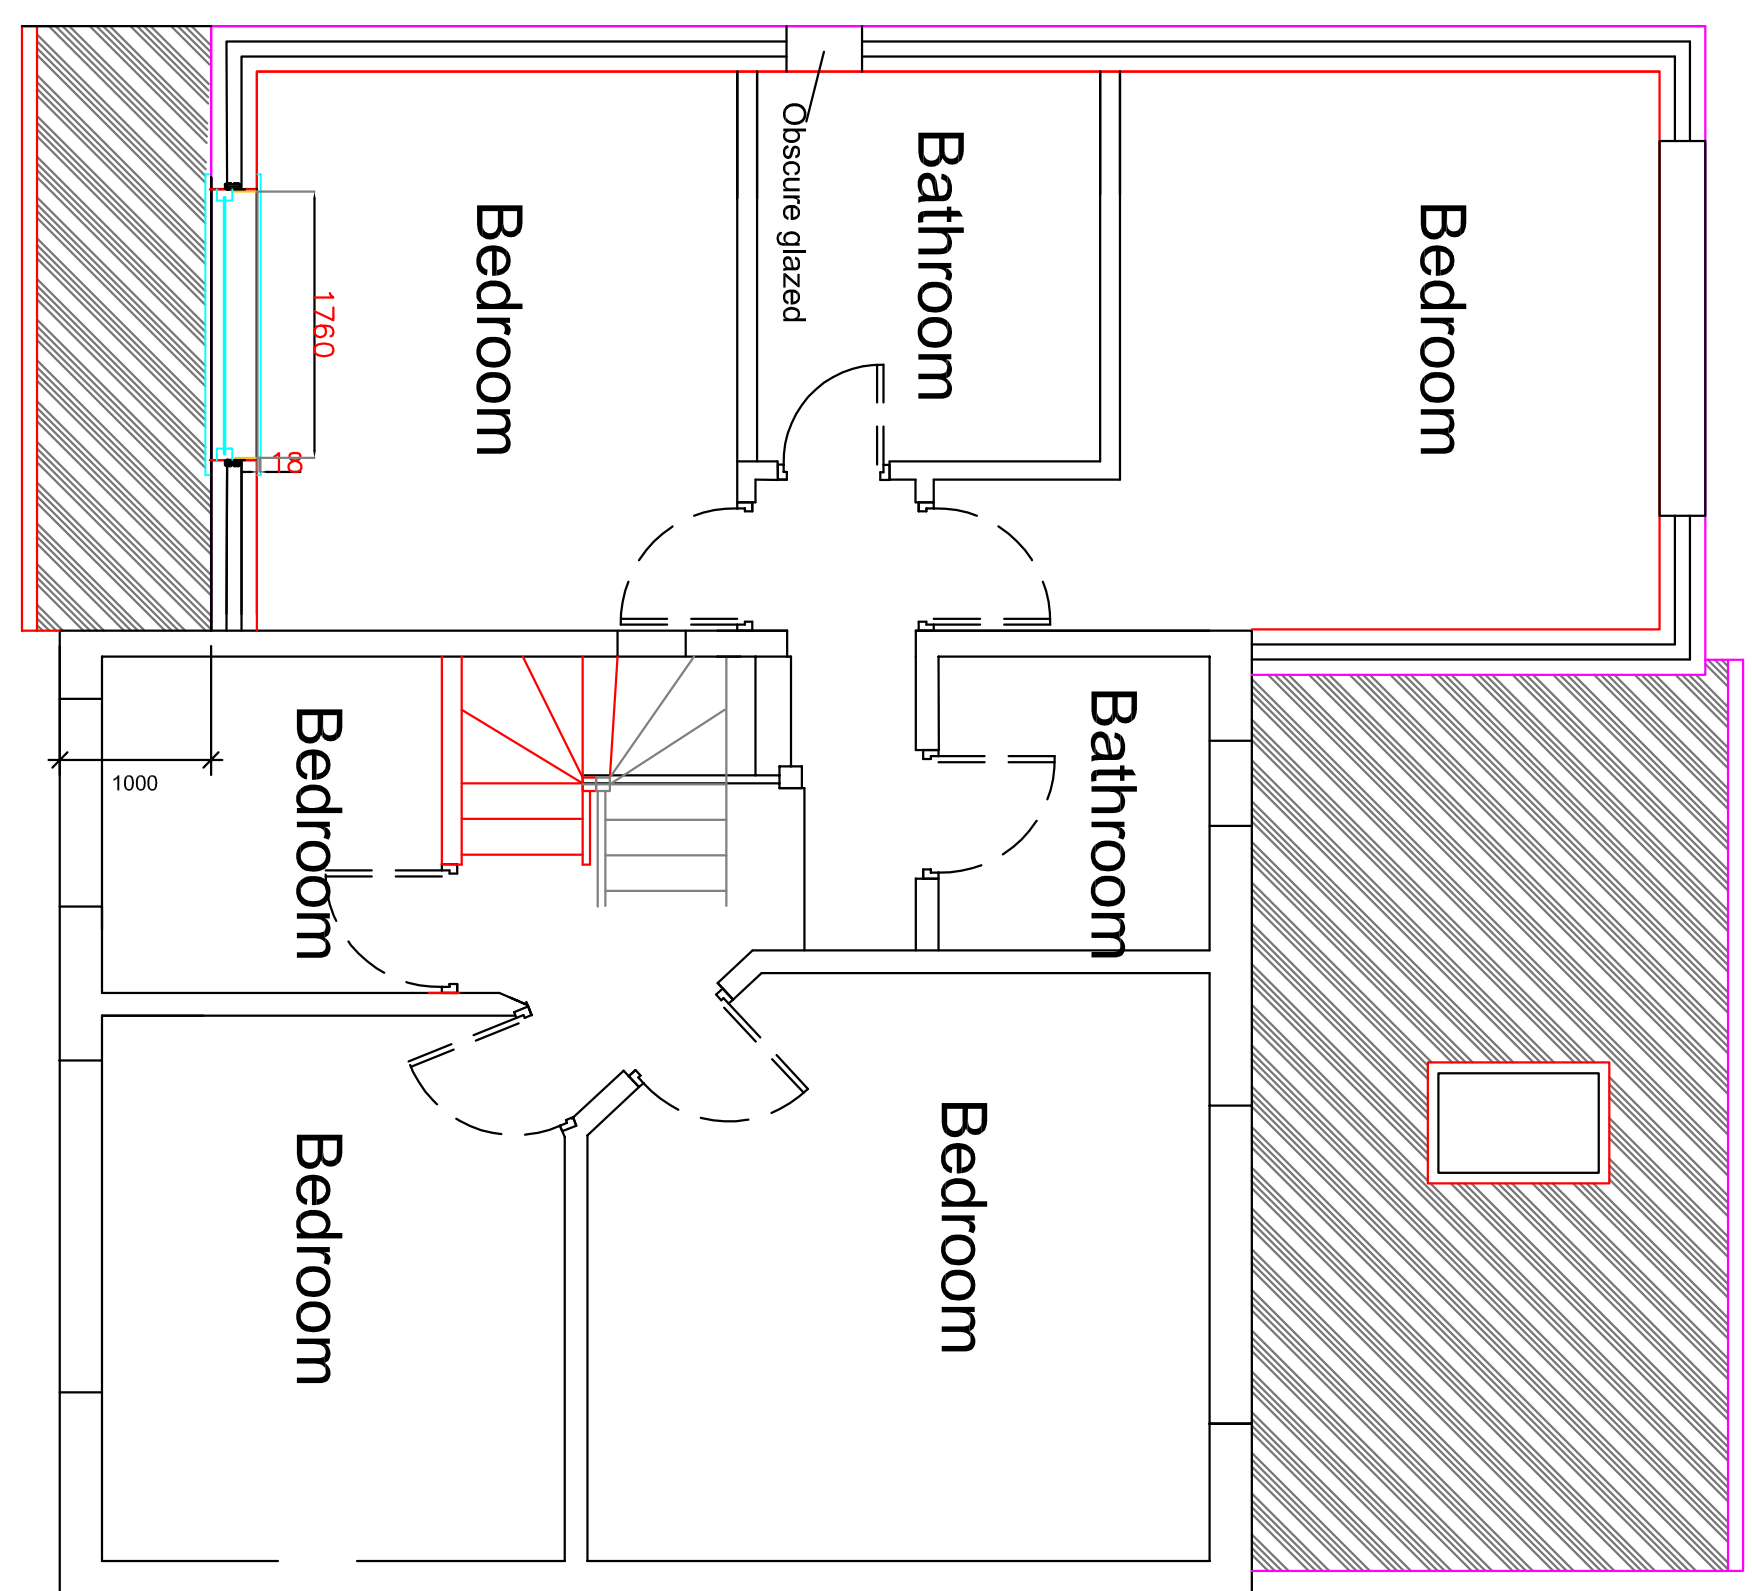


Proposed Ground floor

 


Proposed First floor

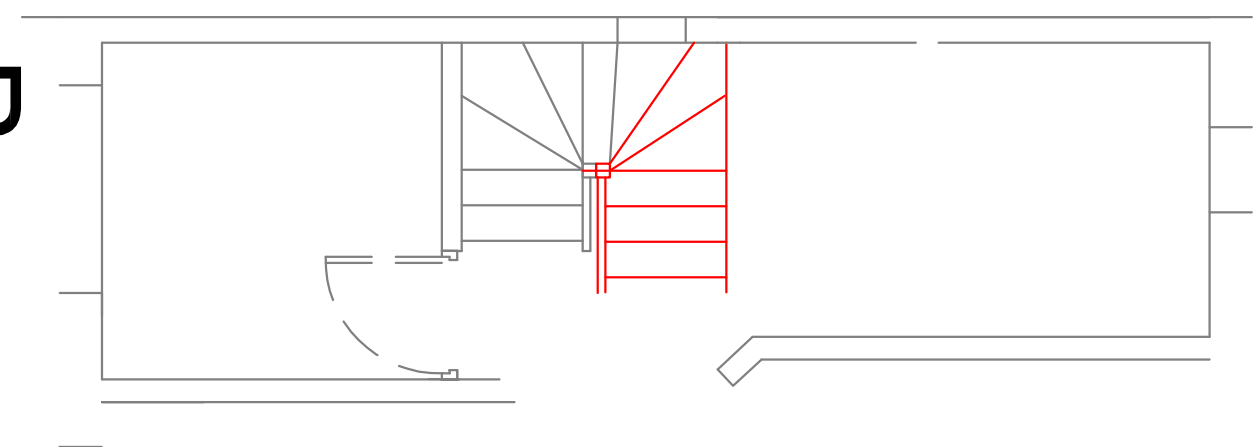

Proposed
Schematic up to
Second floor

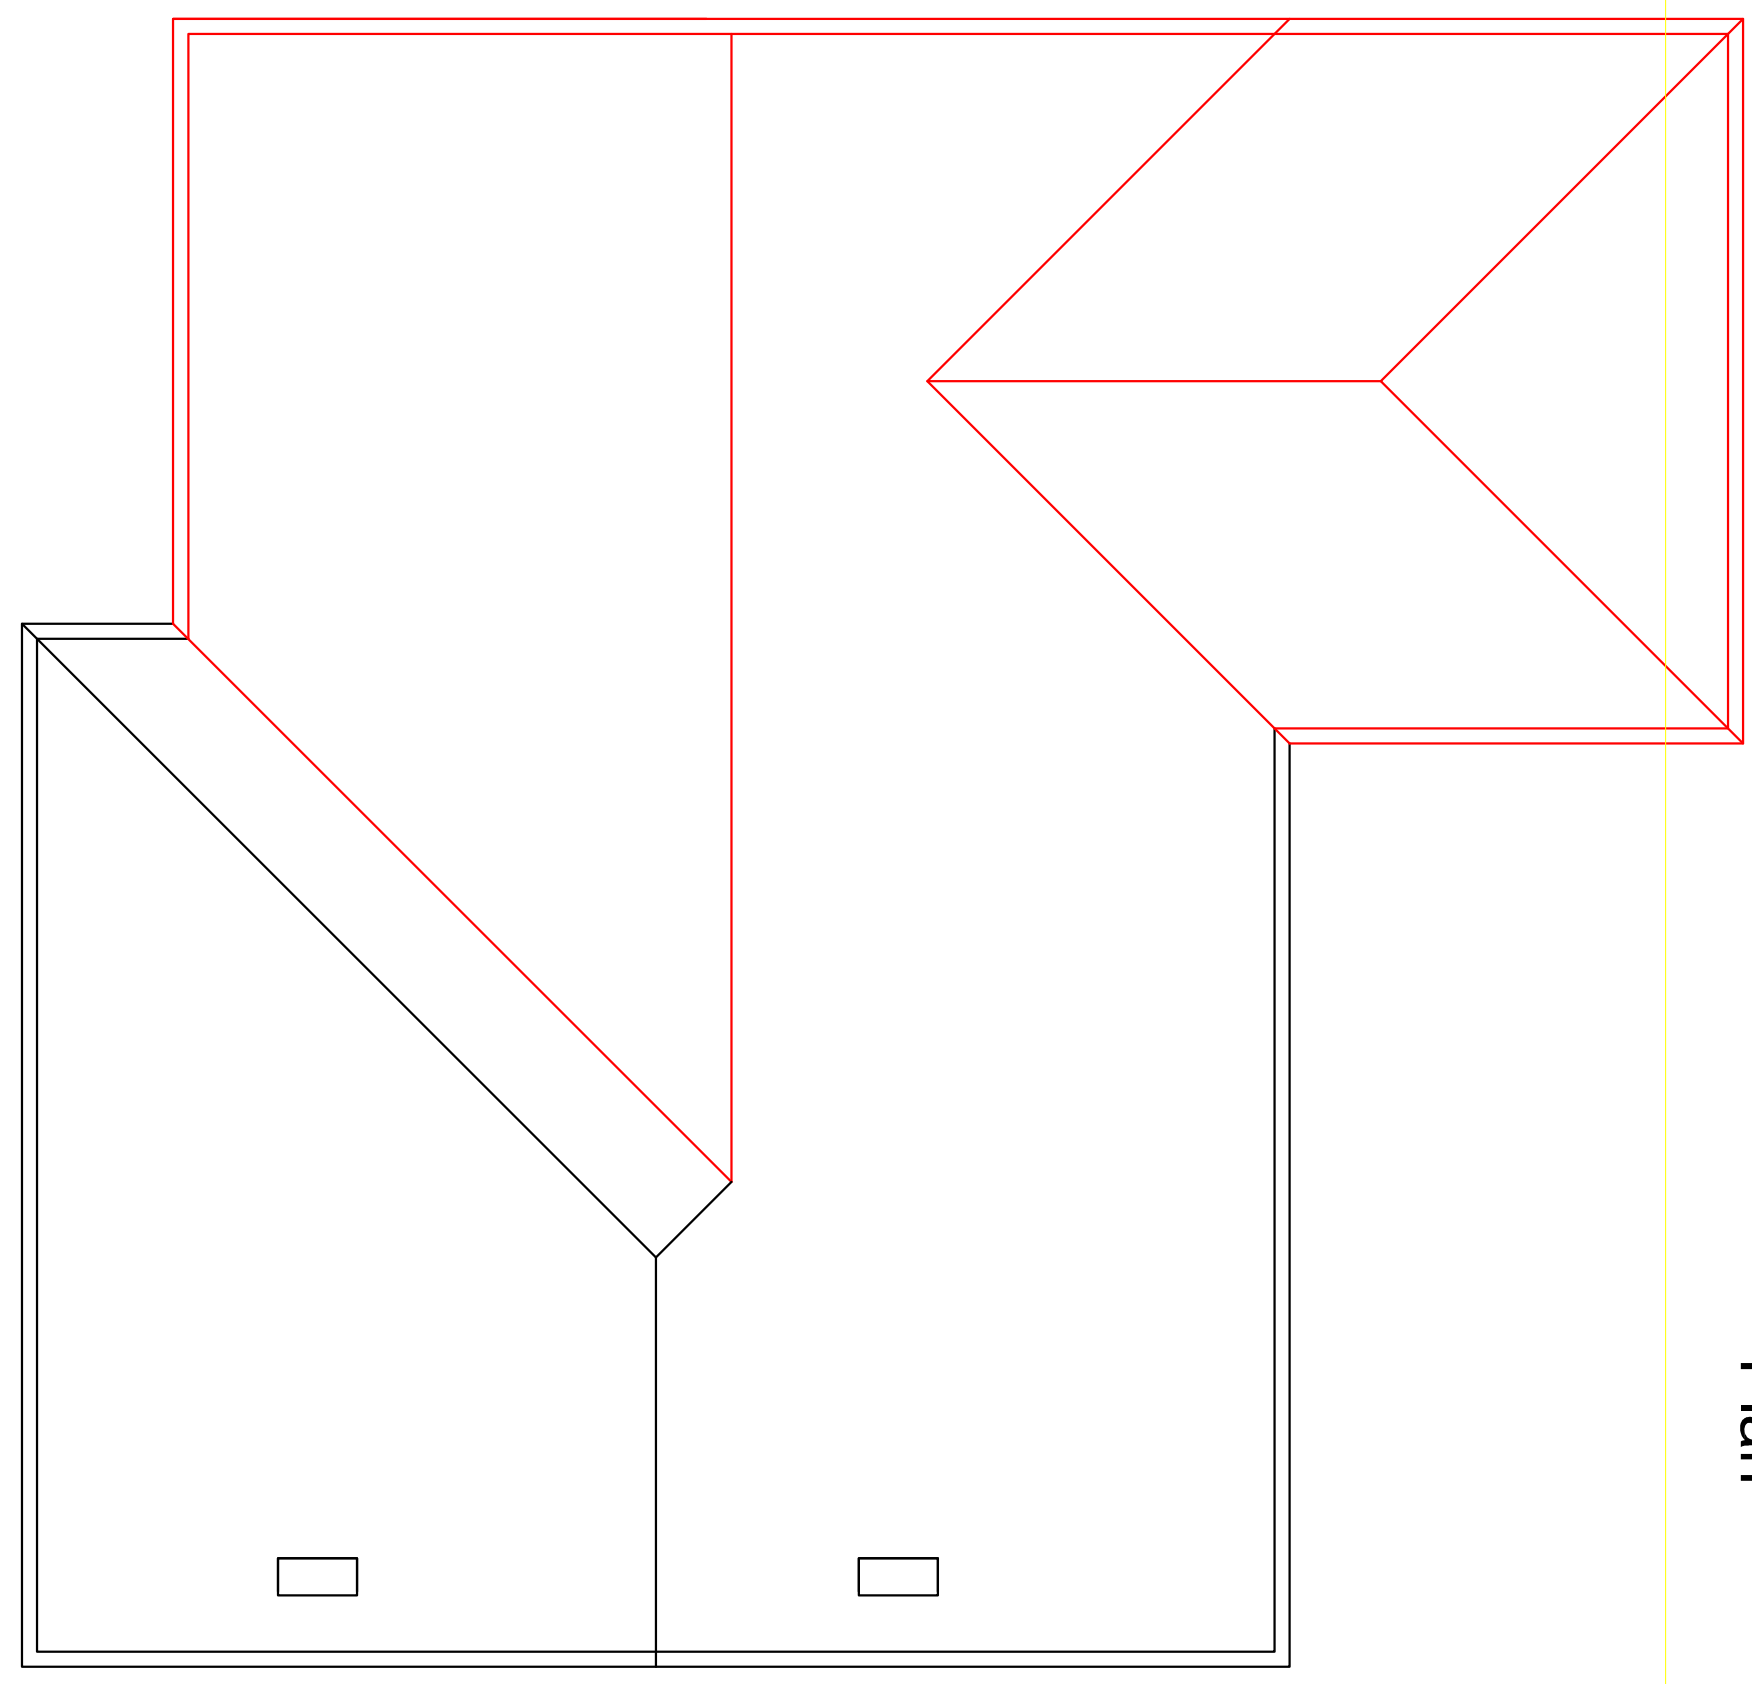

Proposed Roof

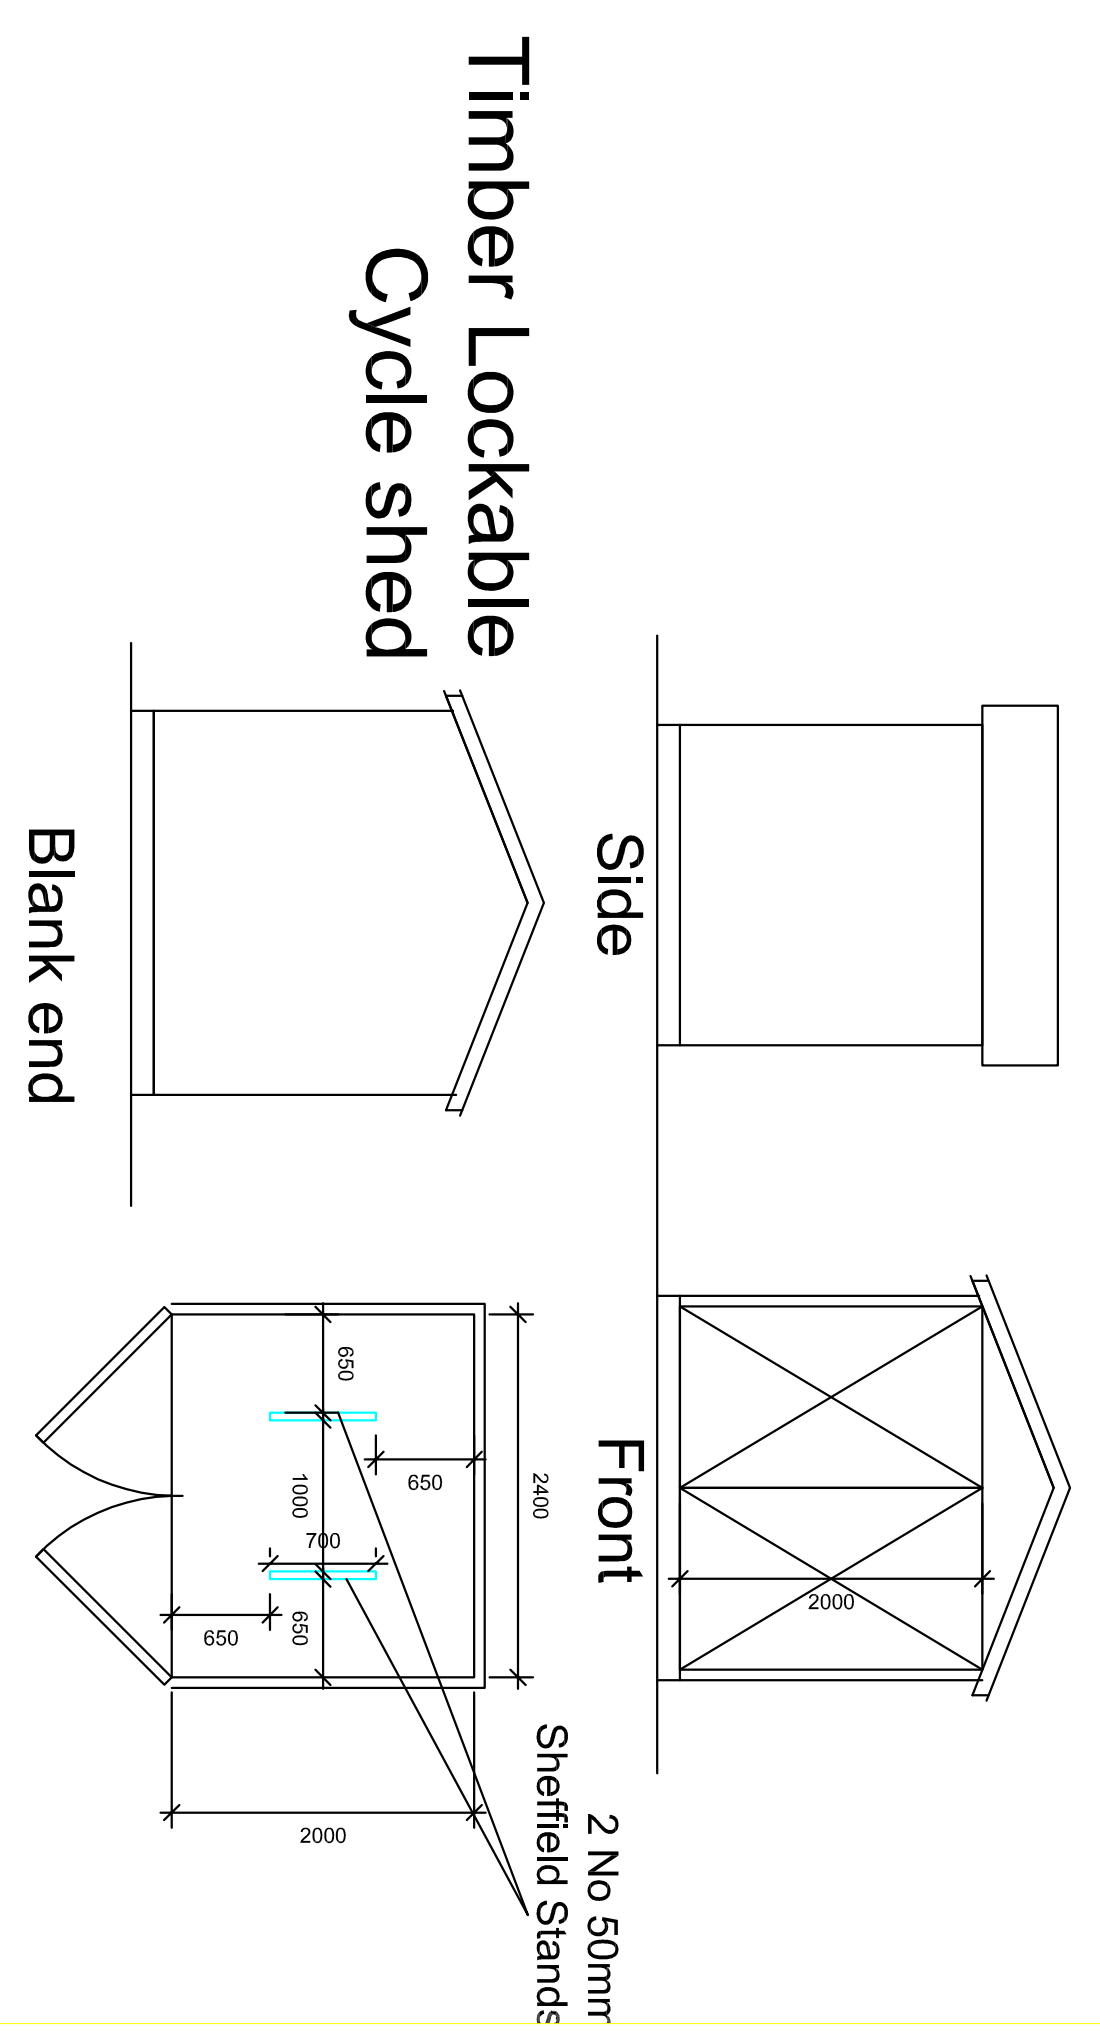

Timber Lockable
Cycle shed

Rev	No.	Description	Date
Rev B	1	Balcony removed; bins, cars shown	10/06/22
Rev A	2	Made to client spec.	24/11/20
Rev	No.	Revision/Issue	Date

F SUMMERFIELD
Incorporating: Crag and Associates
Chartered Consulting Civil, Structural & Marine Engineer,
Party Wall Surveyors (part of Tropic Ltd)
216 Heaton Moor Road, Sheffield, S14 4PL
Tel: 0114 441 1881 - Mobile: 07962 290627 - Fax: 0114 431 0786
Web Site: <http://www.somplm.co.uk> info@somplm.co.uk

Project Name and Address
12 Omer Drive
Burnage
Manchester
Flank Two storey Extension
Proposed Plans and site plan

Project	Sheet
17.01.14	02
Date: 18.09.20	Rev C
Scale: 1:100 @ A3	