


REVISION	DATE	DESCRIPTION
--	JUL' 23	PLANNING ISSUE

PLANNING ISSUE

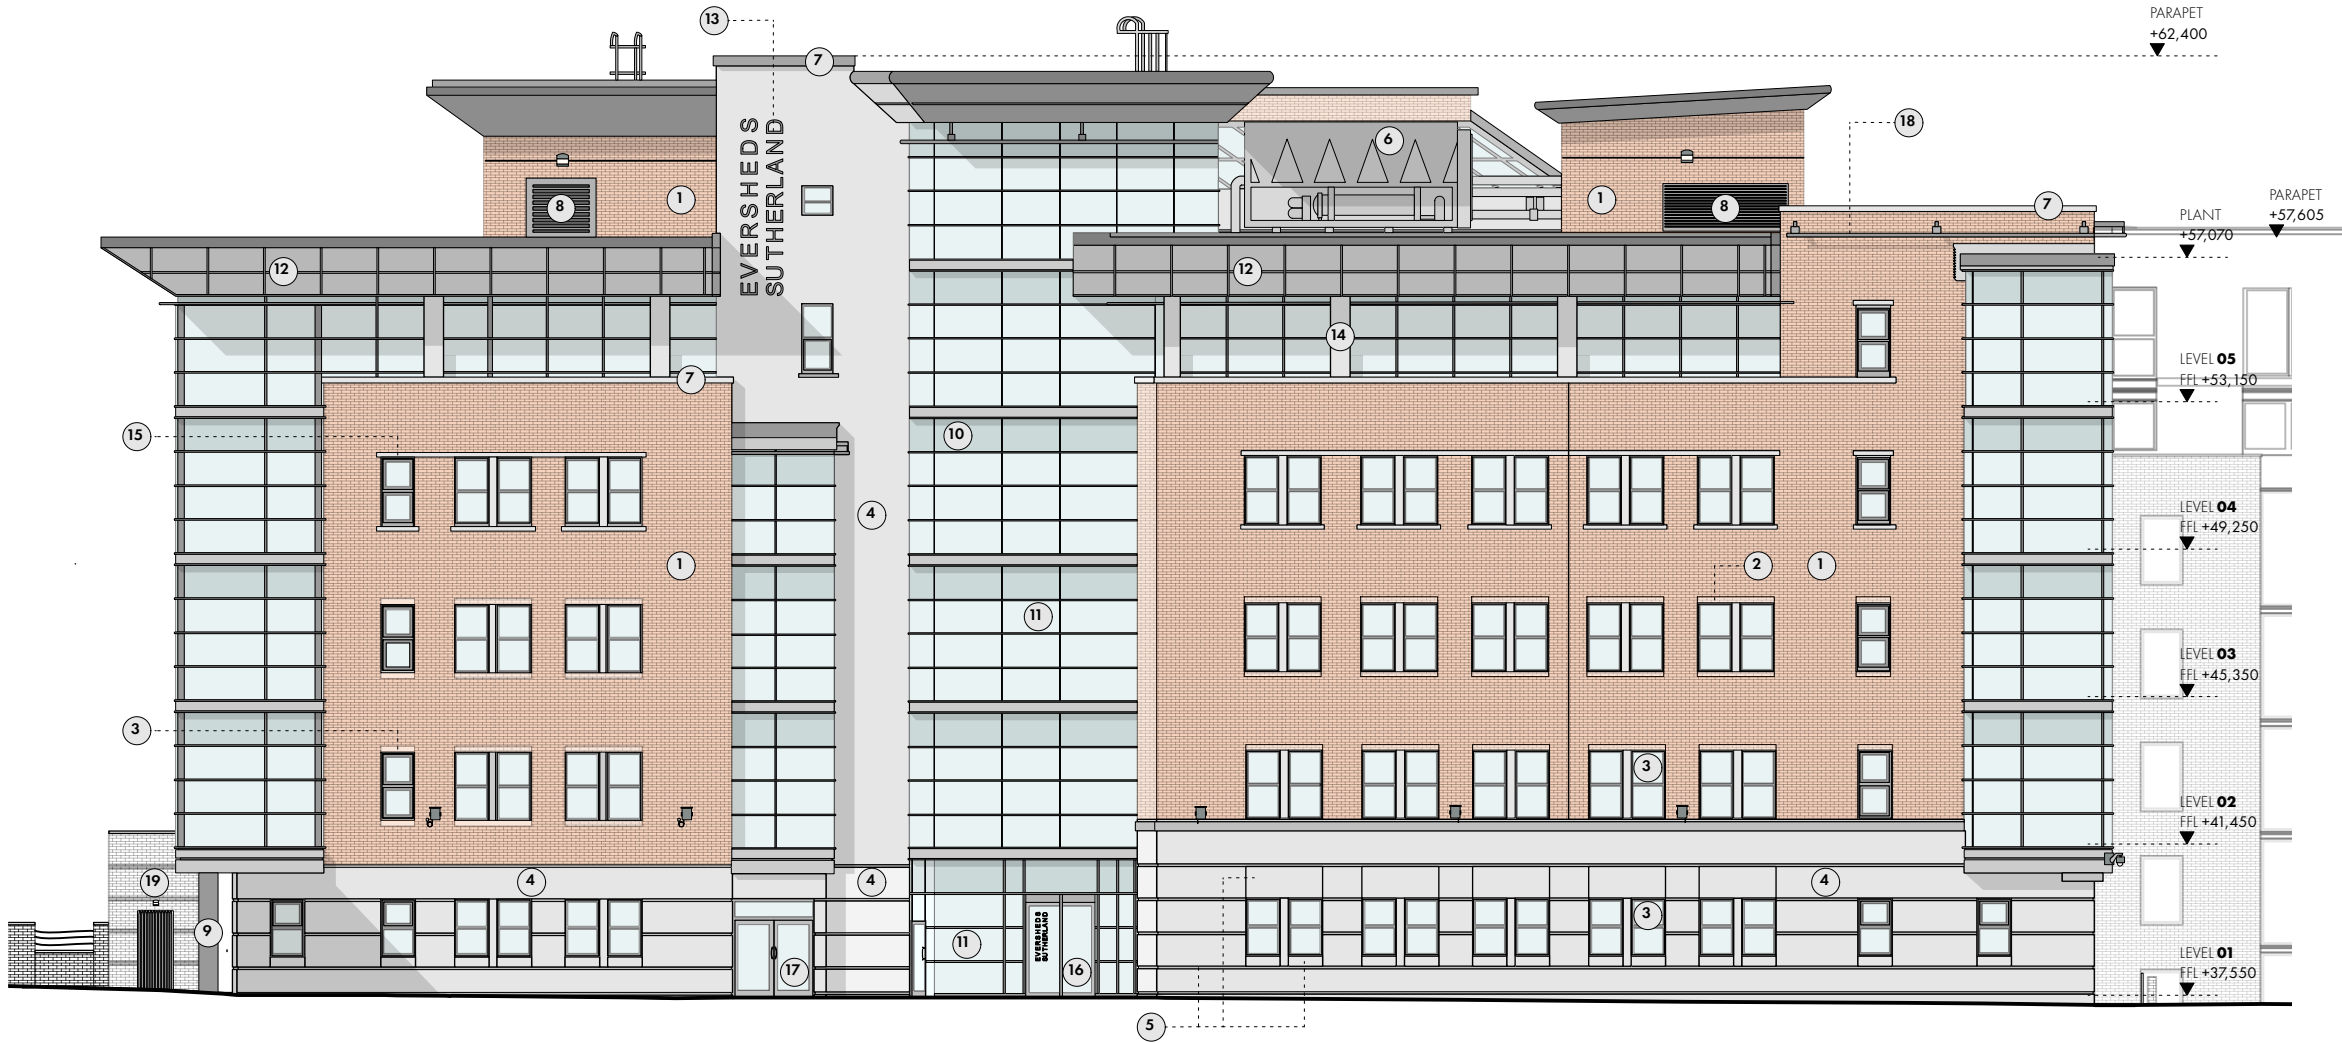

ELEVATION KEY

- 1

EXTERNAL FACING BRICKWORK
- 2

RECESSED BRICKWORK DETAIL
- 3

ALUMINIUM FRAMED WINDOW
- 4

EXTERNAL FACING SANDSTONE
- 5

RECESSED SANDSTONE DETAIL

6

EXISTING ROOF PLANT

7

SANDSTONE CAPPING

8

VENTILATION LOUVRE

9

ALUMINIUM CLAD COLUMN

10

OBSCURED GLAZING

11

CURTAIN WALLING

12

ALUMINIUM CLAD BULLNOSE

13

BUILDING SIGN

14

ALUMINIUM CLADDING

15

SANDTONE LINTEL

16

MAIN ENTRANCE DOOR (REVOLVING DOOR)


17

FIRE EXIT

18

MAINTENANCE ACCESS RAILS

19

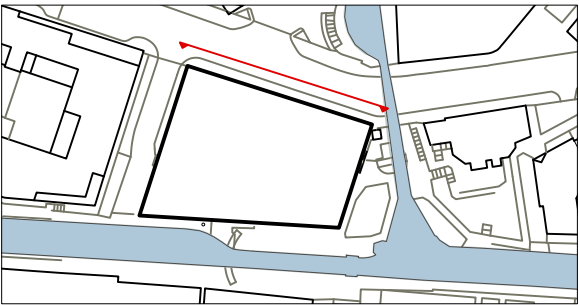EXISTING LIFT TO CANAL

OMIArchitects

31 Blackfriars Road, Salford, Manchester, M3 7AQ
+44(0)161 832 3242 / info@omiarchitects.com / www.omiarchitects.com

PROJECT	70 GREAT BRIDGEWATER STREET				
DRAWING	EXISTING ELEVATION - GREAT BRIDGEWATER STREET				
DATE	NOV'20	DRAWN BY	DC	SCALE	1:200 @A3
JOB NO.	1420	DWG.NO.	L 0600		