



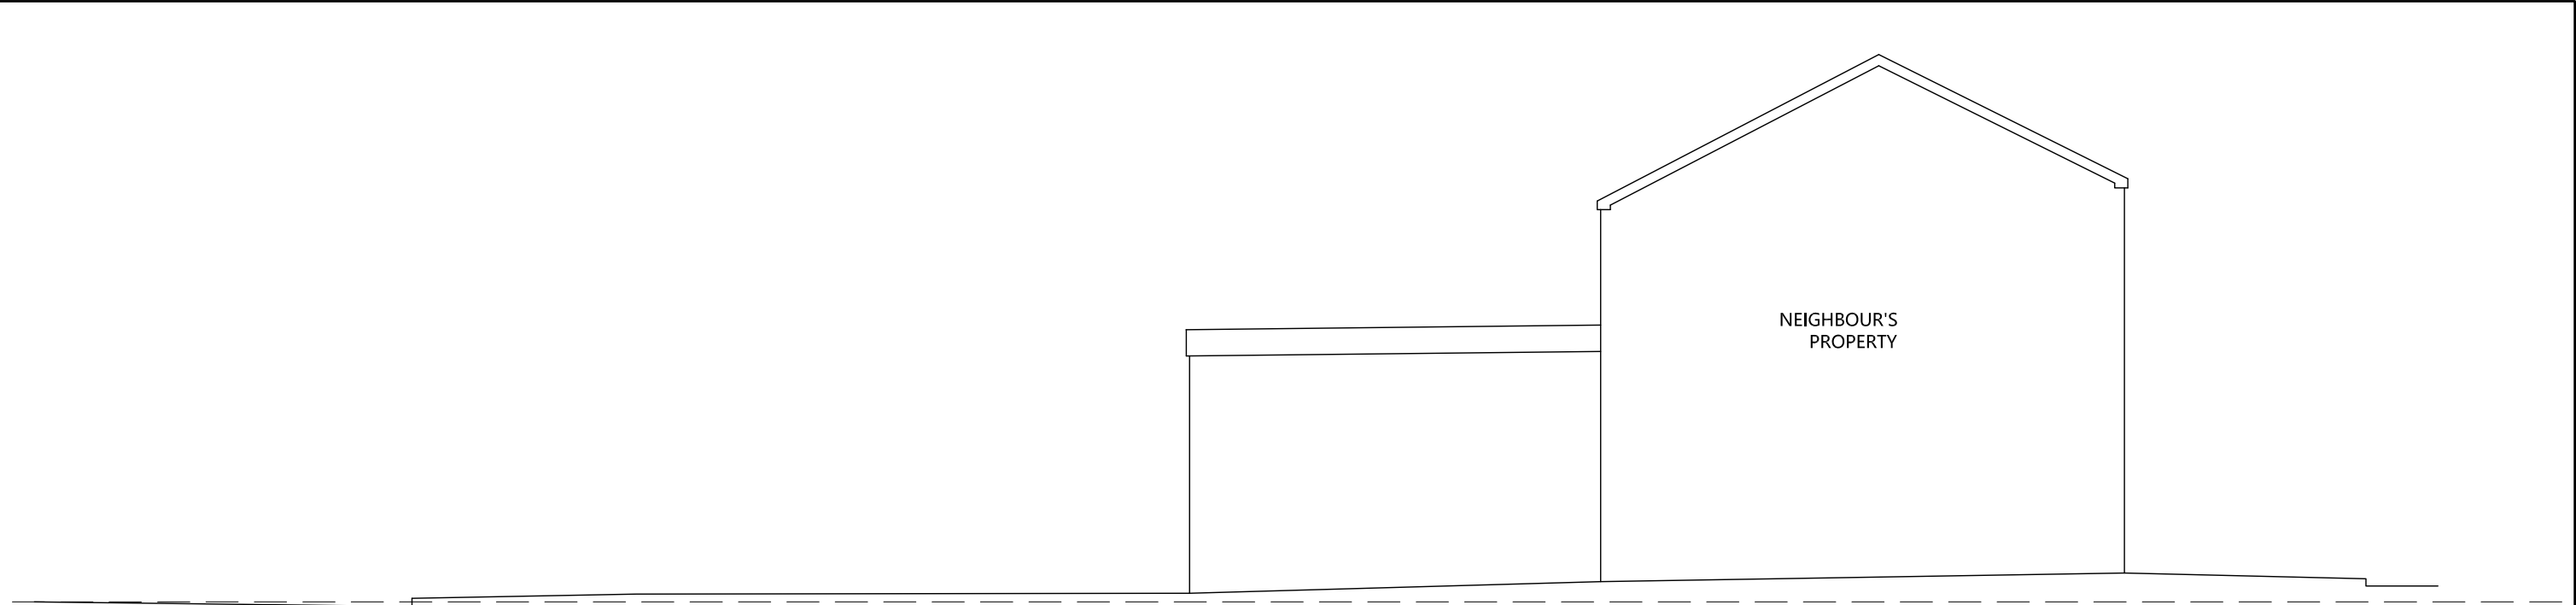

EAST ELEVATION

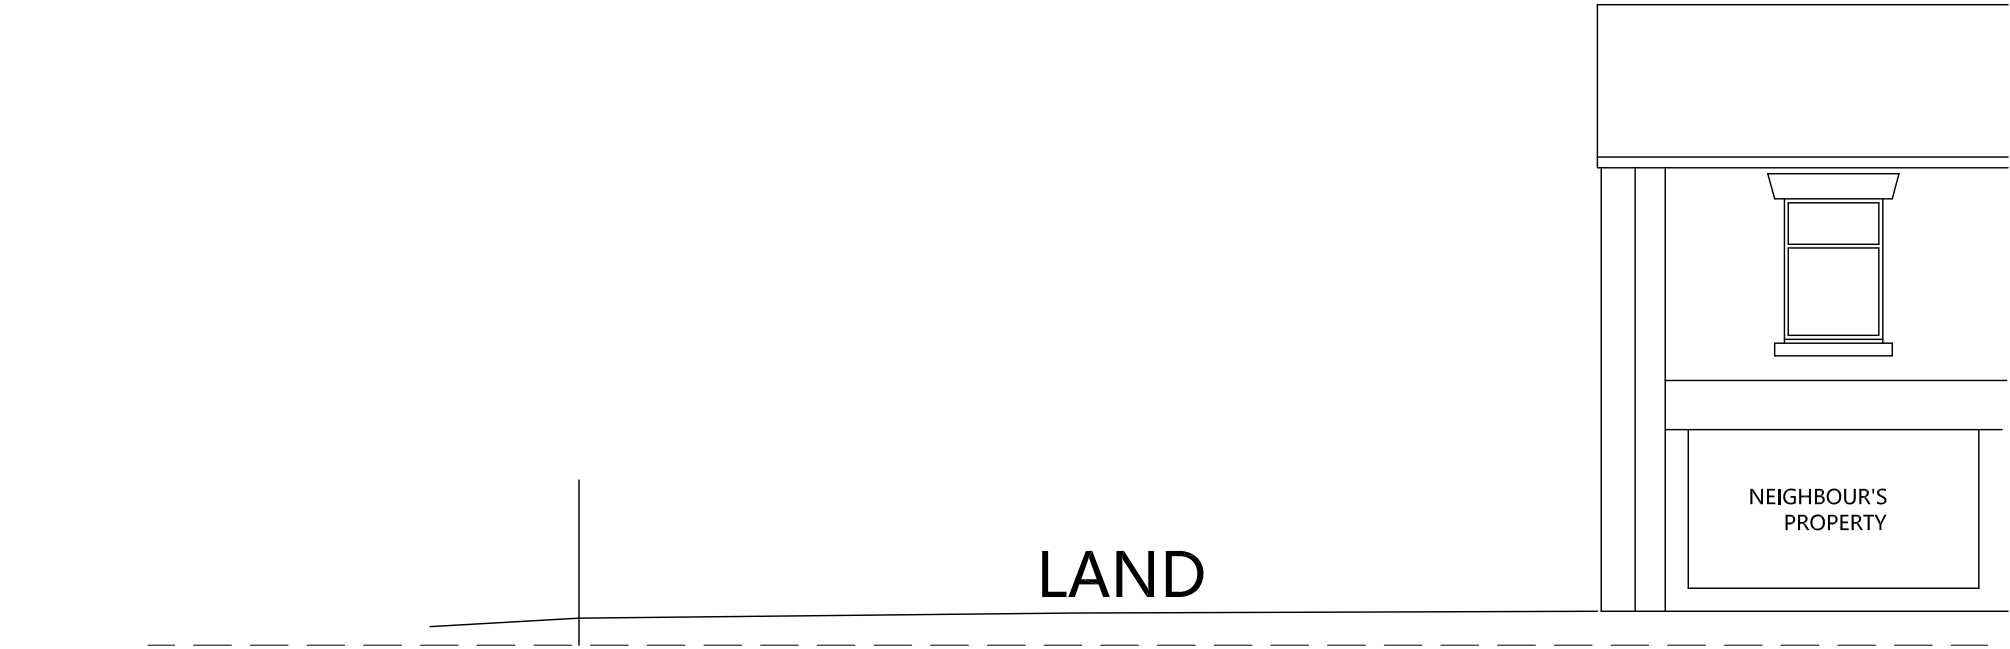

NORTH ELEVATION

Project 92-96 OLD CHURCH STREET MANCHESTER		
Drawing Title EXISTING ELEVATION		
Drawing No. 108		
Drawn: ZU	Status: Planning	Date 31.03.2023
Scale @ A3	 1:100	

XHAN Consulting
129 Centurion House
Deansgate M3 3WR
T: 7400012759

