




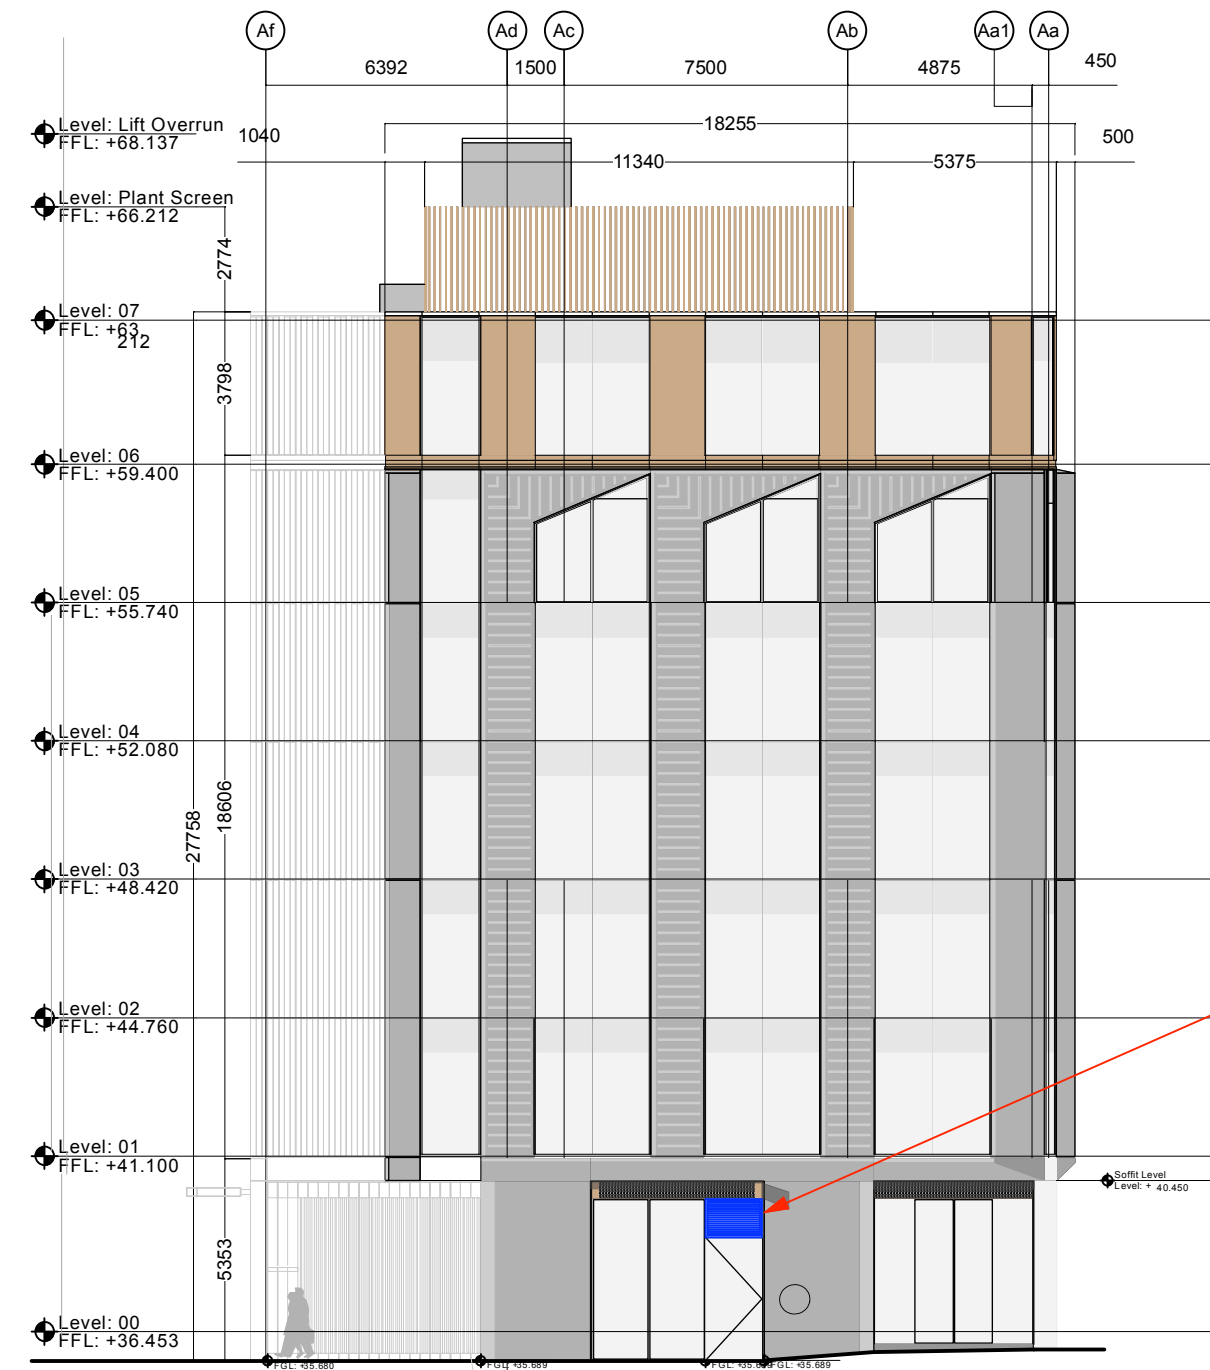

West Elevation scale 1:200

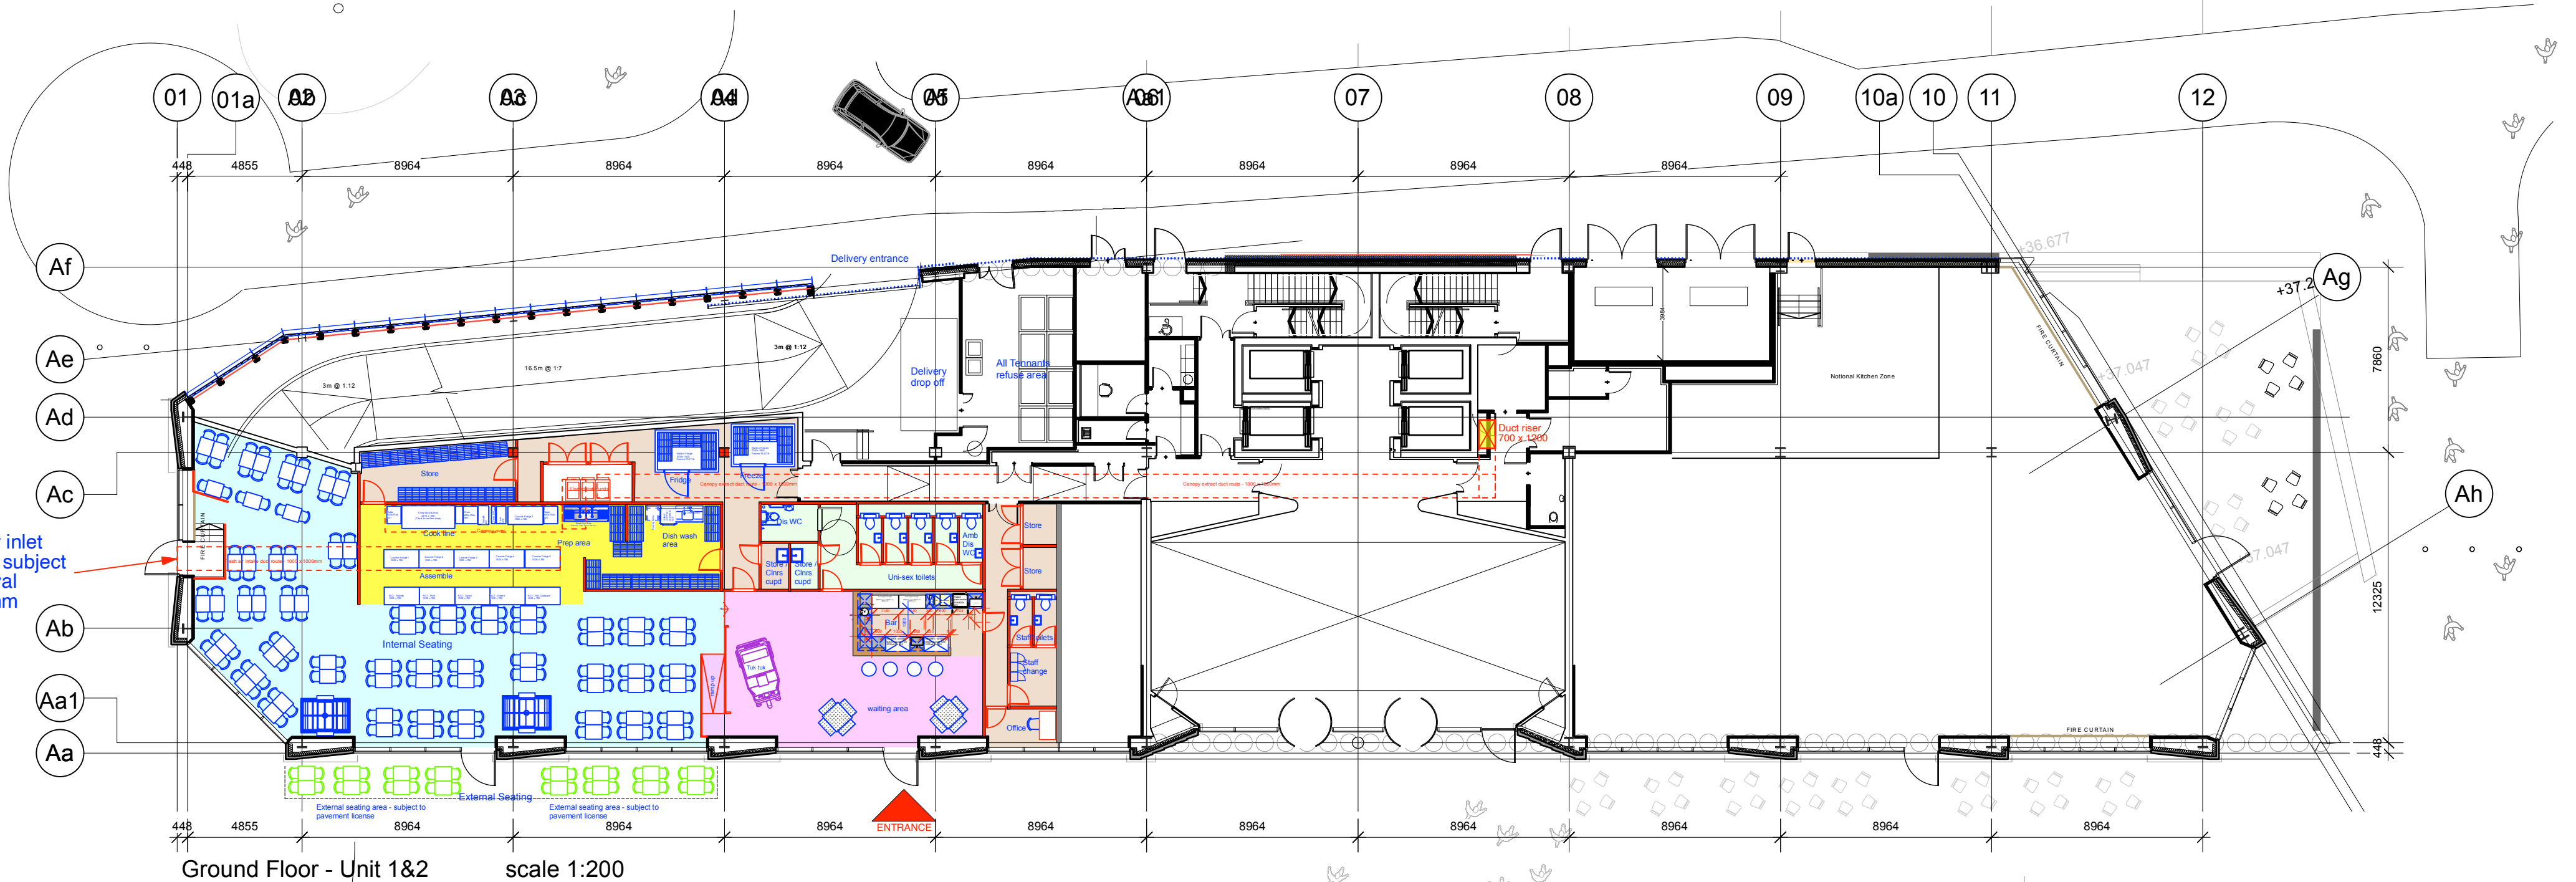

Ground Floor - Unit 1&2 scale 1:200

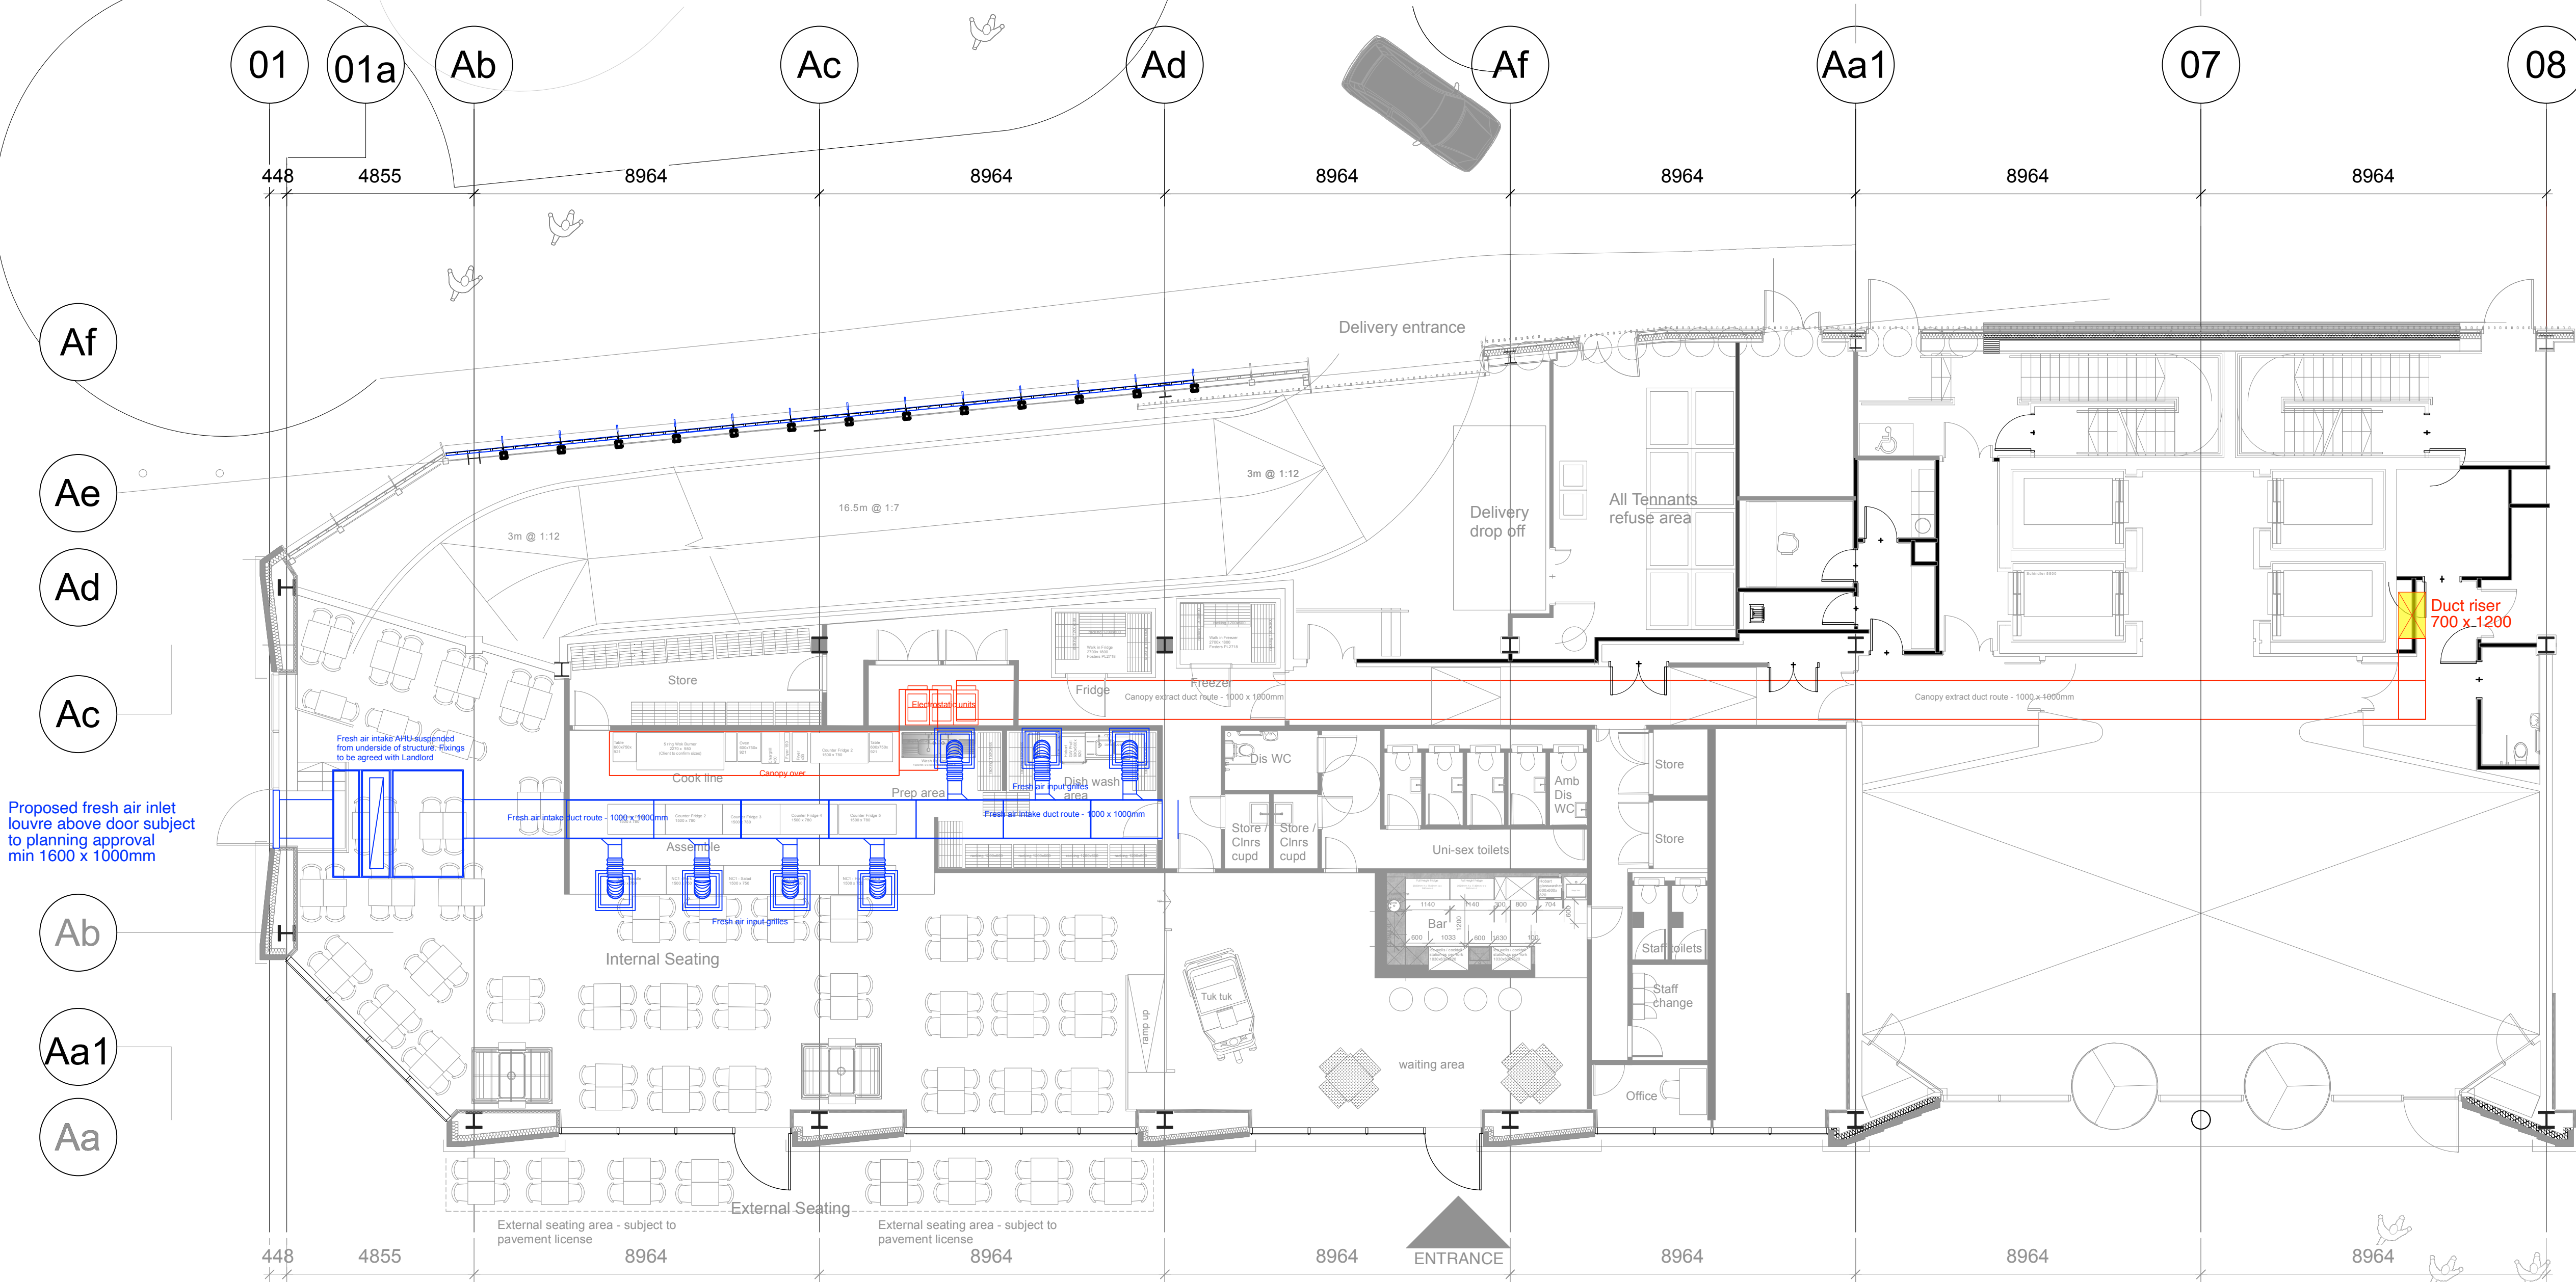

Ground Floor - Unit 1&2 scale 1:100

REVISIONS :

inspire: design consultancy

49 the tannery lawrence street york yo10 3wh
t&f 01904 611 091 e peter@inspiredc.co.uk

CLIENT : **ZaaP Restaurants**

SITE : **Ground Floor Units 1&2 The Lincoln,
Brazenose Street,
Manchester M2 5BP**

DRAWING TITLE : **Ground Floor and West Elevation**

DATE : **9 June 2023**

SCALE : **1:100 & 200 @ A1**

DRAWING BY : **PS**

DRAWING NO : **ZaaP/Manc/PP/ 01**

CONTRACTORS MUST VERIFY ALL DIMENSIONS ON SITE
BEFORE COMMENCING ANY WORK. FIGURED DIMENSIONS
TO TAKE PRECEDENCE OVER SCALED DIMENSIONS. THE
COPYRIGHT OF THIS DRAWING IS RESERVED. THE DRAWING
MUST NOT BE DISCLOSED WITHOUT ANY AUTHORITY.
DO NOT SCALE.