


Proposed Elevations - 2B4P - Block 1


Dimensions are to be checked on site. Do not scale from drawings. Report discrepancies to the Architect.




2 Front Elevation 2B4P 1:50

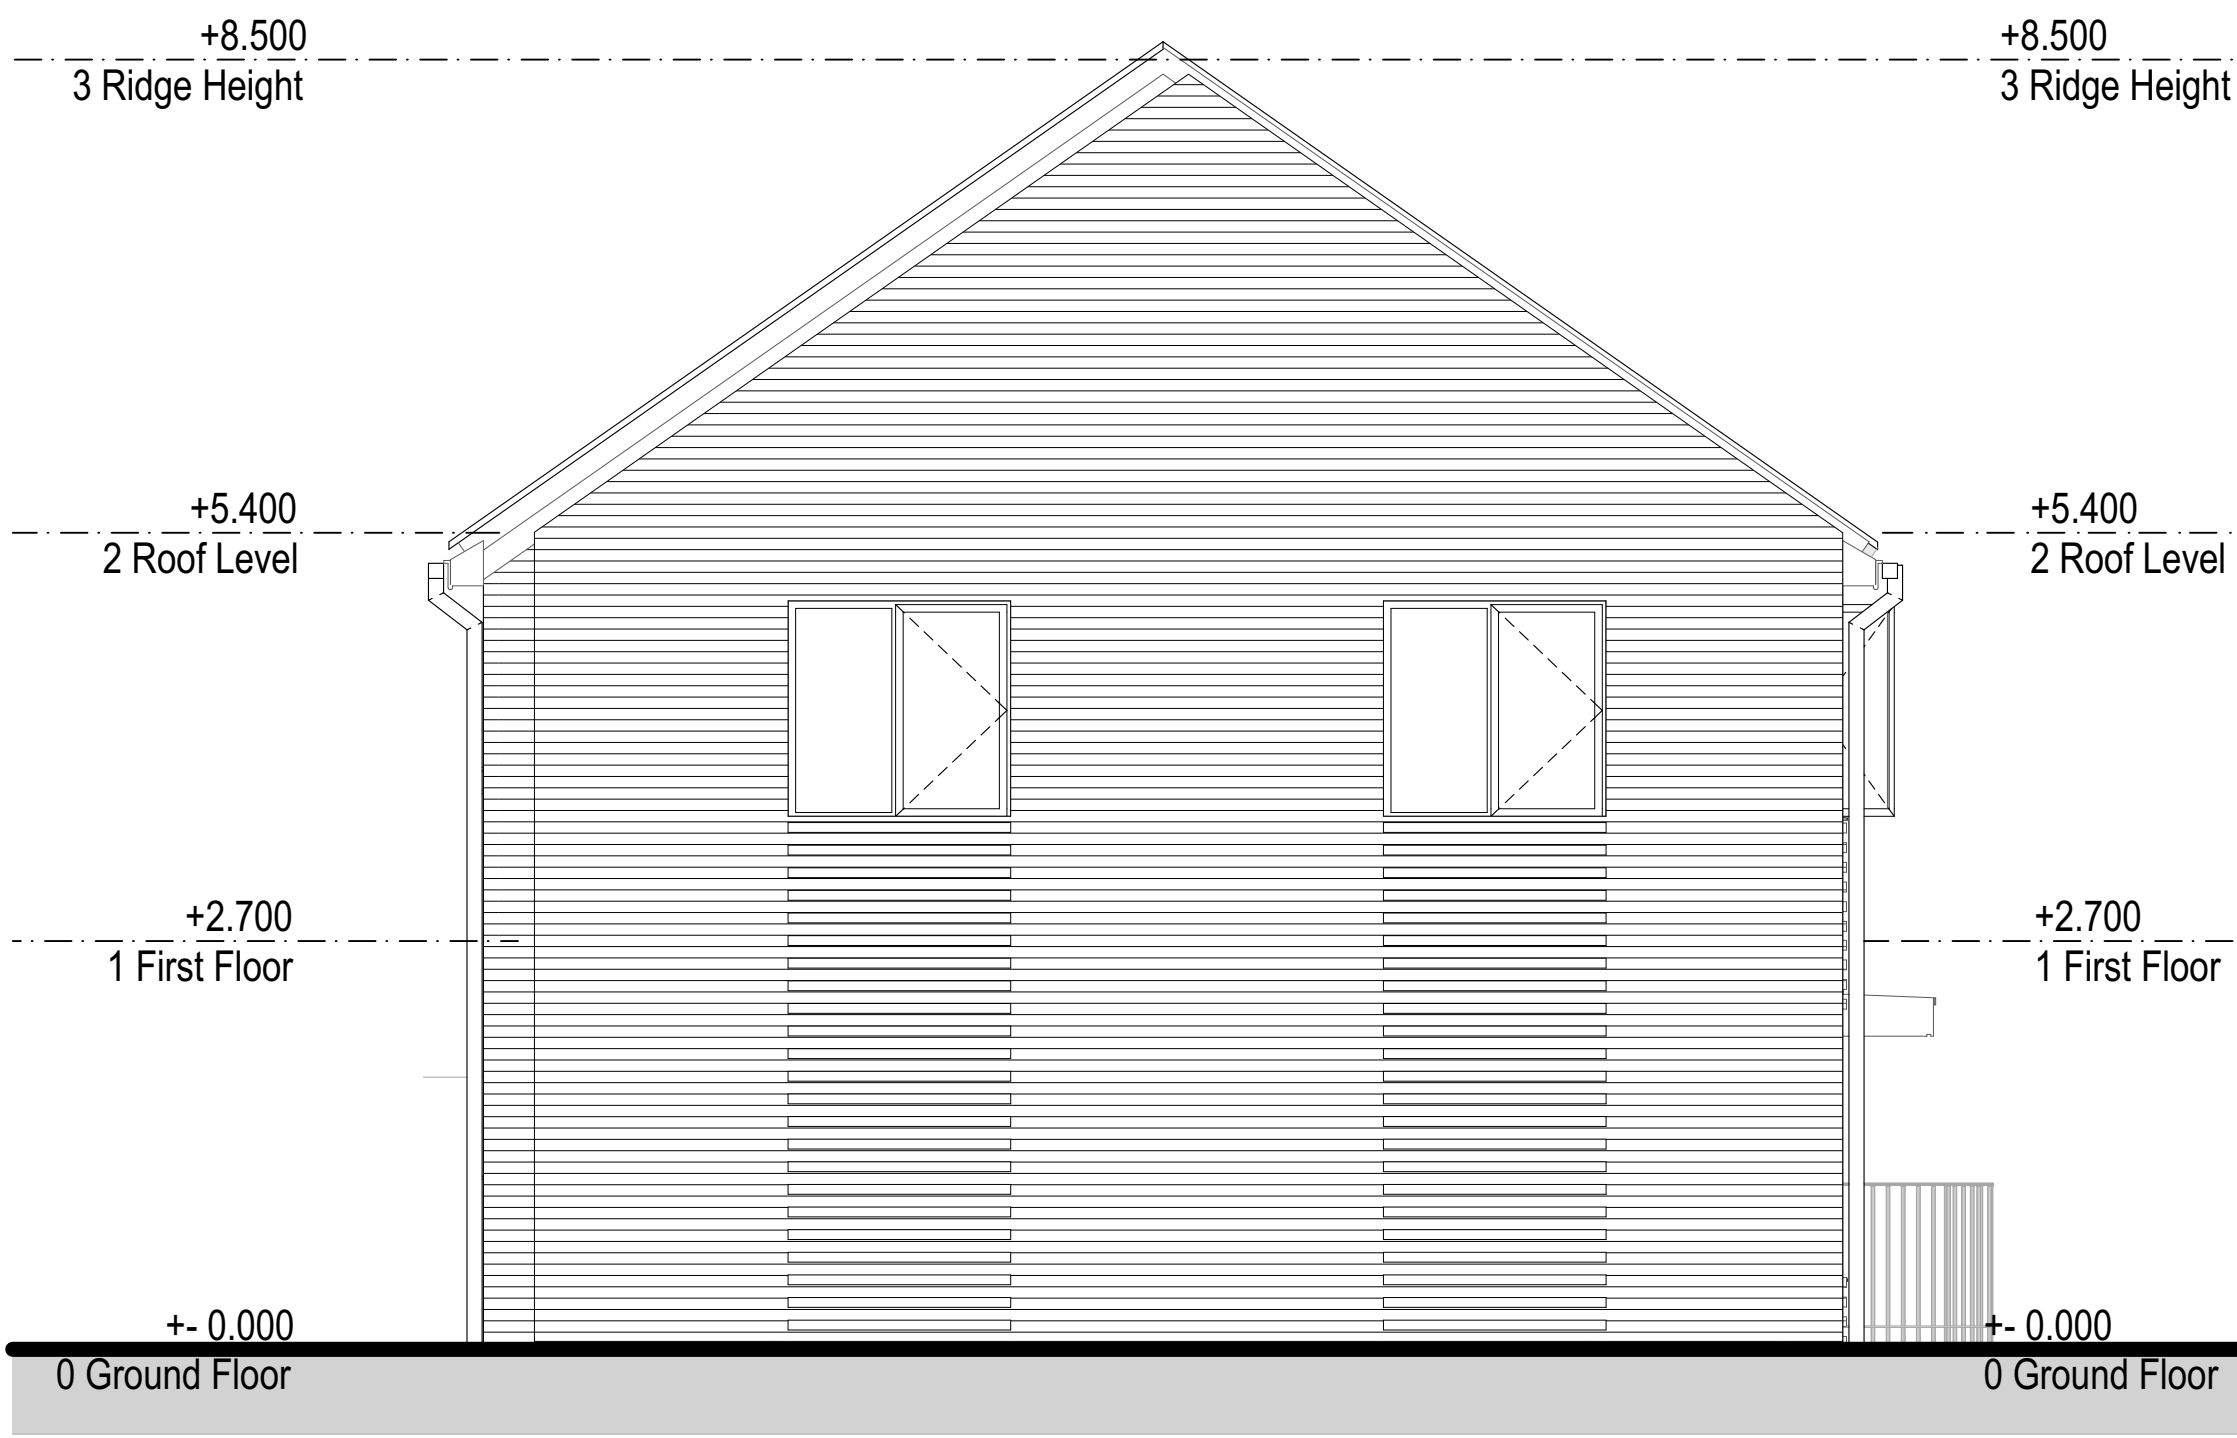

1 Side 2 Elevation 2B4P 1:50

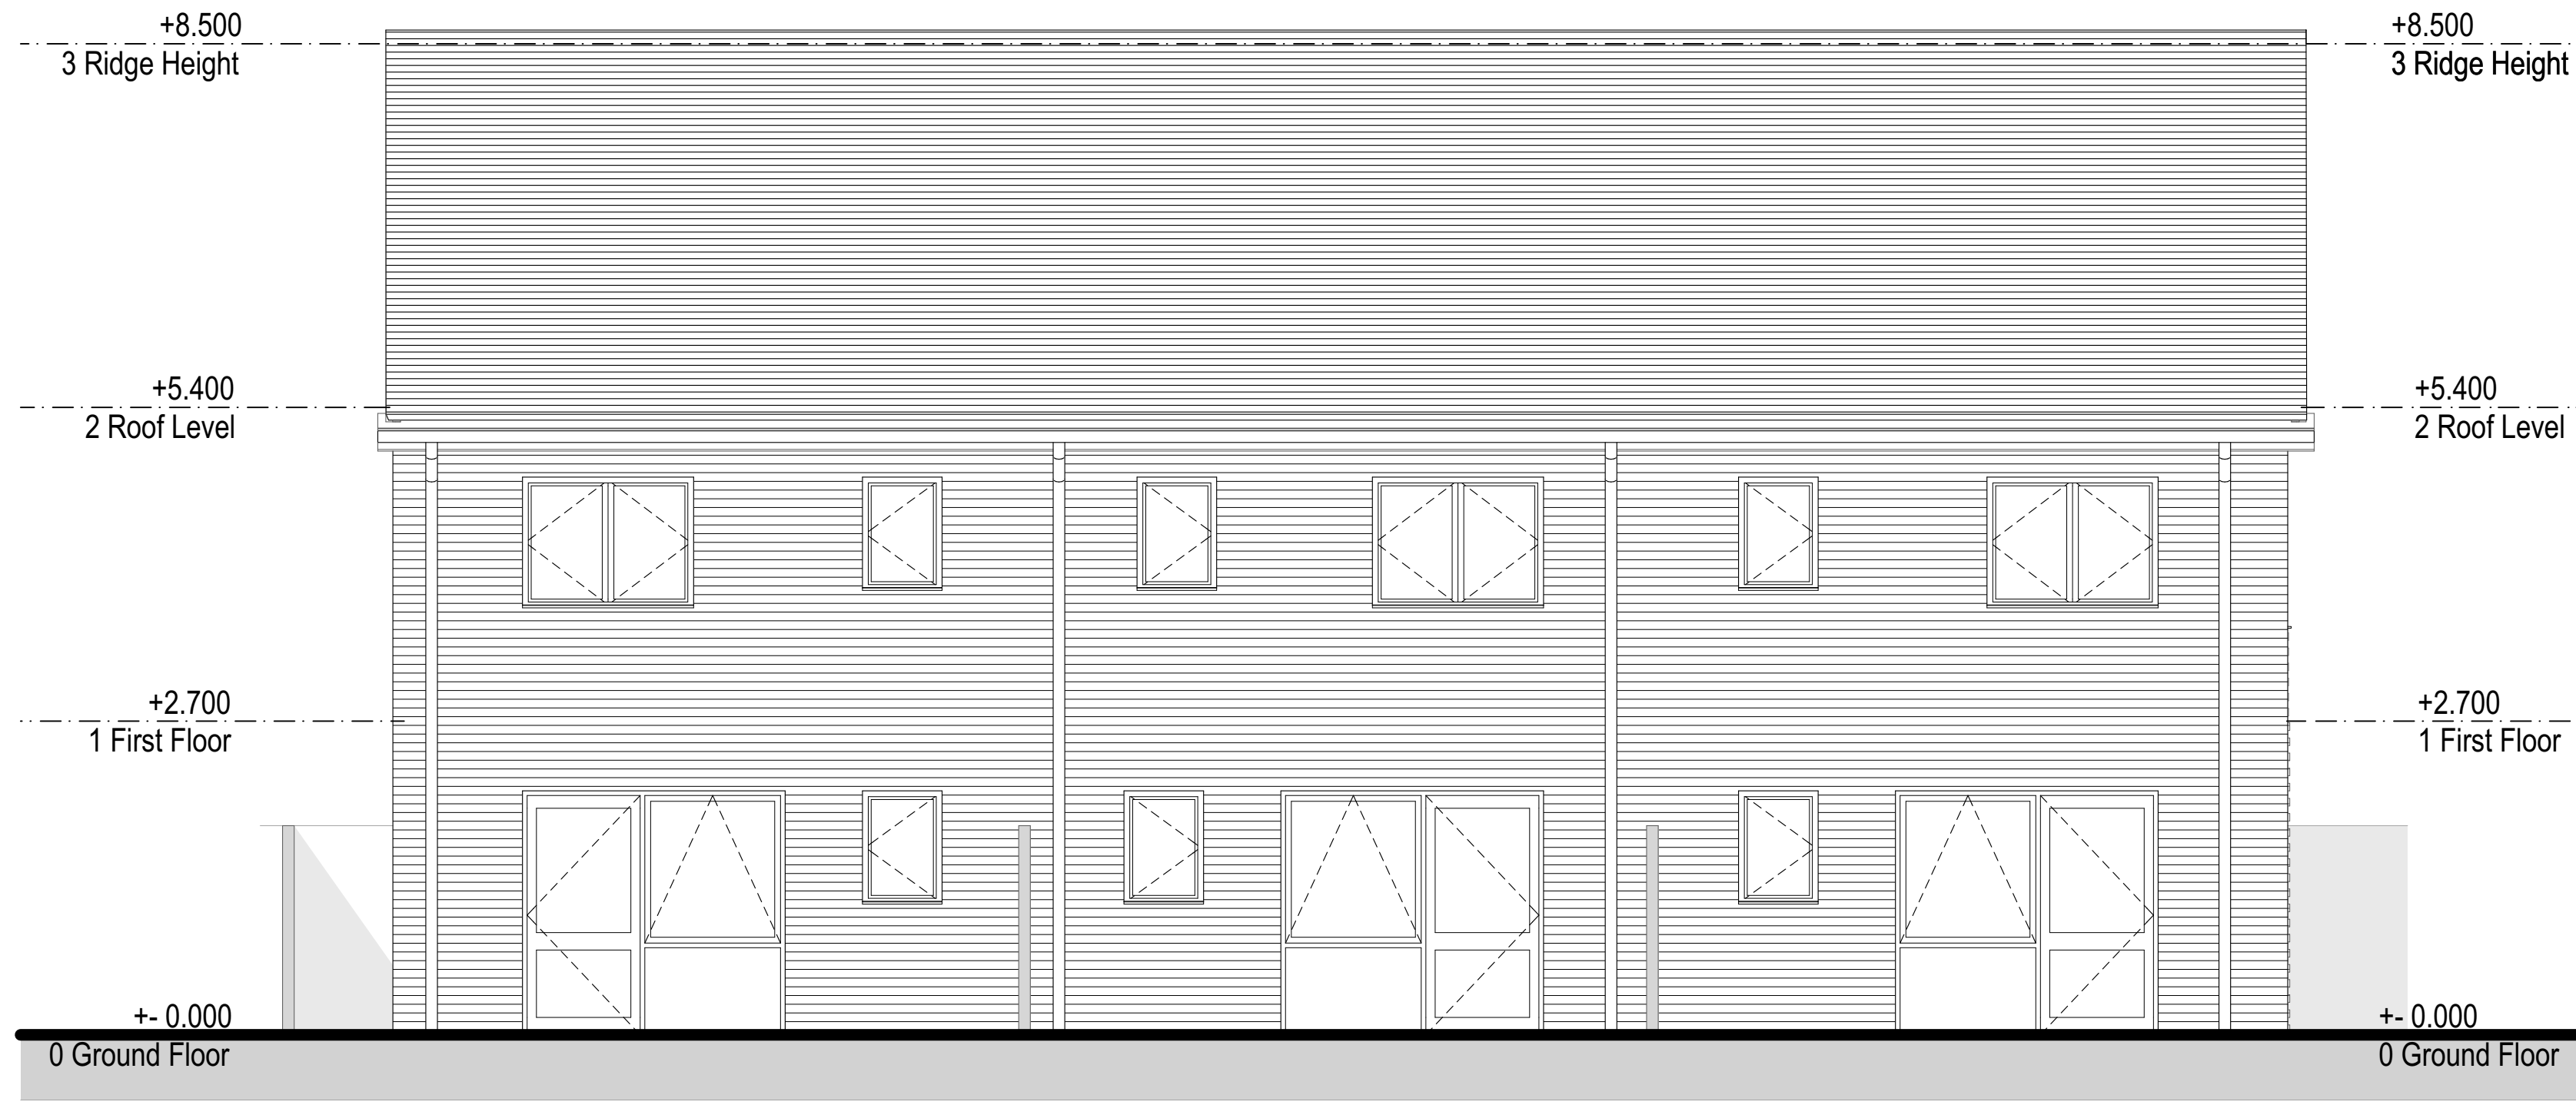

4 Rear Elevation 2B4P 1:50

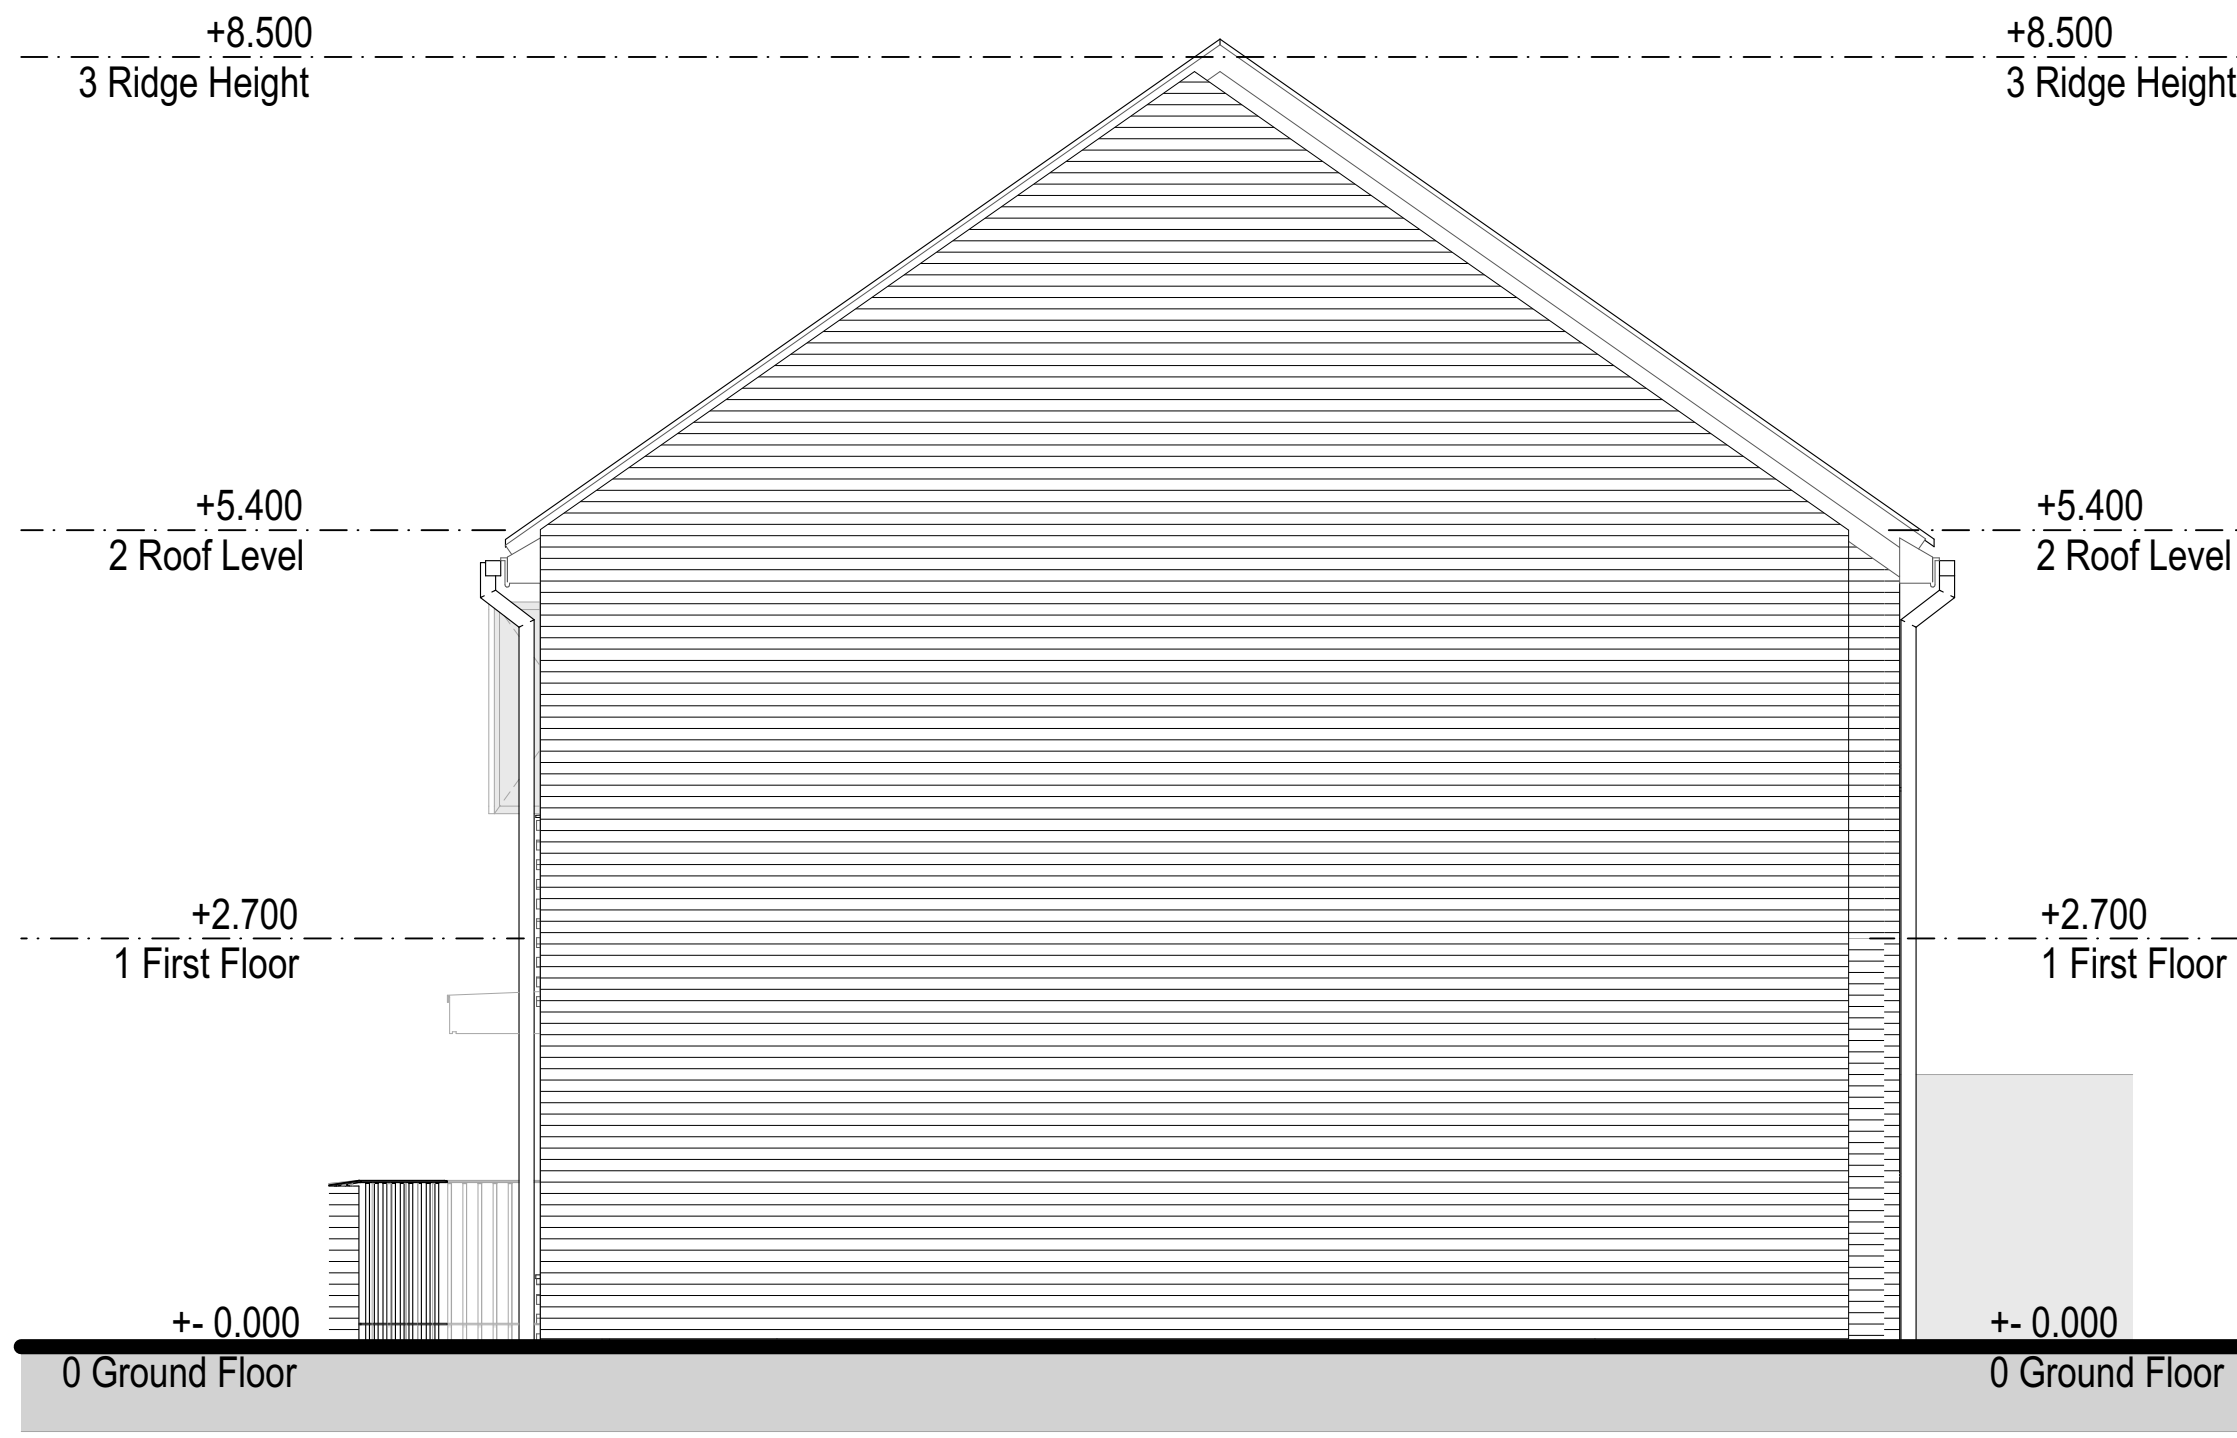

3 Side 1 Elevation 2B4P 1:50

PROJECT		TITLE		SIZE	STATUS	
Queens Road P500 Phase 1		Proposed Elevations - 2B4P - Block 1		A1	PLANNING	
PROJECT No. 1788		DRAWING No. PL.008A				
DRAWN by CM		CHECKED DS				
DATE NOV'22		SCALE 1:50				
4a Rock Mill Lane, New Mills, SK22 3BN		e-mail: admin@johnmccall.co.uk				

JOHN MCCALL ARCHITECTS LTD

No. 1 Arts Village, Henry Street, Liverpool L1 5BS Tel: 0151 707 1818 Fax: 707 1819

23/05/22 C.M. Initials