



Site Plan Scale 1:500




North

NOTE

This drawing is to read in conjunction with all other Architects drawings and all Structural Engineers drawings details and calculations.

It is the contractors responsibility to check all dimensions prior to fabrication or construction, any discrepancies to be reported to the Architect.

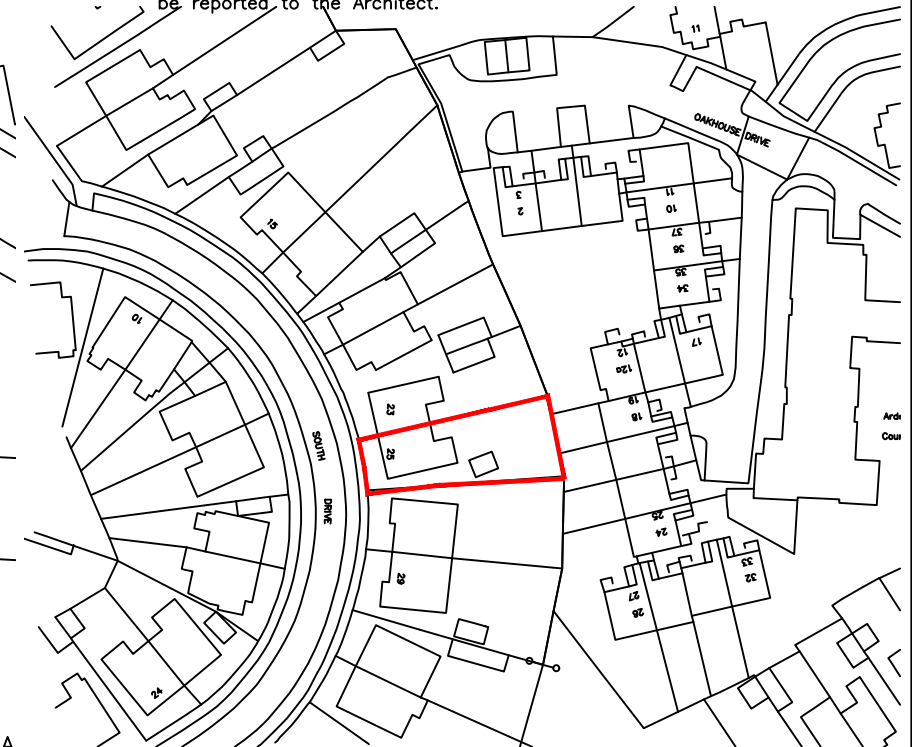

Site Location Plan Scale 1:1250

CUBE 
Architectural Design

4 Acresfield Road | Timperley | Altrincham | WA15 6HU
Tel: 0161 610 0820 | Fax: 0161 969 0562
Email : info@cubedesignsolutions.co.uk | www.cubedesignsolutions.co.uk

Project
25 SOUTH DRIVE
MANCHESTER

Drawing
EXISTING SITE PLAN 1:500
EXISTING SITE LOCATION PLAN 1:1250

Date JANUARY 2023 Drawn By PJR Scale AS NOTED

Drawing Status PLANNING	Drawing No. 1351-05	Rev No.
----------------------------	------------------------	---------