


PLANNING DRAWINGS
All dimensions are to be checked by client. Any discrepancies are to be reported to the Architect. This drawing to be Read in Conjunction with all associated Architects or Consultants Details & Specifications. This drawing is for illustrative purposes only and does not form part of any contract.

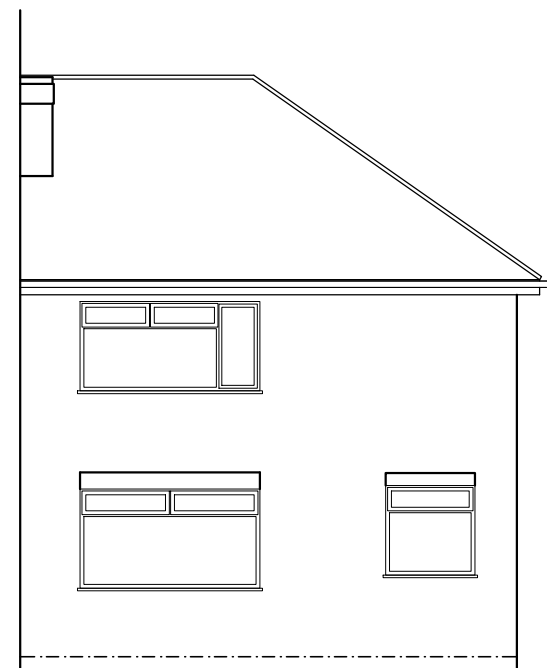

Side Elevation




Rear Elevation




Side Elevation



Rear Elevation

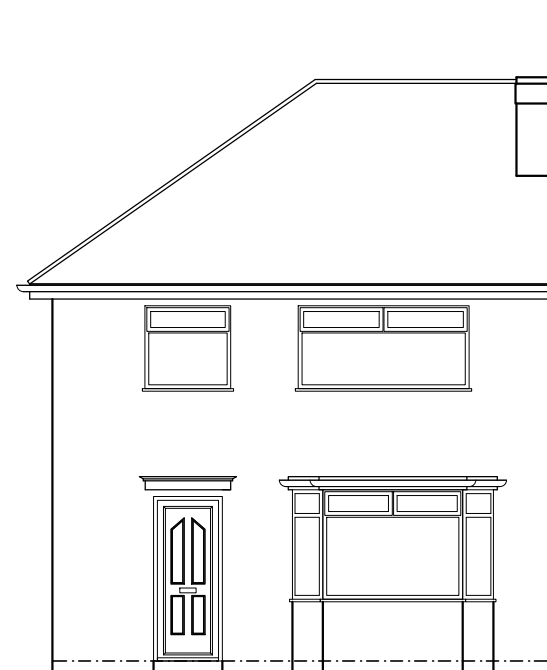


Front Elevation

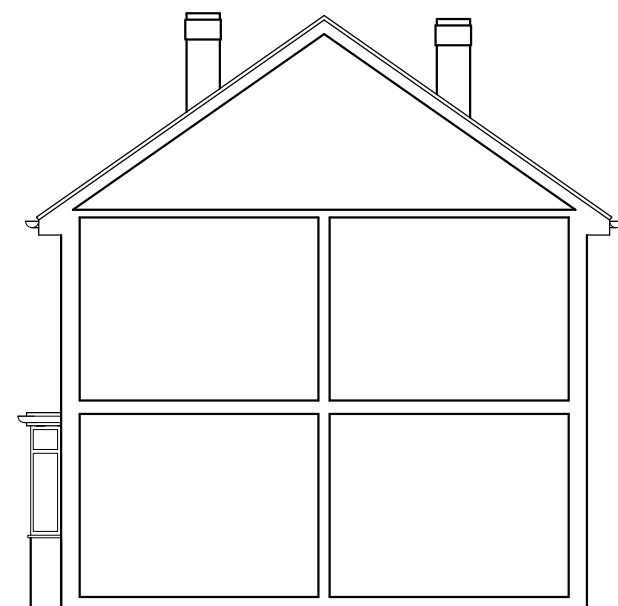


Side Elevation/Section



Front Elevation

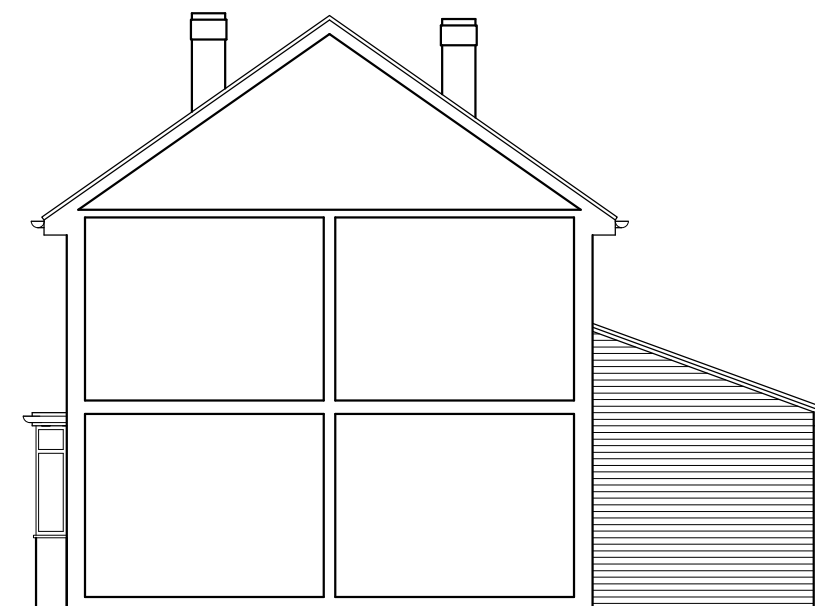



Side Elevation/Section

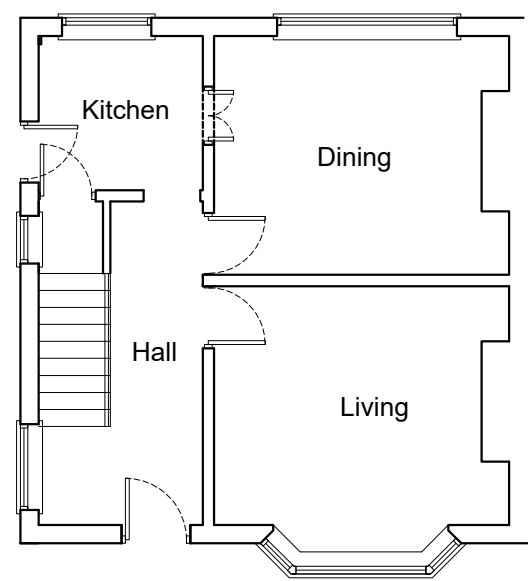

Ground Floor Plan


EXISTING

Scale Bar 1:100

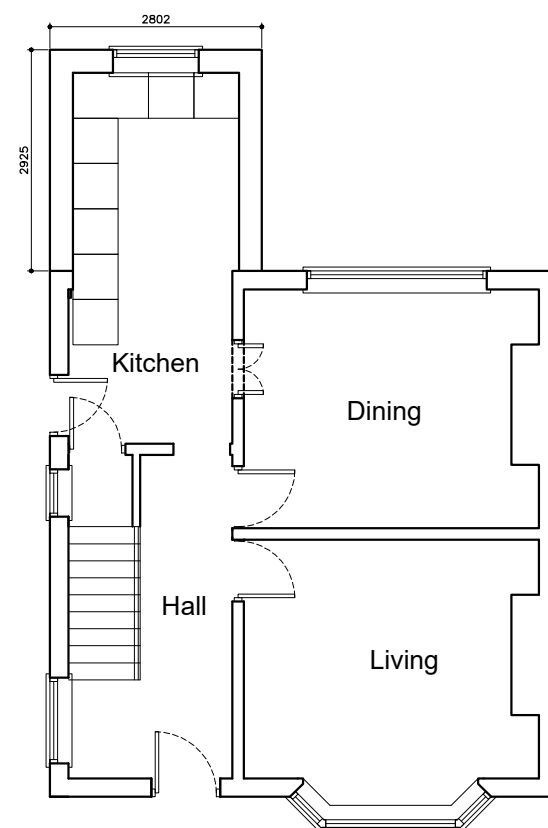 

Ground Floor Plan

PROPOSED

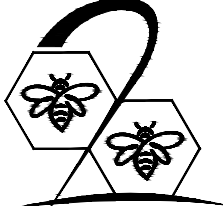Date.	Revision.		By. No.
		B2 Architecture Limited 2b, Beech Road, Hale, Alderingham, Cheshire, WA15 9HX Tel No. 0161 928 0051 Email. enquiries@b2architecture.co.uk	
B2ARCHITECTURE			
Proposed development at.		15 Withenfield Road Wythenshawe	
Client.		Mr A Barry	
Drawing title.		Existing & Proposed	
Status.	Planning	Date.	APRIL 2023
Scale.	1:100 @ A1	Drawn.	PGJA
Checked. B2 Architecture			
Job No. 23-32		Drawing No. 01	
Revision.			

© THIS DRAWING AND THE BUILDING WORKS DEPICTED THEREIN ARE THE COPYRIGHT OF B2 ARCHITECTURE LIMITED AND MAY NOT BE USED, COPIED OR AMENDED EXCEPT BY WRITTEN PERMISSION.