



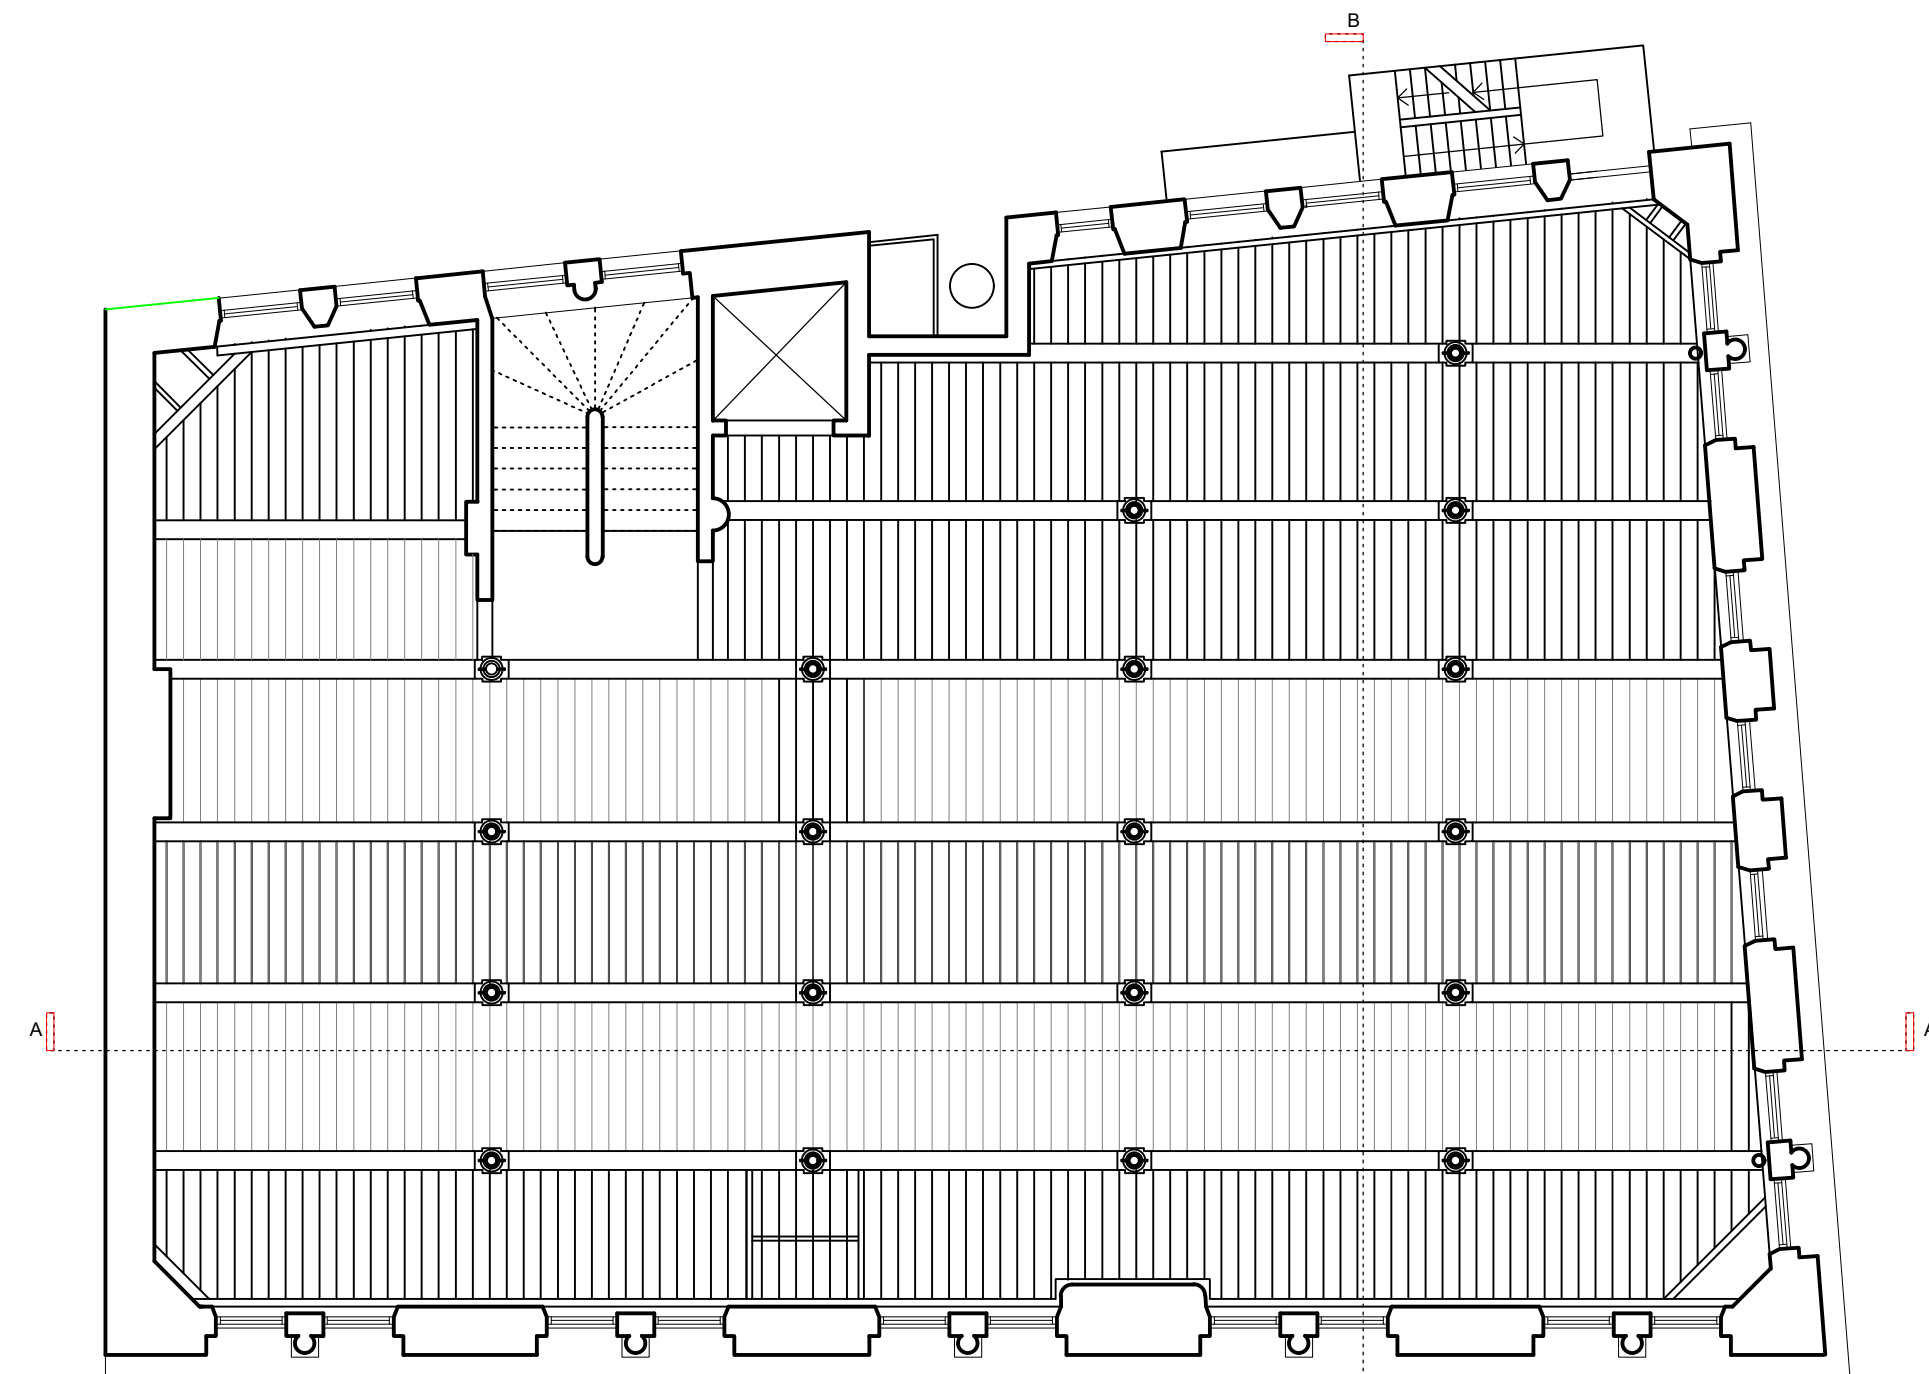

Existing 2nd Floor Ceiling Plan

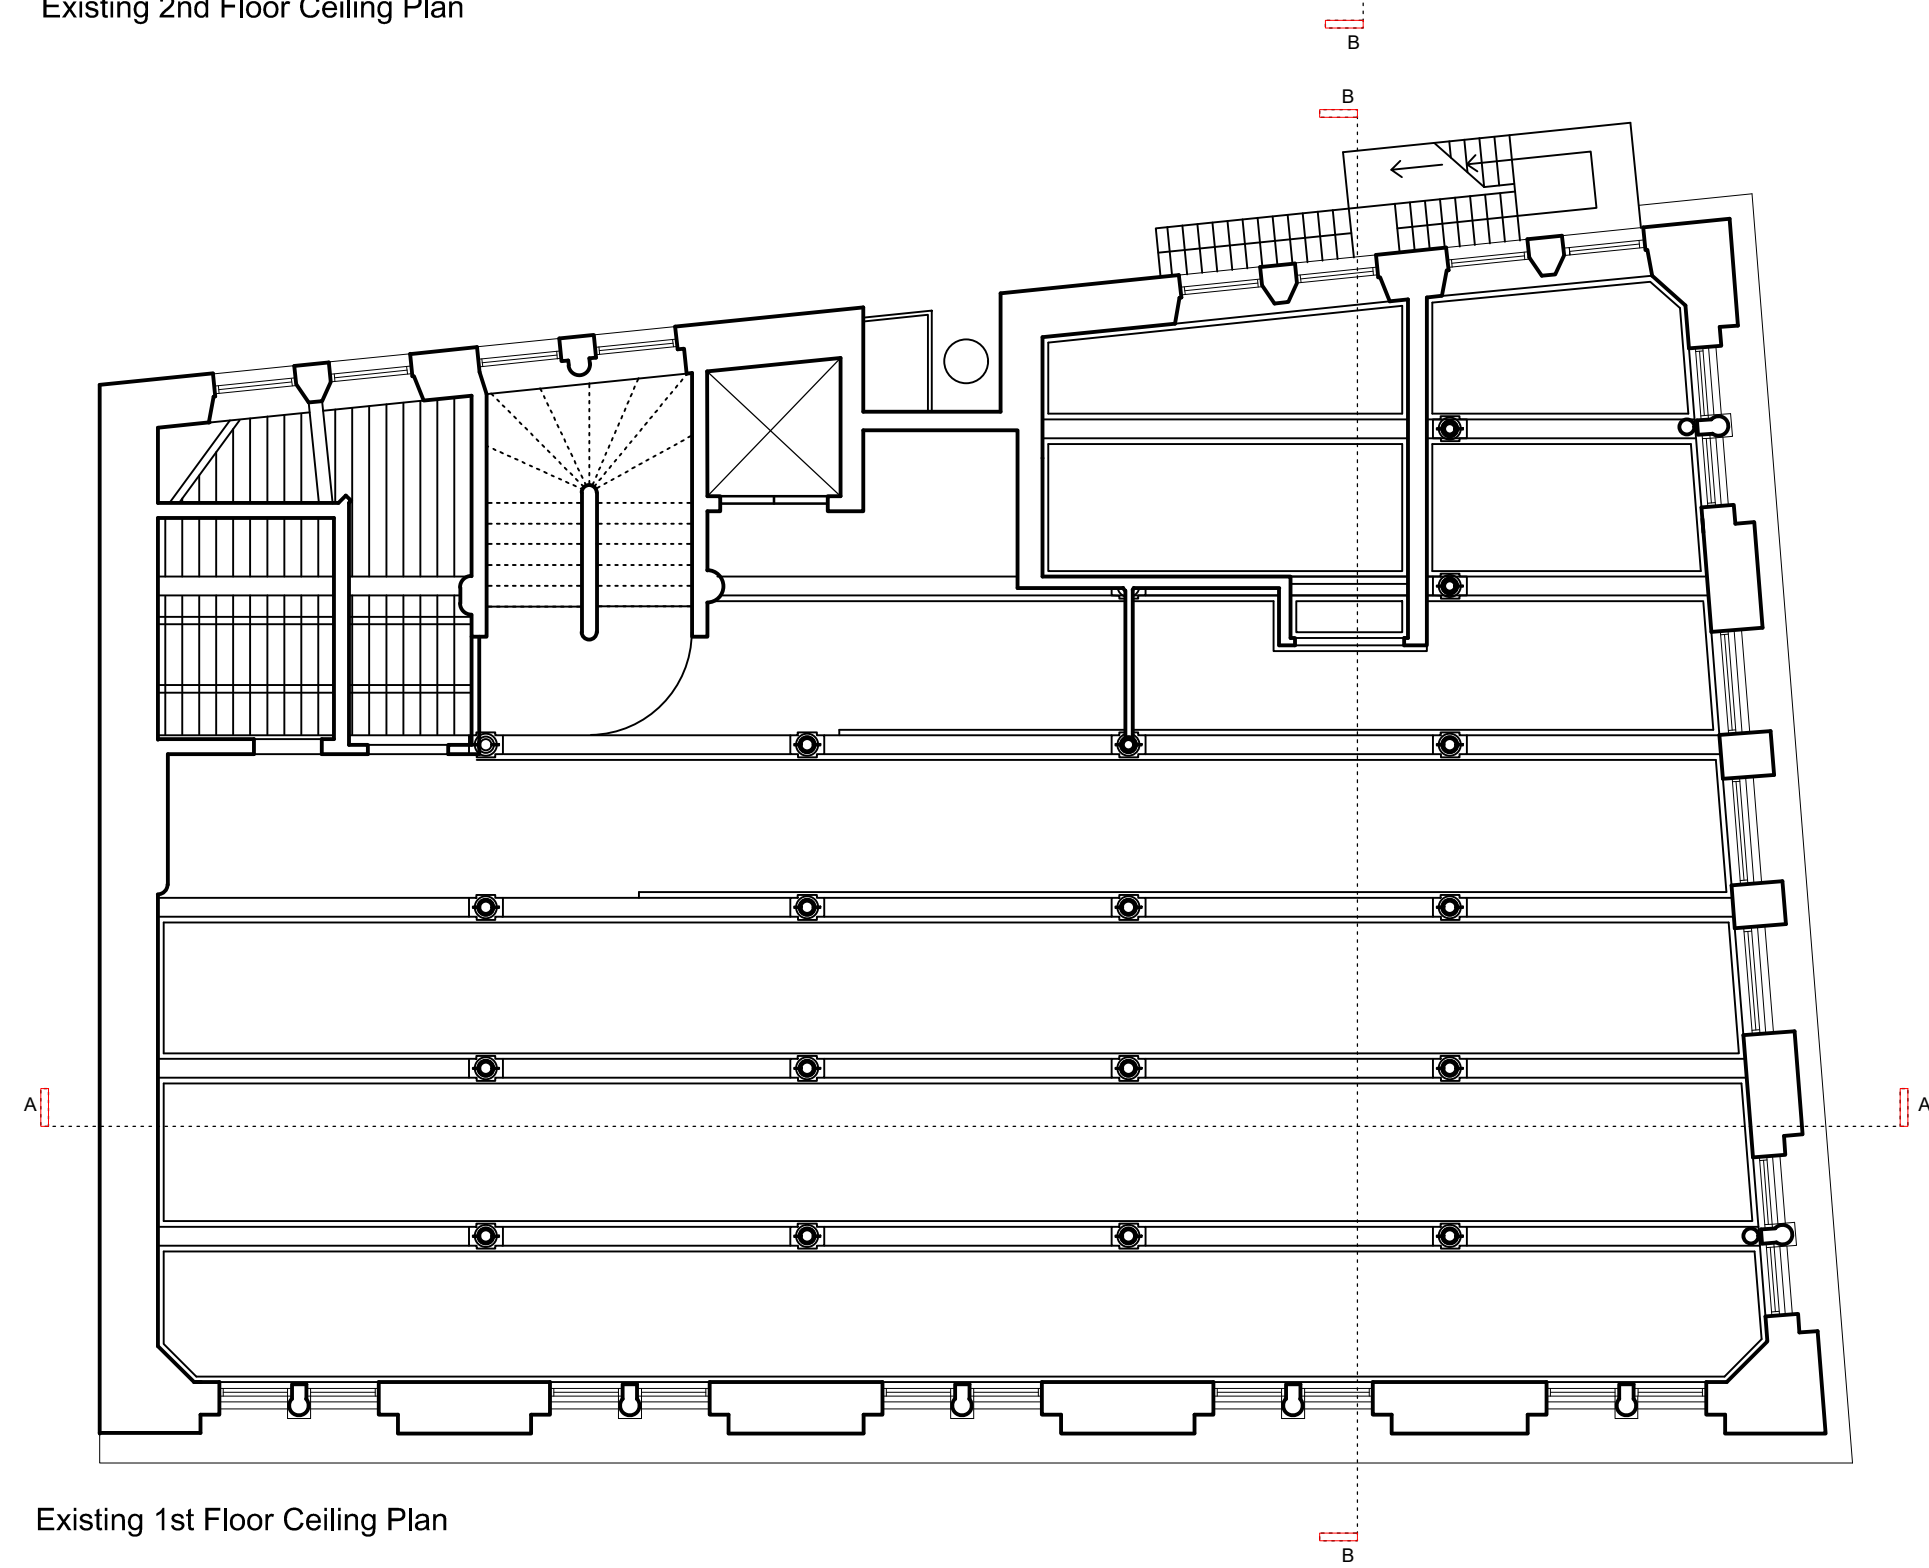

Existing 1st Floor Ceiling Plan

All drawings and designs herein are the copyright of the space studio and must not be copied without the expressed written permission of the Company. This drawing should not be scaled from and written dimensions must only be taken from this drawing. All dimensions must be checked on site and any discrepancies must be reported to the designers before proceeding.

space⁺studio[™]
architects & designers

Project and code	Fraser House Charlotte Street, Bristol M1 4FD 2022-1008M
------------------	---

drawing title

EXISTING MEASURED SURVEY

Reflected Ceiling Plans

First & Second Floors

wing number / revision
2022-1008M - 004

scale
D @ A1

ate

rawn / checked

CT

1:100 scale bar



res

& Space Studio @
 25AW
 Princess Street
 Chester
 CH1 1PR
 0151 418 9320
 1st Floor
 10 Lambourne
 East Hampton Works
 4 Great Hampton New
 Birmingham
 B3 3JP
 0121 212 9515
 0121 233 4090
 sign@thespacestudio.co.uk
 www.thespacestudio.com