




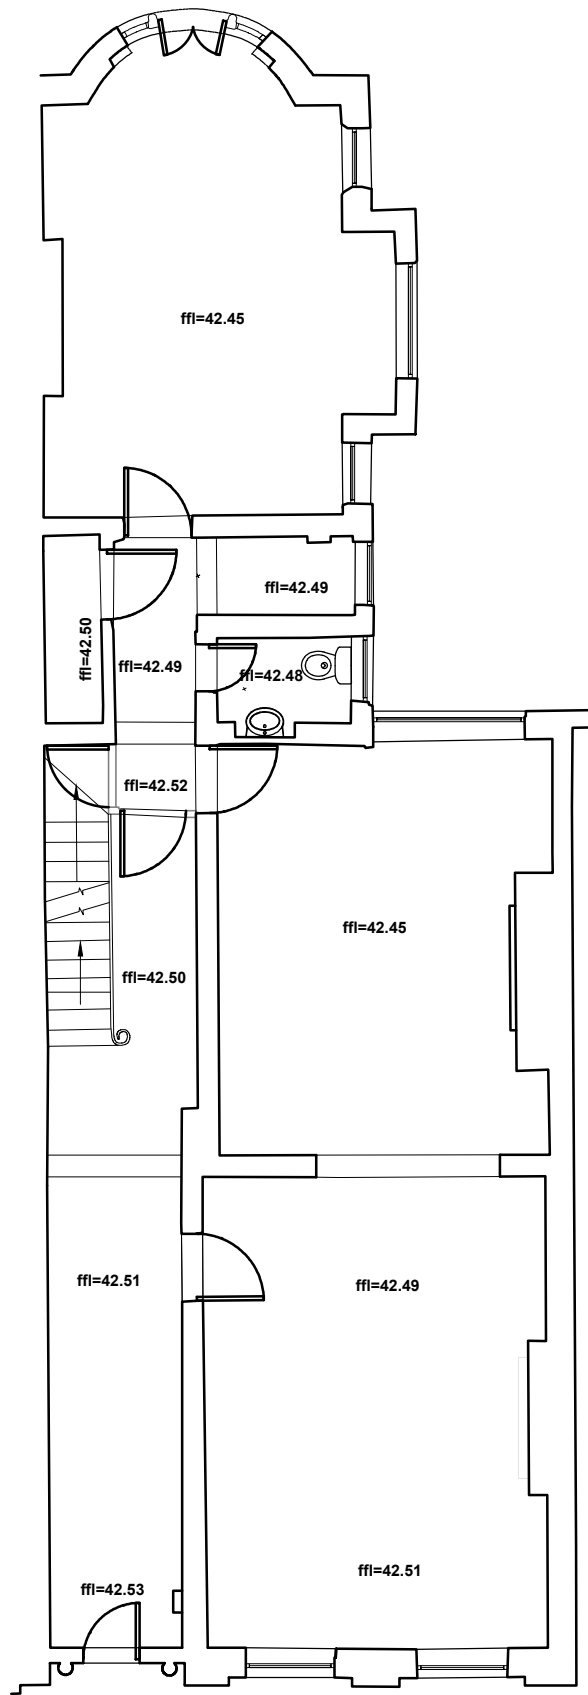

Ground Floor Plan

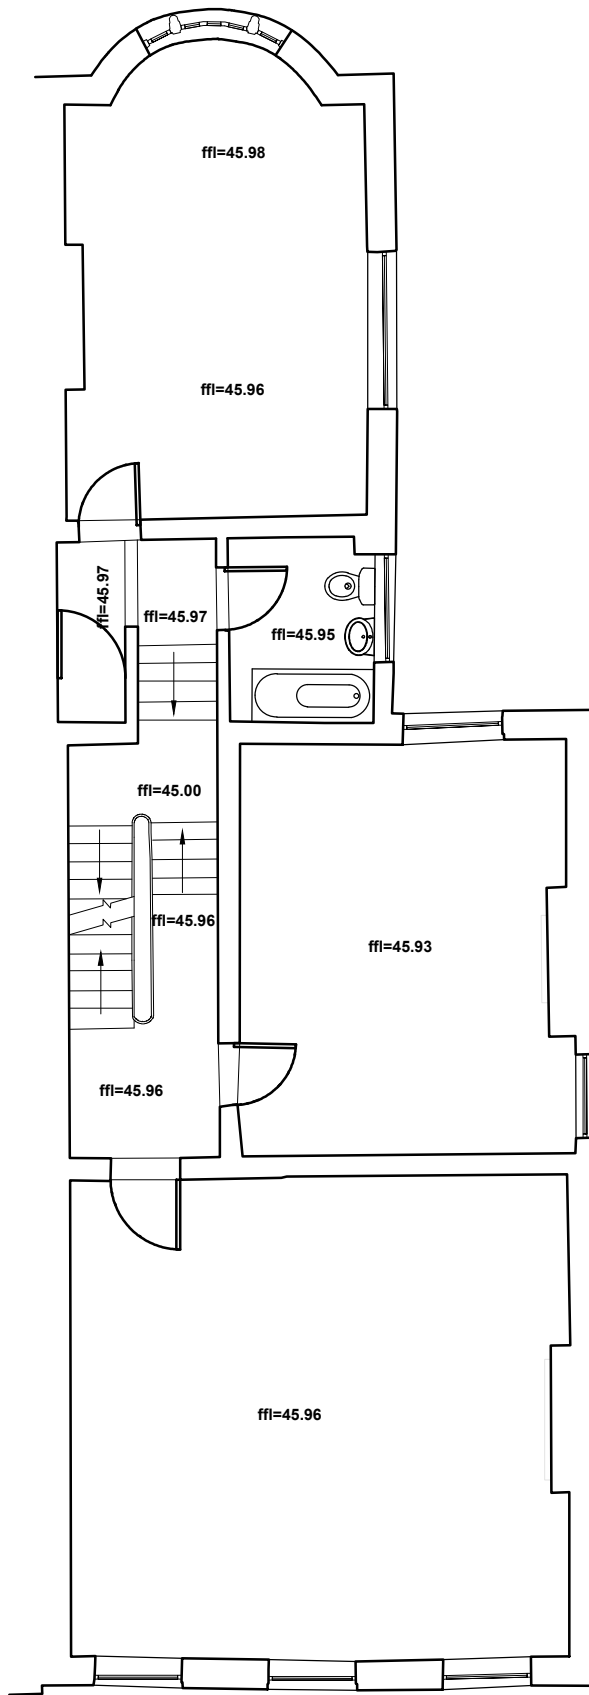

First Floor Plan

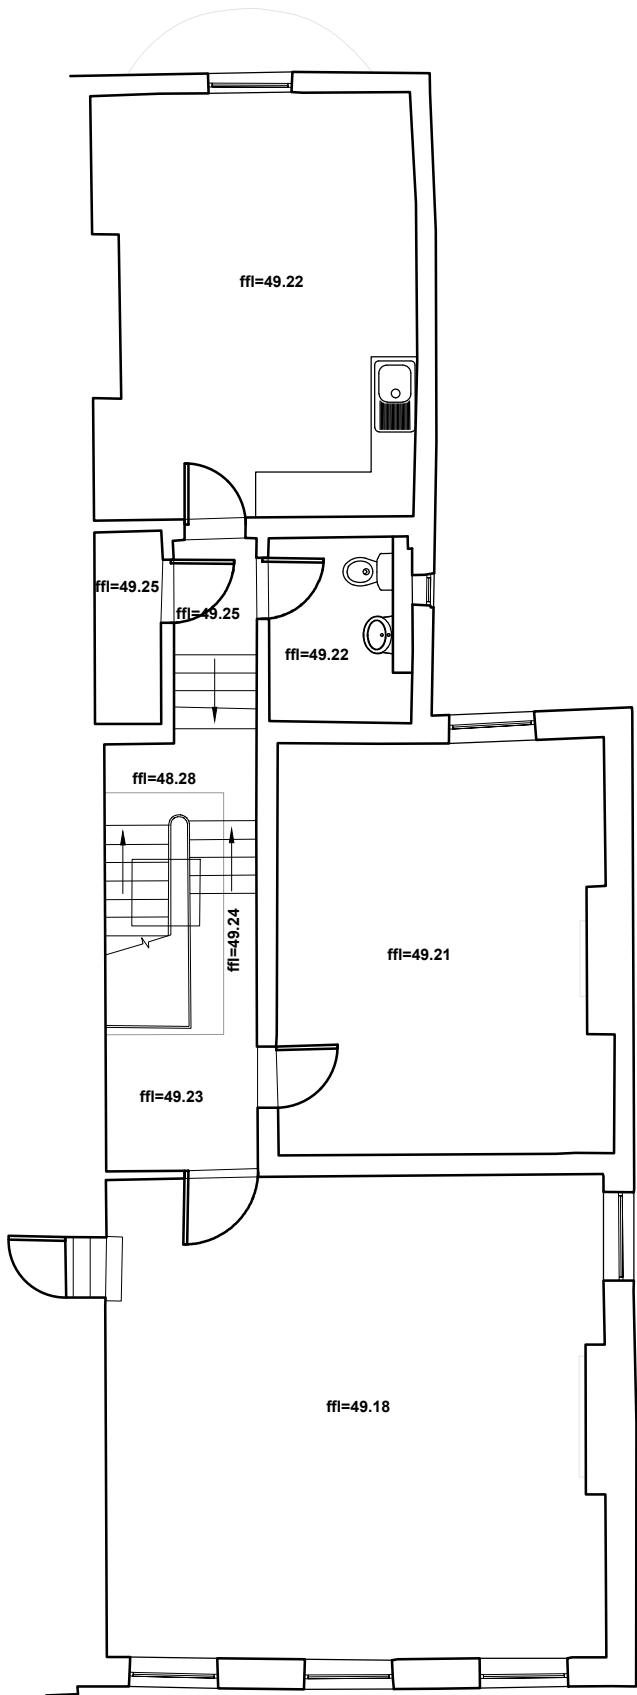

Second Floor Plan



General Notes

All site dimensions shall be verified by the Contractor on site prior to commencing any works.

This drawing is the property of Architecture Graphic (t/a AG) and copyright is reserved by them. The drawing is not to be copied or disclosed by or to any unauthorised persons without the prior written consent of AG.

Existing Use
Office

PLANNING

Revision
Scale 1:200@A3
Status Planning
Drawn by AL
Date 21.01.22
Client
Knightbridge Properties

Project
29 Ardwick Green North

Drawing Description
Existing Floor Plans

Drawing No. PR043_PL04 Rev.

architecture
graphic

architecturegraphics@hotmail.com