




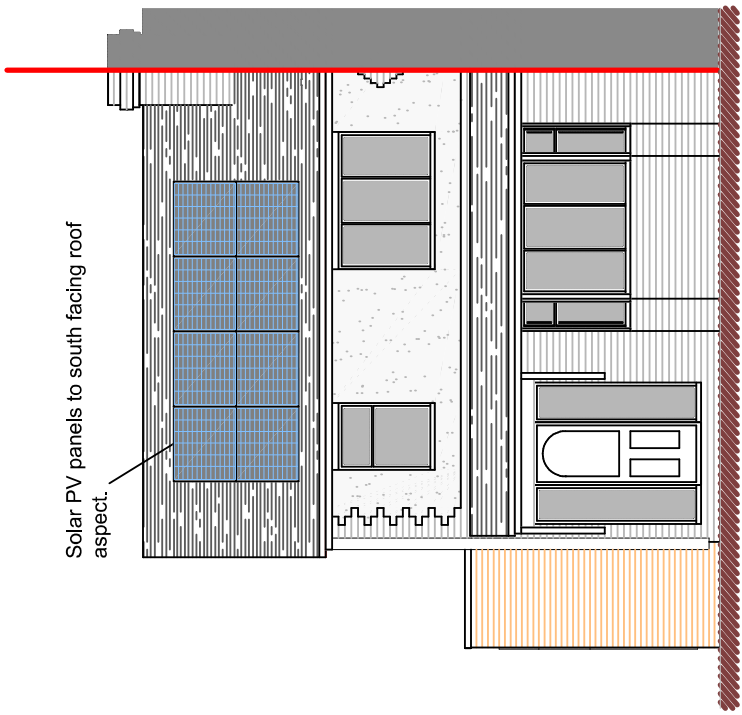


Front Elevation

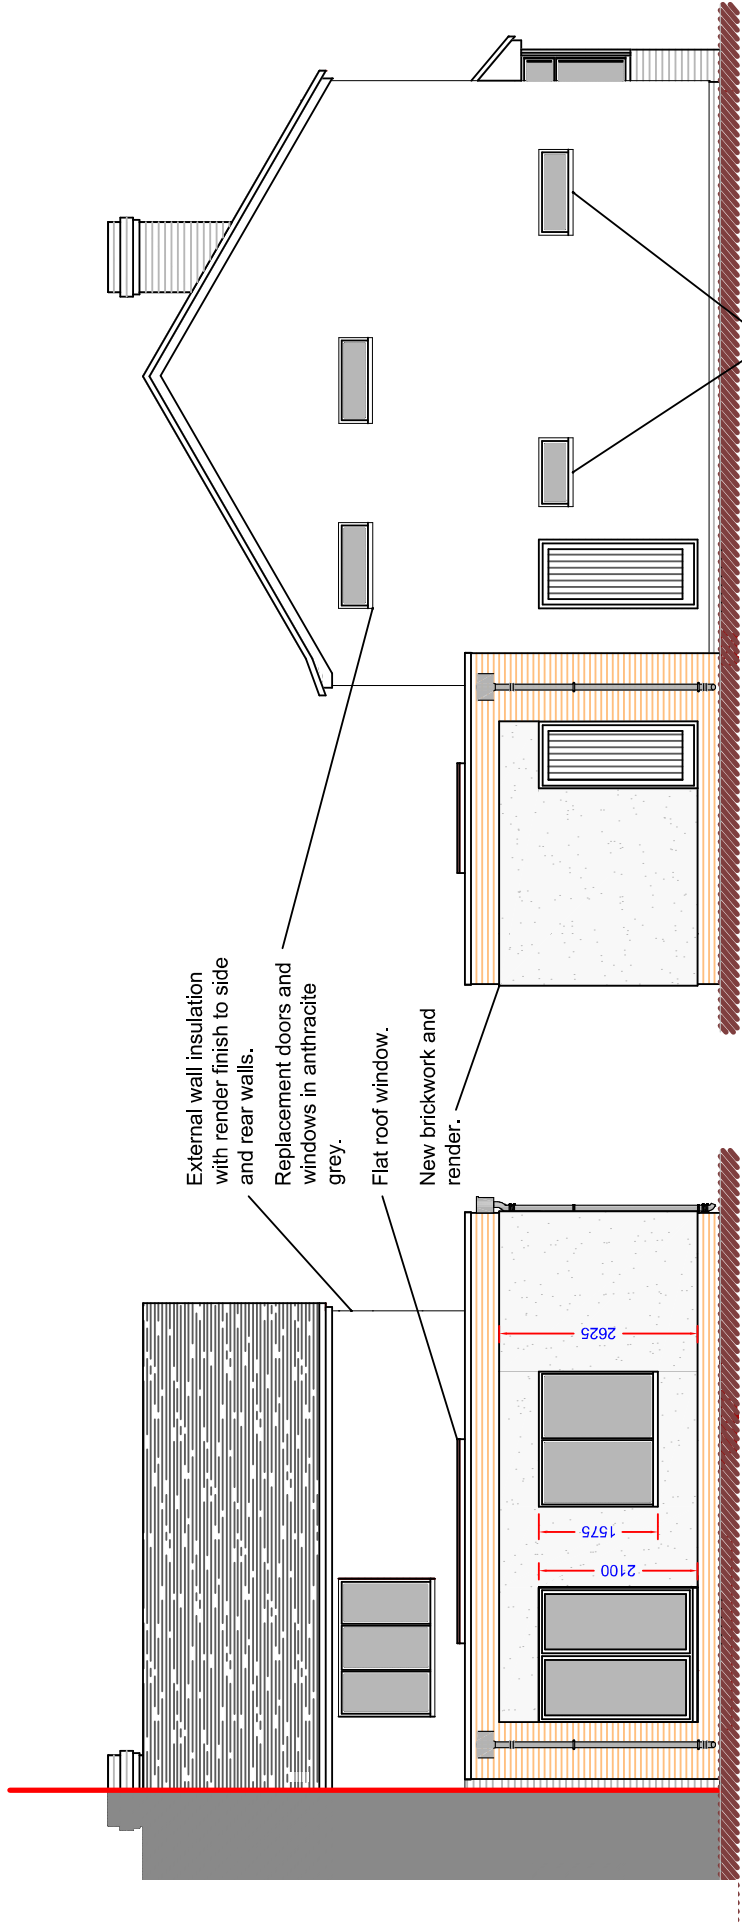


Rear Elevation

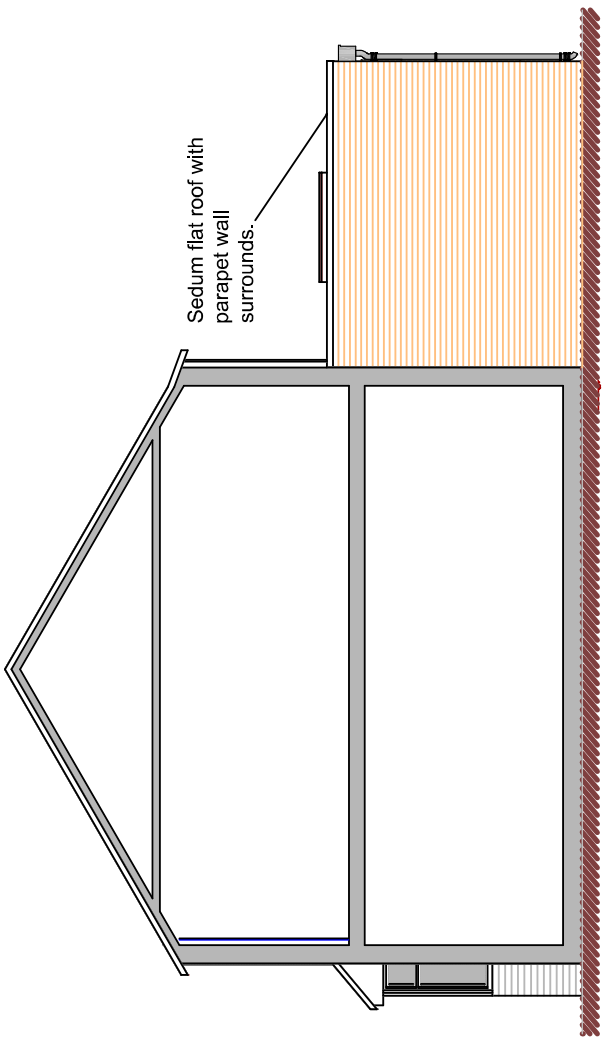



Side Elevation

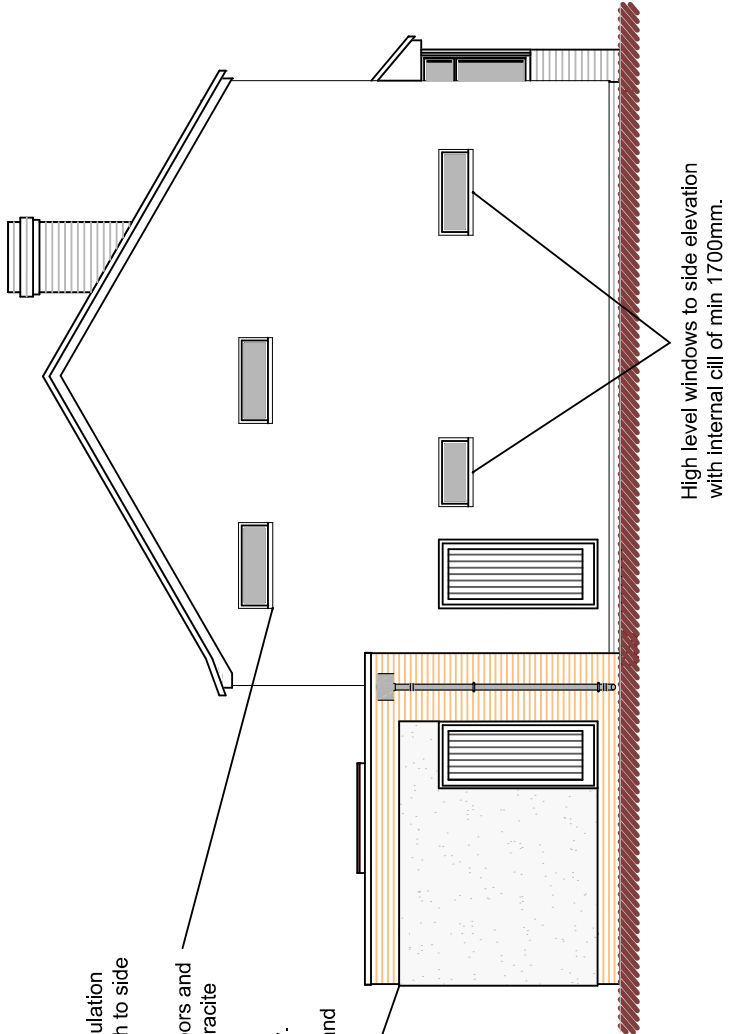

Side Elevation

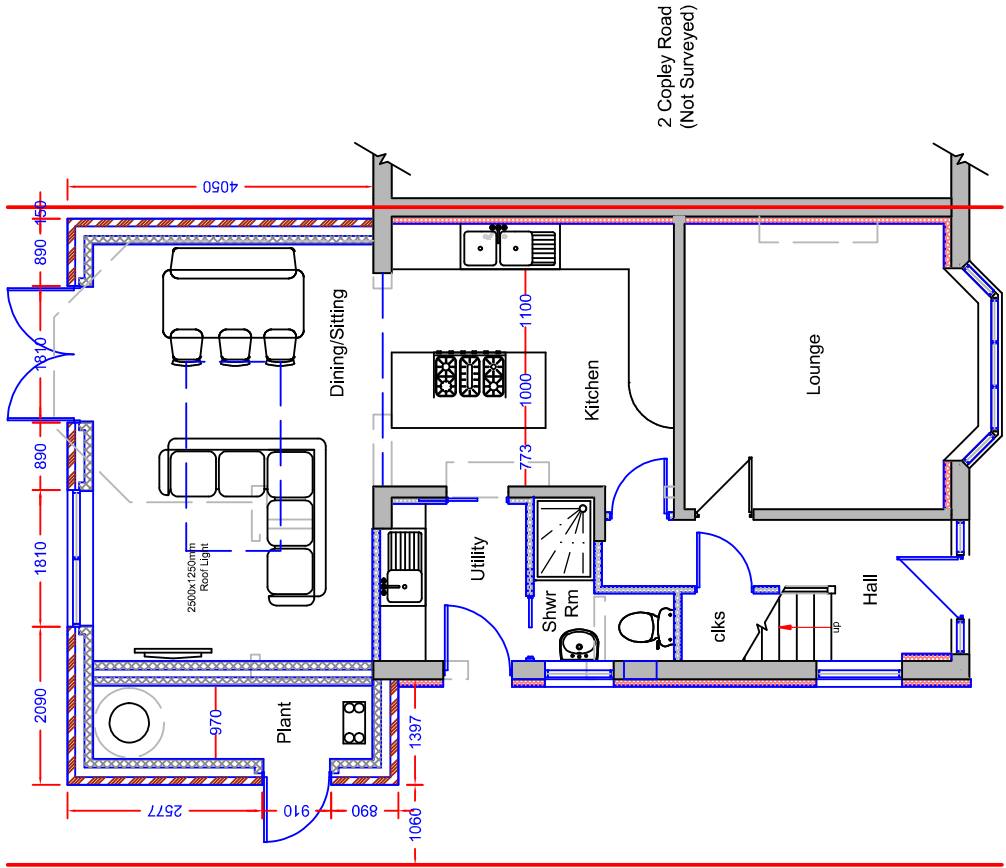

Ground Floor Plan

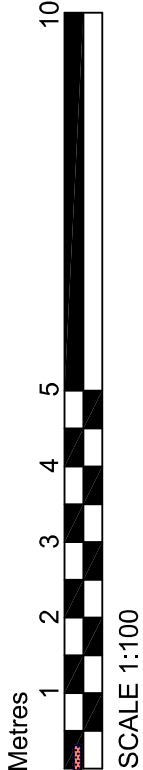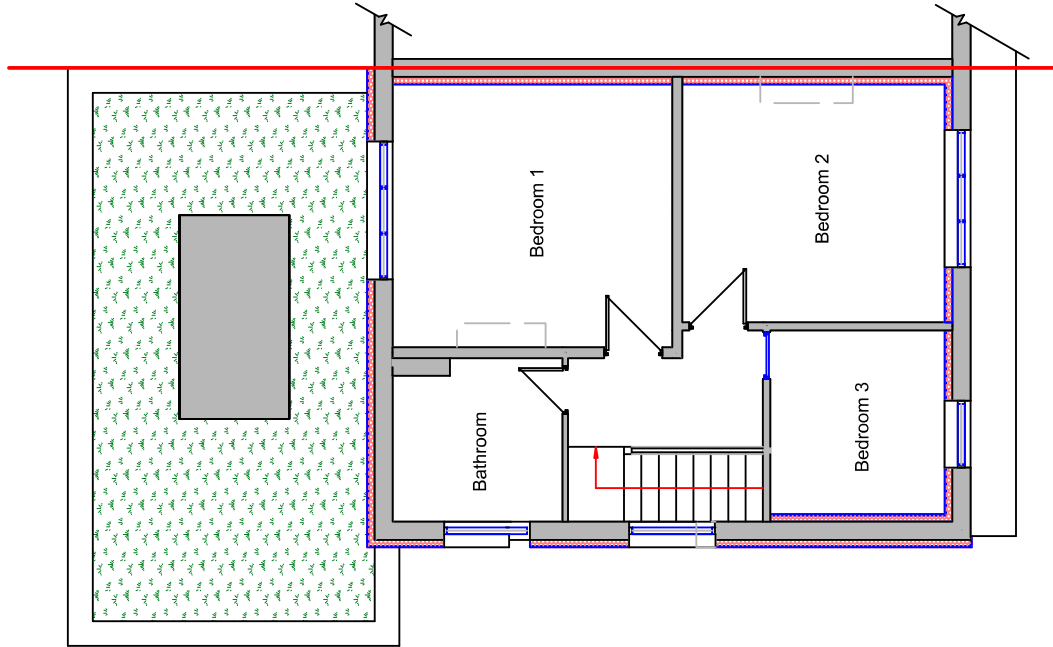

First Floor Plan



DBD Architectural Consultancy Ltd ©2023

1. Copyright is vested with DBD Architectural Consultancy Ltd.
2. All dimensions to be checked on site before proceeding.
3. Contractor to check/adjust dimensions of new work to suit existing conditions. Dimensions of existing structure or details are plumb, square or level.
4. Contractor must notify the architect of any discrepancies before proceeding.
5. All drawings to be read in conjunction with all other consultation drawings and details.

Rev	Date	Description
1	11.07.23	Amendments made following comments
2	13.07.23	Amendments made following comments
3	15.07.23	Amendments made following comments
4	17.07.23	Amendments made following comments
5	19.07.23	Amendments made following comments
6	21.07.23	Amendments made following comments
7	23.07.23	Amendments made following comments



C/O Robert Rushton Built Green UK
4 Copley Road
Chorlton
M27 1SWT
UK

Single Storey Rear Extension & General Alterations

Plans as Proposed

Drawn	Checked	Issue	Project
PL 03F	03.07.23	2324	