

Ownership boundaries and title overlay drawings are produced using all reasonable endeavour and AGBCAD Services cannot be held responsible for any discrepancy of accuracy or scale of drawings supplied to them

KEY




EXTENT OF EXISTING DWELLING




EXTENT OF PROPOSED EXTENSION




SITE BOUNDARY

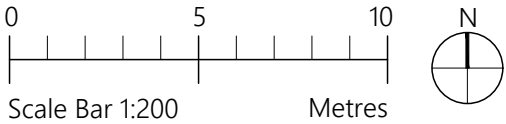

PROJECT	47 Grange Road Chorlton-Cum-Hardy M21 9NX		
CLIENT	M Dooley		
STATUS	Information		
DRAWING	Block Plans		
DWG No.	2320-06	REV	
SCALE	1:200@A3	DATE	June '23

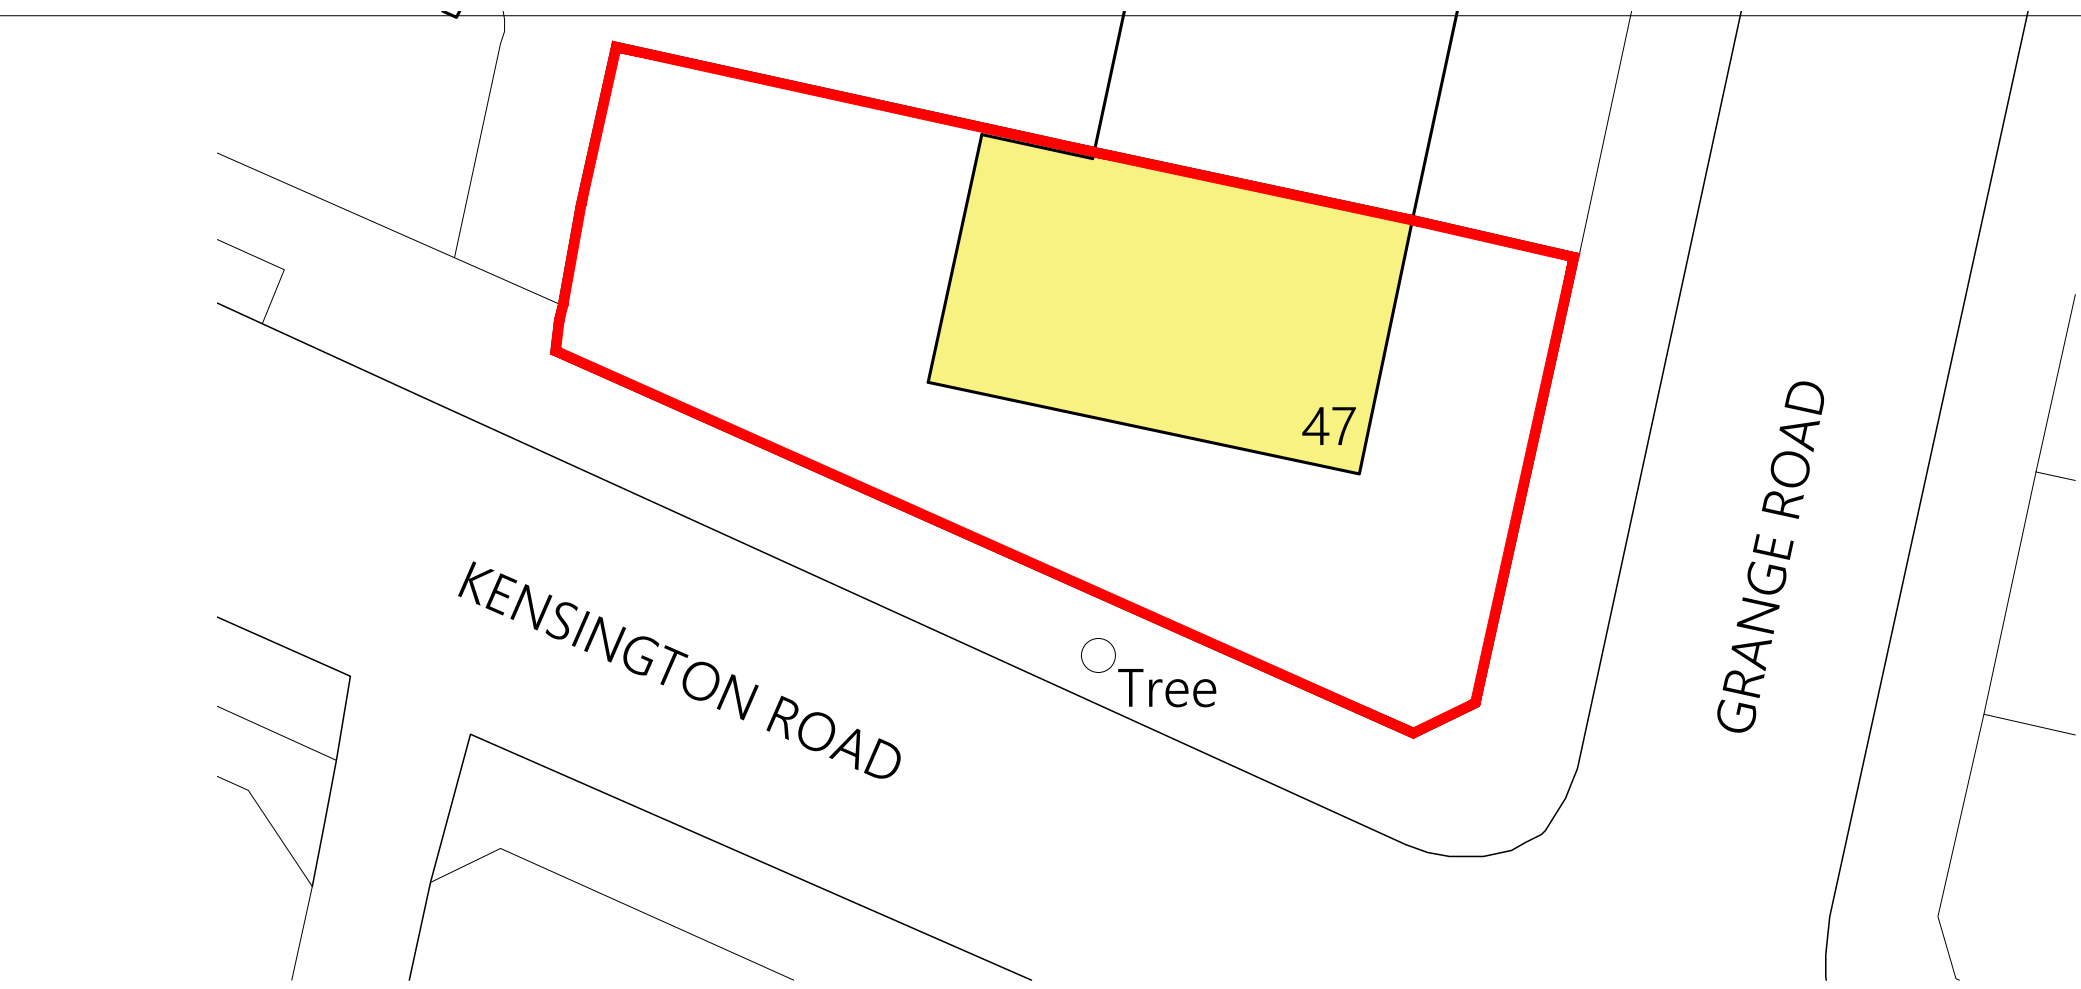

EXISTING BLOCK/SITE PLAN

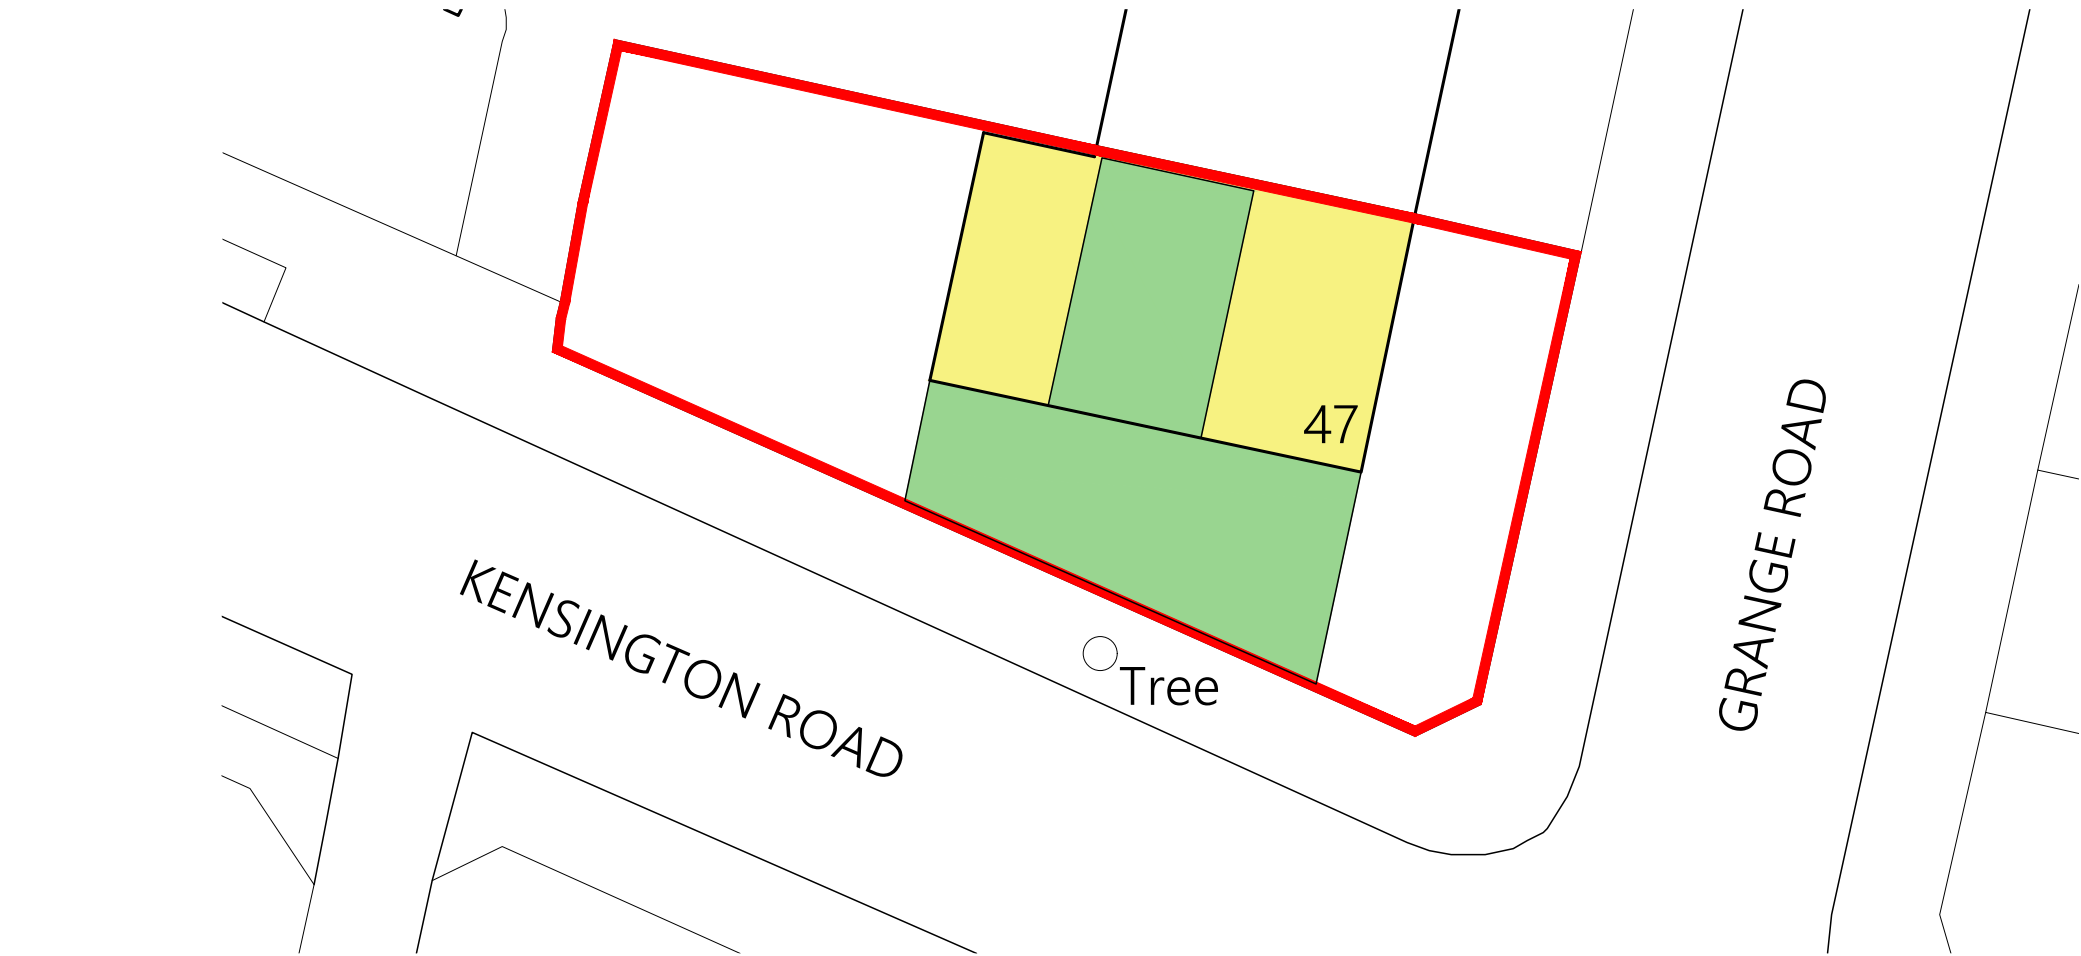

PROPOSED BLOCK/SITE PLAN