



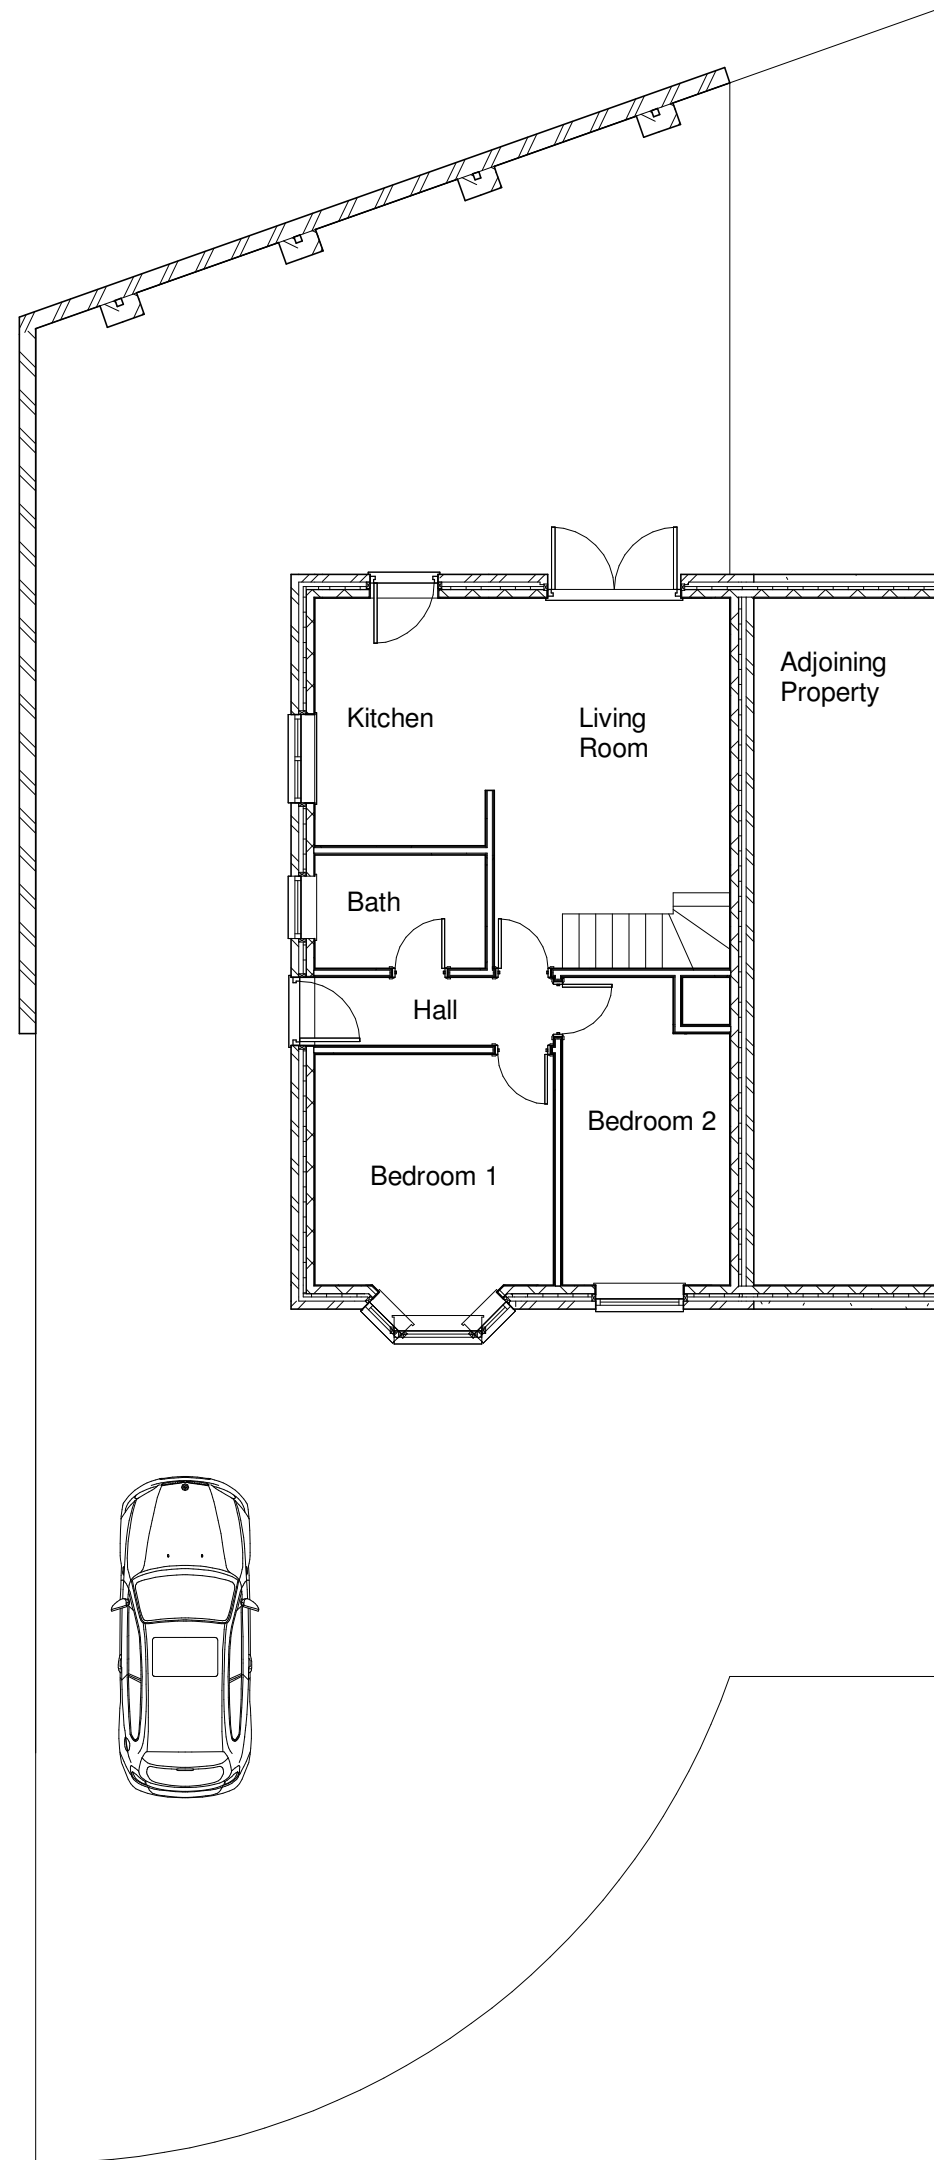

**1** 01 Existing Ground Floor Site Plan  
1 : 100

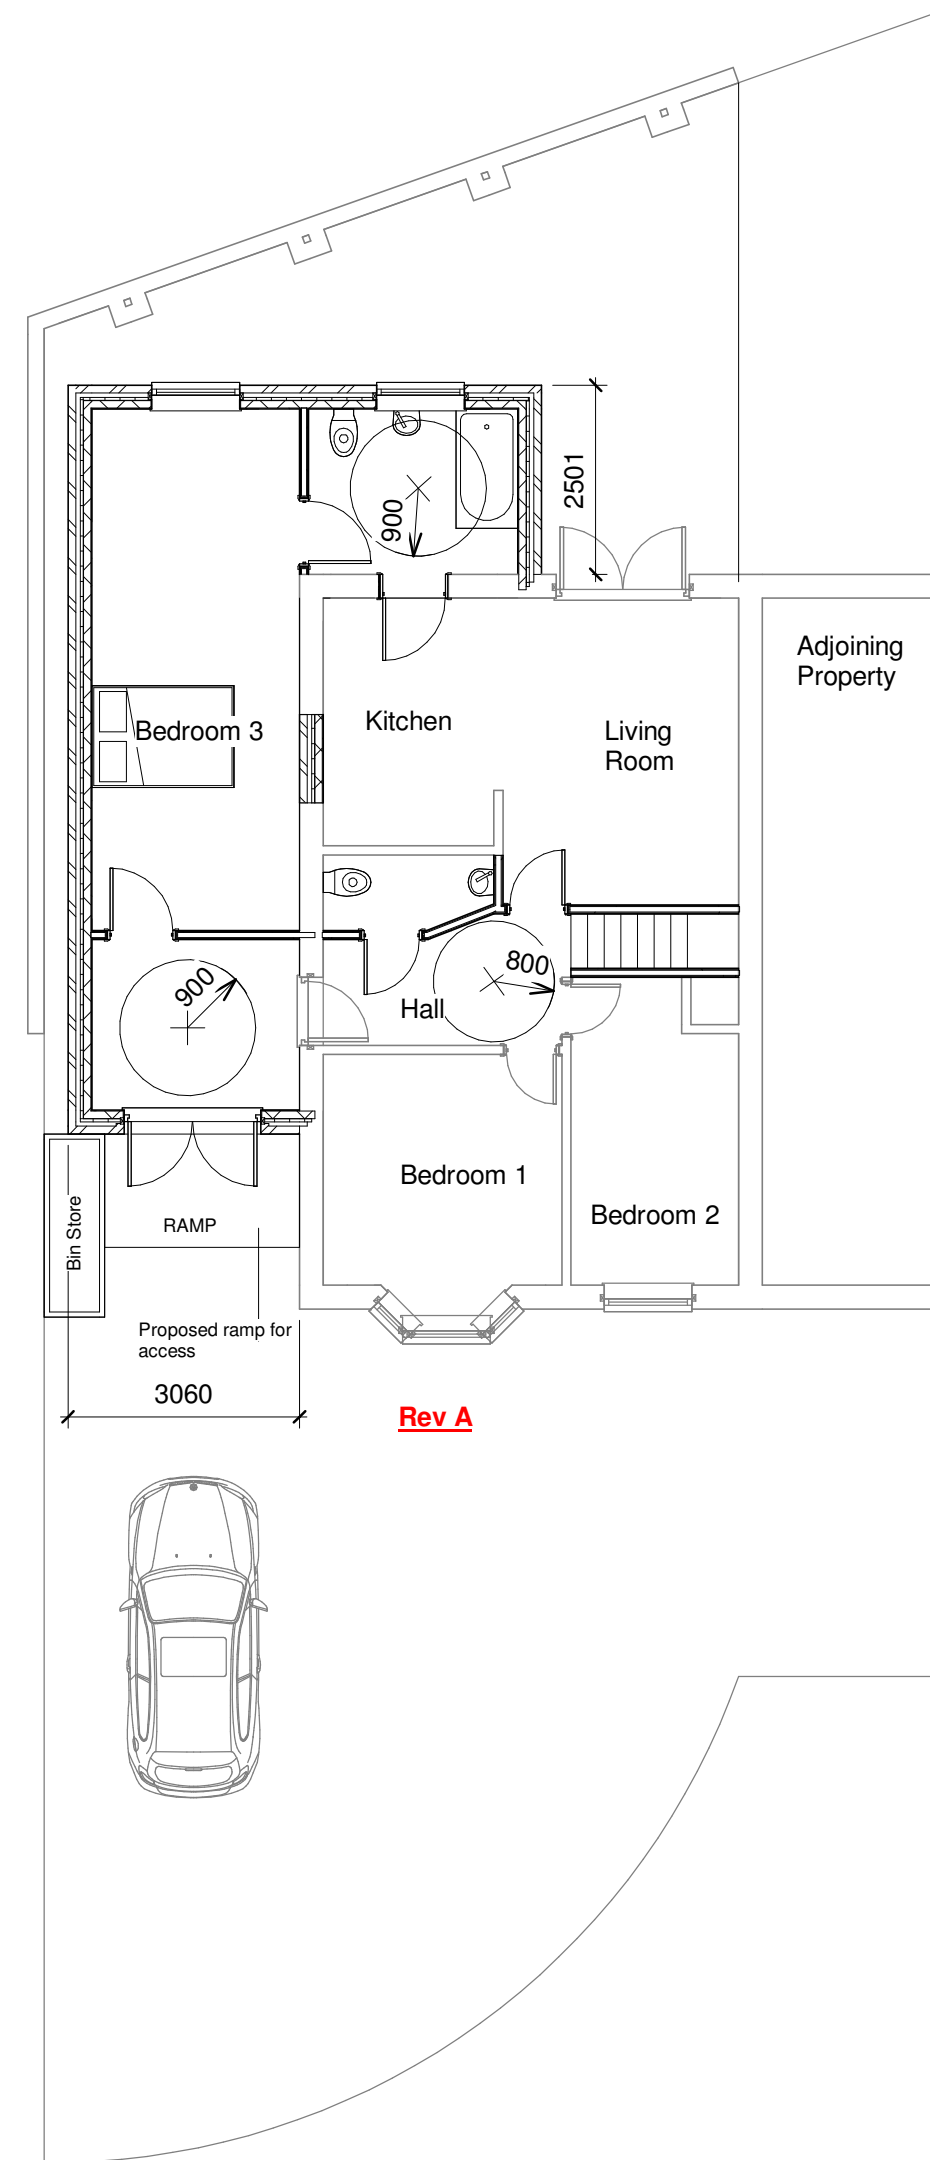

**2** 01 Proposed Ground Floor Site Plan  
1 : 100

Project Address:

36 Sarnesfield Close  
Manchester  
M12 4PZ

Drawing:

Proposed Plans and  
Elevations

Date Issued:

26/01/2023

Client Name:

Ms Sonja Ashraf

Project Description:

Proposed Single  
Storey Wrap Around  
Extension

Drawing Number:

PL002

Additional Notes:

Drawing not to be  
scaled.

Proposed works not  
to be started before  
Planning Permission  
is granted.

Dimensions shown  
are in millimeters.

All measurements  
to be verified on  
site.

SCALE 1 : 100  
A2 DRAWING