


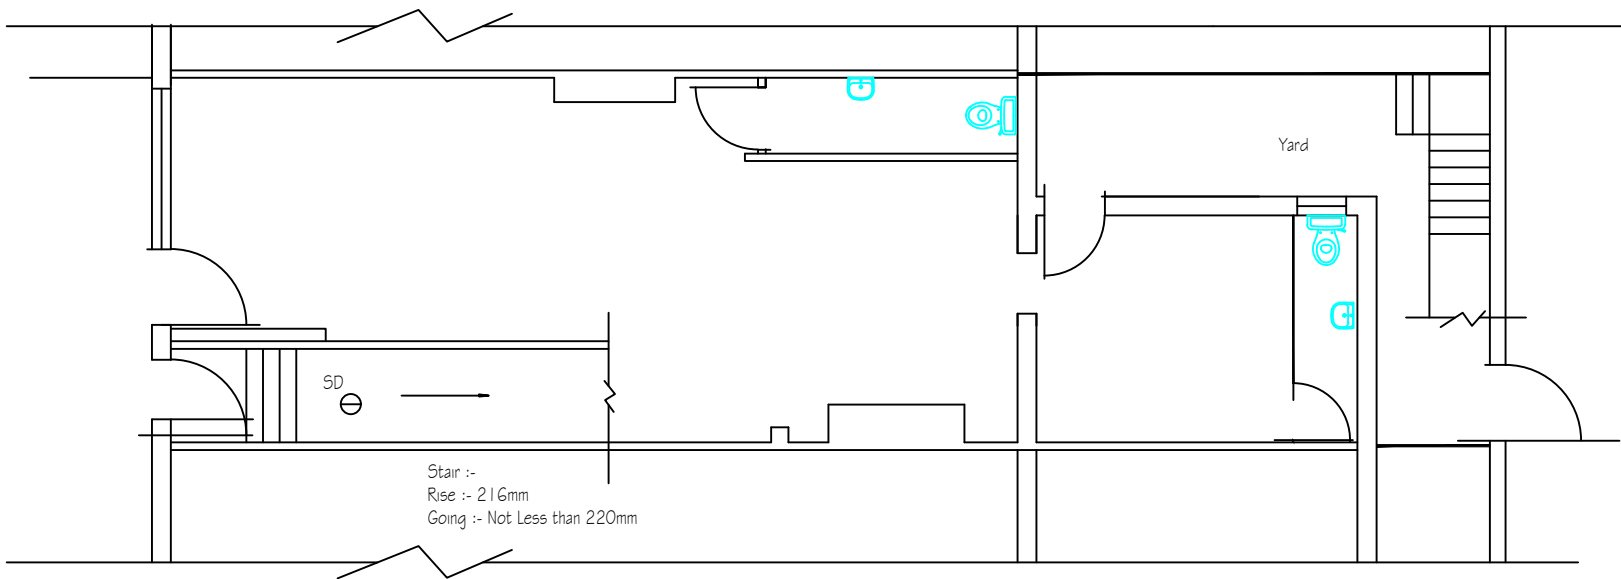

Site Layout Plan

Rev	Date	Description	
H S H Engineering Design Services 428 Cheetham Hill Road Cheetham Manchester M8 9LE. UK 0161 7956385,07940197 333			
project title	Proposed change of use of a ground floor shop into a laundrate		
client	Mr Falowo Olabampe		
dwg. title	Exisiing Site Plan		
dwg.no.	sheet no.	scale.	job no.
01A		1:100 @ A3	
668 Rochdale Road M/c M8 5TT			
drawn by.	checked by.	approved by.	date
TZ		-	May 23