



Proposed Elevations - 2B 4P Block 2


Dimensions are to be checked on site. Do not scale from drawings. Report discrepancies to the Architect.

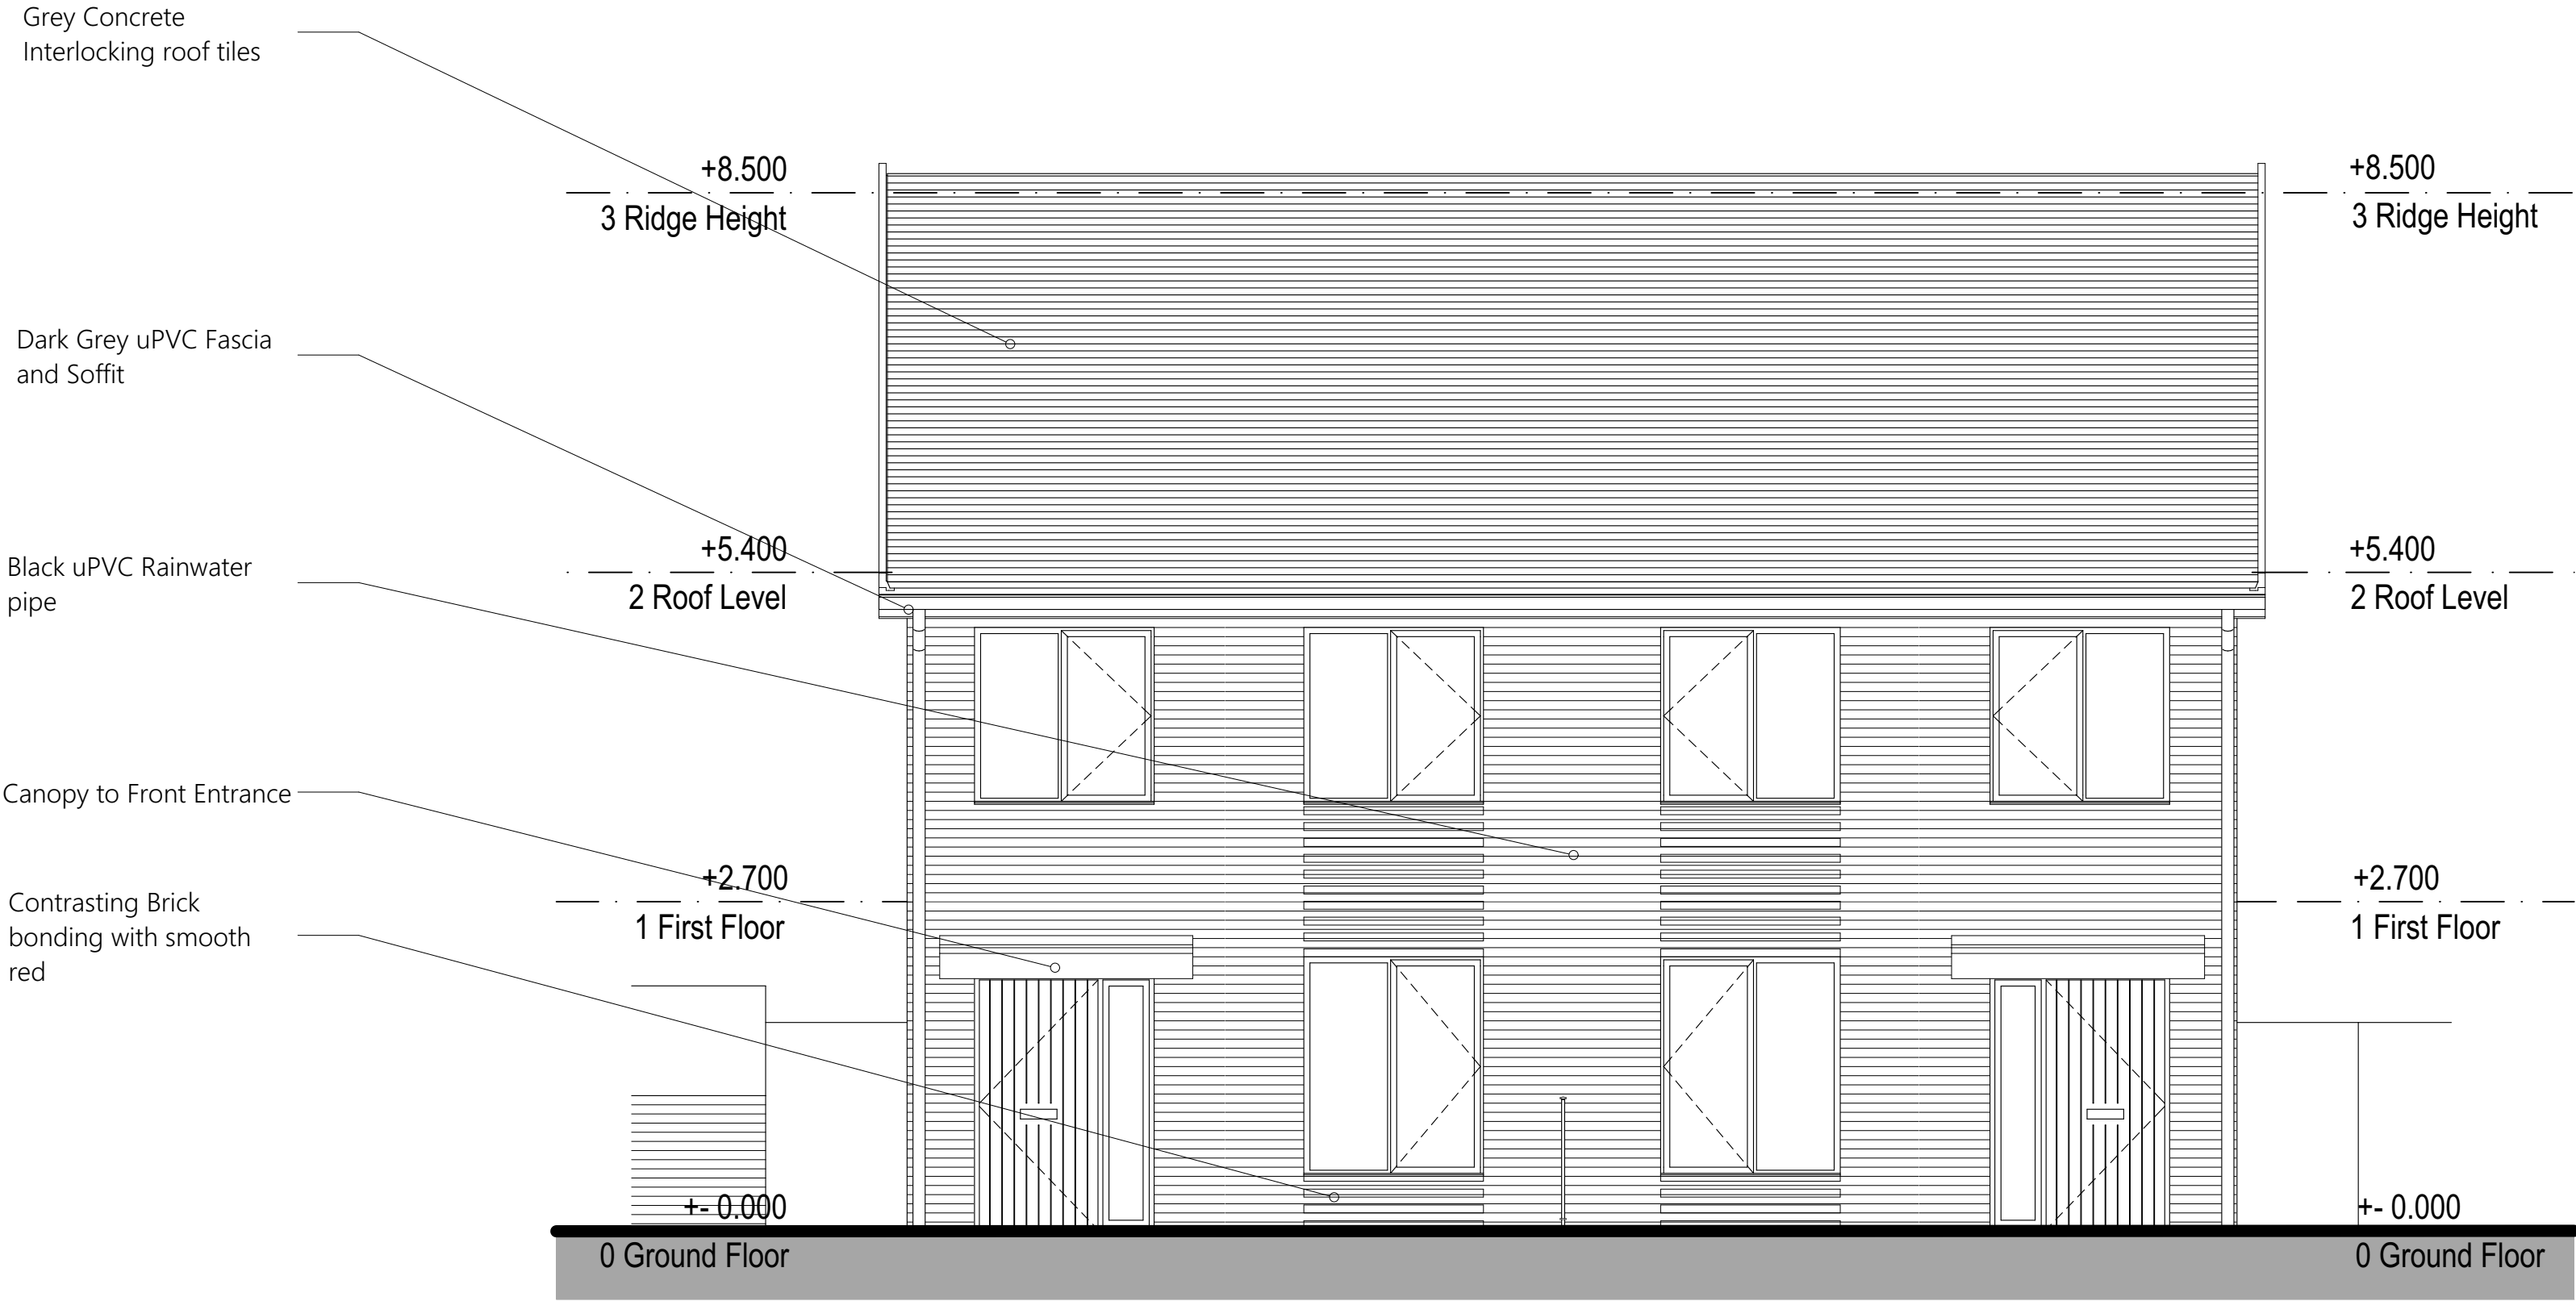


3 Front Elevation 2B 4P Block 2 1:50

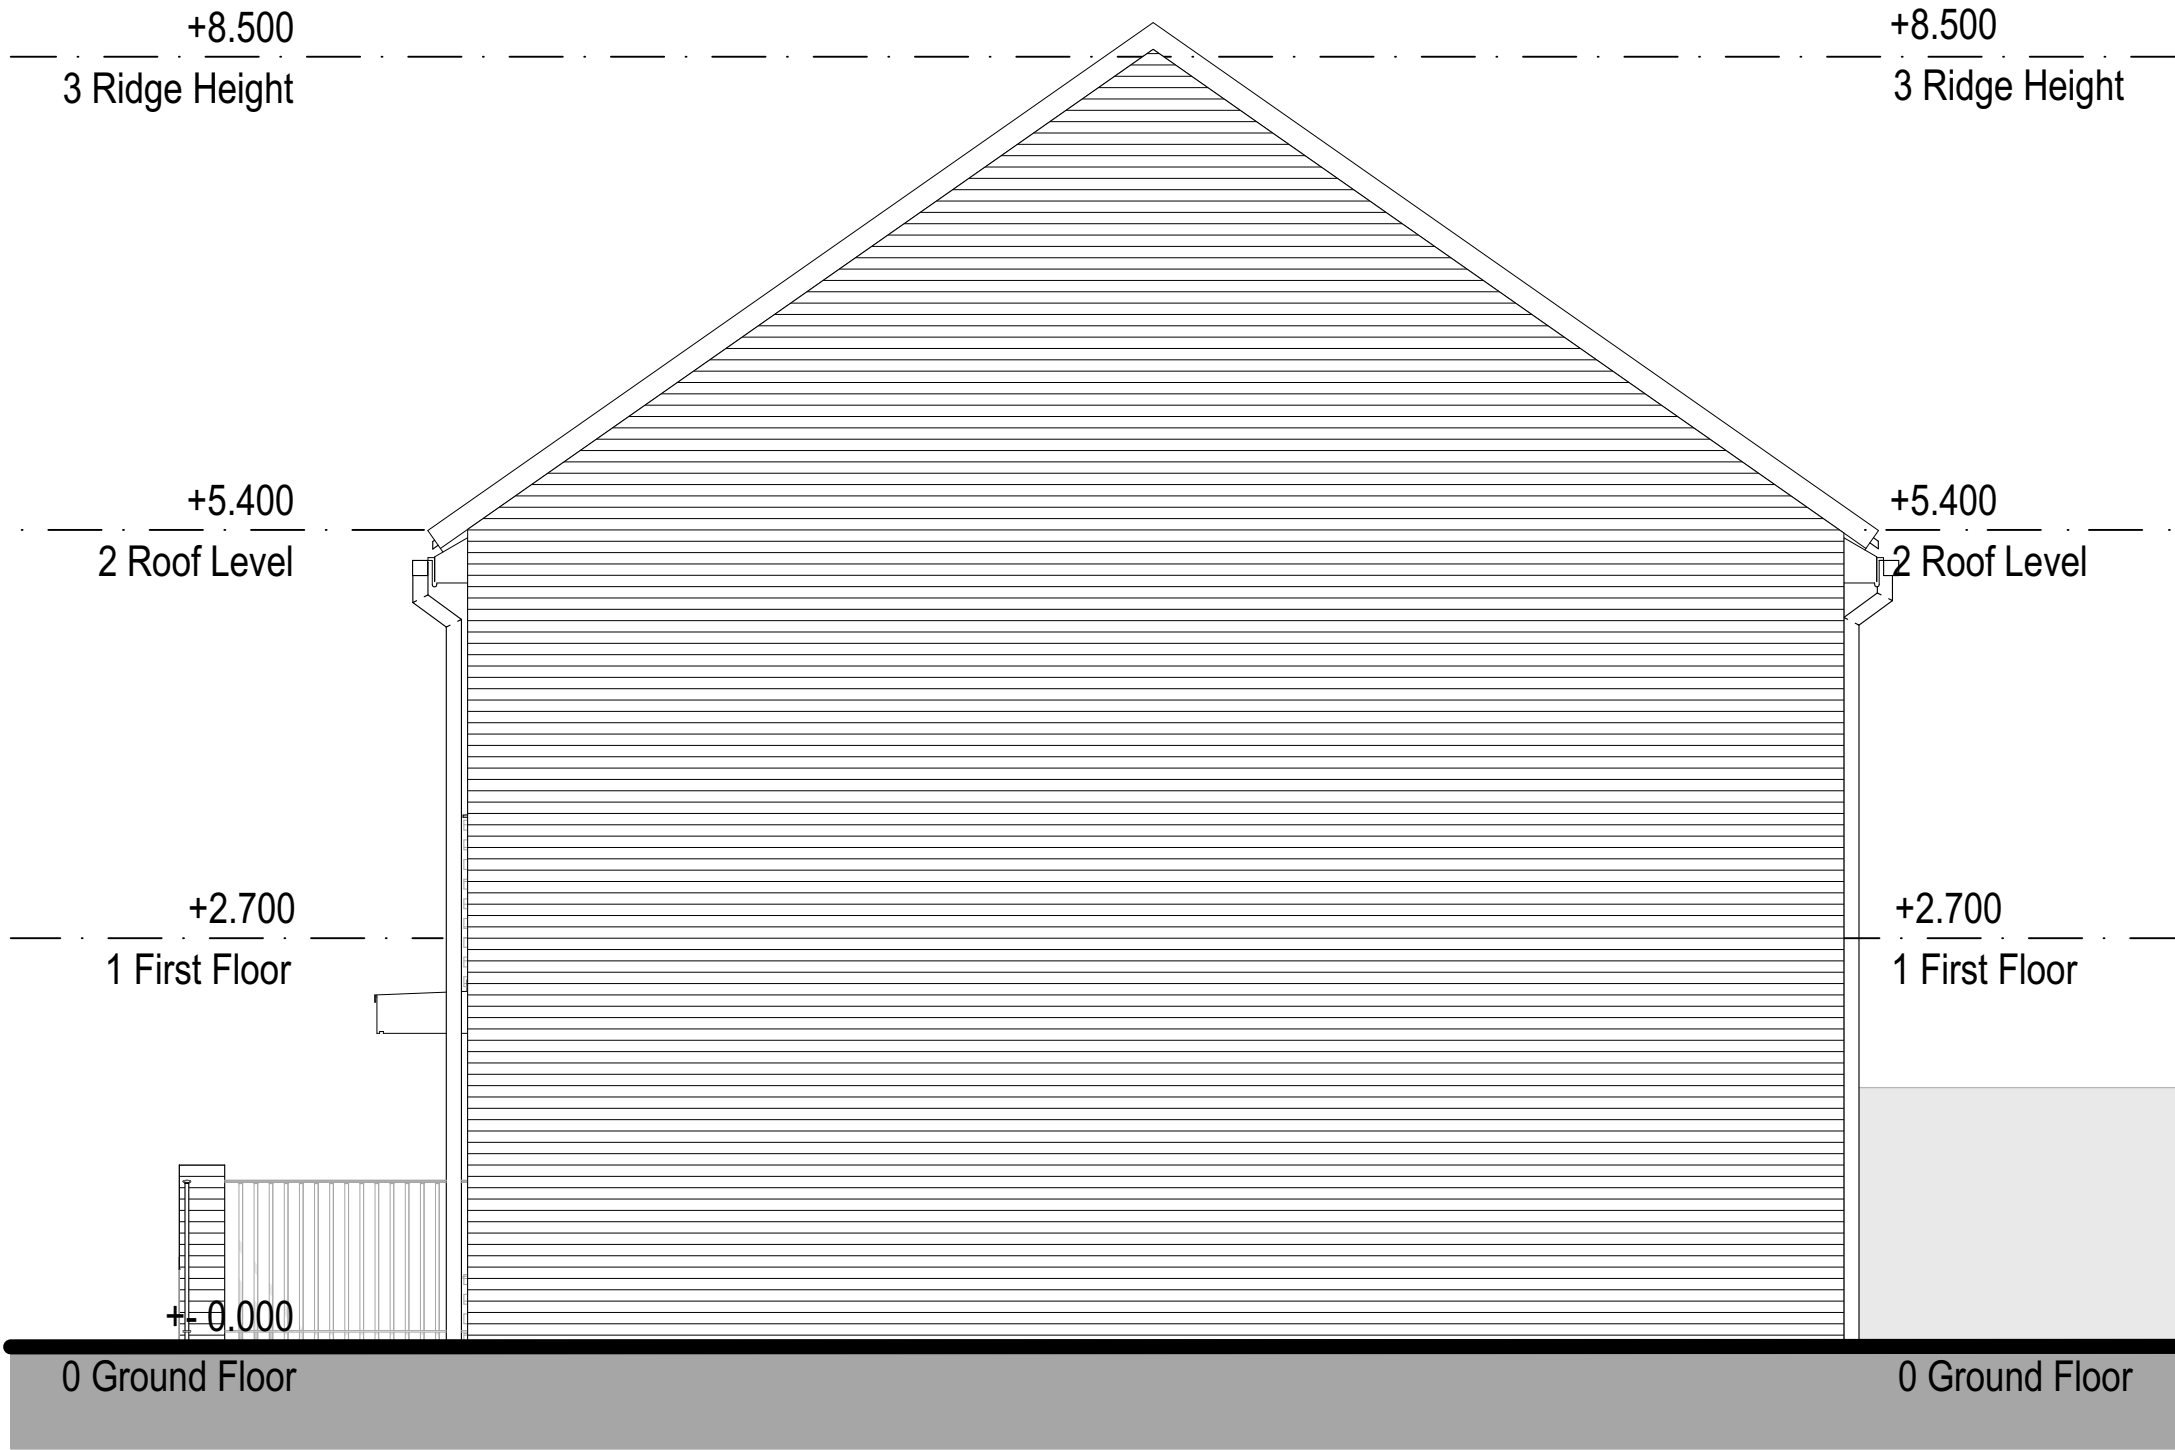

2 Side Elevation 2B 4P Block 2 1:50

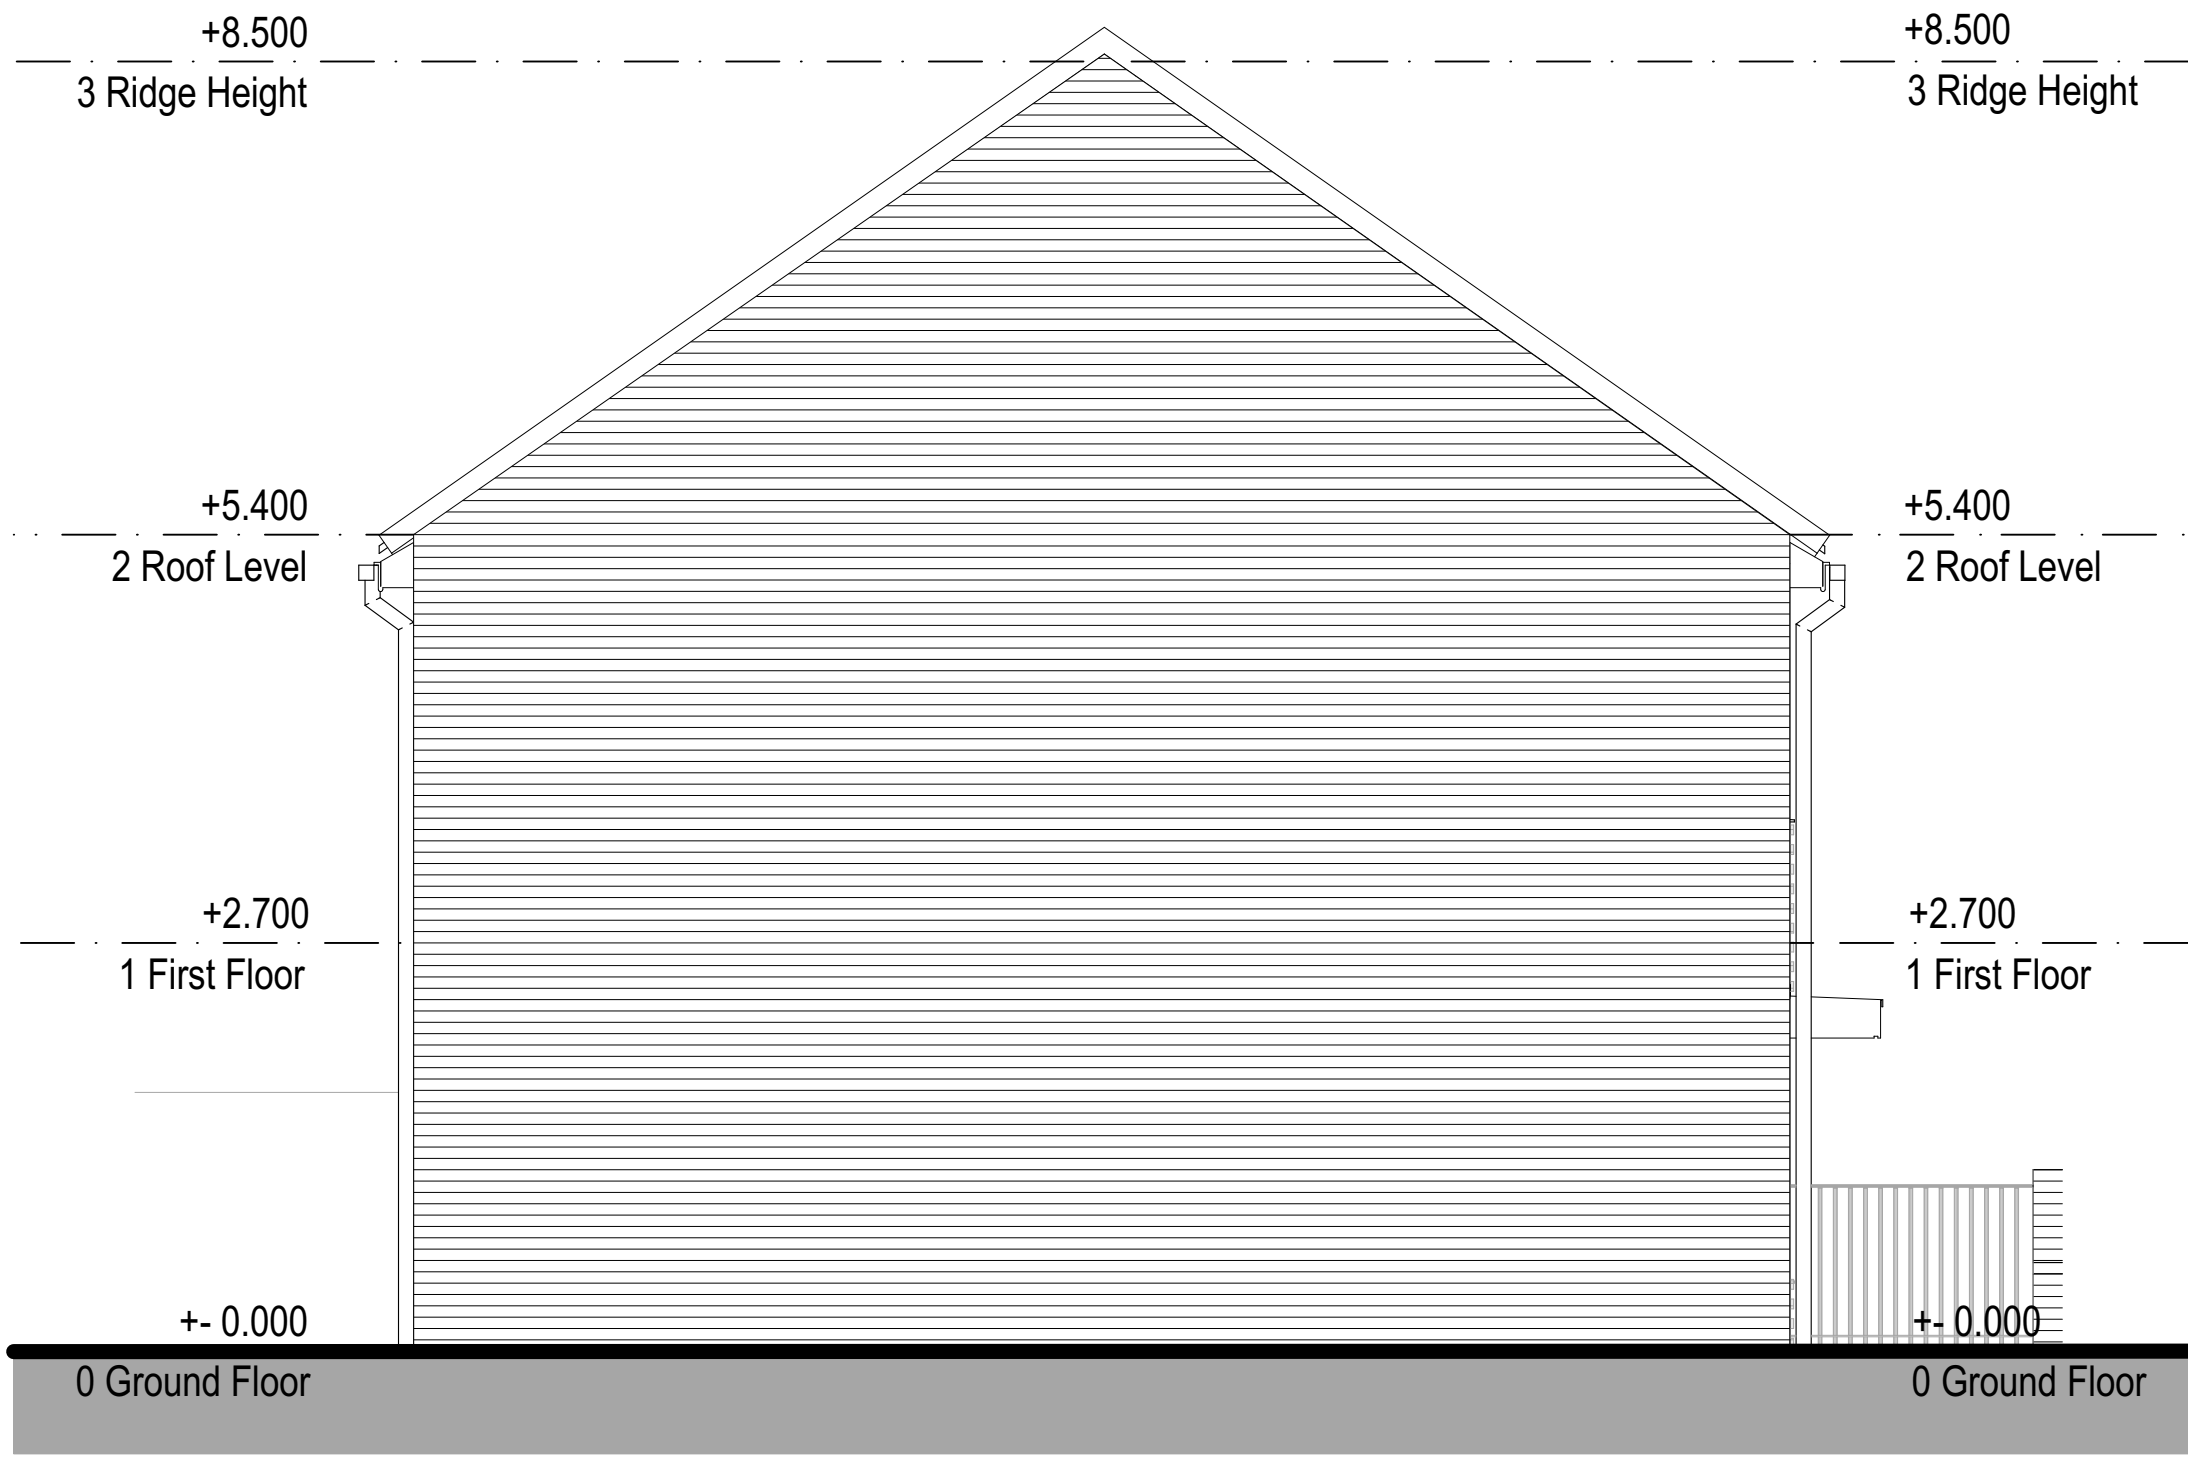

4 Side 2 Elevation 2B 4P Block 2 1:50

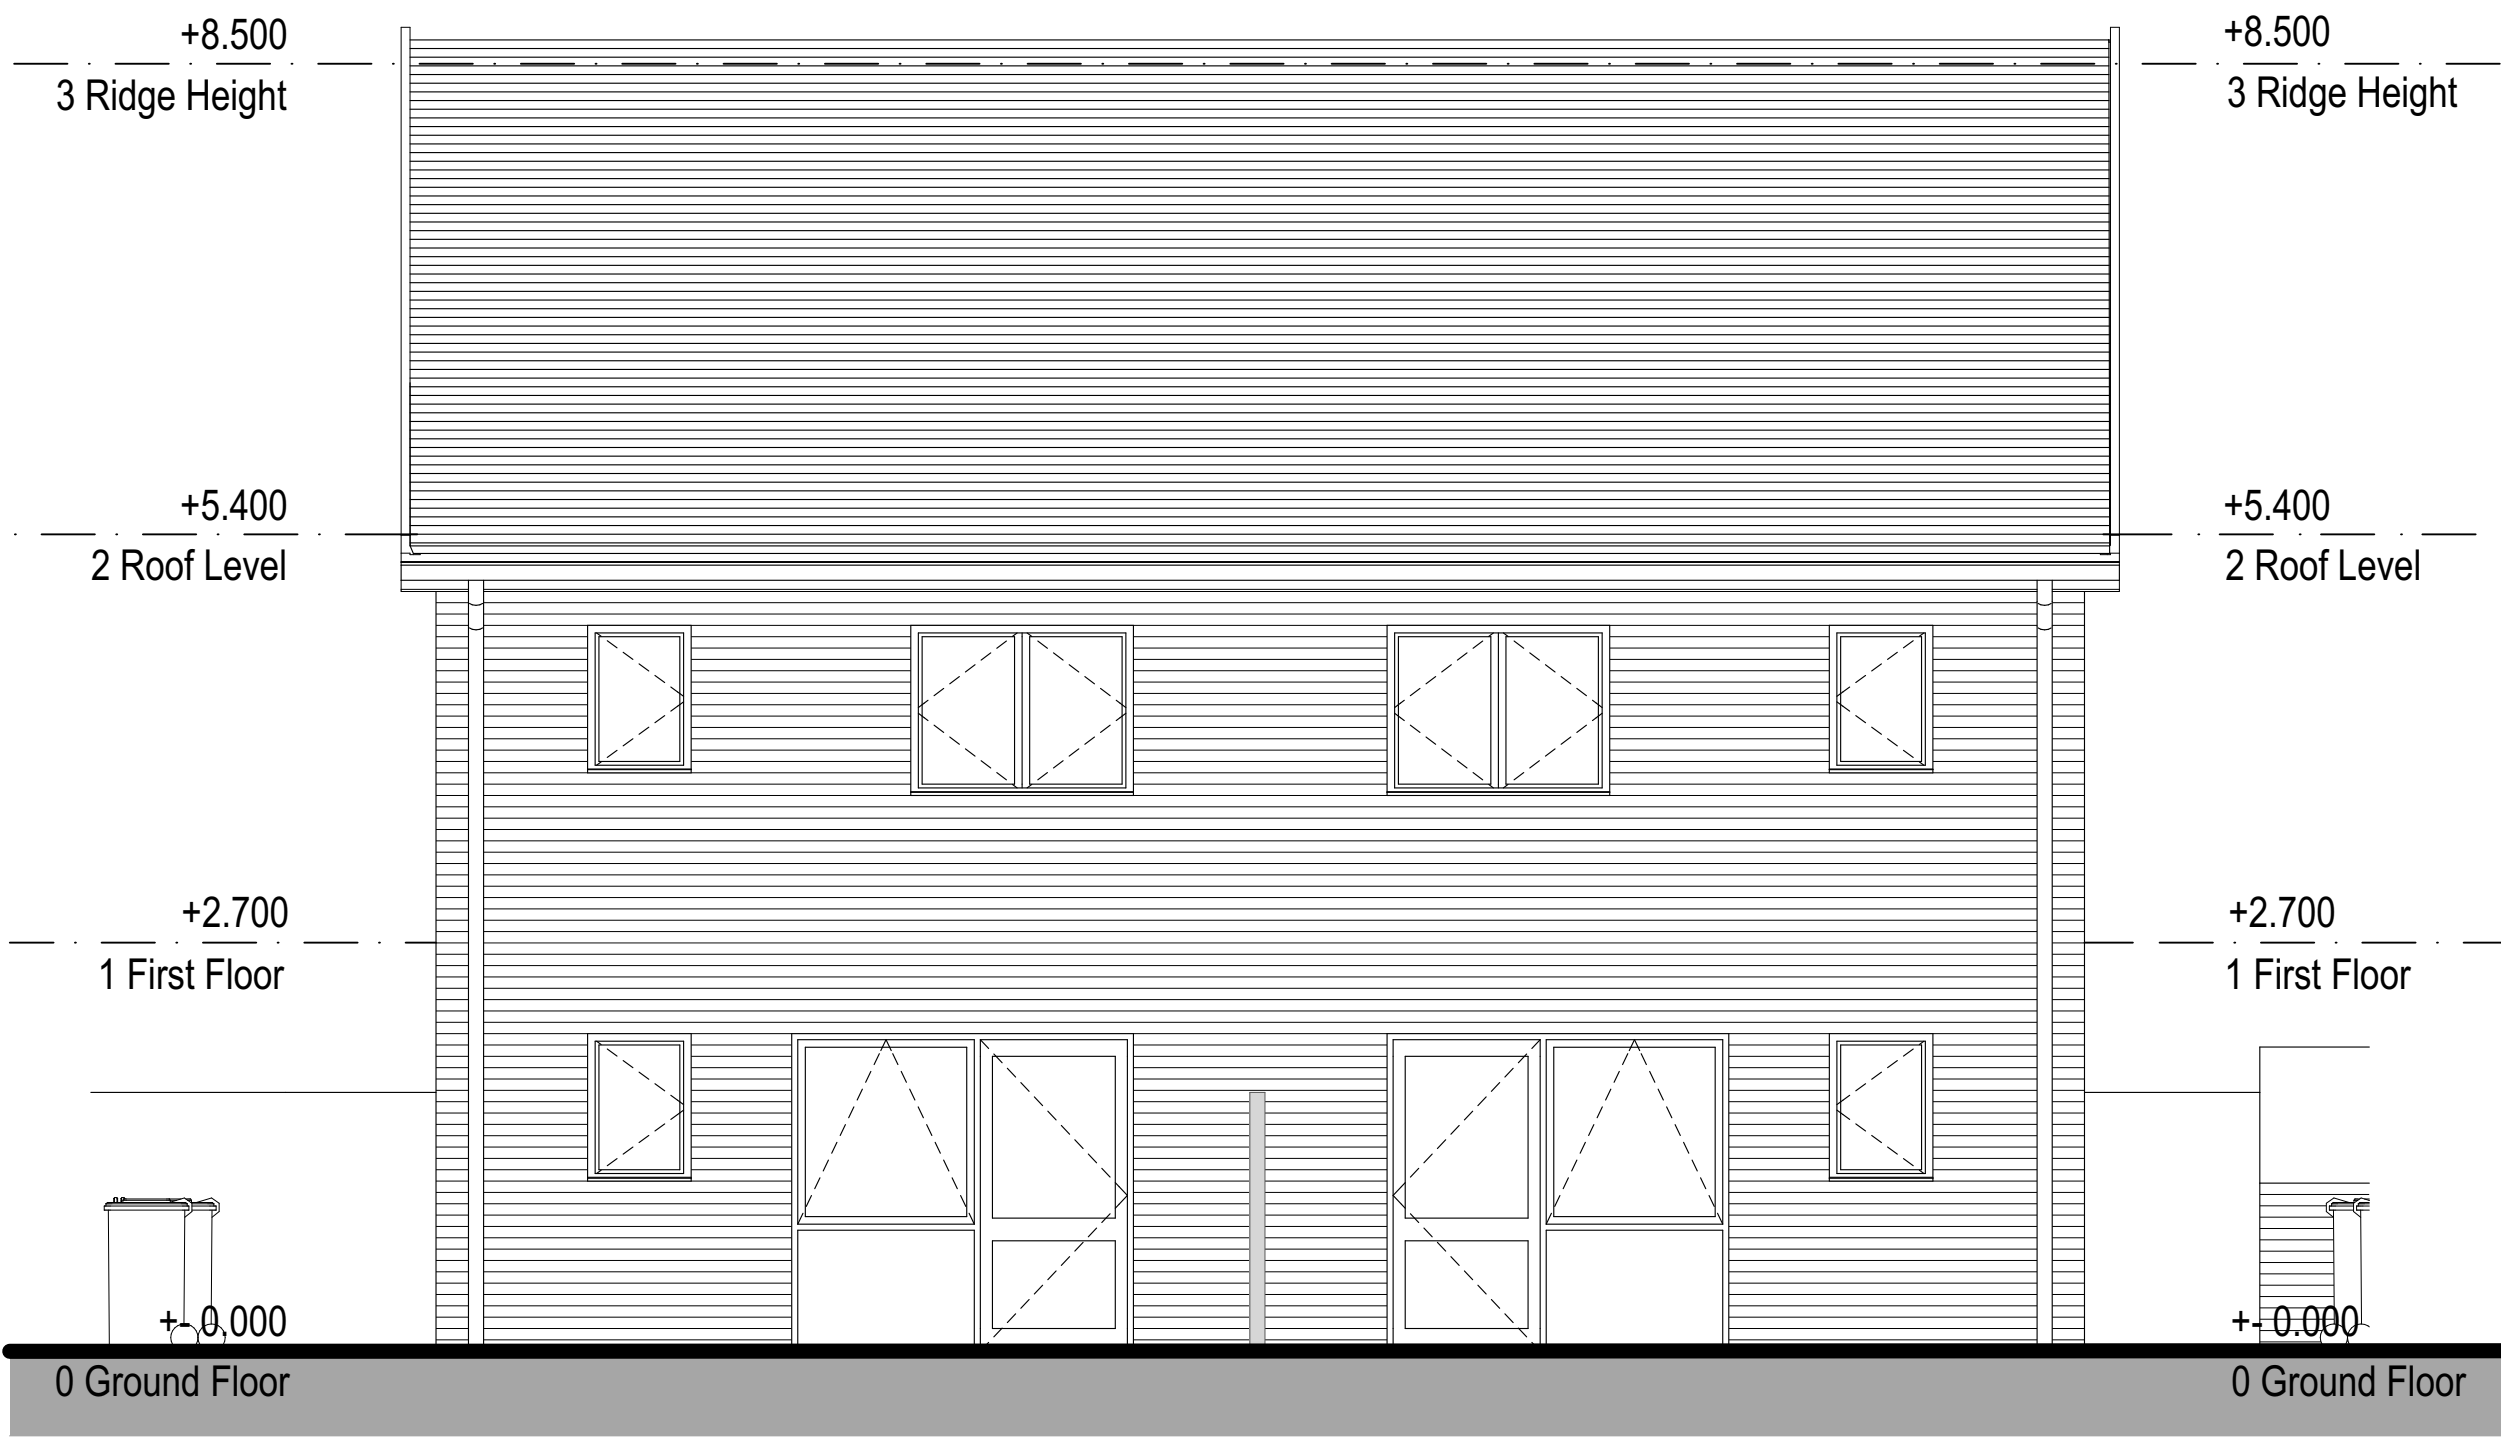

1 Rear Elevation 2B 4P Block 2 1:50

A Designation		Units adjusted to manchester space standards as per planners request Detail of Revision		18/05/23 C.M Date Initials	
PROJECT Canberra Street Manchester P500 Phase 1 Site		TITLE Proposed Elevations - 2B 4P Block 2		SIZE A1	
PROJECT NO 1791		DRAWING NO PL.009A		STATUS PLANNING	
DRAWN BY CM		CHECKED BY DS		DATE NOV 22	
DATE NOV 22		SCALE (1:100)		1:50	
No. 1 Arts Village, Henry Street, Liverpool L1 5BS Tel: 0151 707 1818 Fax: 707 1819		4a Rock Mill Lane, New Mills, SK22 3BN e-mail: admin@johnmccall.co.uk			