


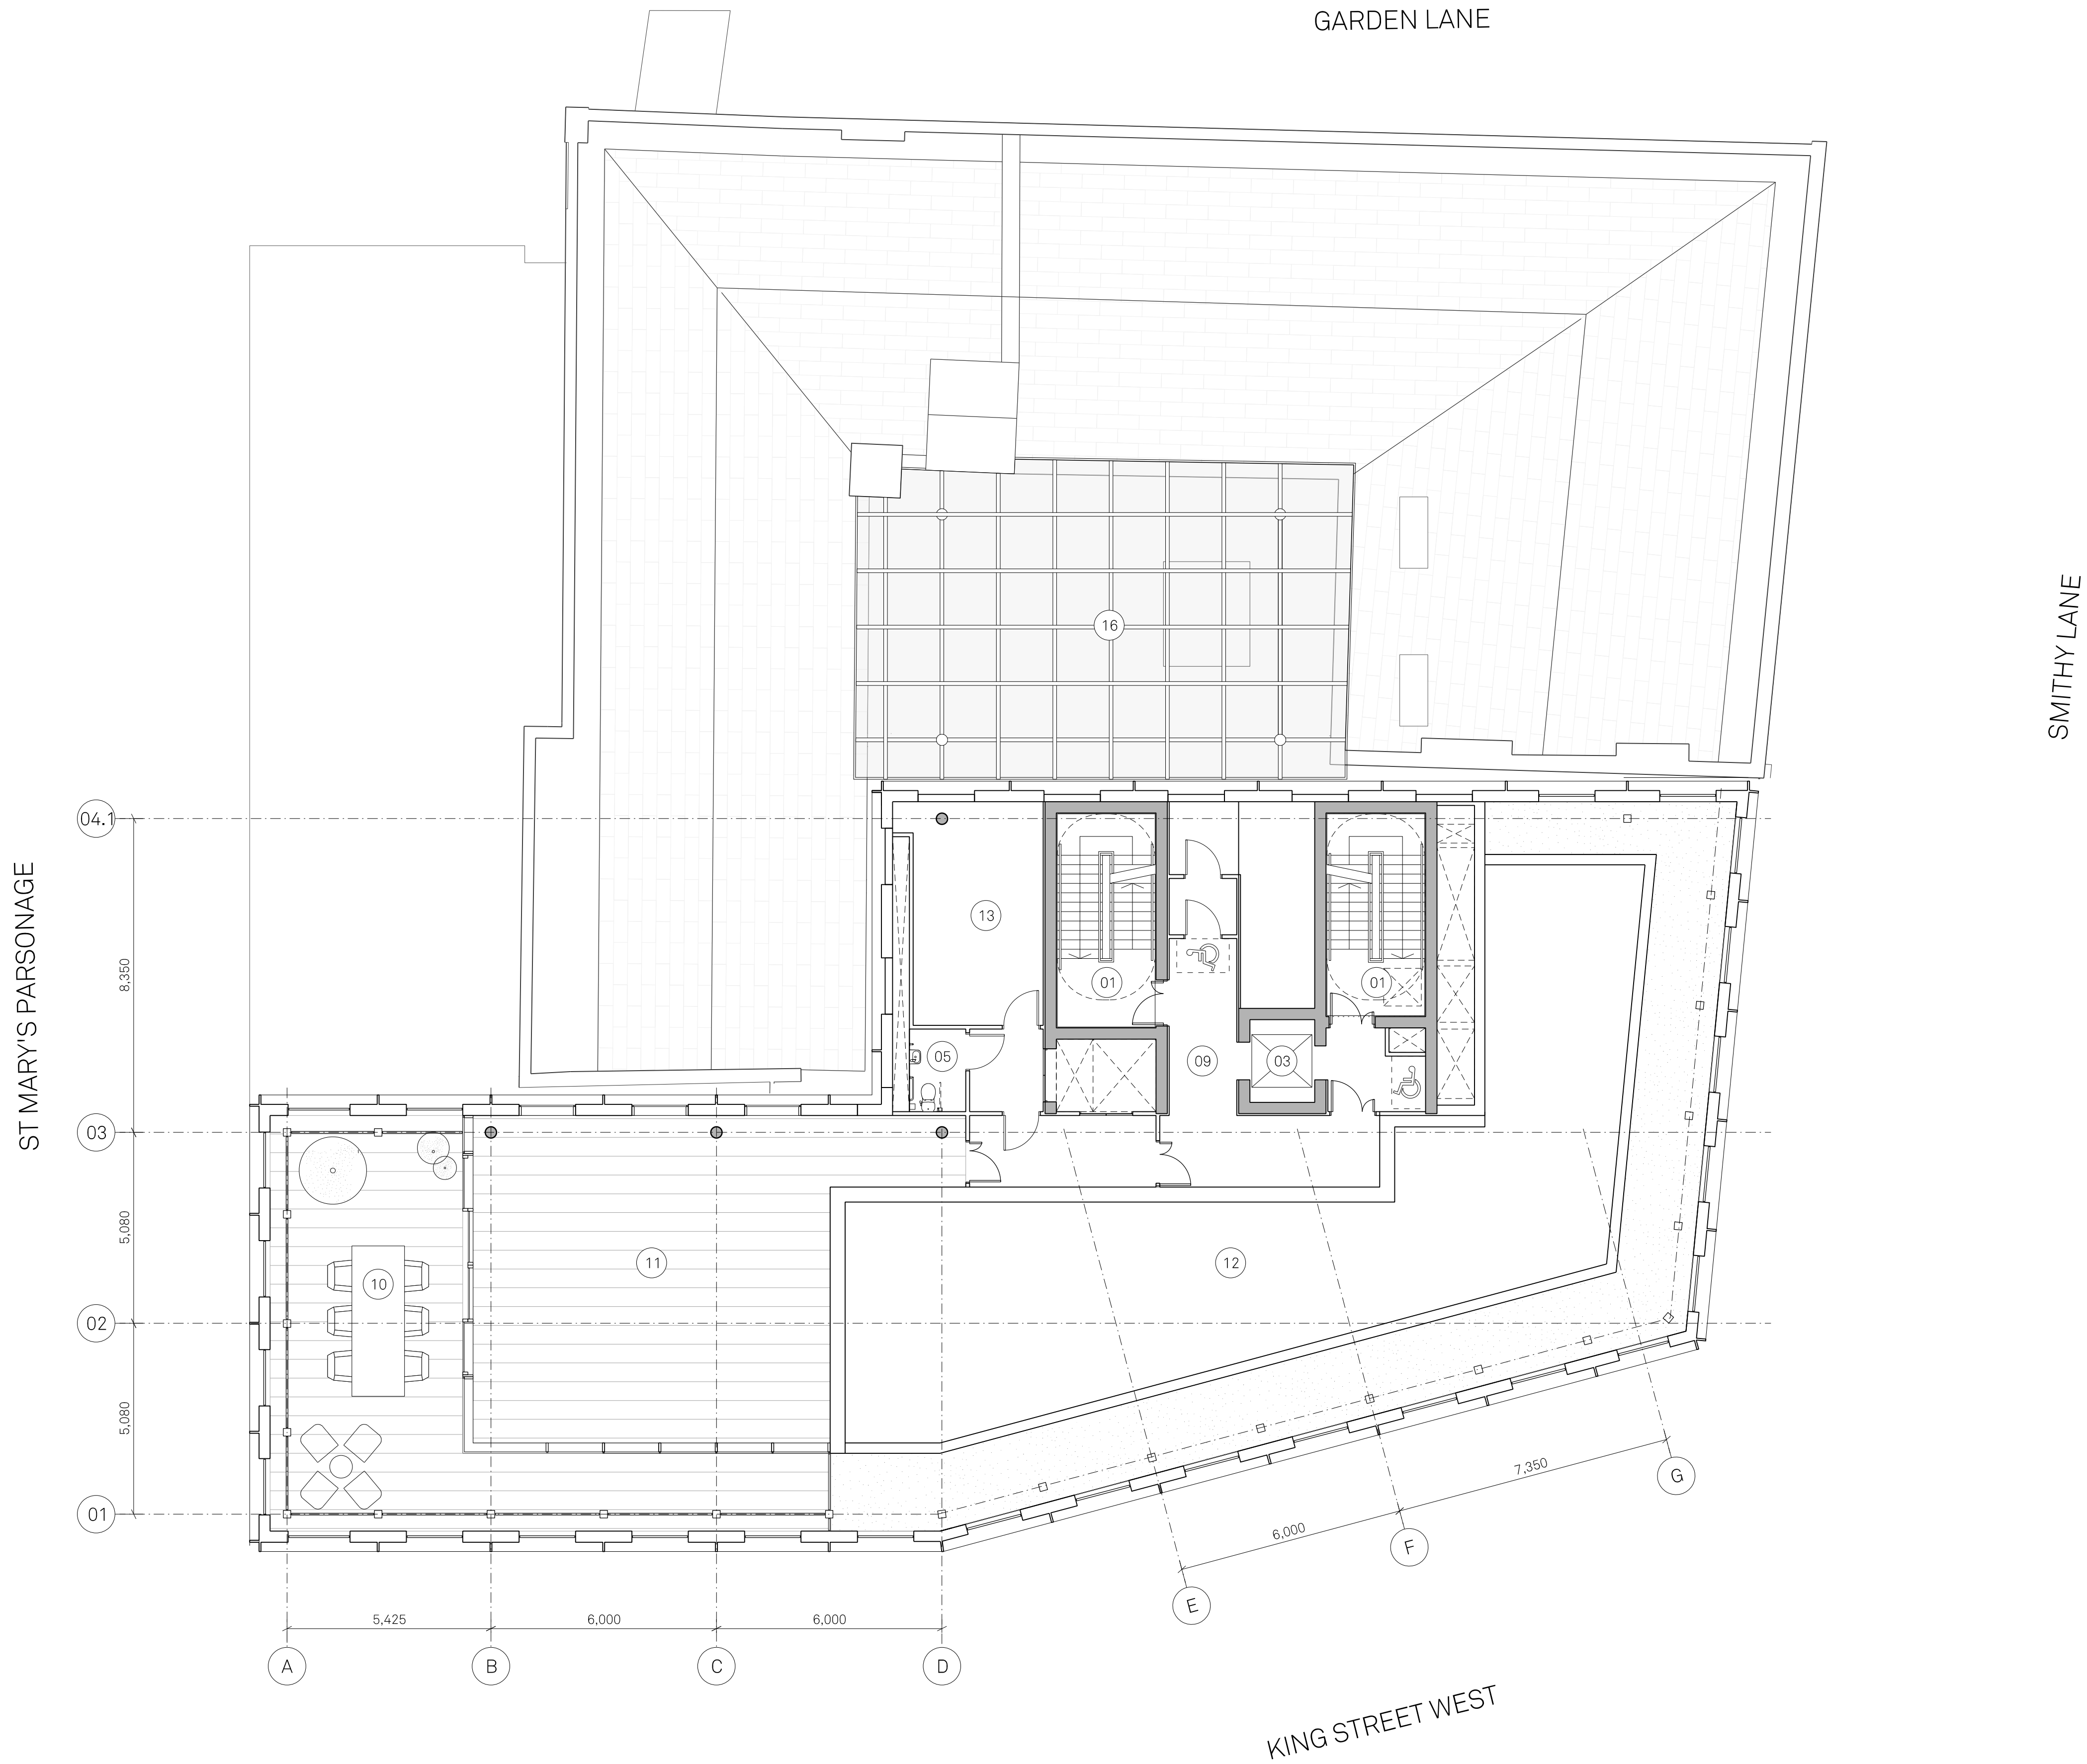

Notes:

Site Boundary

* All drawings to be read in conjunction with the 'Condition Report and Repair Schedule'

PLAN KEY:

01 Proposed Stair

03 Proposed Lift

05 Accessible WC

07 Office B

09 Lift Lobby

11 Amenity

13 Plant Internal

15 Roof

17 Bird and Bat Box Location

02 Existing Stair

04 WC

06 Office A

08 Proposed Retail Unit Roof

10 Roof Terrace

12 Plant External

14 Provisions for PV

16 Proposed Glazed Courtyard Roof

Project Name:
27-31 King St
West & The
Carriage Works

Drawn: JC
Checked: RW

Details:

Title:
Proposed Level 13
Floor Plan

Status:
Planning

Scale:
1:100 @ A1

Project:
107

Drawing No:
B1_02_2213

Rev:
A

Jon Matthews Architects

Union, 2-10 Albert Square, Manchester, M2 6LW

0161 974 3690

Copyright of this drawing is vested in Jon Matthews Architects and must not be copied or reproduced without written consent. Figured dimensions only are to be taken from this drawing. Do not scale from this drawing. For full company disclosure please visit www.jonmatthewsarchitects.com