


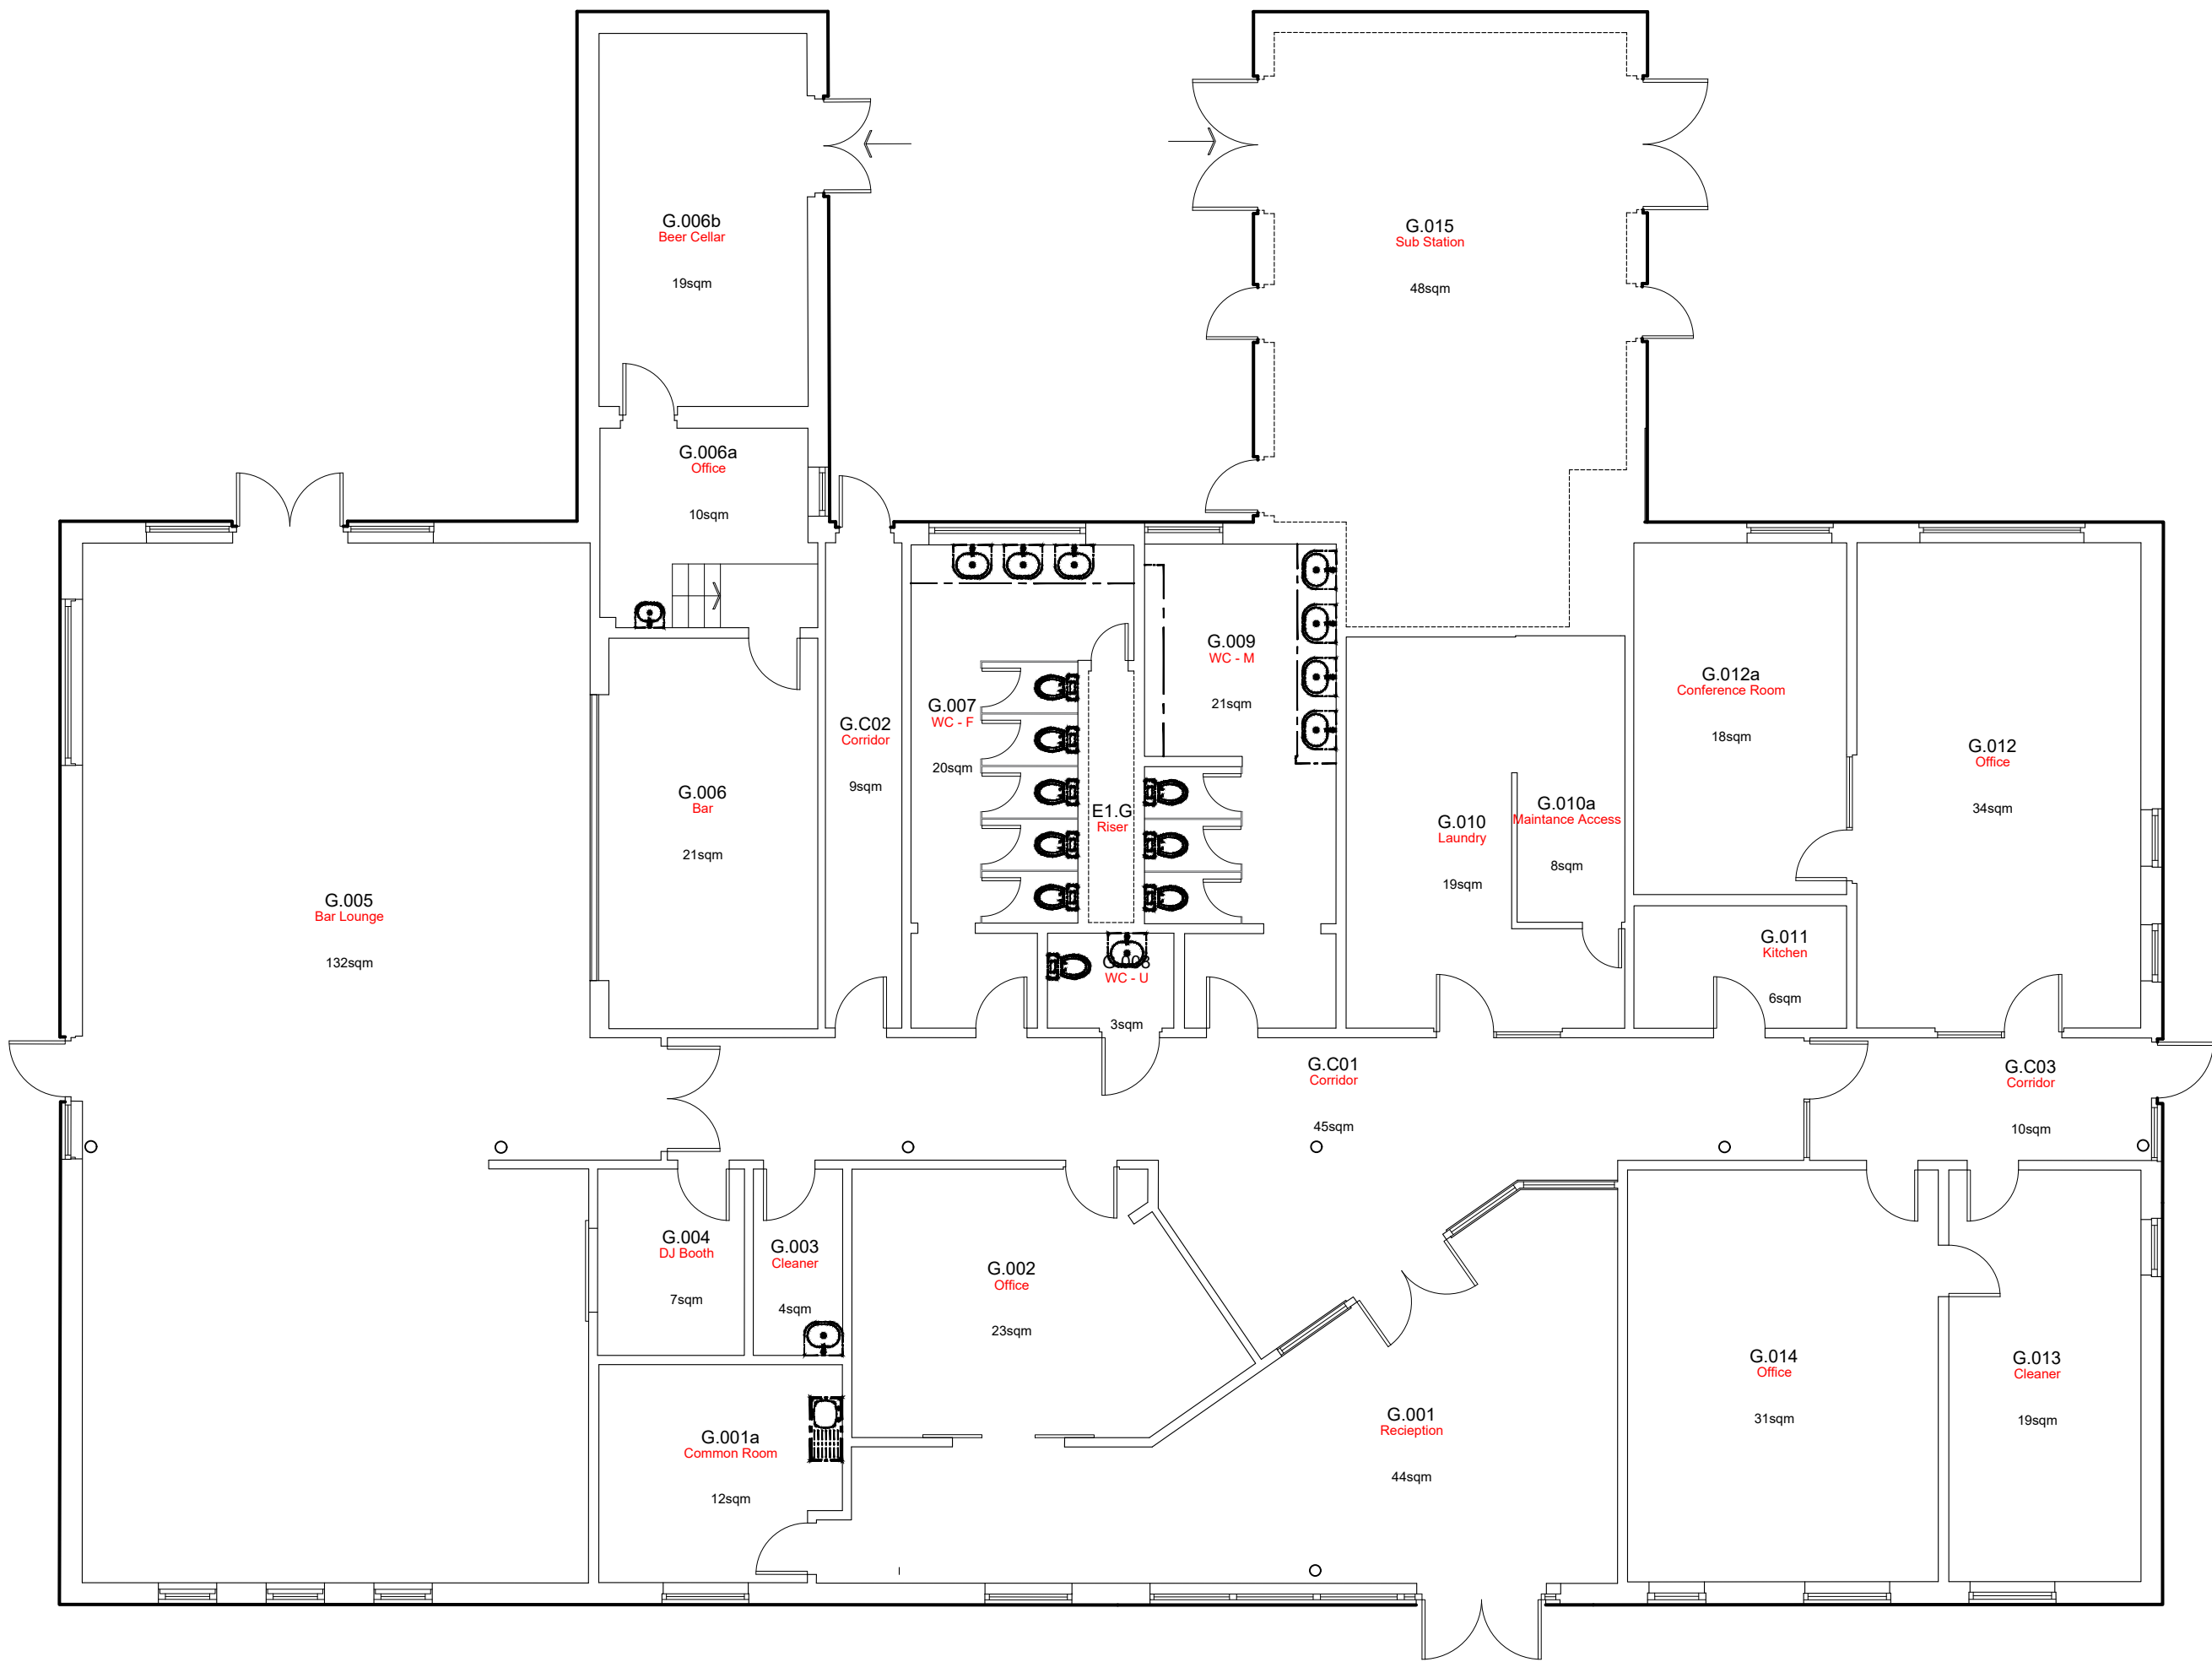

Rev	Description	Date
P01	First Issue.	25/04/2023

Client:
UNIVERSITY OF MANCHESTER

Project Title:
UOM RICHMOND PARK AMENITY HUB

RLB ID:	Drawing Number:
-	03

Drawing Title:
EXISTING FLOOR PLAN

Stage:	Status:	Revision:
PLANNING	B1	P01
Date:	Size	Scale:
25/04/2023	A1	1:100




1 King Street, Manchester, UK, M2 6AW
+44 (0) 161 868 7700 RLB_UK RLB.com

Contact: Louise.Hollis@uk.rlb.com
Author: Amy.Le-Vasseur@uk.rlb.com
QA: Tom.Giddings@uk.rlb.com

This drawing is to be read in conjunction with all other associated specifications, schedules, drawings and information issued.
Do NOT scale this drawing. Check and verify ALL dimensions and levels and on site before work commences. For discrepancies or omissions contact Rider Levett Bucknall.

All work and materials to conform with current applicable statutory legislation and regulations.
Drawings to be printed in colour, to the scale stated in the title block.
Print colour check (CMYK) Print size check 15mm

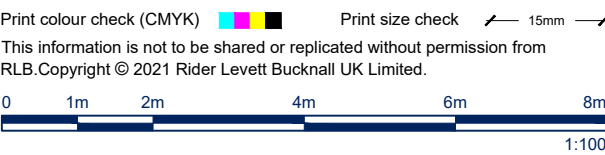

EXISTING GROUND FLOOR PLAN

SCALE : 1:100