


THIS DRAWING IS FOR
PLANNING APPLICATION
PURPOSES ONLY

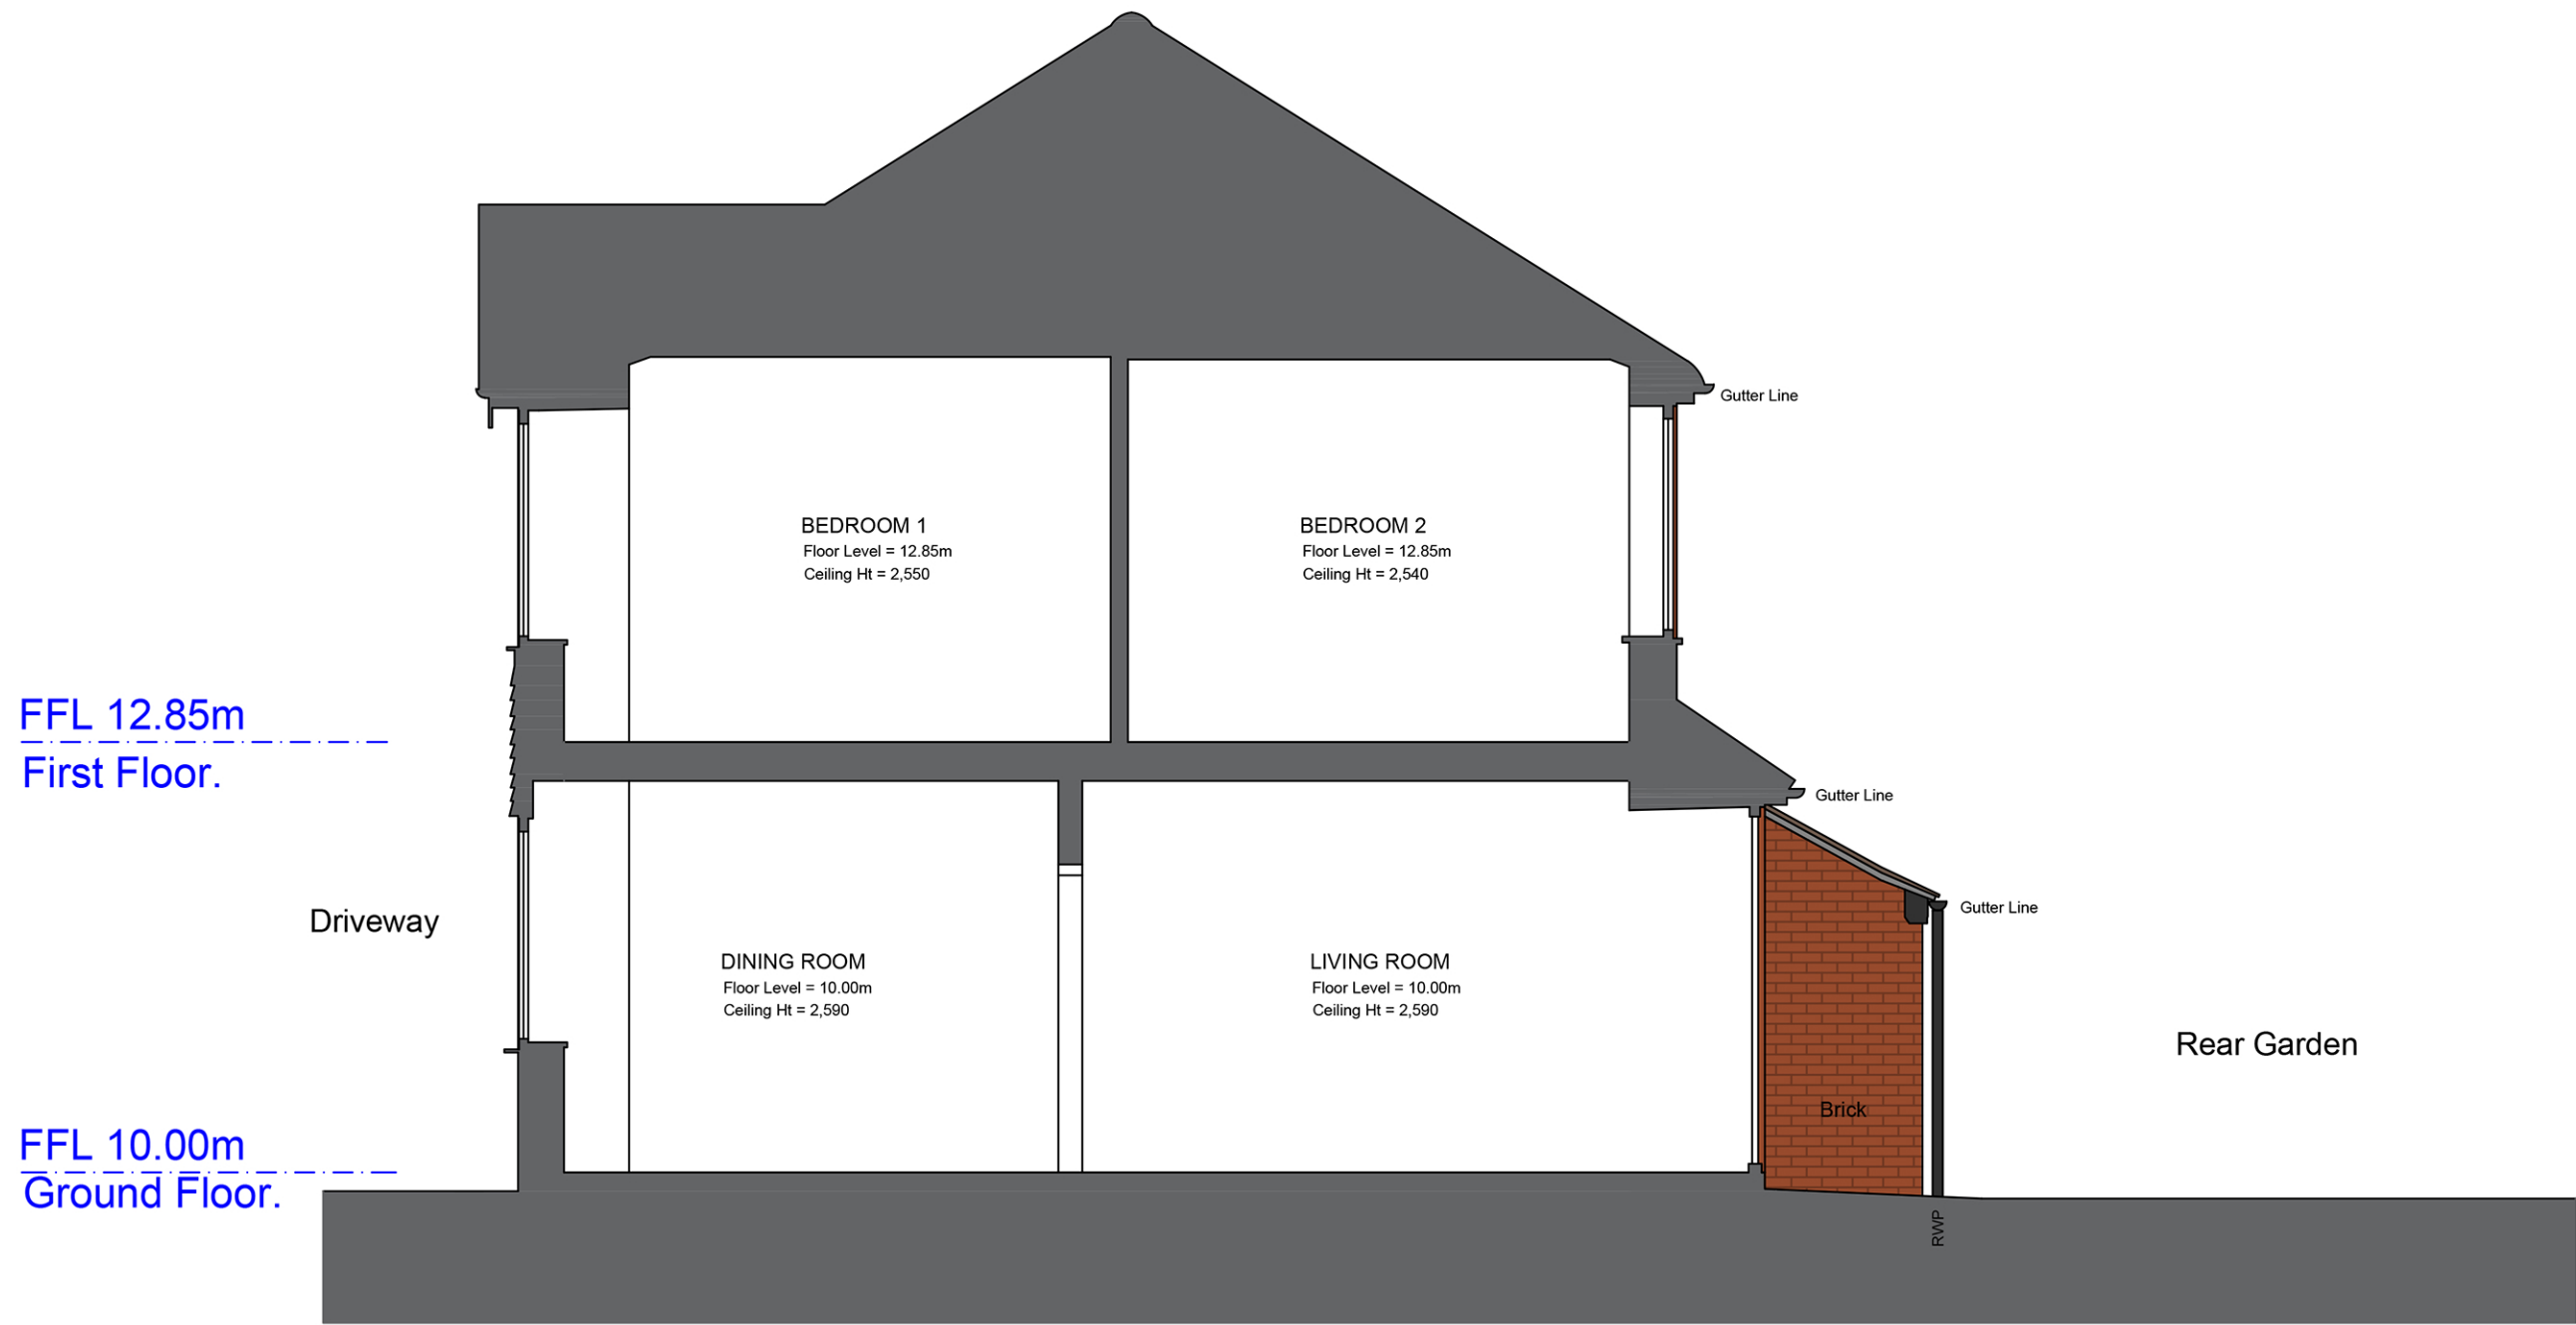


South West Elevation - to Darley Avenue

Datum: 8.00m



South East Elevation - to No. 92 Darley Avenue

Datum: 8.00m

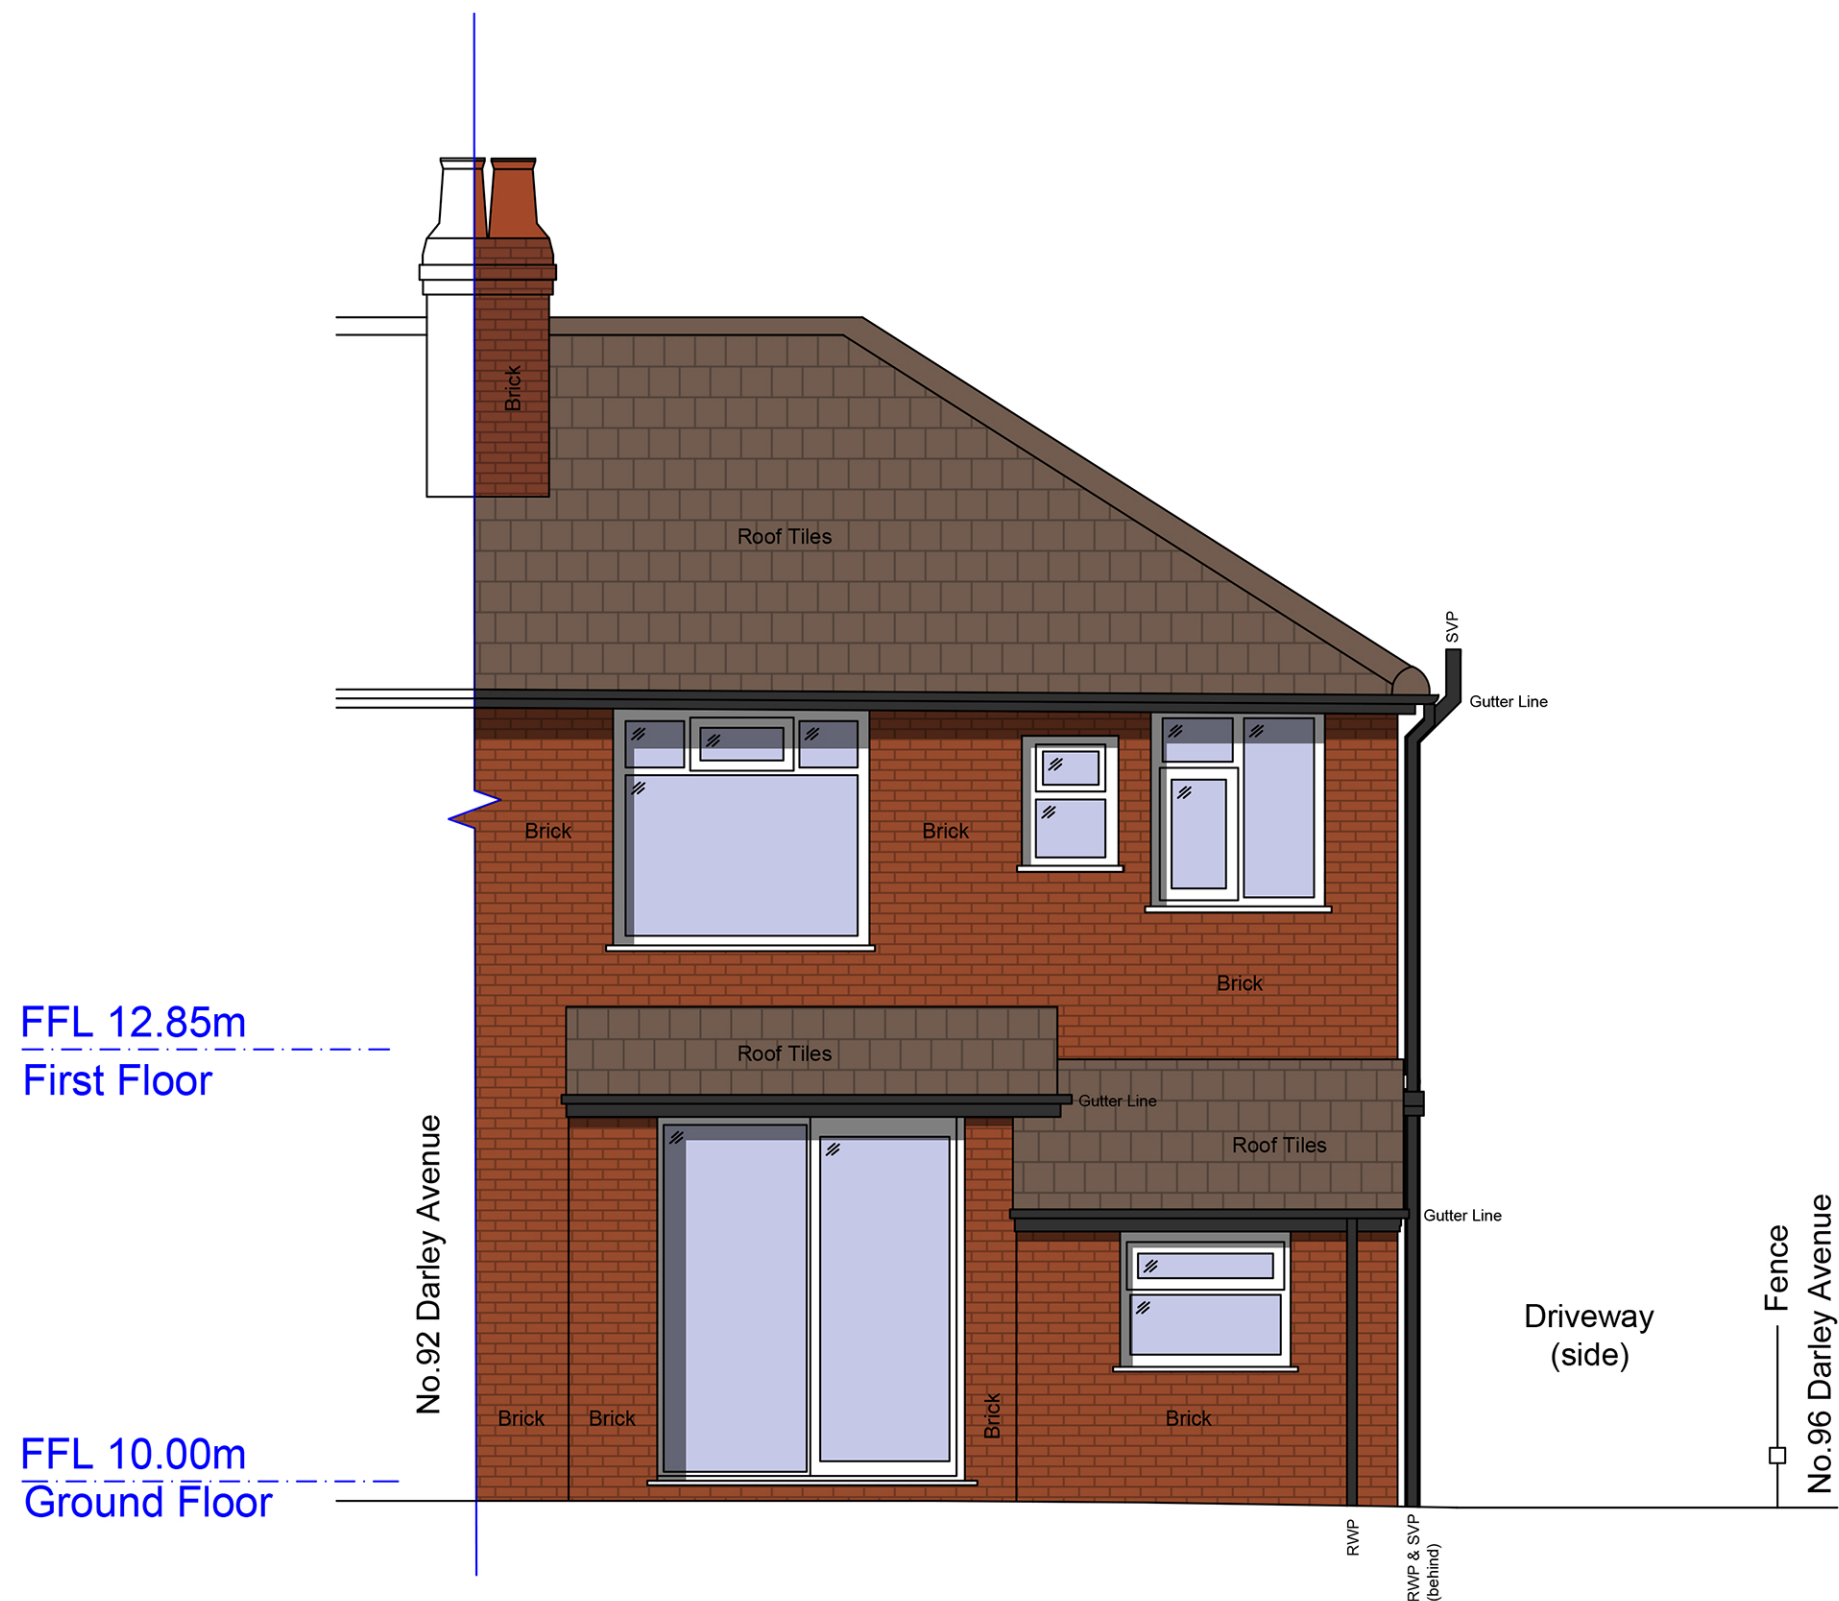

North East Elevation - to garden

Datum: 8.00m



North West Elevation - to 96 Darley Avenue

Datum: 8.00m

Drawing History:			
Revision	Description	Author	Date
-	Initial issue	MW	20/06/2022
A	Planning Application	MW	09/05/2023

This drawing is the property of Whitfield Architects and must not be reproduced without prior written agreement. This drawing is provided to scale, for design and cost estimation purposes (not for construction). Any financial decisions relating to this information must make due allowance for dimensional or area variation resulting from the design development and construction processes. We recommend that all dimensions and levels should be cross-checked on site (for construction) and any discrepancies should be reported to Whitfield Architects immediately. Design responsibility cannot be accepted for alteration to (or deviation from) this drawing without the prior acknowledgement of Whitfield Architects. Please email hello@whitfieldarchitects.com with any questions.

Project Title
94 Darley Avenue, Manchester

Drawing Title
Existing Elevations

Project No: E019
Date: 20/06/2022
Drawn: Mark Whitfield
Scale @ A1: 1:50

Client Name
**N. Edwards &
S. Hyde**

Drawing Number
P(03)01

Revision
A

