



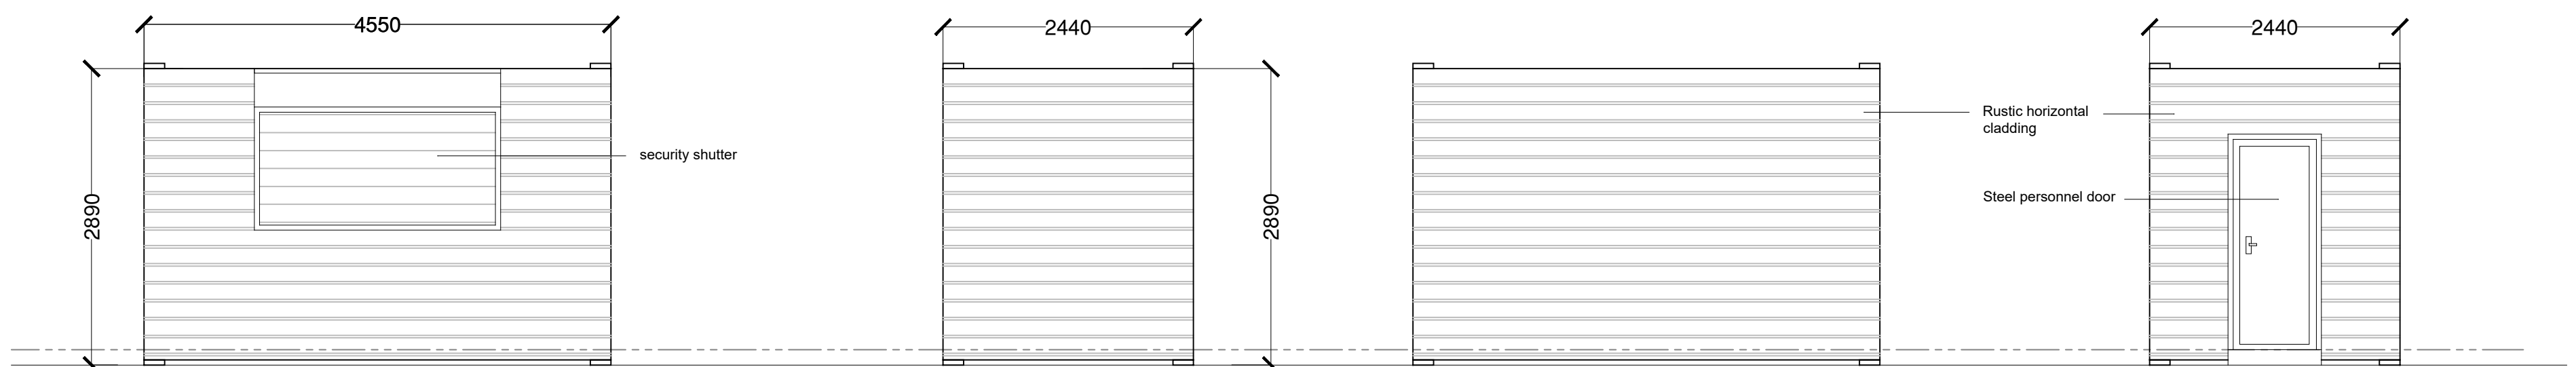

Proposed Floor Plan *Scale 1:20*

 

Proposed Elevation A *Scale 1:50*
(south west facing)

Proposed Elevation B *Scale 1:50*
(south east facing)

Proposed Elevation C *Scale 1:50*
(north east facing)

Proposed Elevation D *Scale 1:50*
(north west facing)



NOTES:
The copyright of this drawing is held by Lea Hough & Co Chartered Surveyors LLP.

REVISIONS			
REV	DESCRIPTION	DATE	AMENDED

LeaHough

CHARTERED SURVEYORS
Survey Valuation Design Planning Sales

Oakshaw House
2 Capricorn Park
Blakewater Road
Blackburn
Lancashire
BB1 5QR

8 Eaton Avenue
Matrix Office Park
Buckshaw Village
Preston
Lancashire
PR7 7NA

Tel: 01254 260196 Tel: 01772 458866
Email: info@leahough.co.uk
Web: www.leahough.co.uk

CLIENT: Co-operative Academy of Manchester
Plant Hill Road
Higher Blackley
Manchester
M9 0WQ

PROJECT ADDRESS: Co-operative Academy of Manchester
Plant Hill Road
Higher Blackley
Manchester
M9 0WQ

PROJECT TITLE: Proposed Canopy and External Hardstanding

DRAWING TITLE: Proposed Food Hatch Plans

PAPER SIZE: A2	DRAWING NUMBER: BS.22-016-23-04	REV -
SCALE: 1:20 / 1:50	DATE: June 2023	DRAWN BY: RO