



SCALE FOR PLANNING PURPOSES ONLY.

Architects are to be notified of any discrepancies.
Contractors must check all dimensions on site.
This drawing is subject to copyright laws and is for use on this project only.
This drawing is to be used solely for the information as titled only.
For other information refer to the latest revision of any cross referenced drawings.
To be read in conjunction with relevant design standards/protocols.

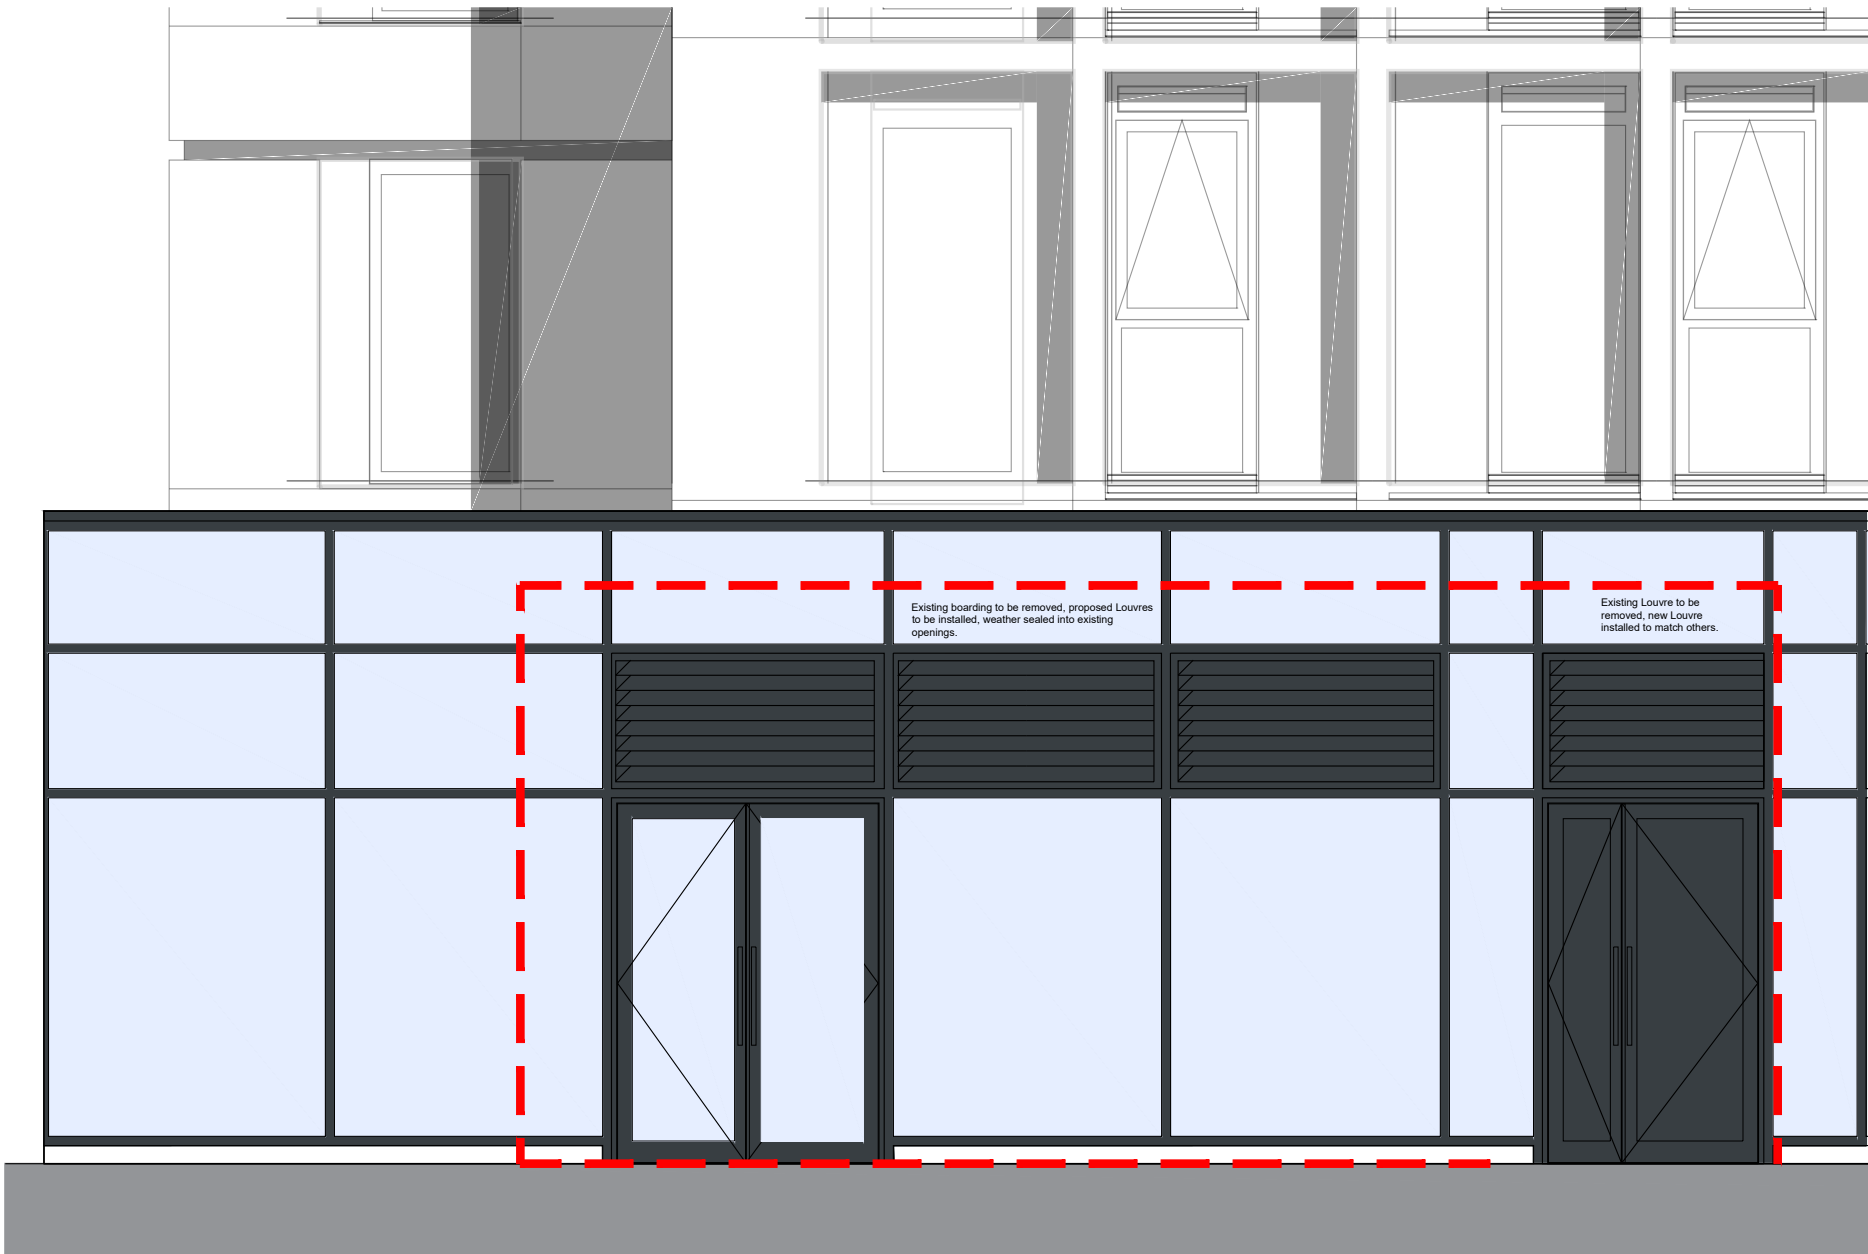

East Elevation

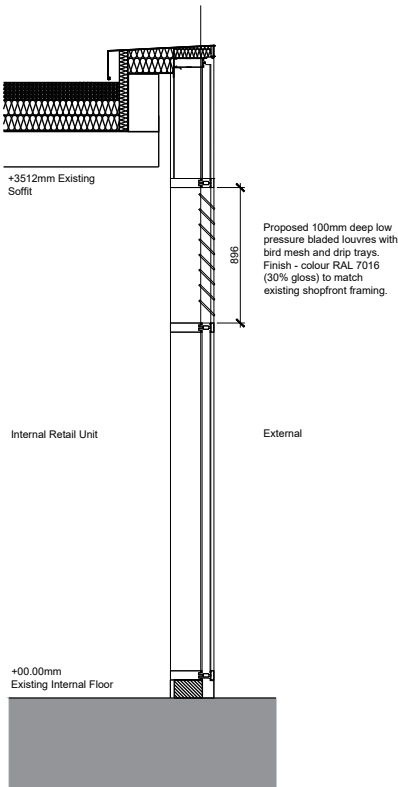

Section



P01	09.06.2023	First Issue	CF	MA
REV	DATE	DESCRIPTION	DRN	CKD

STATUS:	AMENDMENTS
Planning	

CLIENT:
TESCO

PROJECT NAME:
New Square Express

PROJECT ADDRESS:
Princess Street, Manchester, M1 3AR

DRAWING TITLE:
Proposed Elevations

DRG NO:	REV:
6703-SSA-01-XX-DR-A-206	P01

PROJECT	ORIG	BLDG	LEVEL	TYPE	ROLE	NO
June 2023						

DATE:	SCALE:	SHEET SIZE:
June 2023	1:50	A3

S+SA ARCHITECTS

1 CARDALE PARK, BECKWITH HEAD ROAD, HARROGATE HG3 1RZ www.ssa-architects.co.uk T: 01423 856999
