

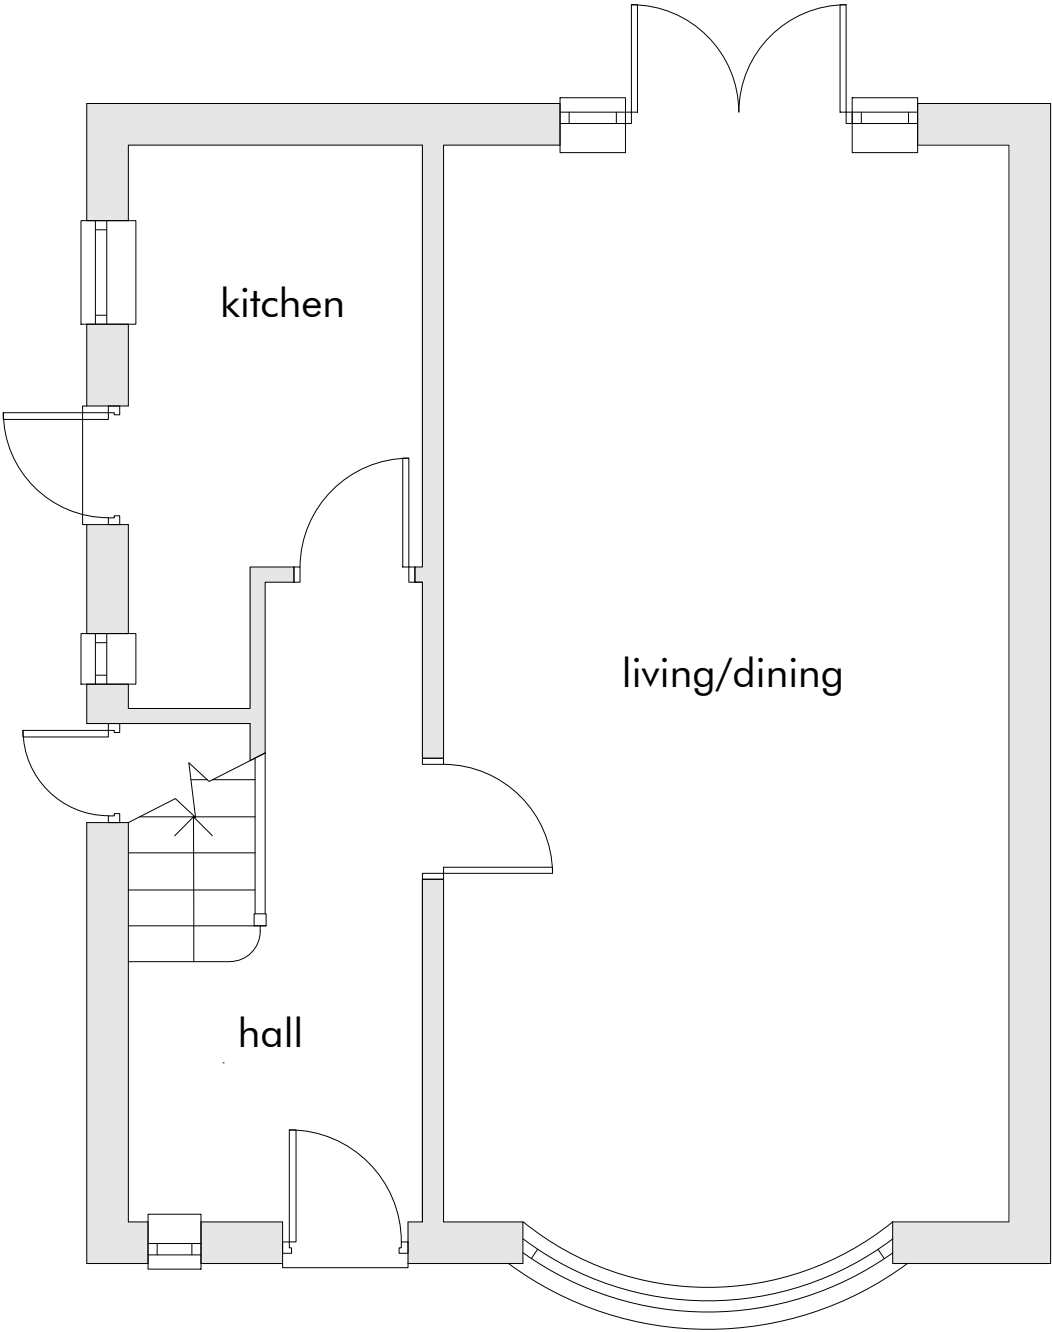


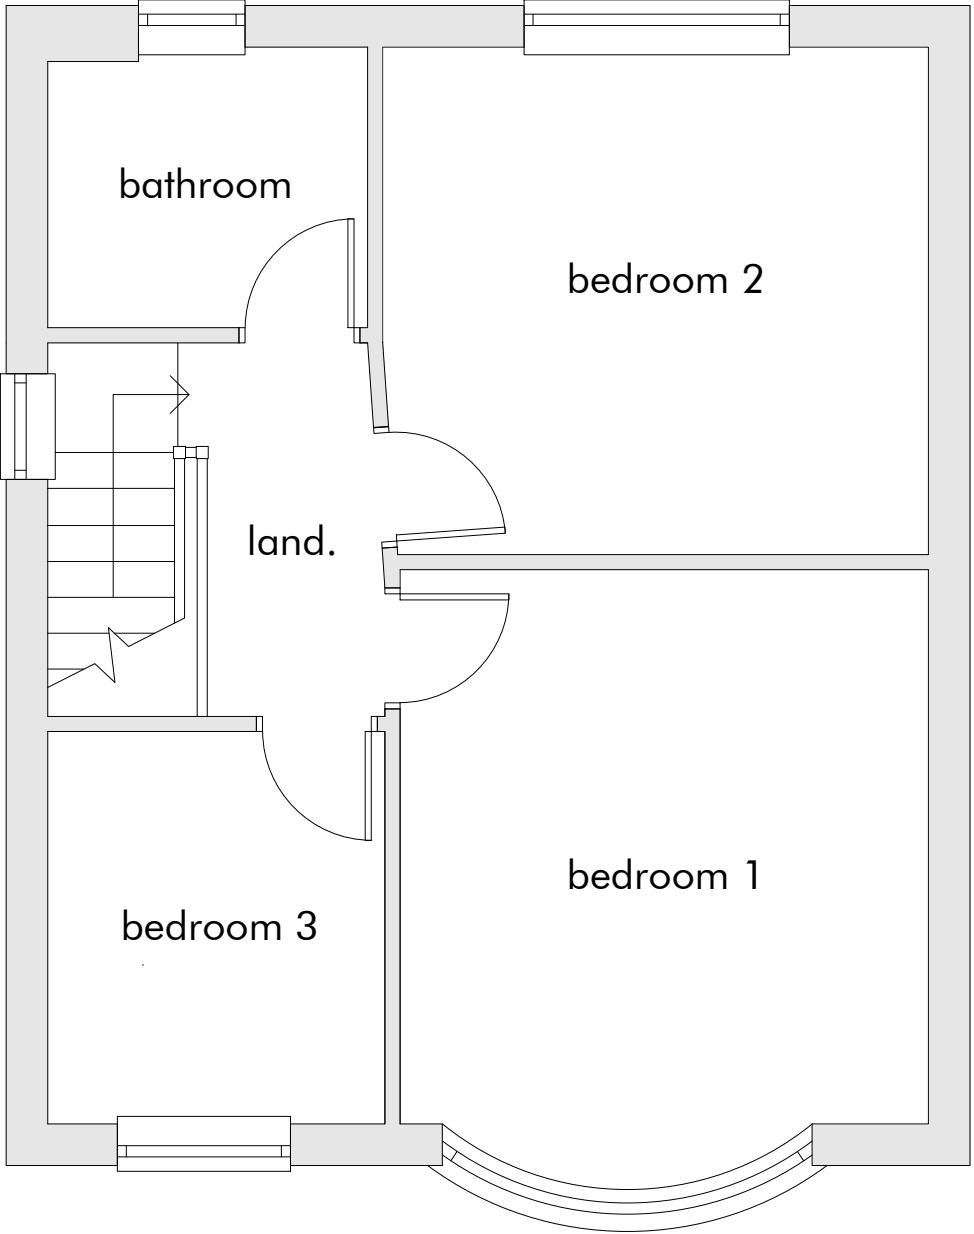


ground floor plan

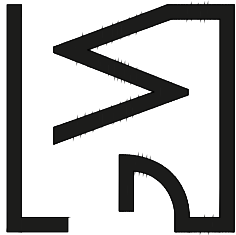


first floor plan


|                                                                            |  |   |  |
|----------------------------------------------------------------------------|--|---|--|
| <b>DRAWING TITLE</b><br>Existing Plans & Elevations                        |  |  <b>GOOD WINTER</b><br>DESIGN & PLANNING<br>www.goodwinter.co<br>info.goodwinter.co   |  |
| <b>PROJECT</b><br>Existing and proposed layout plans                       |  |   |  |
| <b>ADDRESS</b><br>27 Hewlett Road, Chorlton-cum-Hardy, Manchester, M21 9RE |  | <small>Copyright of this drawing remains vested in GoodWinter Design &amp; Planning Ltd and cannot be reproduced without prior consent.<br/>Do not scale from drawing, contractors are responsible for checking the given dimensions and resolving any discrepancy prior to construction.<br/>All dimensions indicated are from structural elements unless specified and do not include internal finishes and construction tolerances.<br/>Drawing to be read in conjunction with all structural or other specialist drawings and/or details.</small> |  |
| <b>SCALE</b><br>1:50@A3                                                    |  |   |  |
|                                                                            |  | <b>DWG NO.</b><br>GW0037/E1   |  |

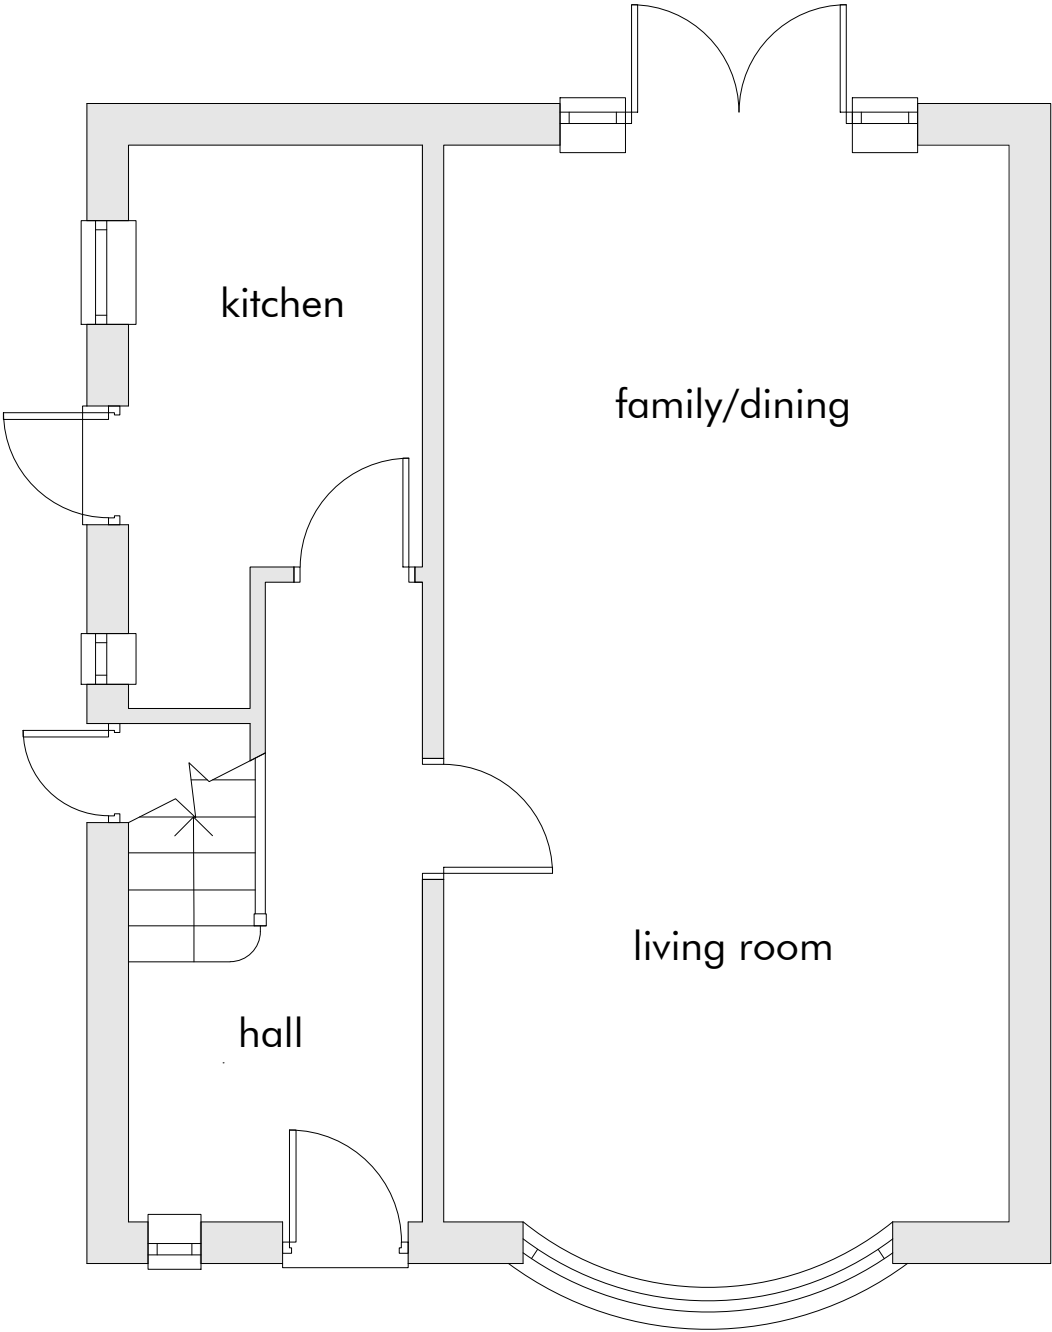


ground floor plan

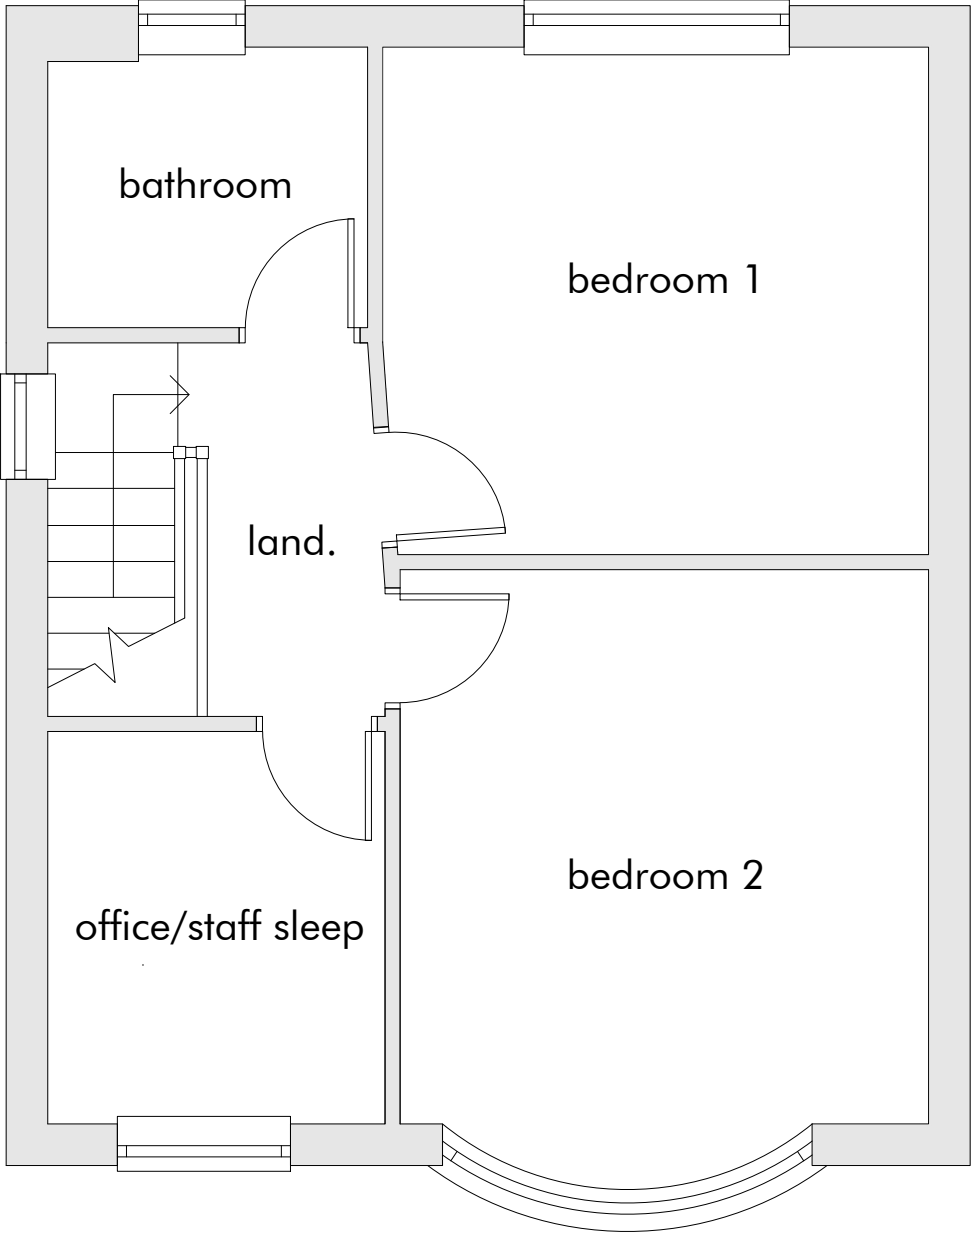


first floor plan
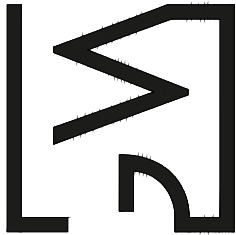
|                                                                     |                      |   |  |
|---------------------------------------------------------------------|----------------------|---|--|
| DRAWING TITLE<br>Proposed Plans & Elevations                        |                      | <div><div>GOOD WINTER<br/>DESIGN &amp; PLANNING</div><div>www.goodwinter.co07584245825info.goodwinter.co</div></div> <div><small>Copyright of this drawing remains vested in GoodWinter Design &amp; Planning Ltd and cannot be reproduced without prior consent.<br/>Do not scale from drawing, contractors are responsible for checking the given dimensions and resolving any discrepancy prior to construction.<br/>All dimensions indicated are from structural elements unless specified and do not include internal finishes and construction tolerances.<br/>Drawing to be read in conjunction with all structural or other specialist drawings and/or details.</small></div> |  |
| PROJECT<br>Existing and proposed layout plans                       |                      |   |  |
| ADDRESS<br>27 Hewlett Road, Chorlton-cum-Hardy, Manchester, M21 9RE |                      |   |  |
| SCALE<br>1:50@A3                                                    | DWG NO.<br>GW0037/P1 |   |  |

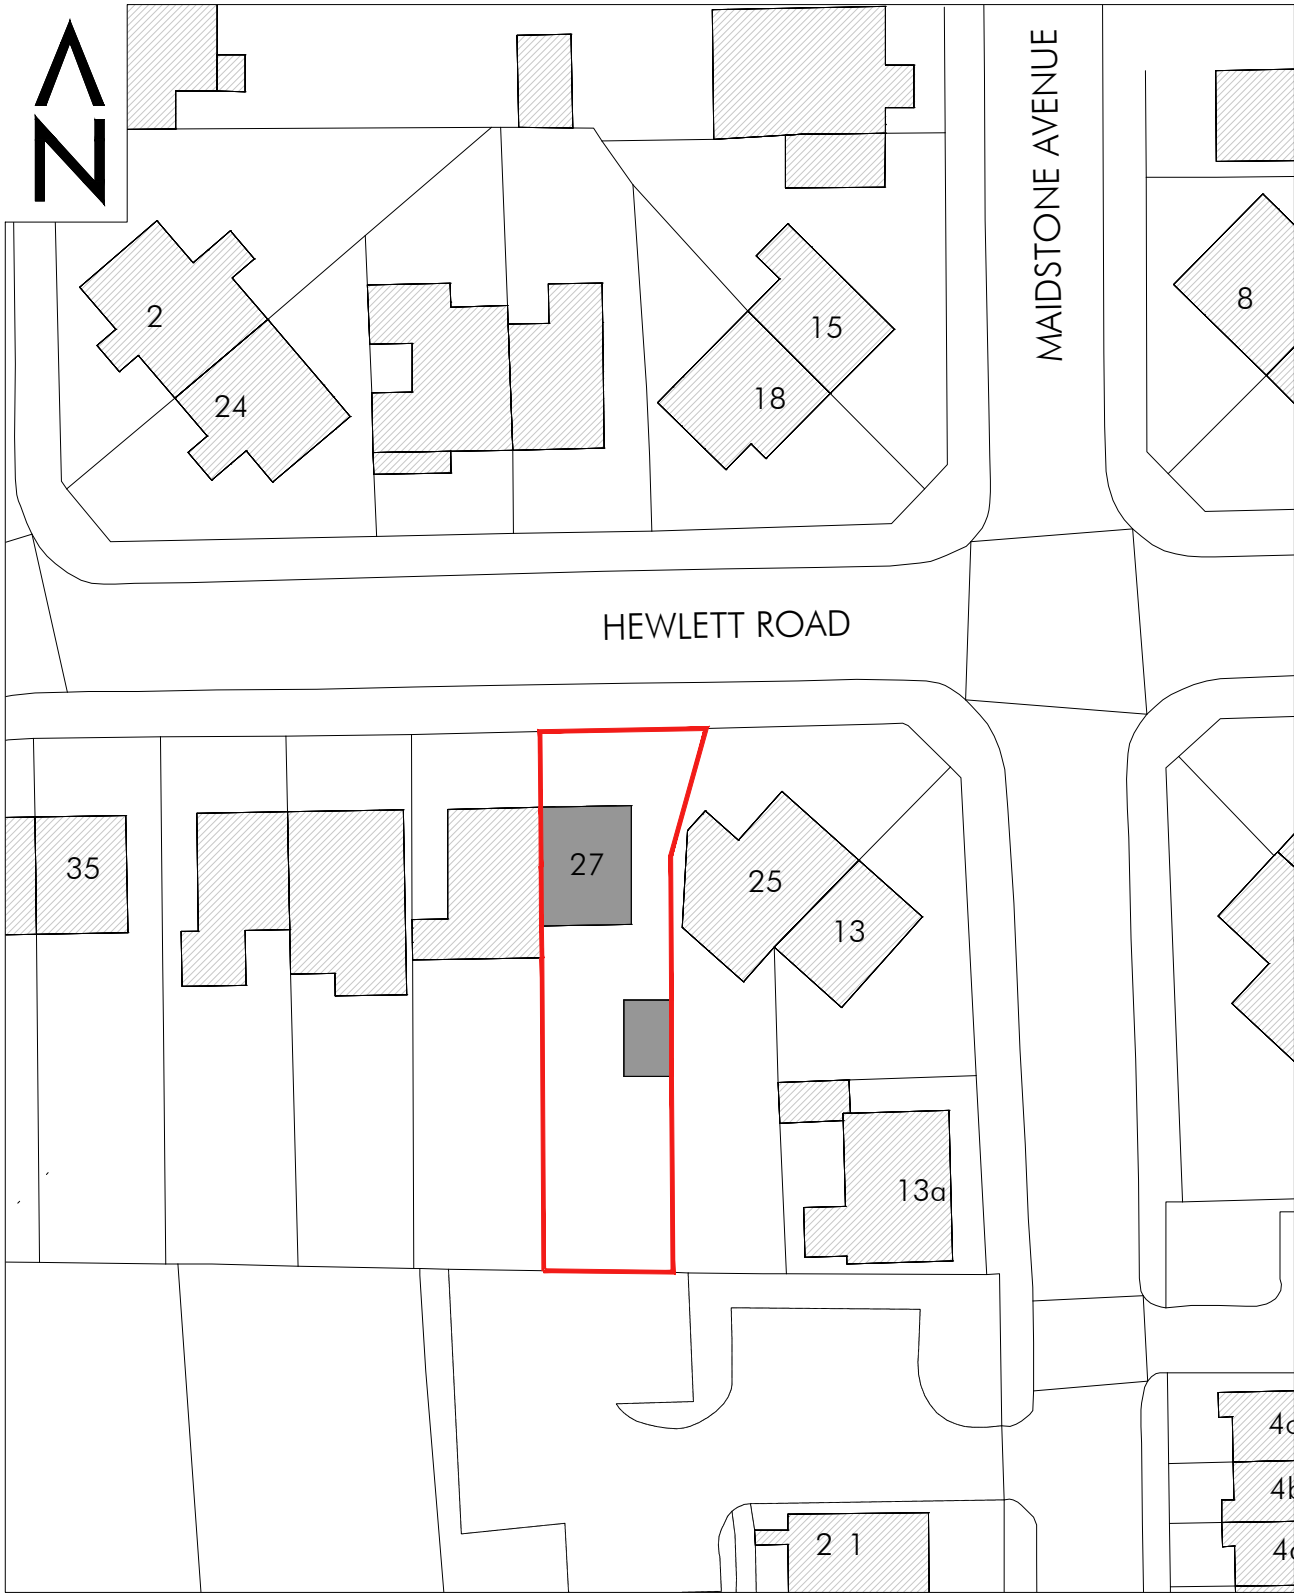


location plan

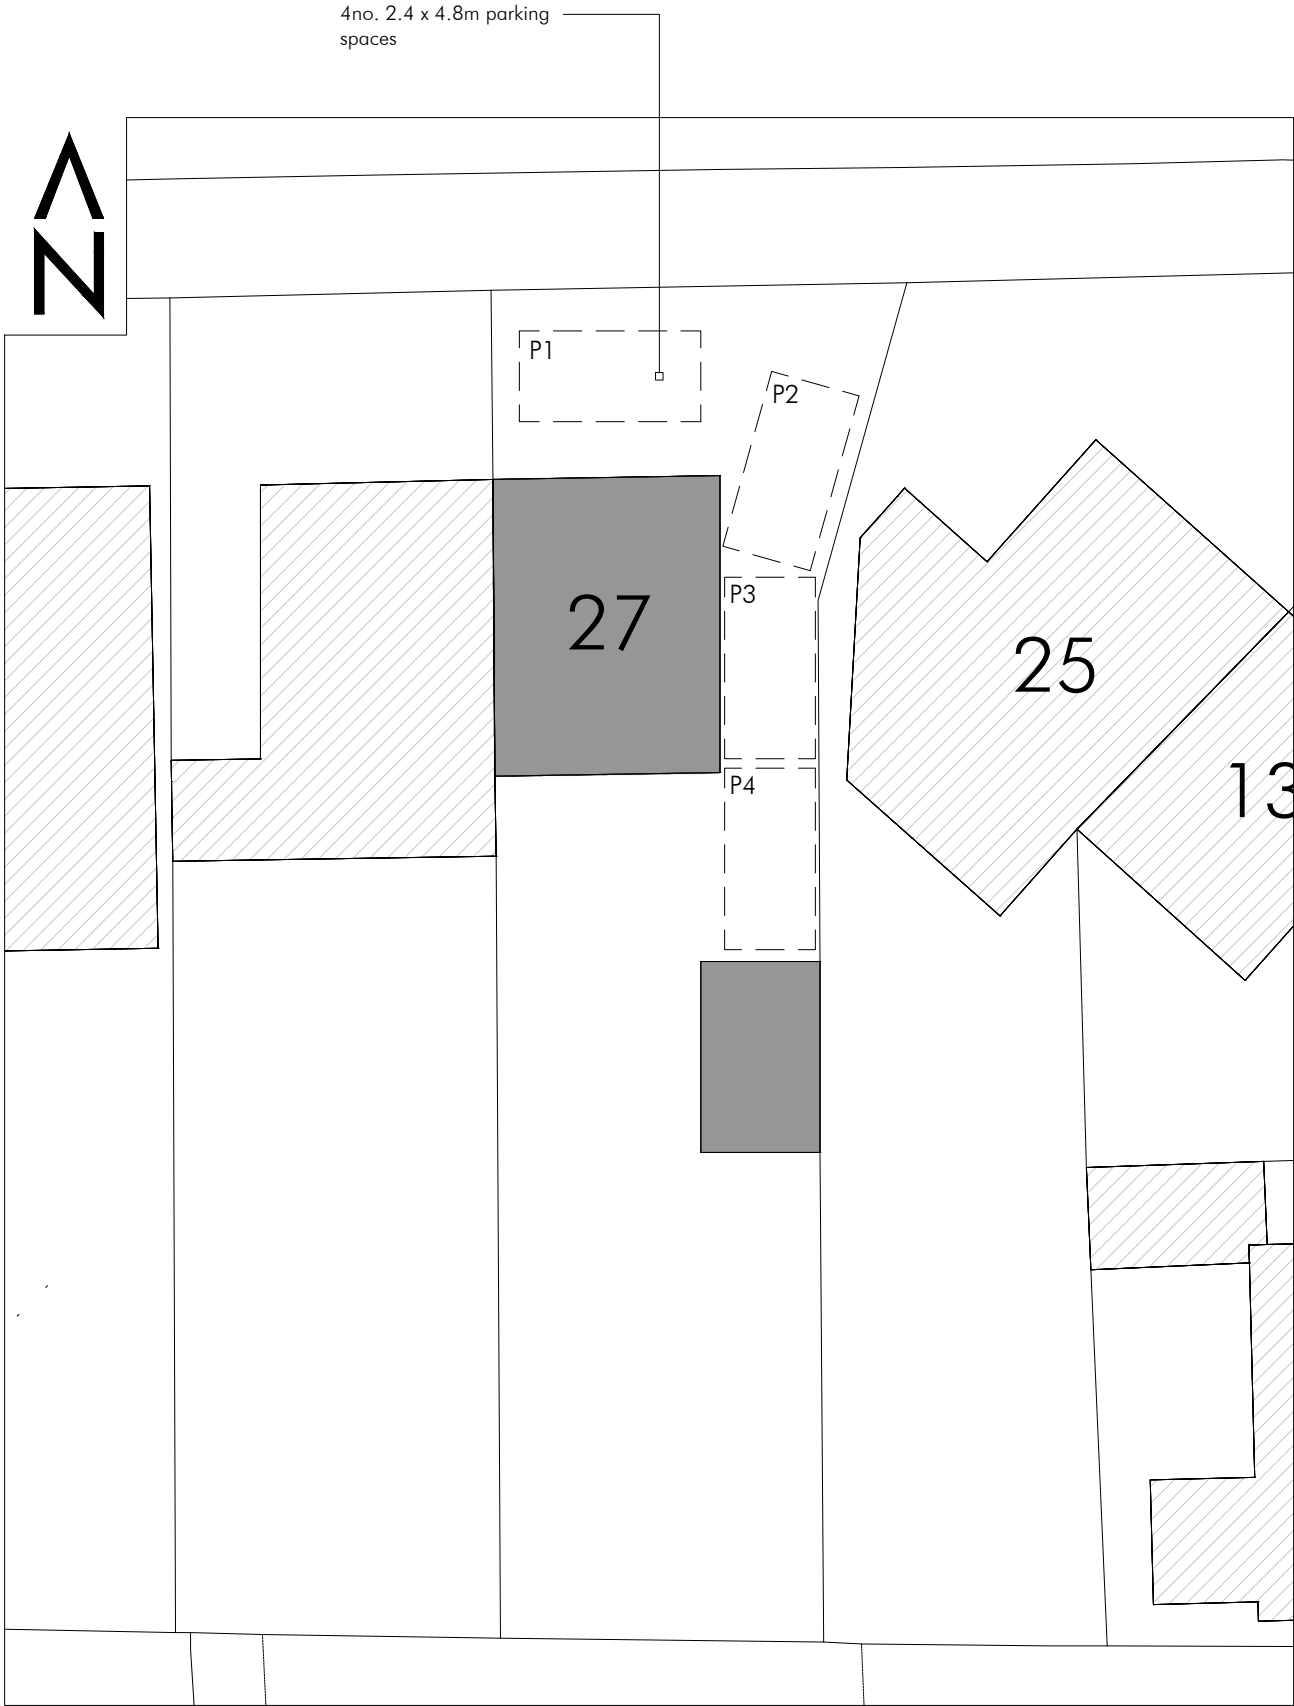

block plan

|                                                                            |  |                                                      |  |
|----------------------------------------------------------------------------|--|------------------------------------------------------|--|
| <b>DRAWING TITLE</b><br>Site Plan                                          |  | <b>PROJECT</b><br>Existing and proposed layout plans |  |
| <b>ADDRESS</b><br>27 Hewlett Road, Chorlton-cum-Hardy, Manchester, M21 9RE |  | <b>DWG NO.</b><br>GW0037/S1                          |  |
| <b>SCALE</b><br>1:500; 1:200@A3                                            |  | <b>SCALE</b><br>1:500; 1:200@A3                      |  |

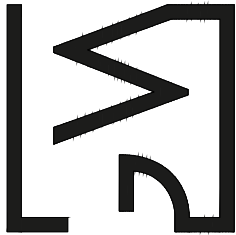

# GOODWINTER

## DESIGN & PLANNING

07584245825

www.goodwinter.co

info.goodwinter.co

Copyright of this drawing remains vested in GoodWinter Design & Planning Ltd and cannot be reproduced without prior consent.  
 Do not scale from drawing, contractors are responsible for checking the given dimensions and resolving any discrepancy prior to construction.  
 All dimensions indicated are from structural elements unless specified and do not include internal finishes and construction tolerances.  
 Drawing to be read in conjunction with all structural or other specialist drawings and/or details.