




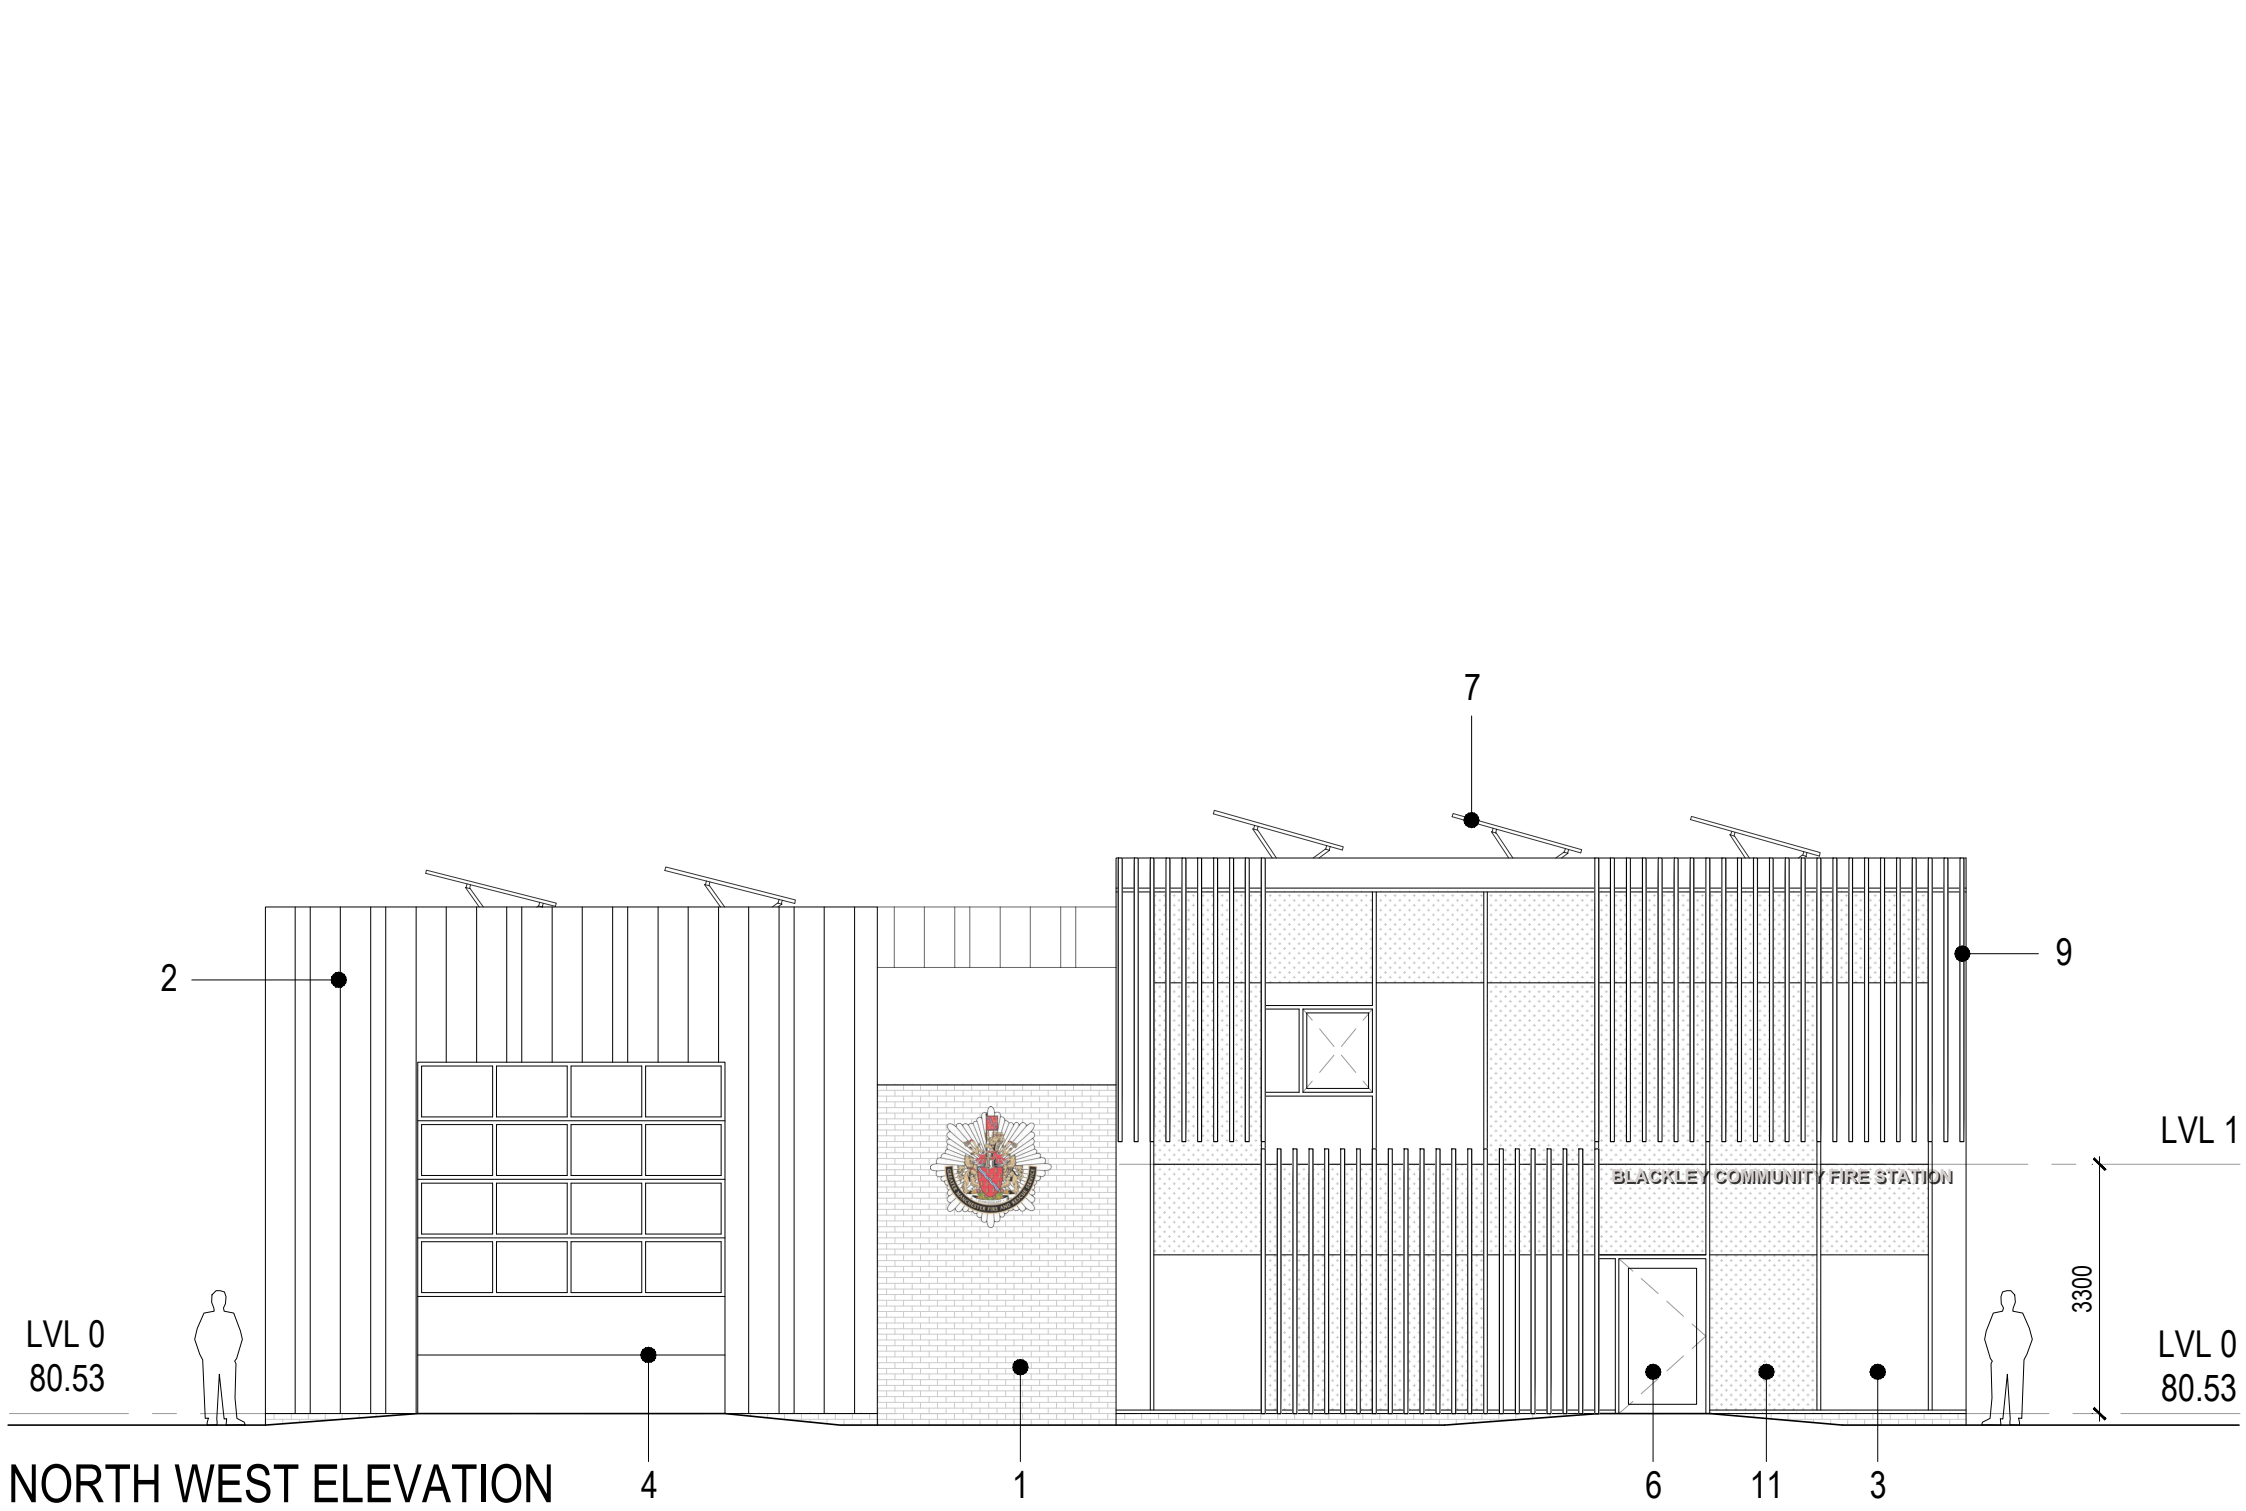


NORTH WEST ELEVATION

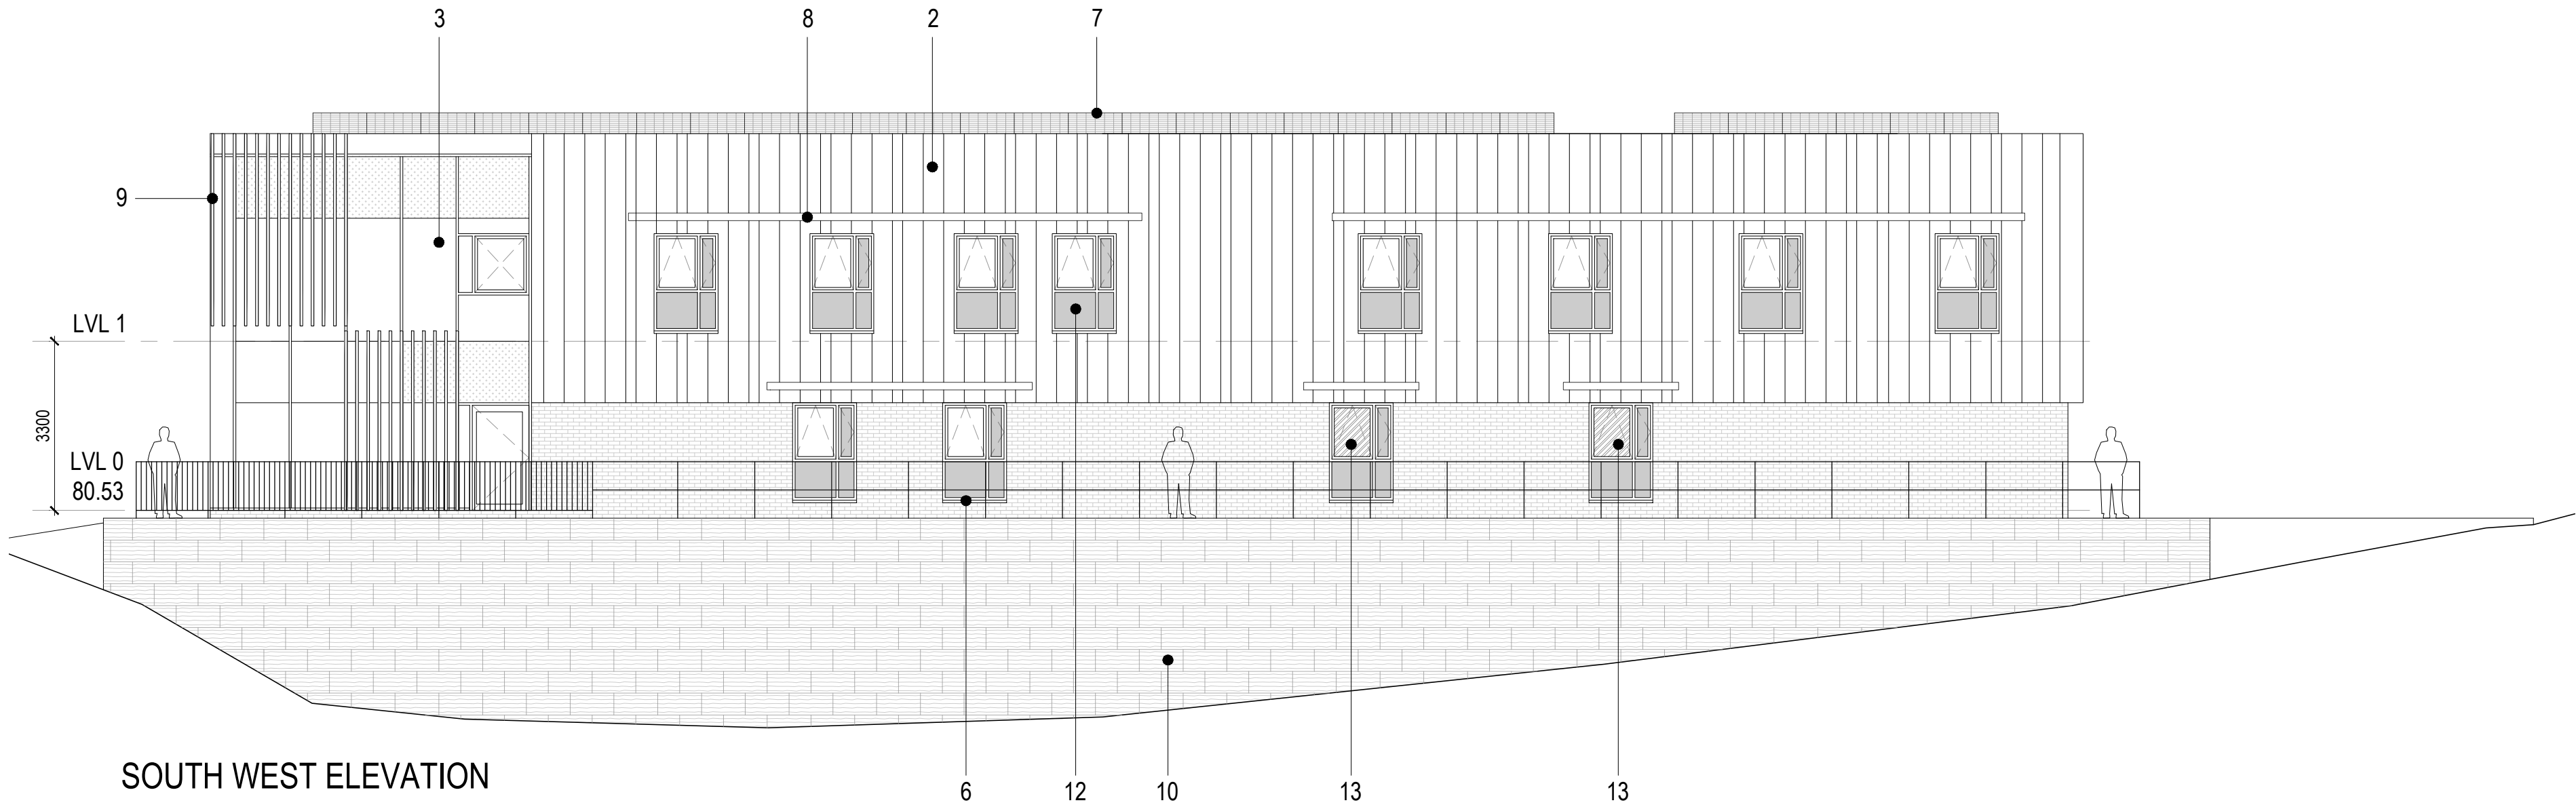

SOUTH WEST ELEVATION

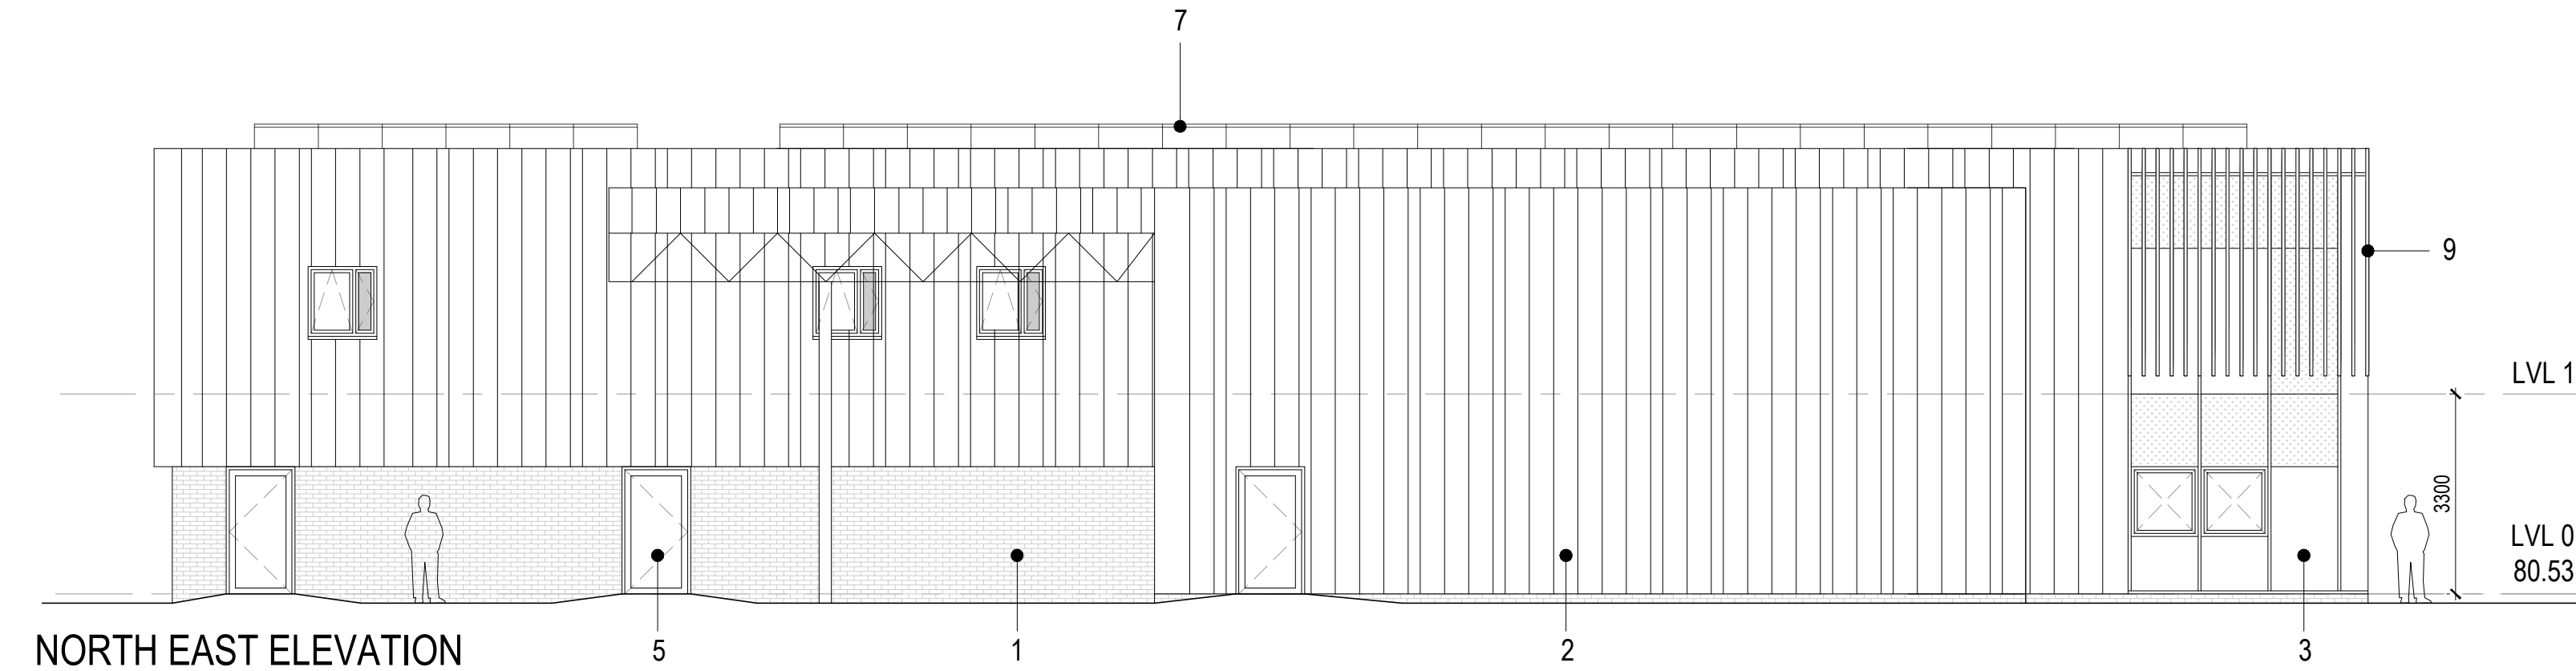

NORTH EAST ELEVATION

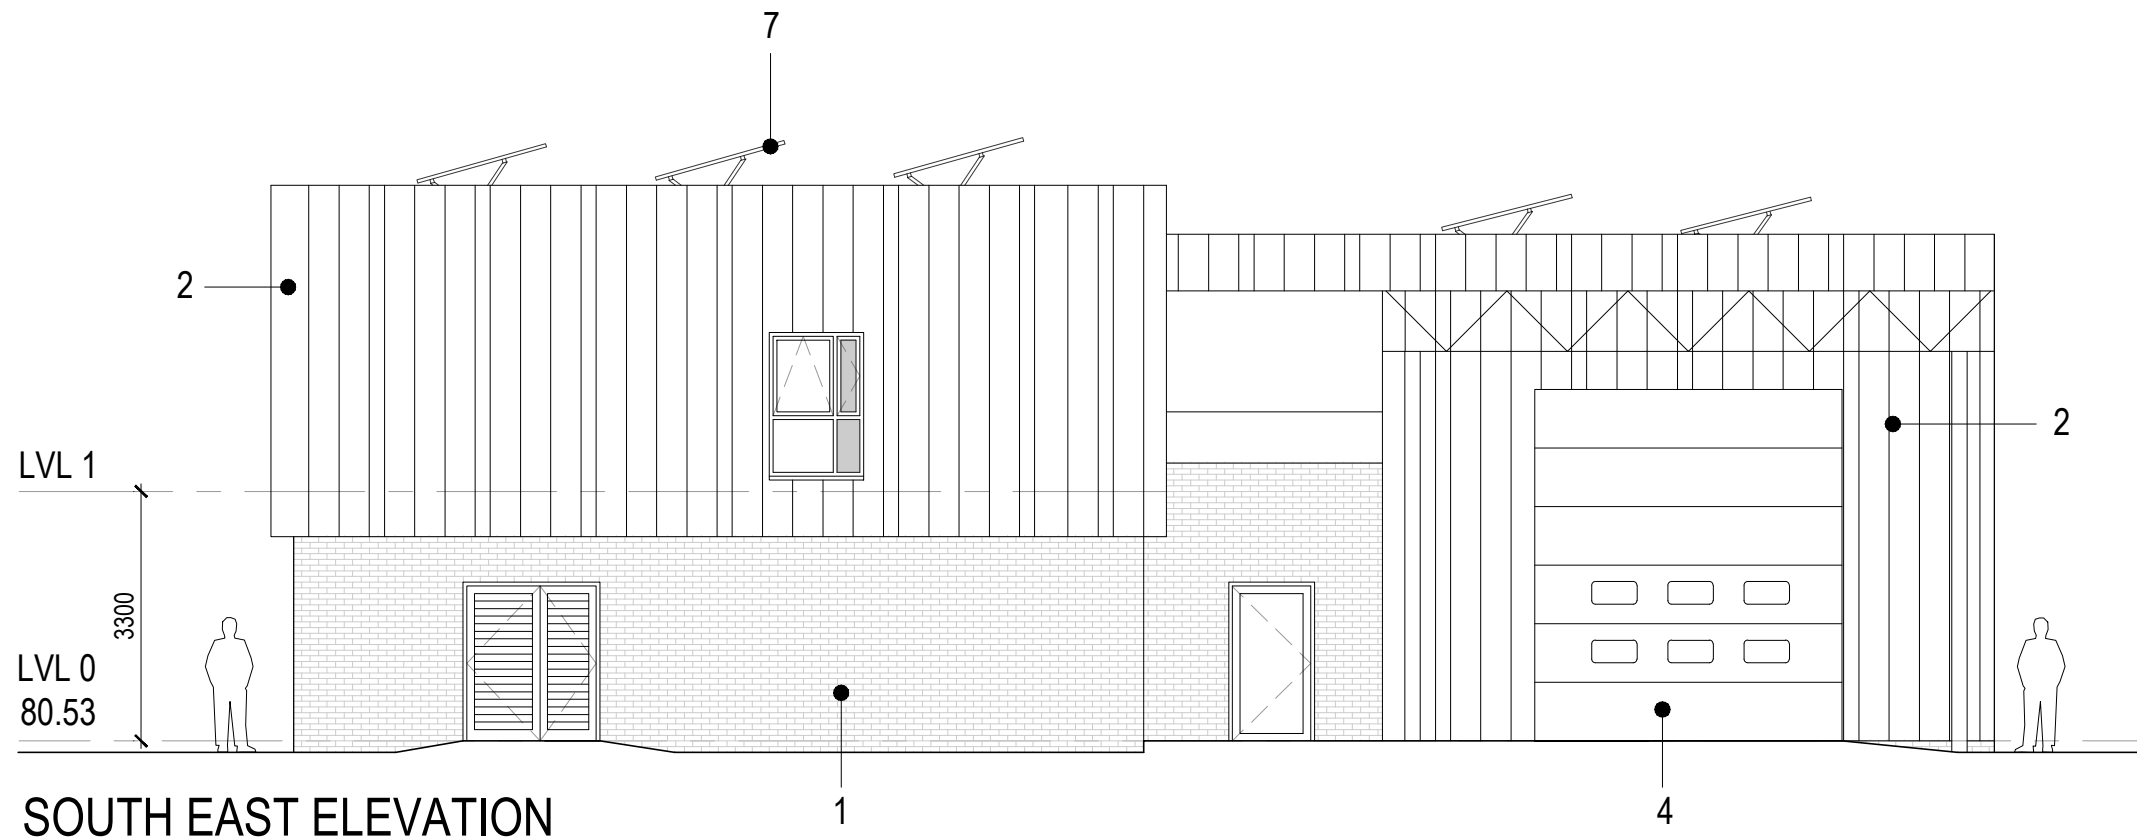

SOUTH EAST ELEVATION

- 1 BRICKWORK
- 2 COLOR COATED STANDING SEAM CLADDING (GREY)
- 3 CURTAIN WALLING
- 4 SECTIONAL DOORS
- 5 ALUMINIUM FRAMED DOORS
- 6 ALUMINIUM FRAMED WINDOWS
- 7 PHOTOVOLTAIC PANELS
- 8 BRISE SOLEIL
- 9 COLOUR COATED ALUMINIUM FEATURE FINS (RED)
- 10 RETAINING WALL SYSTEM
- 11 GLASS LOOK-A-LIKE PANEL
- 12 COLOUR COATED ALUMINIUM SPANDREL / INFILL PANEL (AS SHOWN, TO ALL WINDOWS ON SOUTH WEST ELEVATION)
- 13 OBSCURE GLASS (TO LOCKER ROOM WINDOWS)



| PLANNING   |        |      |
|---|--------|------|
| This drawing is copyright Bradshaw Gass & Hope LLP and is not to be copied, reproduced or re-distributed either in whole or in part without the prior written permission of the originator.                                       |        |      |
| The originator shall have no responsibility for any liability, loss, cost, damage or expense arising from or relating to any use of this document other than for its intended purpose on this project.                            |        |      |
| This drawing shall be read in conjunction with all other relevant drawings, specifications and associated documentation. Any discrepancies, errors or omissions are to be reported to the originator before proceeding with work. |        |      |
| All dimensions are to be checked on site by the contractor prior to proceeding with any work.   |        |      |
| Hazard Identification   |        |      |
| ref   | hazard | date |
|   |        |      |
|   |        |      |

| P6  | SOLID SPANDREL / INFILL PANELS SHOWN TO WINDOWS ON SOUTH WEST ELEVATION           | ST | 21.06.23 |
|-----|-----------------------------------------------------------------------------------|----|----------|
| P5  | WINDOWS REVISED                                                                   | ST | 09.06.23 |
| P4  | RETAINING WALL UPDATED                                                            | ST | 11.05.23 |
| P3  | ROOF PLANT DECK, SCREENING LOUVRES & STAIRCASE ENCLOSURE DELETED, PV PANELS SHOWN | ST | 12.04.23 |
| P2  | AMENDED TO REFLECT LATEST UPDATES                                                 | ST | 29.03.23 |
| P1  | FIRST ISSUE                                                                       | ST | 17.03.23 |
| ref | revision                                                                          | by | date     |

B

G

&

H

Architects  
Consulting Engineers  
Quantity Surveyors

21 Silverwell Street  
Bolton  
BL1 1PR  
t: 01204 525321  
email@bghbolton.co.uk  
www.bghbolton.co.uk

Bradshaw Gass & Hope LLP

|            |                                              |      |           |
|------------|----------------------------------------------|------|-----------|
| client     | GREATER MANCHESTER<br>COMBINED AUTHORITY     |      |           |
| project    | NEW FIRE STATIONS FEASIBILITY<br>STUDIES     |      |           |
| drawing    | BLACKLEY FIRE STATION<br>PROPOSED ELEVATIONS |      |           |
| drawn by   | ST                                           | date | NOV 22    |
| checked by |                                              | date |           |
| scale      | 1:100                                        |      | A1        |
| dwg no     | 1978.35.1452                                 |      | rev<br>P6 |