





Section A
1 : 100




- By Department Legend
- Circulation
 - Patient Pre-discharge Area
 - Patient Prep Area
 - Plant
 - Staff Accommodation

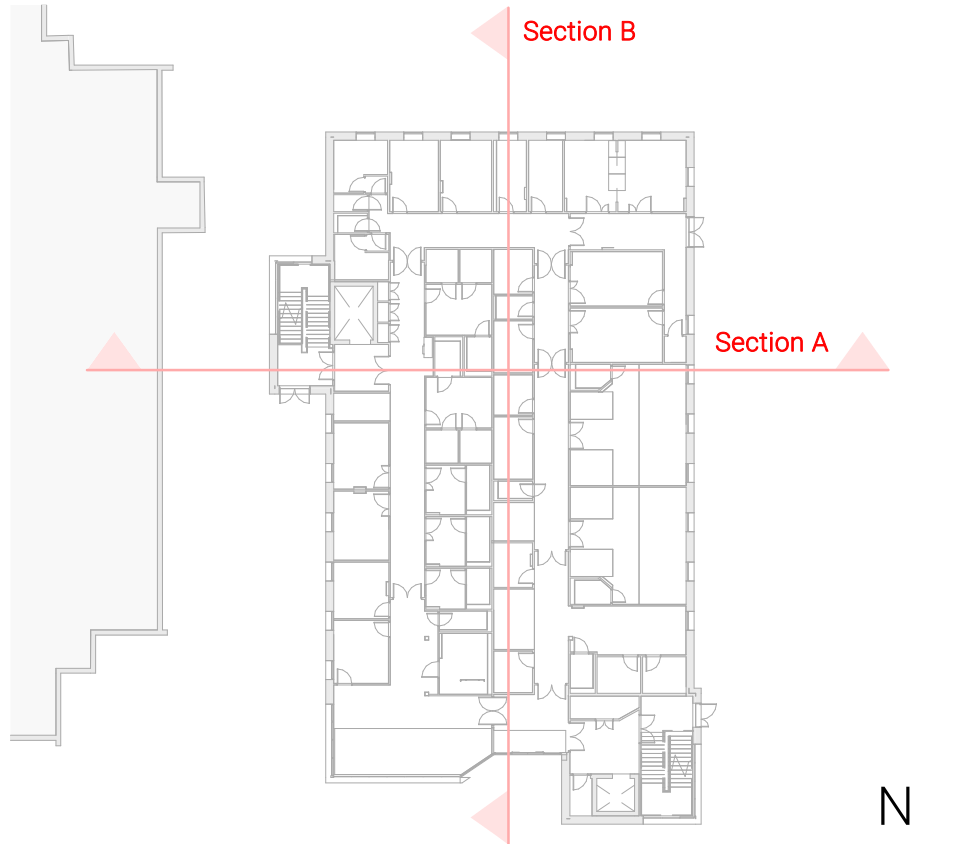

Section Key Plan
1 : 500

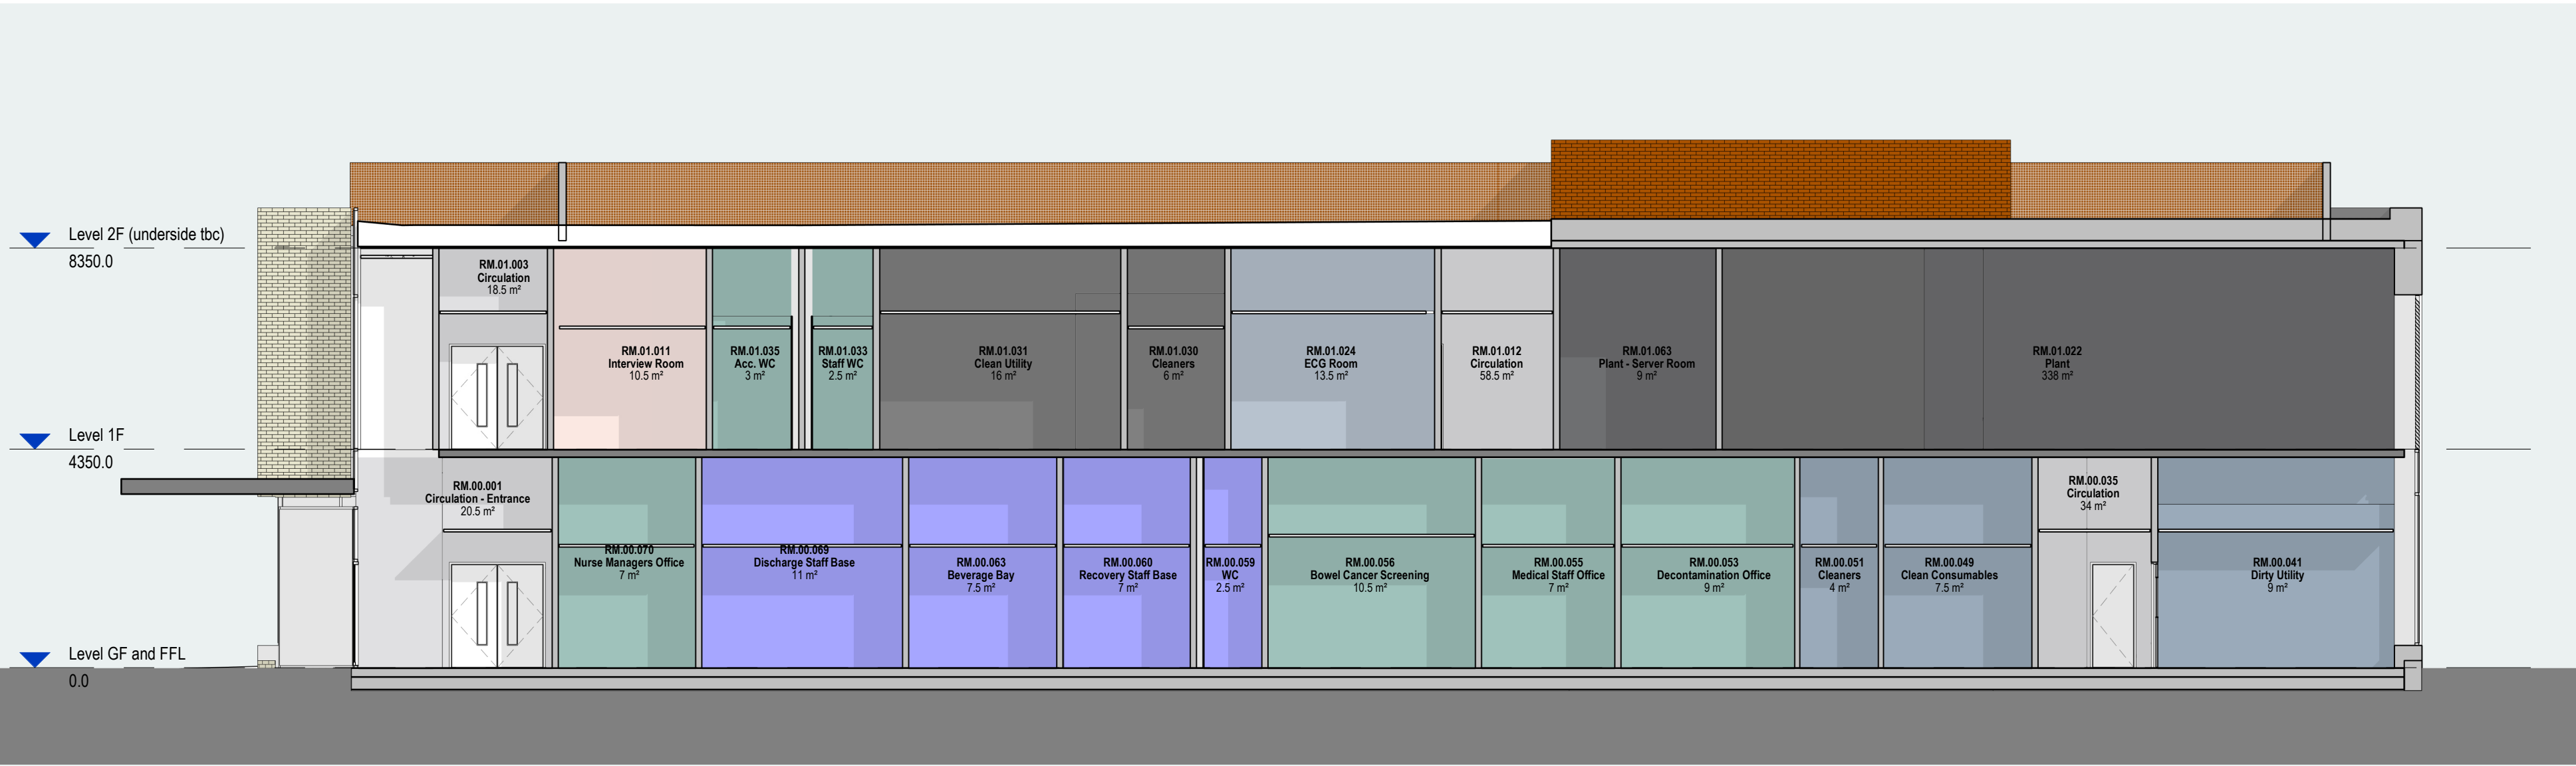

Section B
1 : 100

 

- By Department Legend
- Circulation
 - Clinical Rooms
 - Entrance
 - Patient Pre-discharge Area
 - Plant
 - Services
 - Staff Accommodation
 - Support Spaces

GENERAL NOTES:

DAY Architectural Ltd accepts no responsibility for any costs, losses or claims whatsoever arising from these drawings, specifications and related documents unless there is full compliance with the Client or any unauthorised user of the following:

- 1 All boundaries, dimensions and levels are to be checked on site before construction and any discrepancies reported to the Architect / Designer.
- 2 Partial Service: Any discrepancies with site or other information is to be advised to the Architect / Designer and direction and / or approval is to be sought before the implementation of the detail.
- 3 Block and site plans are reproduced under license from the Ordnance Survey.
- 4 Do not scale this drawing.
- 5 For the purpose of coordination, all relevant parties must check this information prior to implementation and report any discrepancies to the Architect / Designer.

P4	Revised Planning Issue	27.06.23	MA
P3	Revised Planning Issue	20.06.23	MA
P2	ISSUE FOR PLANNING	16.06.23	MA
P1	Issue for Comment	24.05.23	MA
REV	DESCRIPTION	DATE	REV BY

CLIENT	Manchester University Hospital NHS Foundation Trust
PROJECT	CDC - Endoscopy & Cardiorespiratory, Withington Community Hospital

DRAWING	Proposed Sections
SCALE	As indicated @ A1
FIRST ISSUED	05/23/23
PROJECT	1342-22
CLIENT REF	WCHCDC
DRAWN BY	MA
CHECKED BY	CB
ORIGIN	DAY
VOLUME	V1
LEVEL	ZZ
TYPE	DR
ROLE	A
NUMBER	042001
REVISION	P4
SUITABILITY	PLANNING

DAY

DAY Architectural Ltd.
Studio 1, Lancaster Buildings
77 Deansgate, Manchester, M3
2BW
T: 0161 834 9703
W: www.day-architectural.com

Information contained on this drawing is the sole copyright of DAY Architectural Ltd. and is not to be reproduced without their permission.