



1 Existing South Elevation
1 : 200

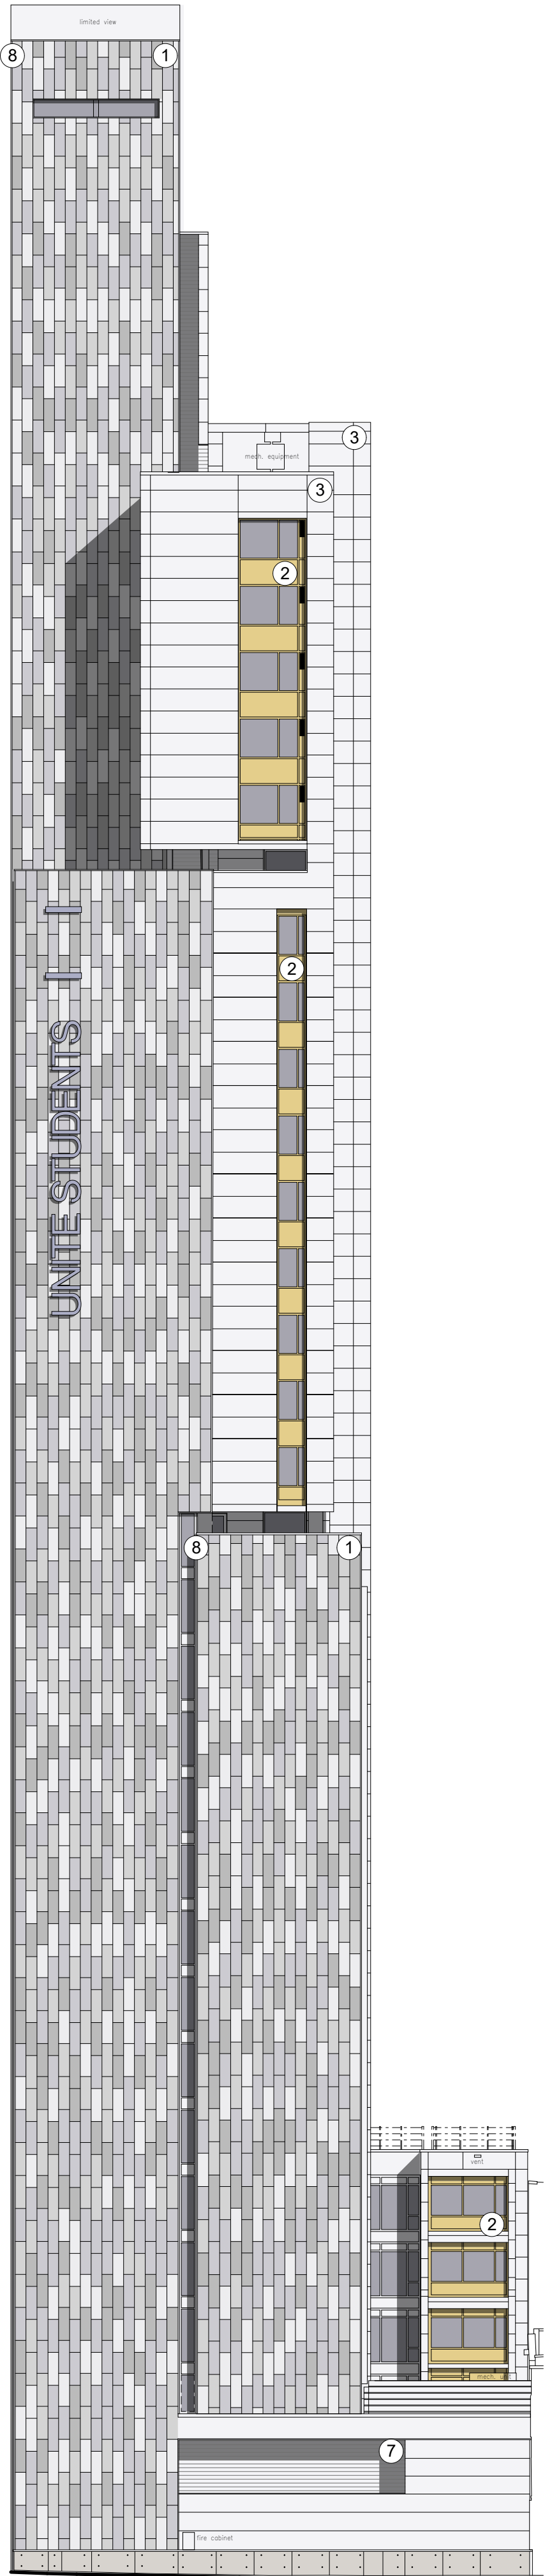

2 Existing West Elevation
1 : 200

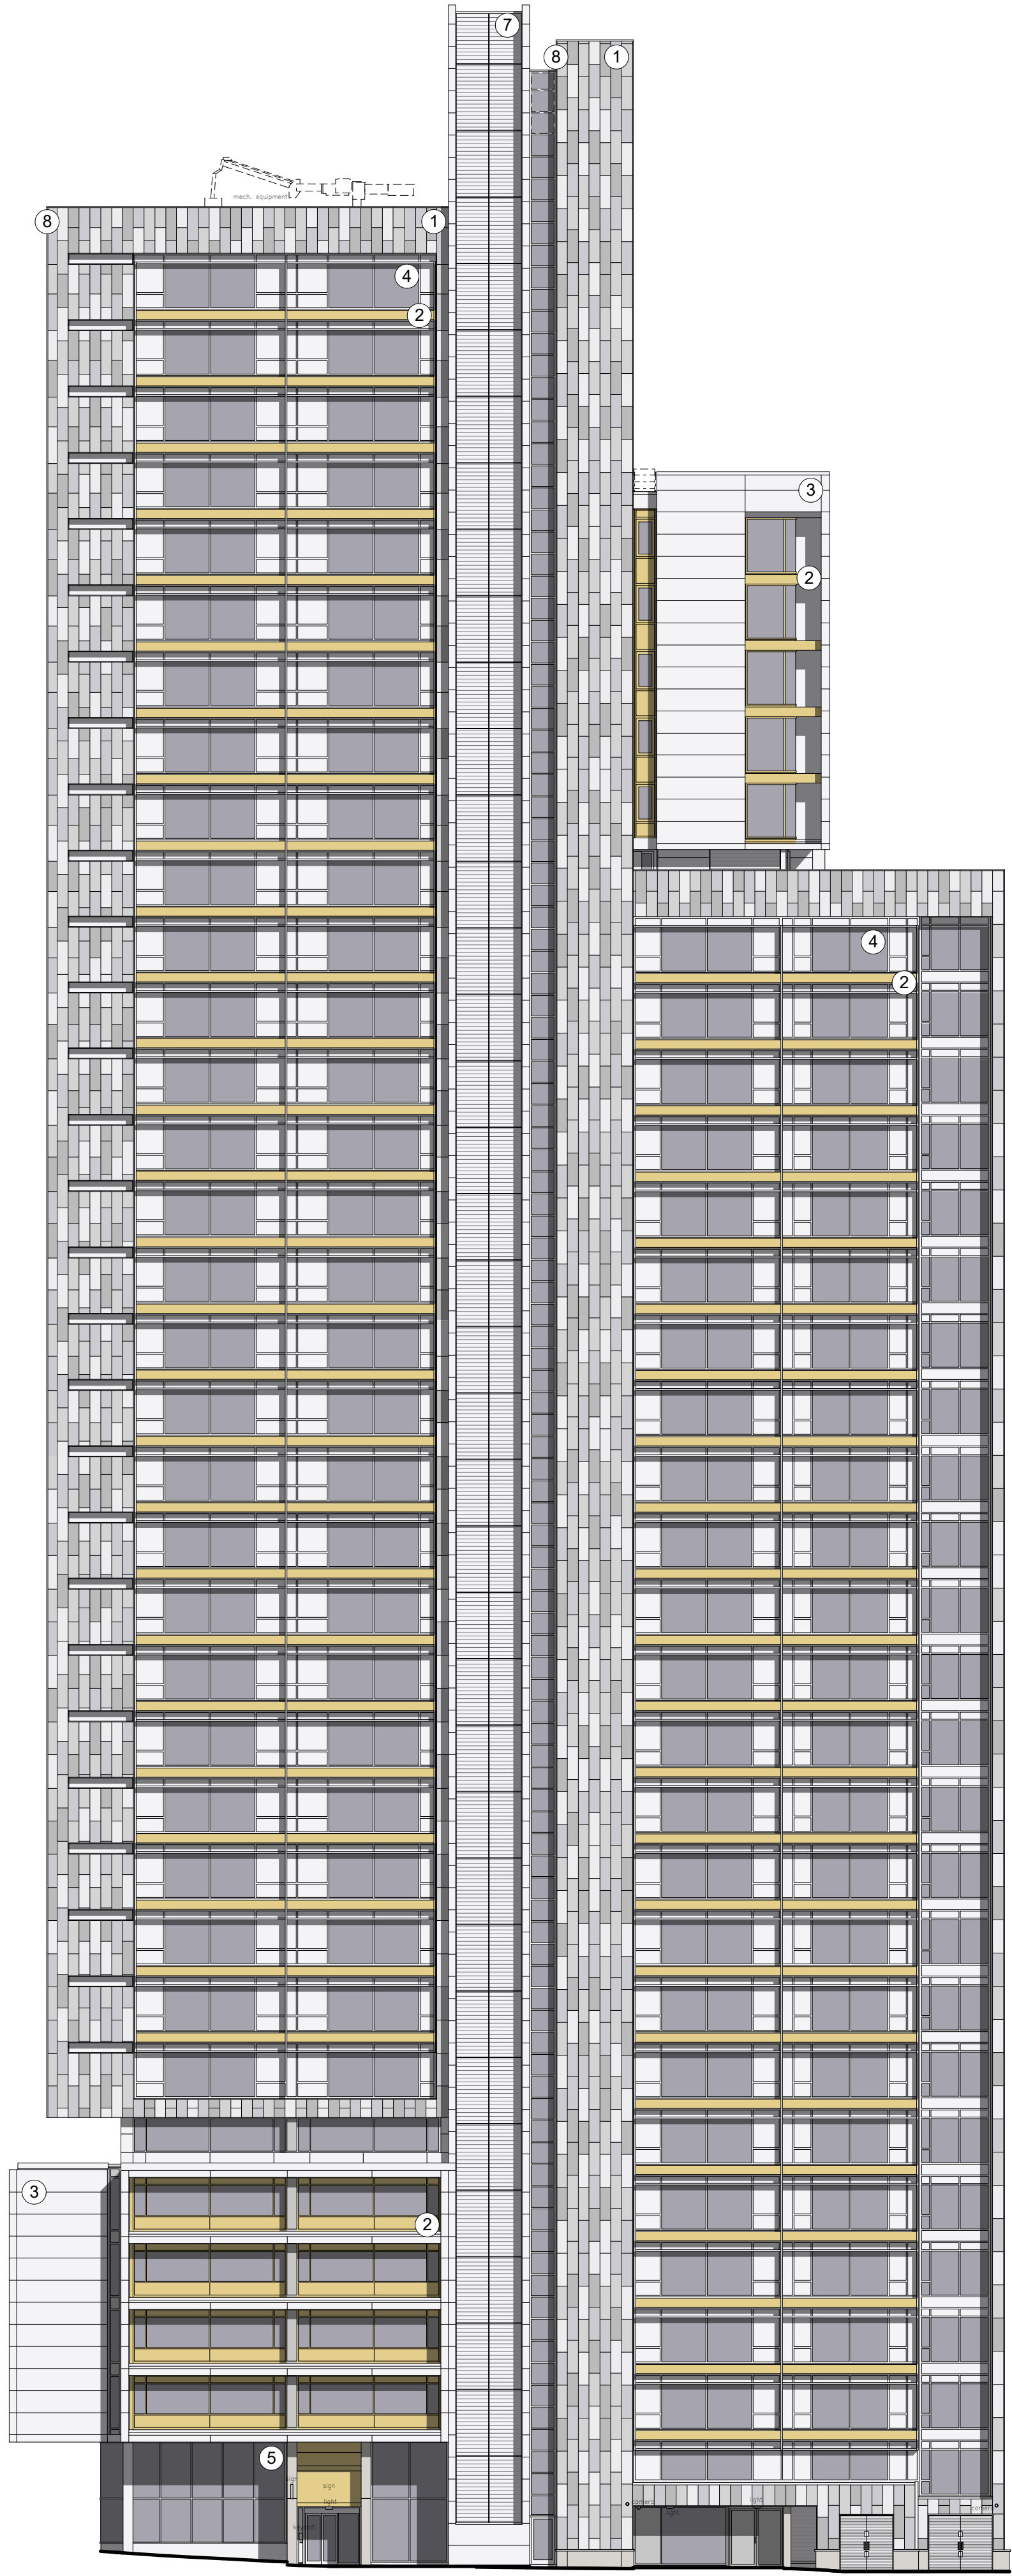


NOTES

DO NOT SCALE FROM THIS DRAWING. USE FIGURED DIMENSIONS ONLY UNLESS EXPLICITLY AGREED. VERIFY ALL DIMENSIONS AND SETTING OUT ON SITE. NOTIFY ANY DISCREPANCIES TO THE ARCHITECT. FOR STRUCTURAL INFORMATION, REFER TO STRUCTURAL ENGINEER'S DRAWINGS. FOR M&E INFORMATION, REFER TO M&E ENGINEER'S AND SUB-CONTRACTORS' DRAWINGS. FOR HEALTH & SAFETY INFORMATION, REFER TO HEALTH & SAFETY RISK ASSESSMENTS.

0 m 5 10 15 20
1:200

Key Plan

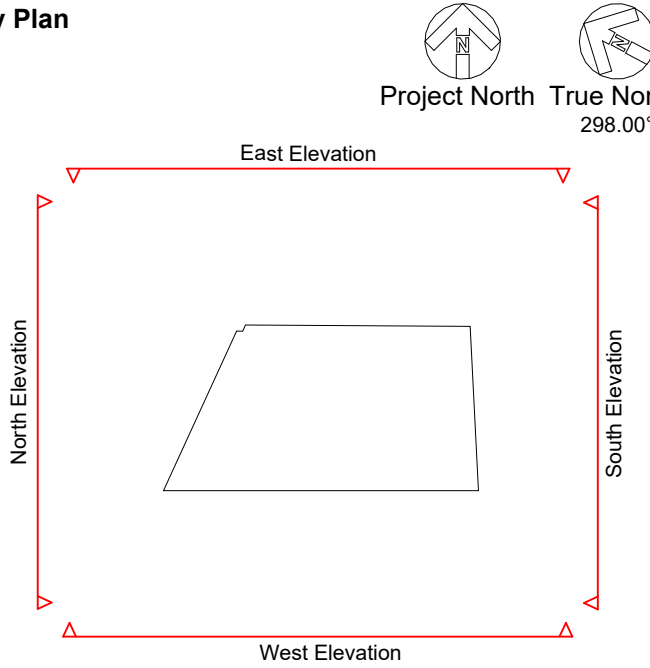

Materials Key

- 1 Terracotta rainscreen - 4 variations of grey.
- 2 Powder coated Aluminium panel (RAL 1036) on rigid insulation backing.
- 3 Aluminium cassette panels.
- 4 Glazing: Double glazed units; Powder coated Aluminium frames (RAL 9006).
- 5 Double glazed units; Structurally glazed with silicone joints.
- 6 Flashings/ Copings / Linings: Powder coated Aluminium. 'Butt jointed' (RAL 9006 and 9023).
- 7 Louvres: Powder coated Aluminium, internally fixed (RAL 9006 and 9023).
- 8 Birdsmouth powder coated Aluminium corner flashing to terracotta raincreen facade (RAL 9006).

NOTE: EXISTING MATERIALS REFERENCED FROM HODDER AND PARTNERS 50 DRAWING SERIES. ISSUED FOR RECORD OCTOBER 2009

REVISION P02 BY JES CHECKED APS DATE 19/05/2023

Issued for planning.

REVISION P01 BY JES CHECKED APS DATE 28/04/2023

First issue.

CLASSIFICATION
PM_40_50_63 : PLANNING APPLICATION

STATUS
S3 | FOR REVIEW & COMMENT

CLIENT

UNITE
STUDENTS

PROJECT
BRIDGEWATER HEIGHTS,
MANCHESTER

TITLE
Existing South and West Elevation

Hadfield Cawkwell Davidson

Broomgrove Lodge, 13 Broomgrove Rd, Sheffield, S10 2LZ T 0114 266 8181 www.hcd.co.uk

HCD PROJECT NO. 2022-257 SCALE 1:200 @ A1 REV P02

PROJECT 22257 ORIGINATOR HCD ZZ FUNCTION 00 SPACE 00 FORM DISCIPLINE NUMBER DRIA-PL-201

C:\temp\22257\HCD-ZZ-ZZ-M3-A-20001_Building_W522_joseph.sterling\A5.02H.rvt | © HCD