






PROPOSED FRONT ELEVATION

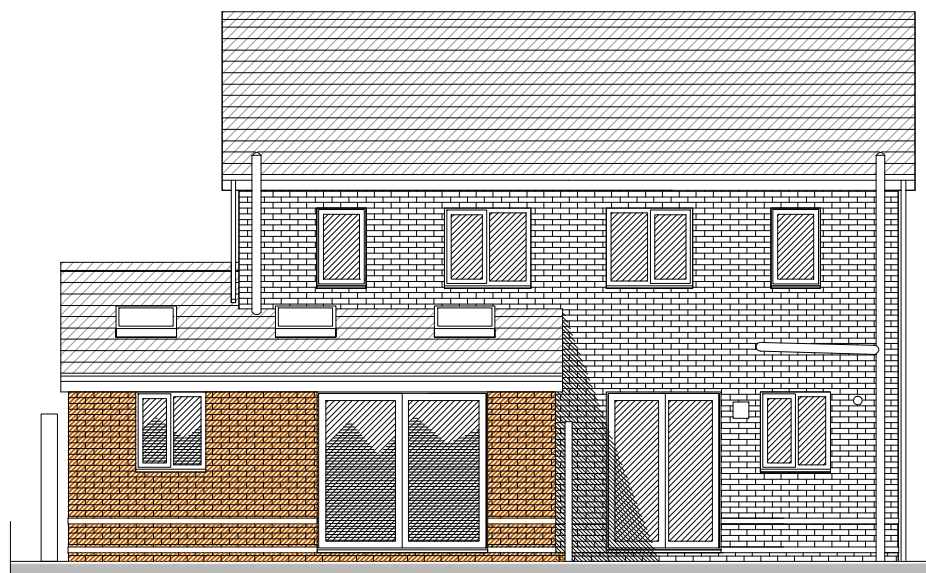


PROPOSED REAR ELEVATION

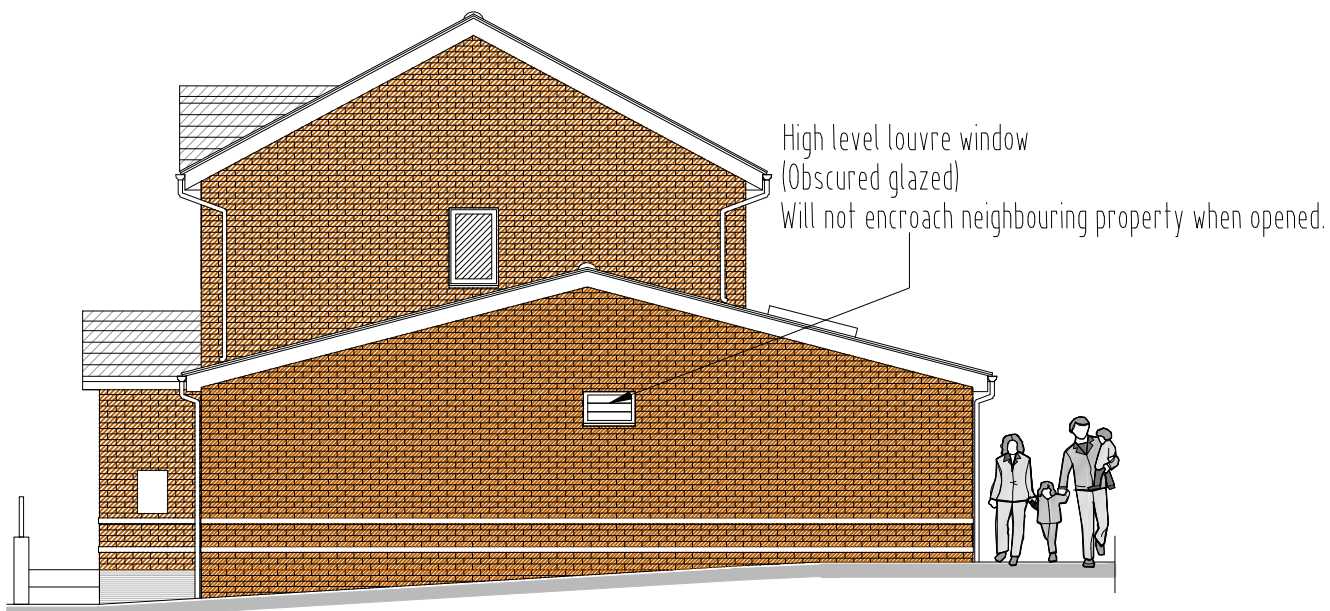

PROPOSED SIDE ELEVATION (south)

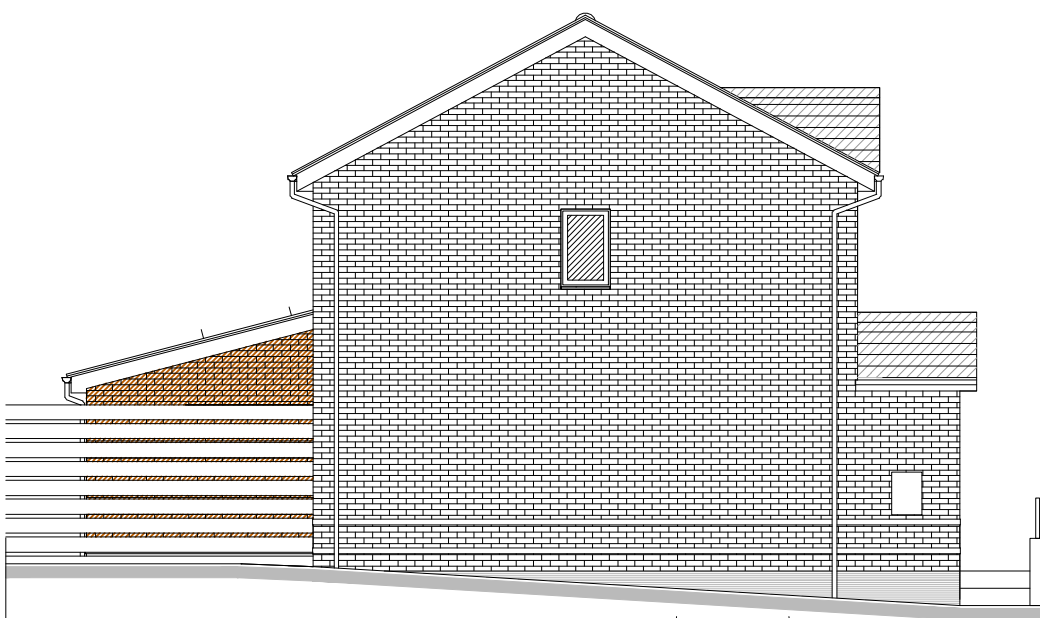

PROPOSED SIDE ELEVATION (north)

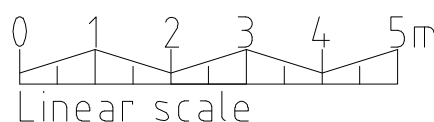

scale 1:100

### Materials:

Roof - grey concrete tiles to match existing.  
Brickwork and windows & doors to match existing.  
Fascias, soffits to be white.  
Velux window in black.  
Rain goods to be in white Upvc.

Proposed door and window head/cill heights to match existing.

PROPOSED SINGLE STOREY EXTENSION  
TO THE SIDE & REAR ELEVATION @  
5 Allesley Drive  
Manchester  
M7 4YE

## PLANNING

Drawing Title

PROPOSED ELEVATIONS

Scale  
1:100 @ A3

Date  
19/06/2023

Drawn by  
PAG

Job No. Drawing No.  
FAIS1 PL4B

Revision  
Revision B 29/07/2023  
Obscured glazed louvre window  
installed in WC/shower room.

SQUARE  
DEAL

Architectural Services  
Tel: 07941263287  
email: sda.services@yahoo.com