




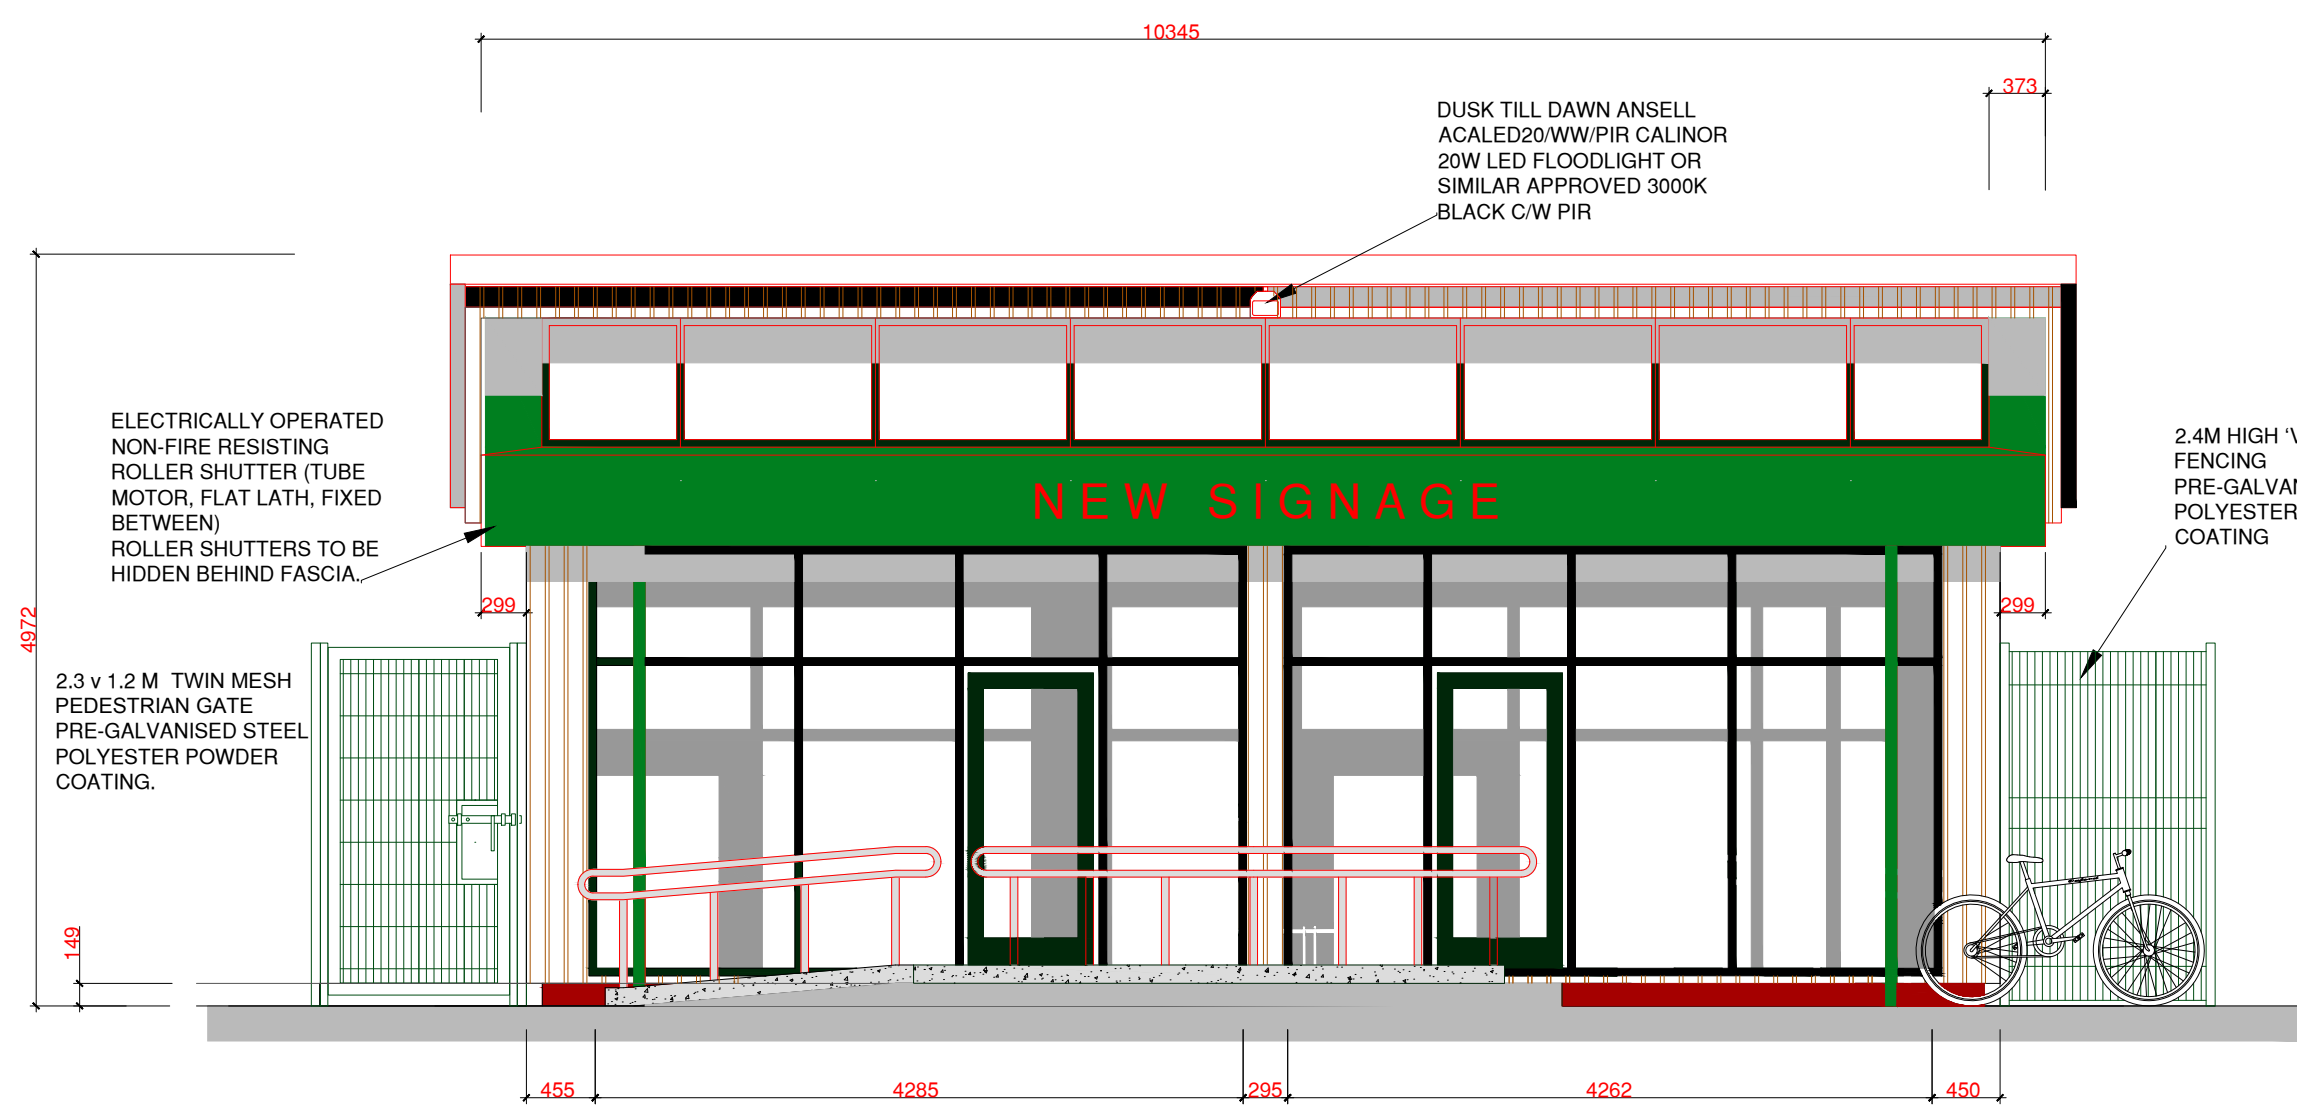


EXISTING NW ELEVATION TO LIGHTBROWNE ROAD

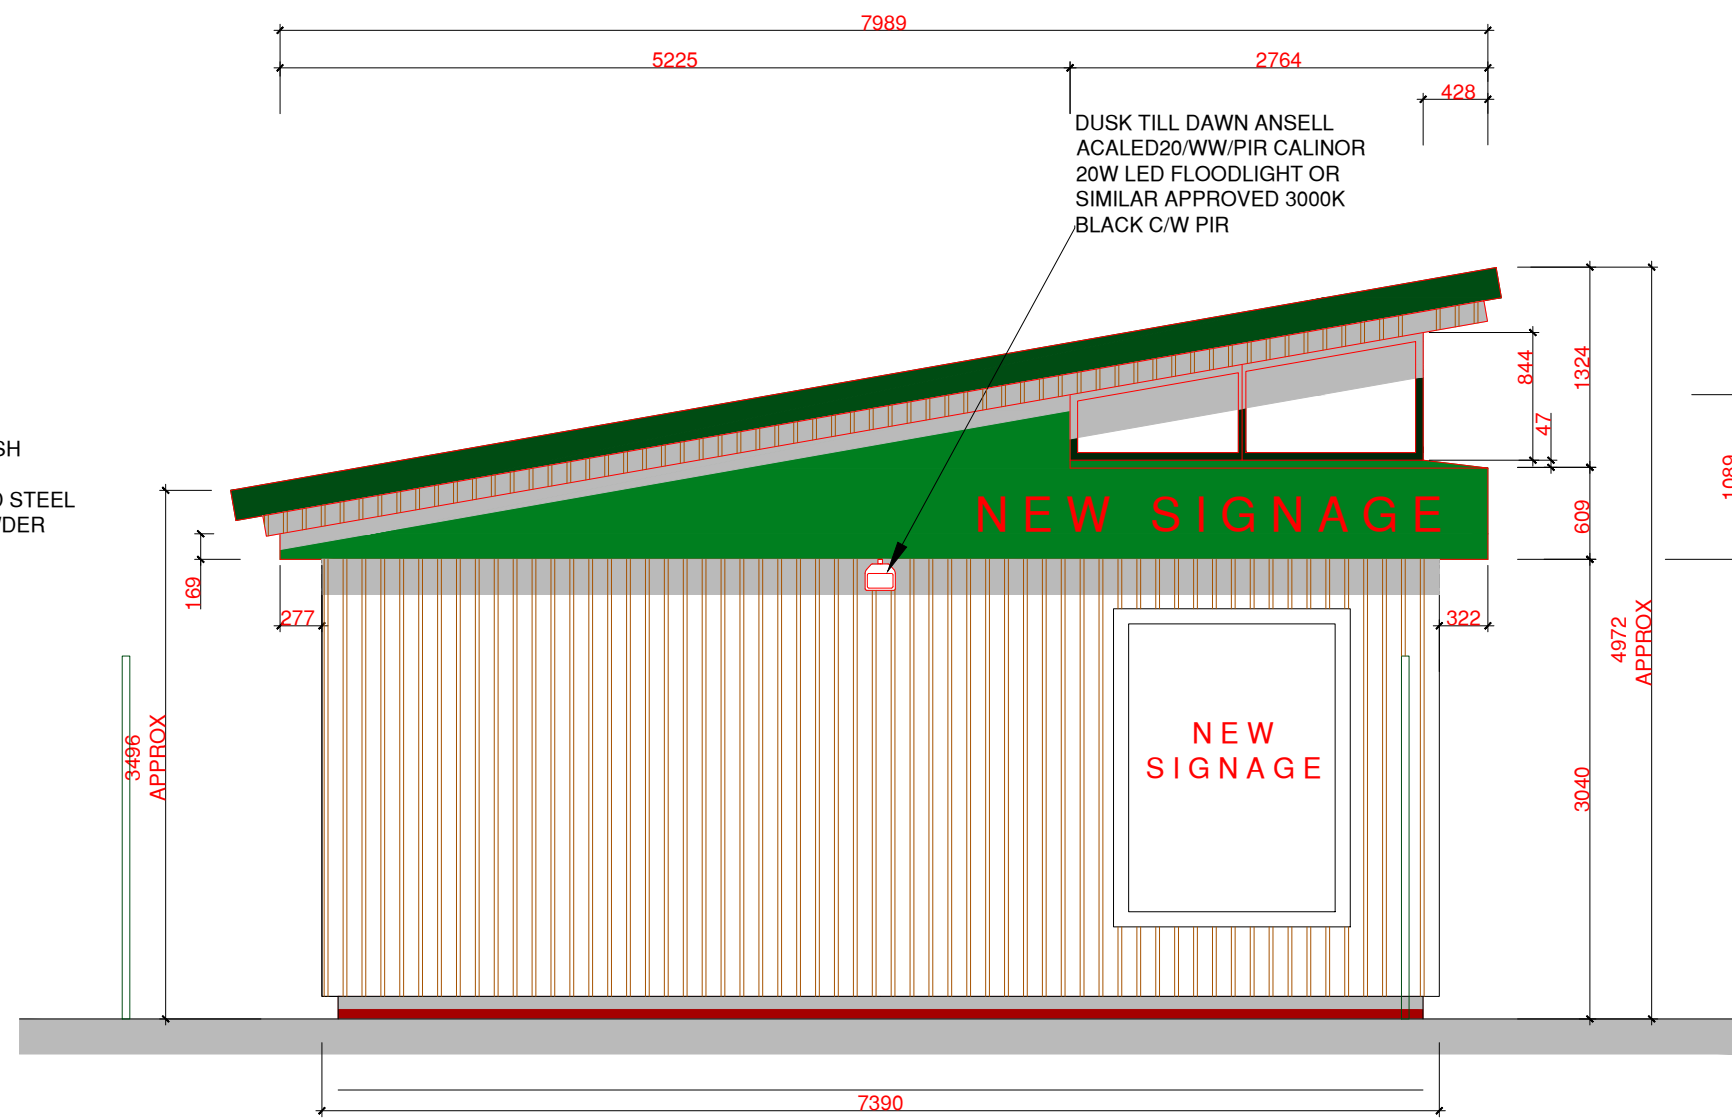


EXISTING NE ELEVATION TO NUTHURST ROAD

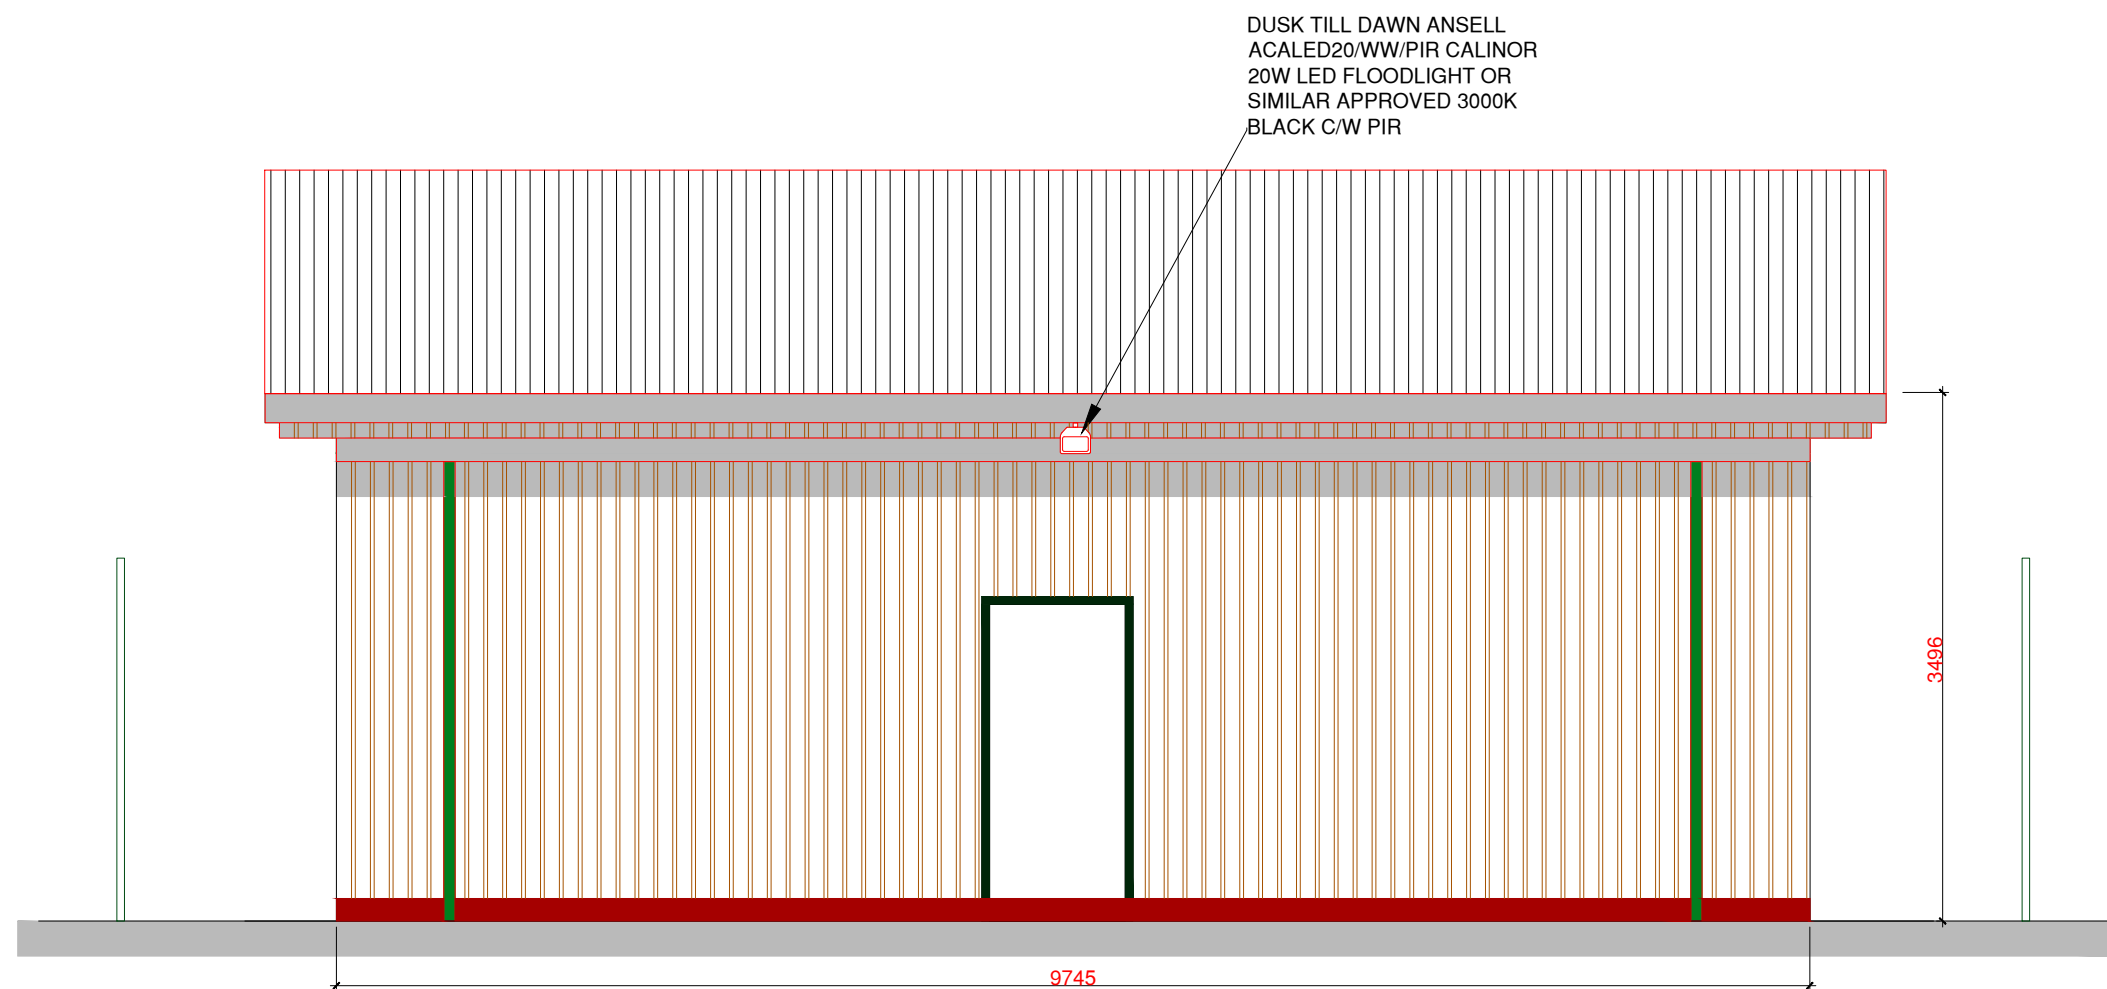

EXISTING SE ELEVATION

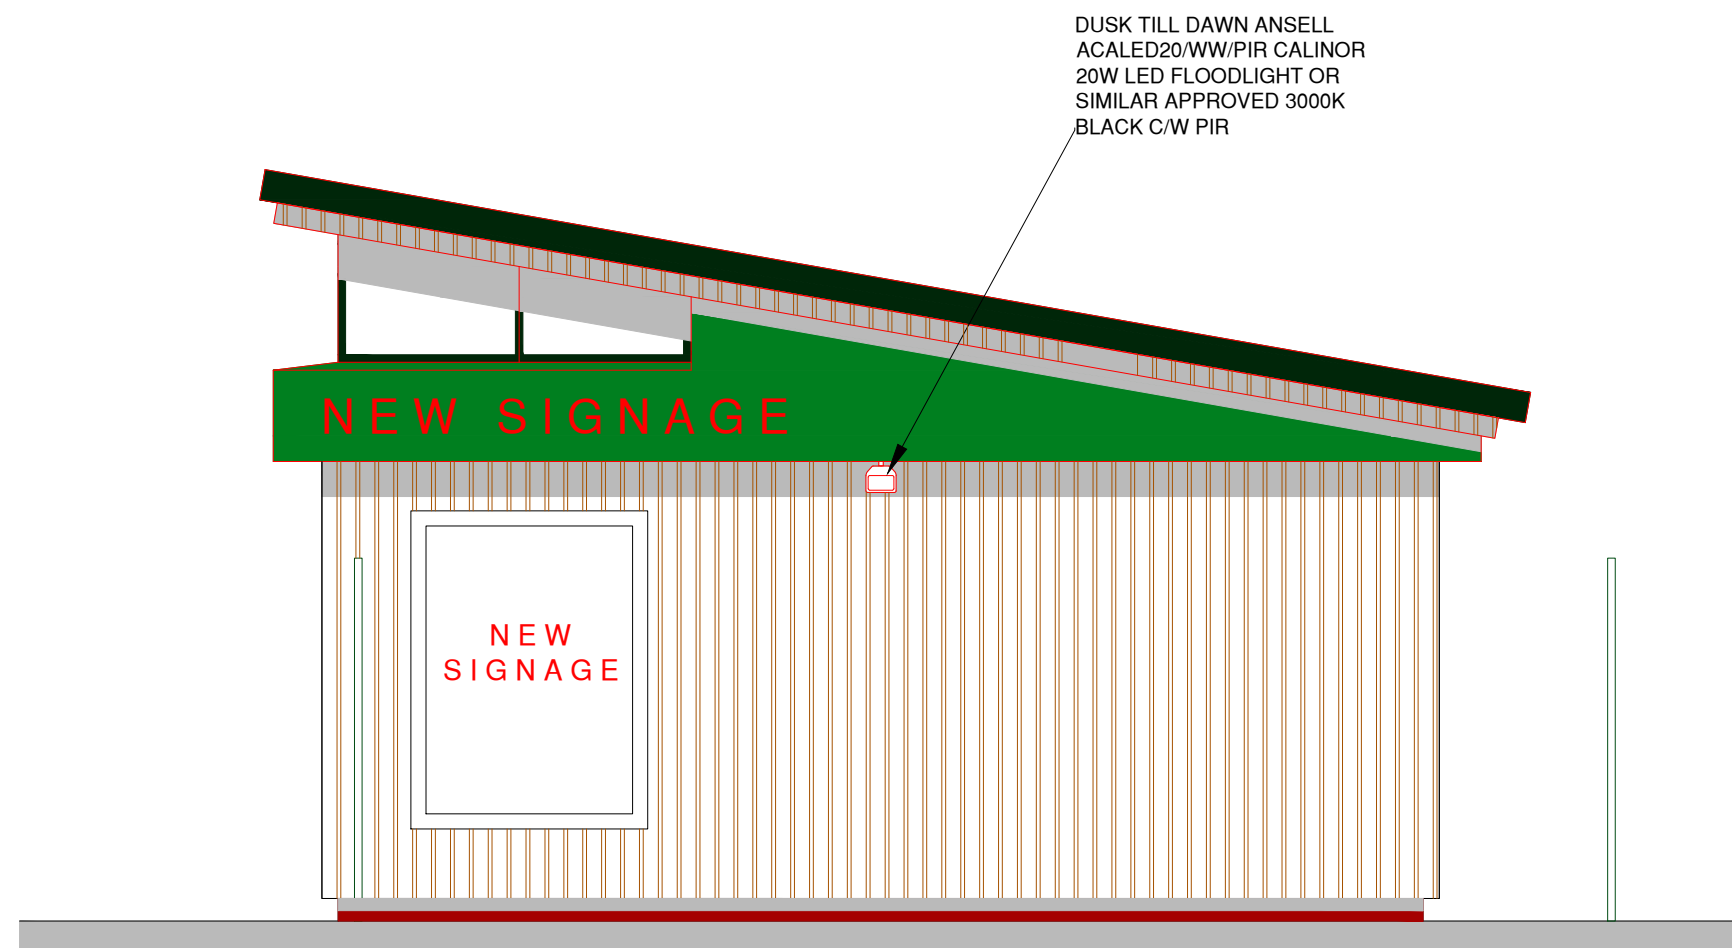

EXISTING SW ELEVATION

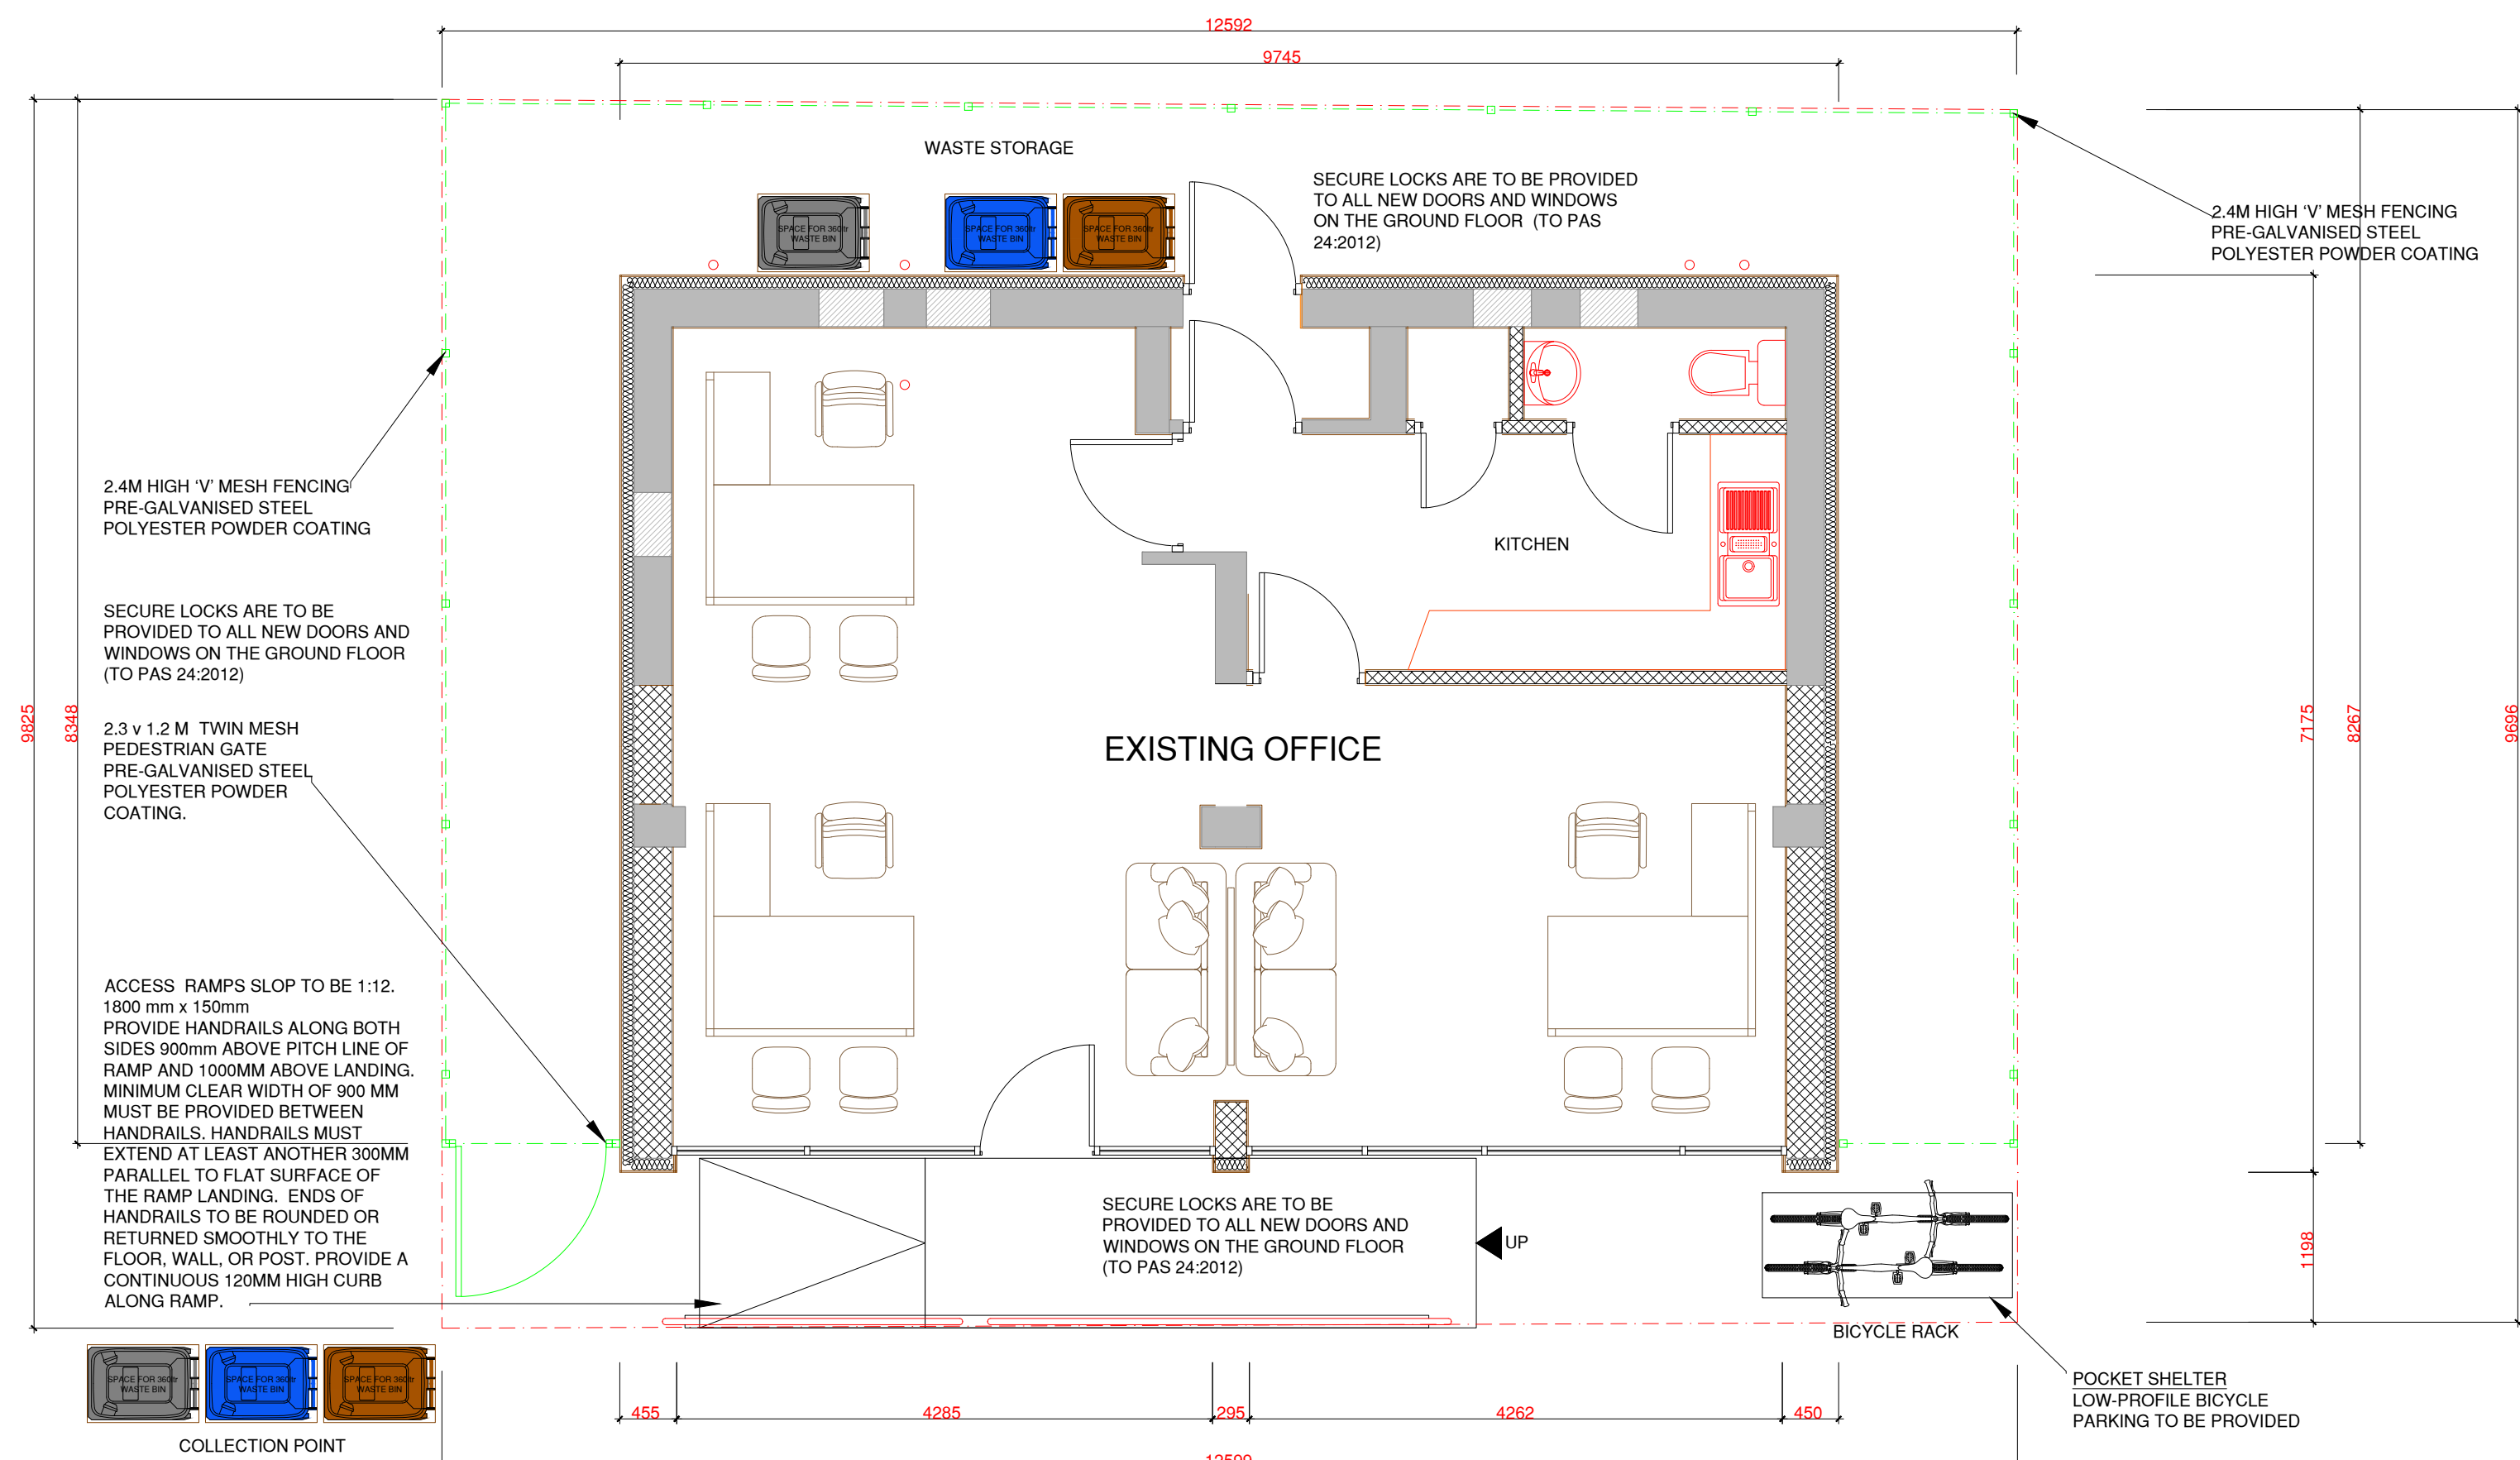

EXISTING GROUND FLOOR PLAN (OFFICE)

Notes:

NOTES

REV	DESCRIPTION	BY	DATE



CLIENT: Mr LEE PLATT
LIGHTBOWNE ROAD,, MOSTON,
MANCHESTER,
M40 0DF

ARCHITECT: MR REUBEN RAMELIZE
ARCH DESIGNS
118 DUDLEY ROAD
MANCHESTER

DRAWN: REUBEN
CHECKED: checked
DATE: JULY 2023
REVISION: --

PROJECT NAME: CHANGE OF USE FROM OFFICE (USE CLASS E). TO RETAIL SHOP.

DRAWING TITLE: EXISTING OFFICE PLAN AND ELEVATIONS

SCALE: 1:50
SHEET SIZE: A1
SHEET NO: 01

PROJECT NO: 2023/00
STATUS: PLANNING ONLY

DRAWING NO: A1/01