




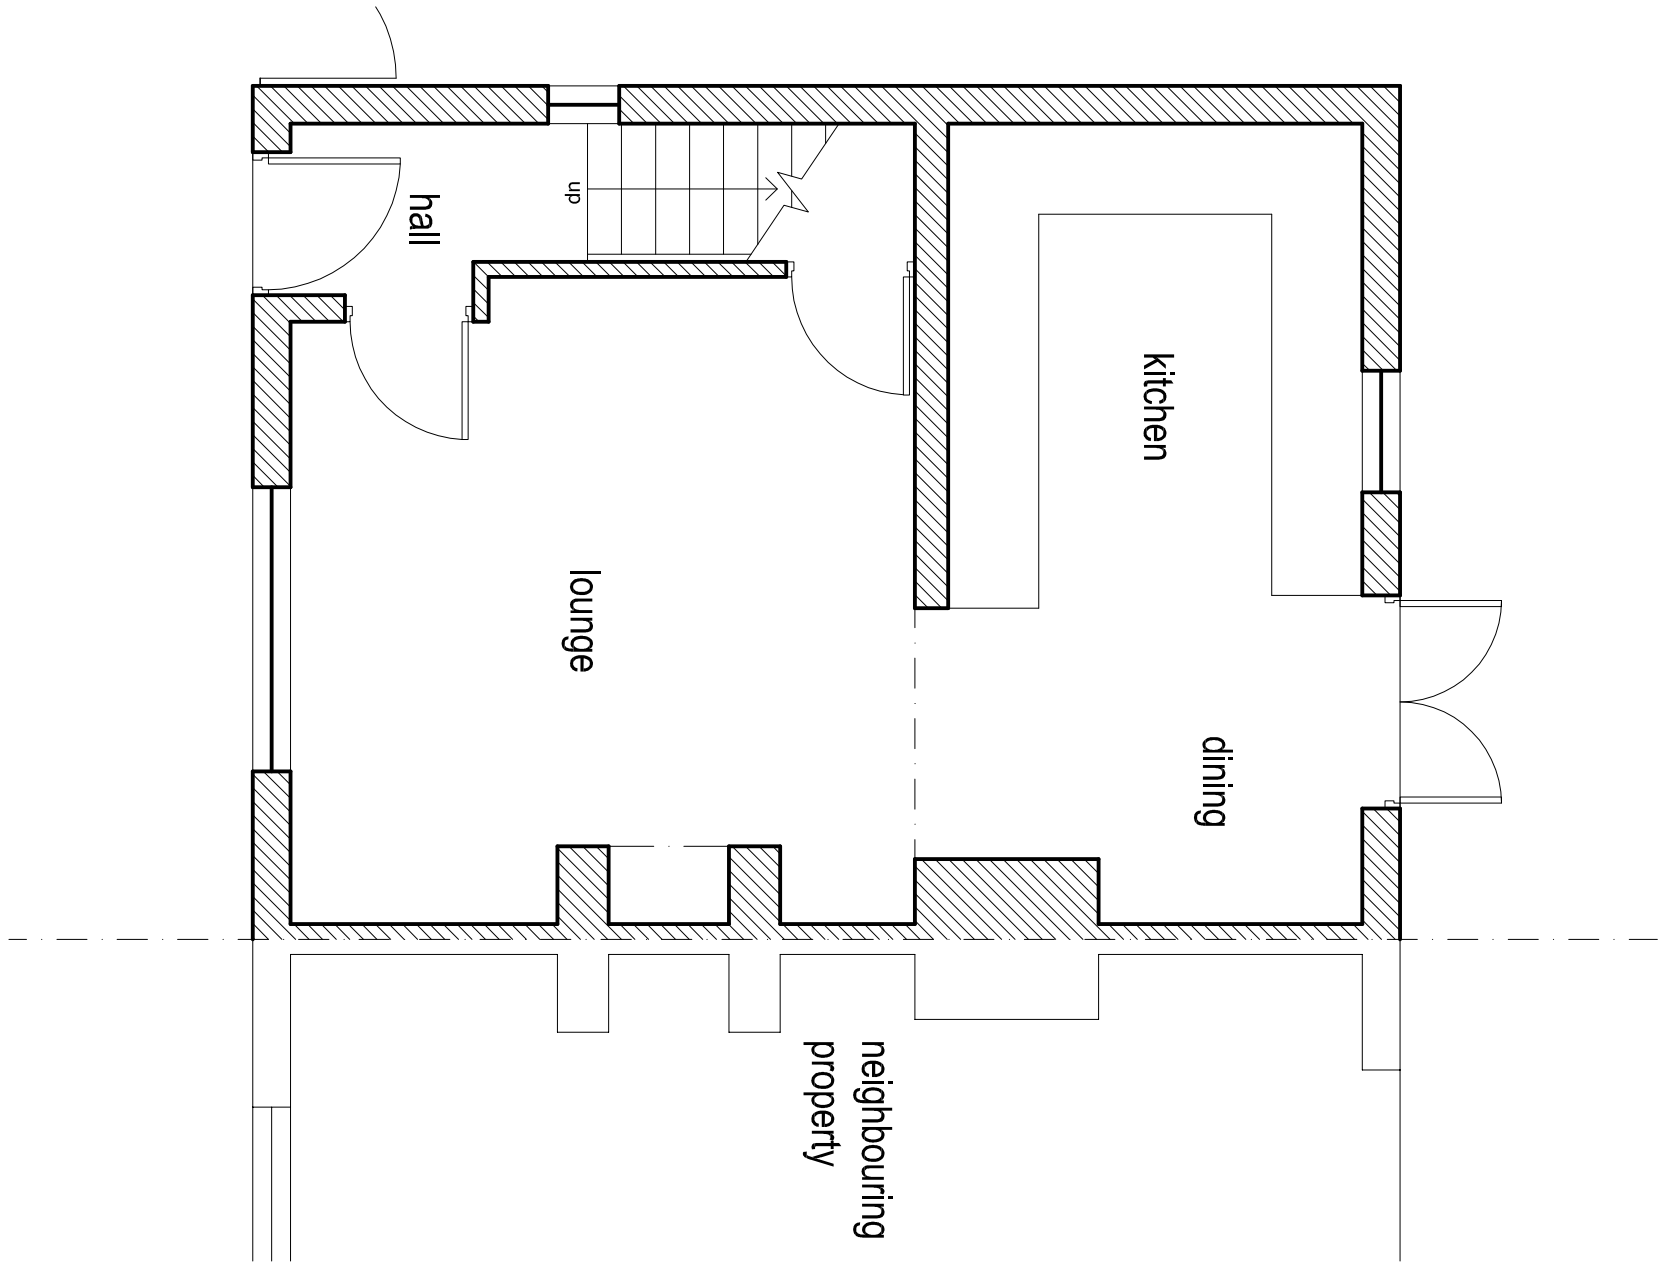




EXISTING GROUND FLOOR PLAN 1:50

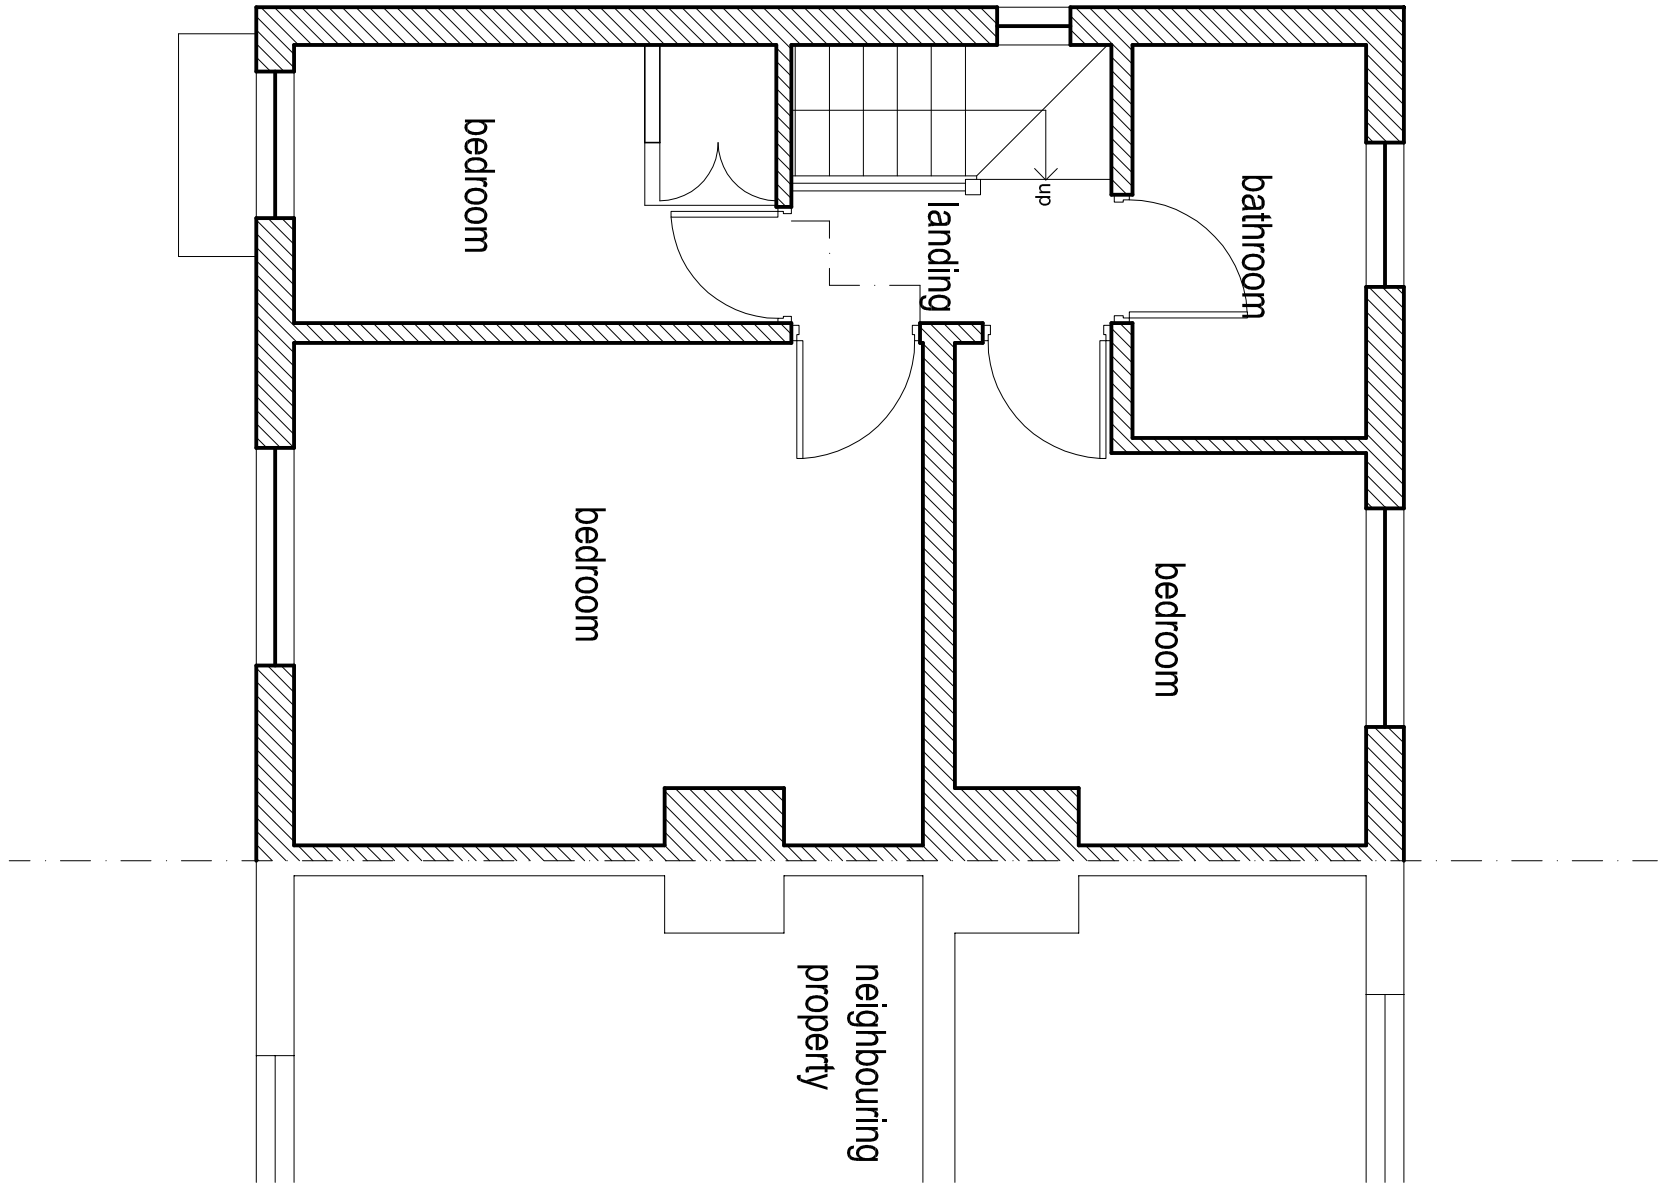


EXISTING FIRST FLOOR PLAN 1:50

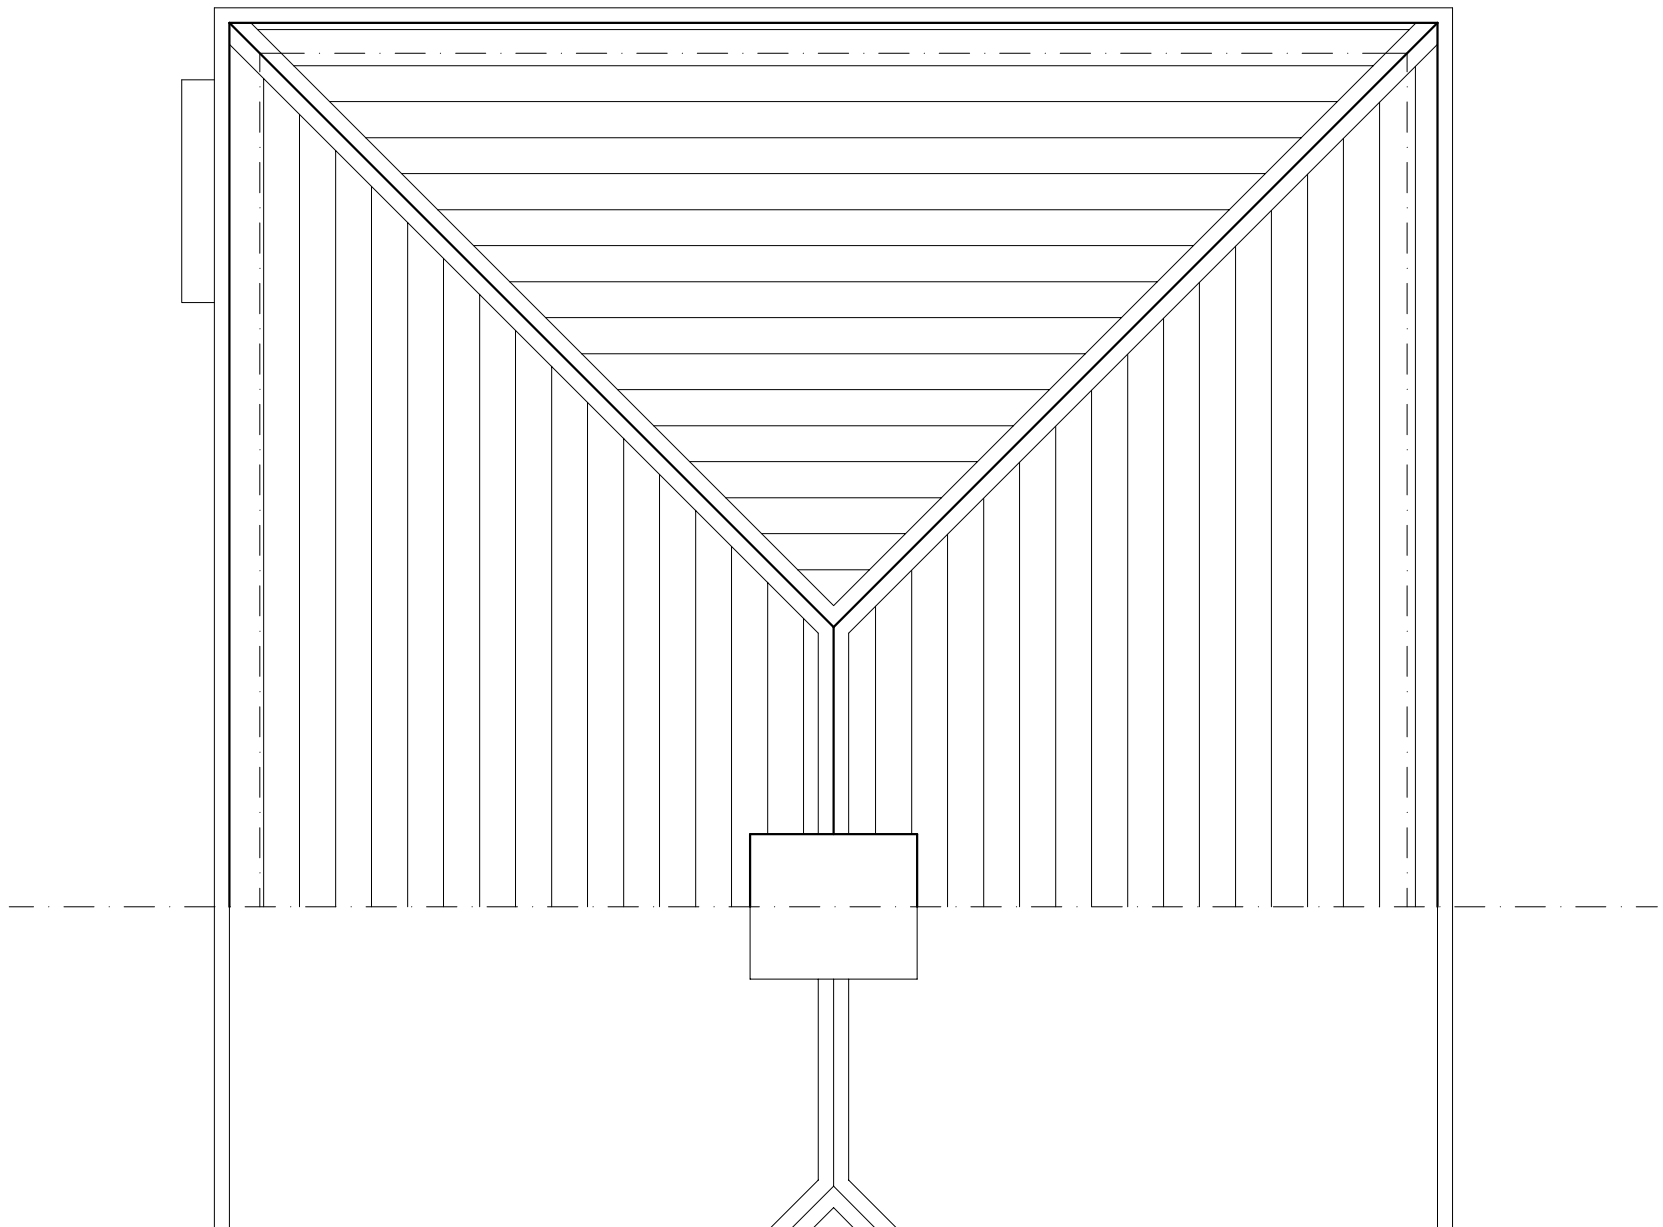


EXISTING ROOF PLAN 1:50

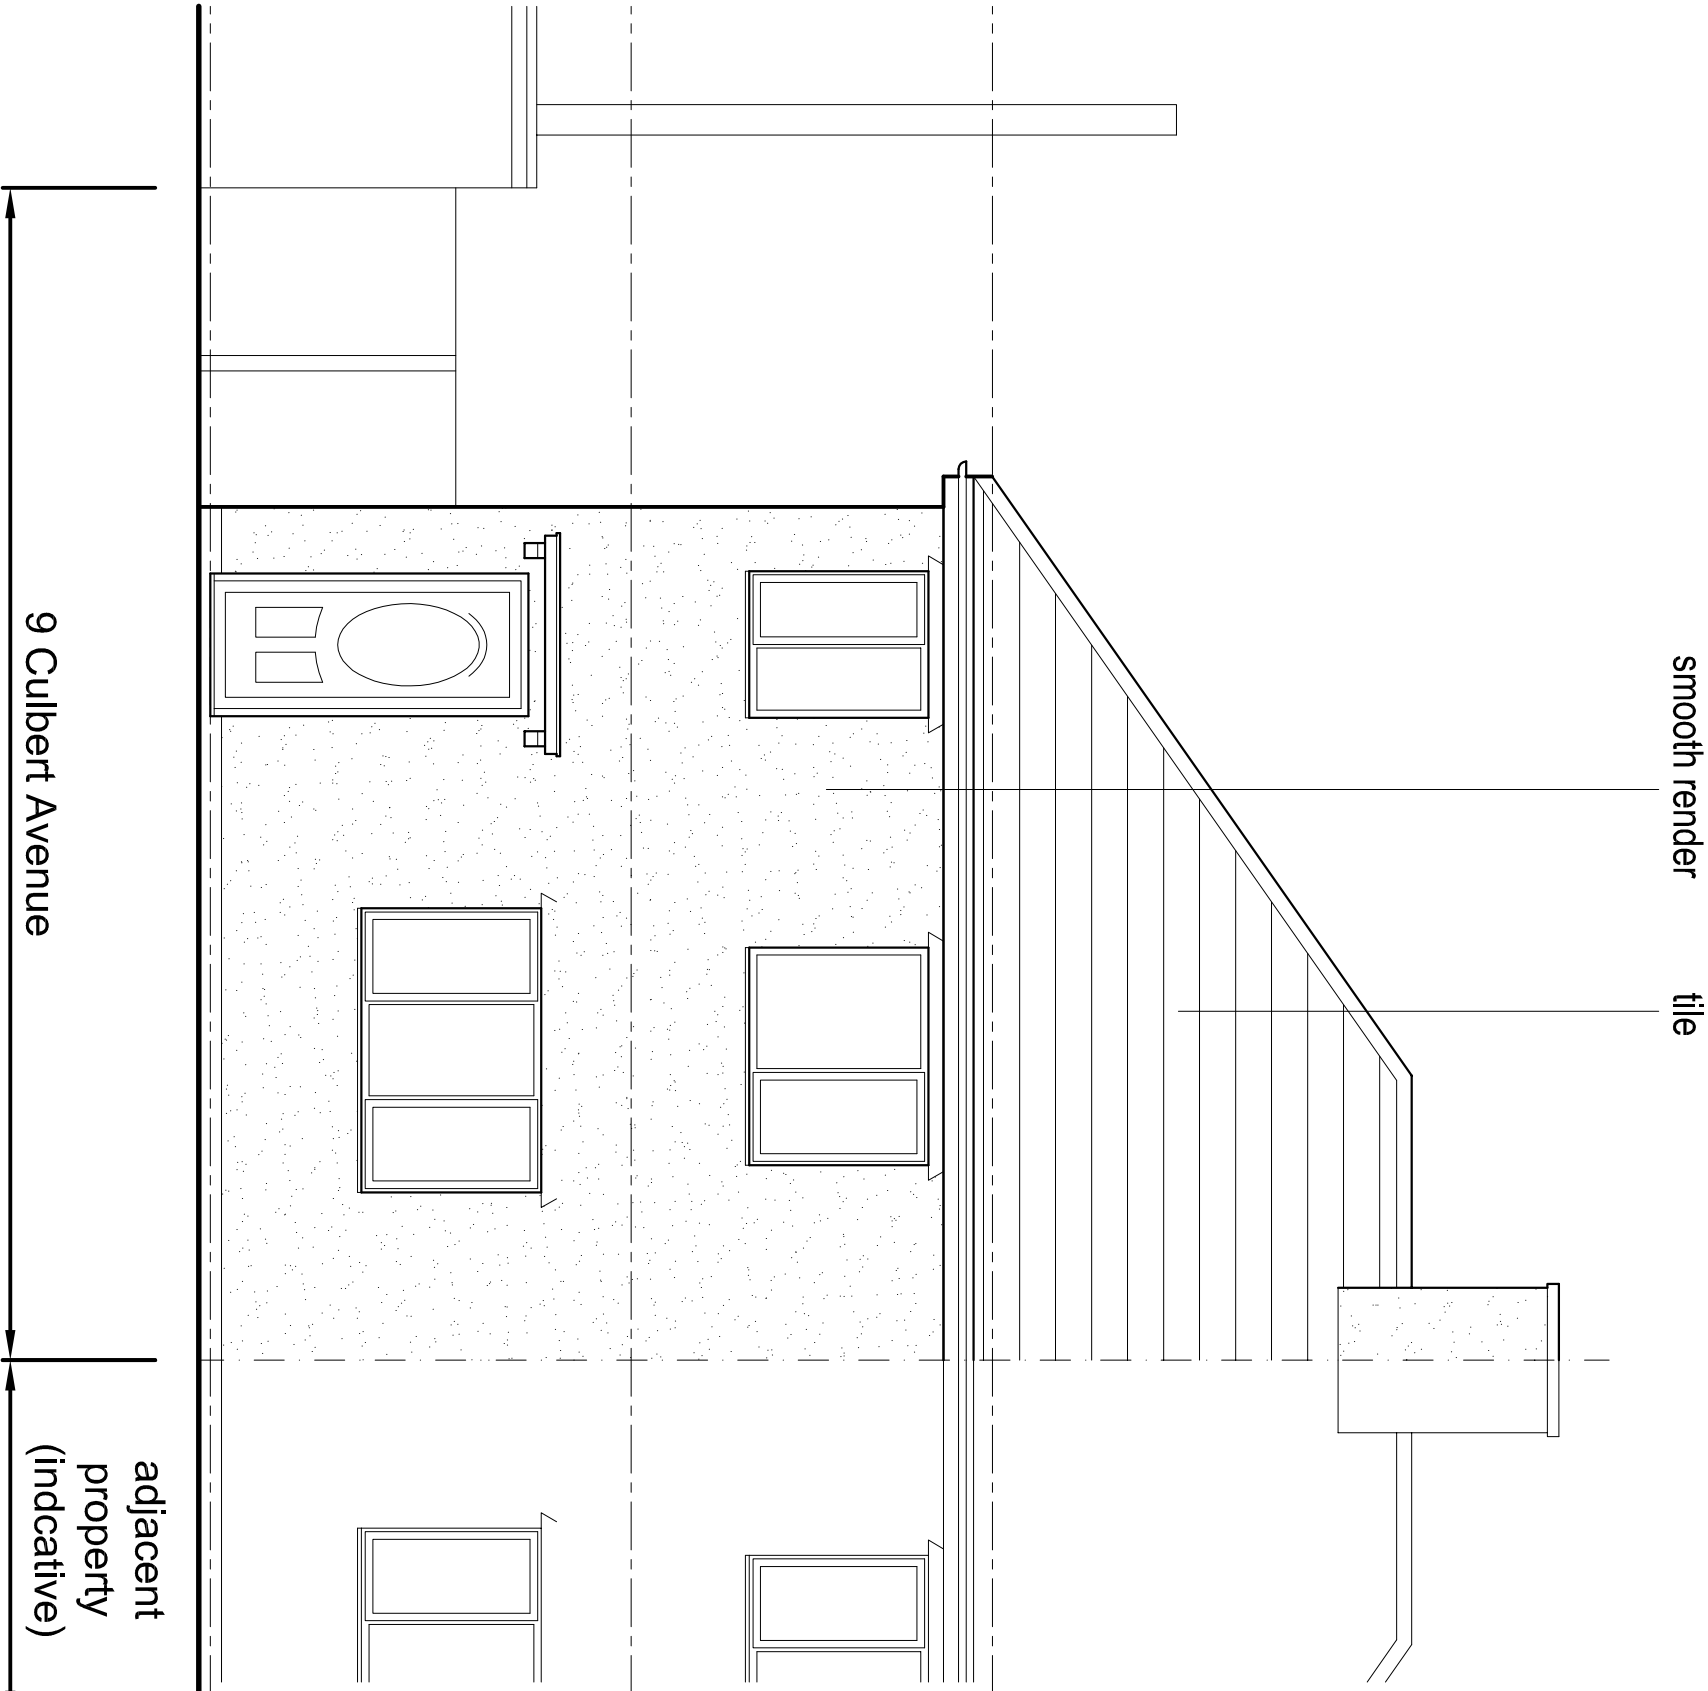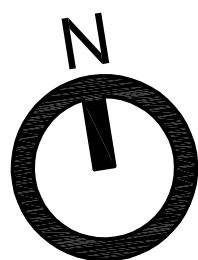 

EXISTING FRONT ELEVATION 1:50

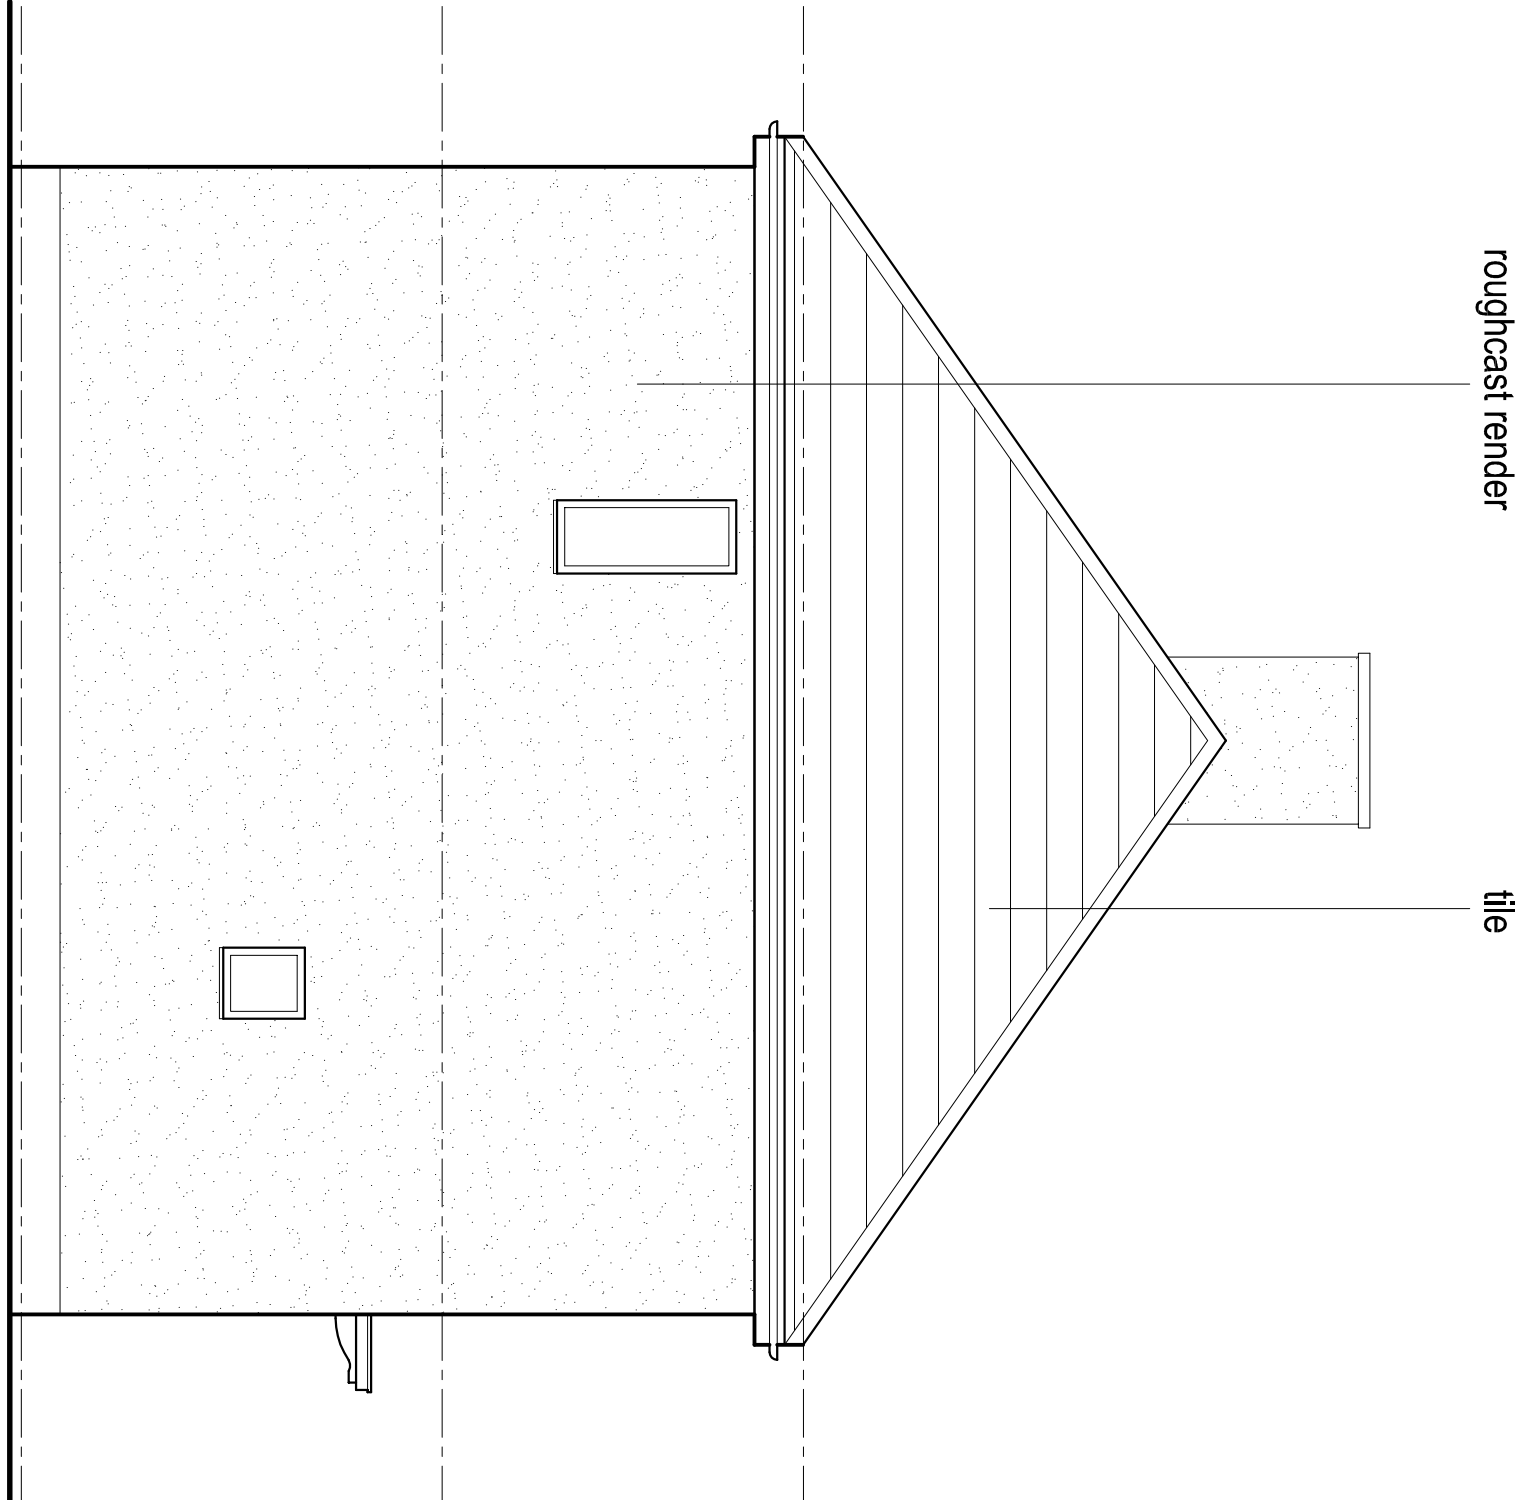

EXISTING SIDE ELEVATION 1:50

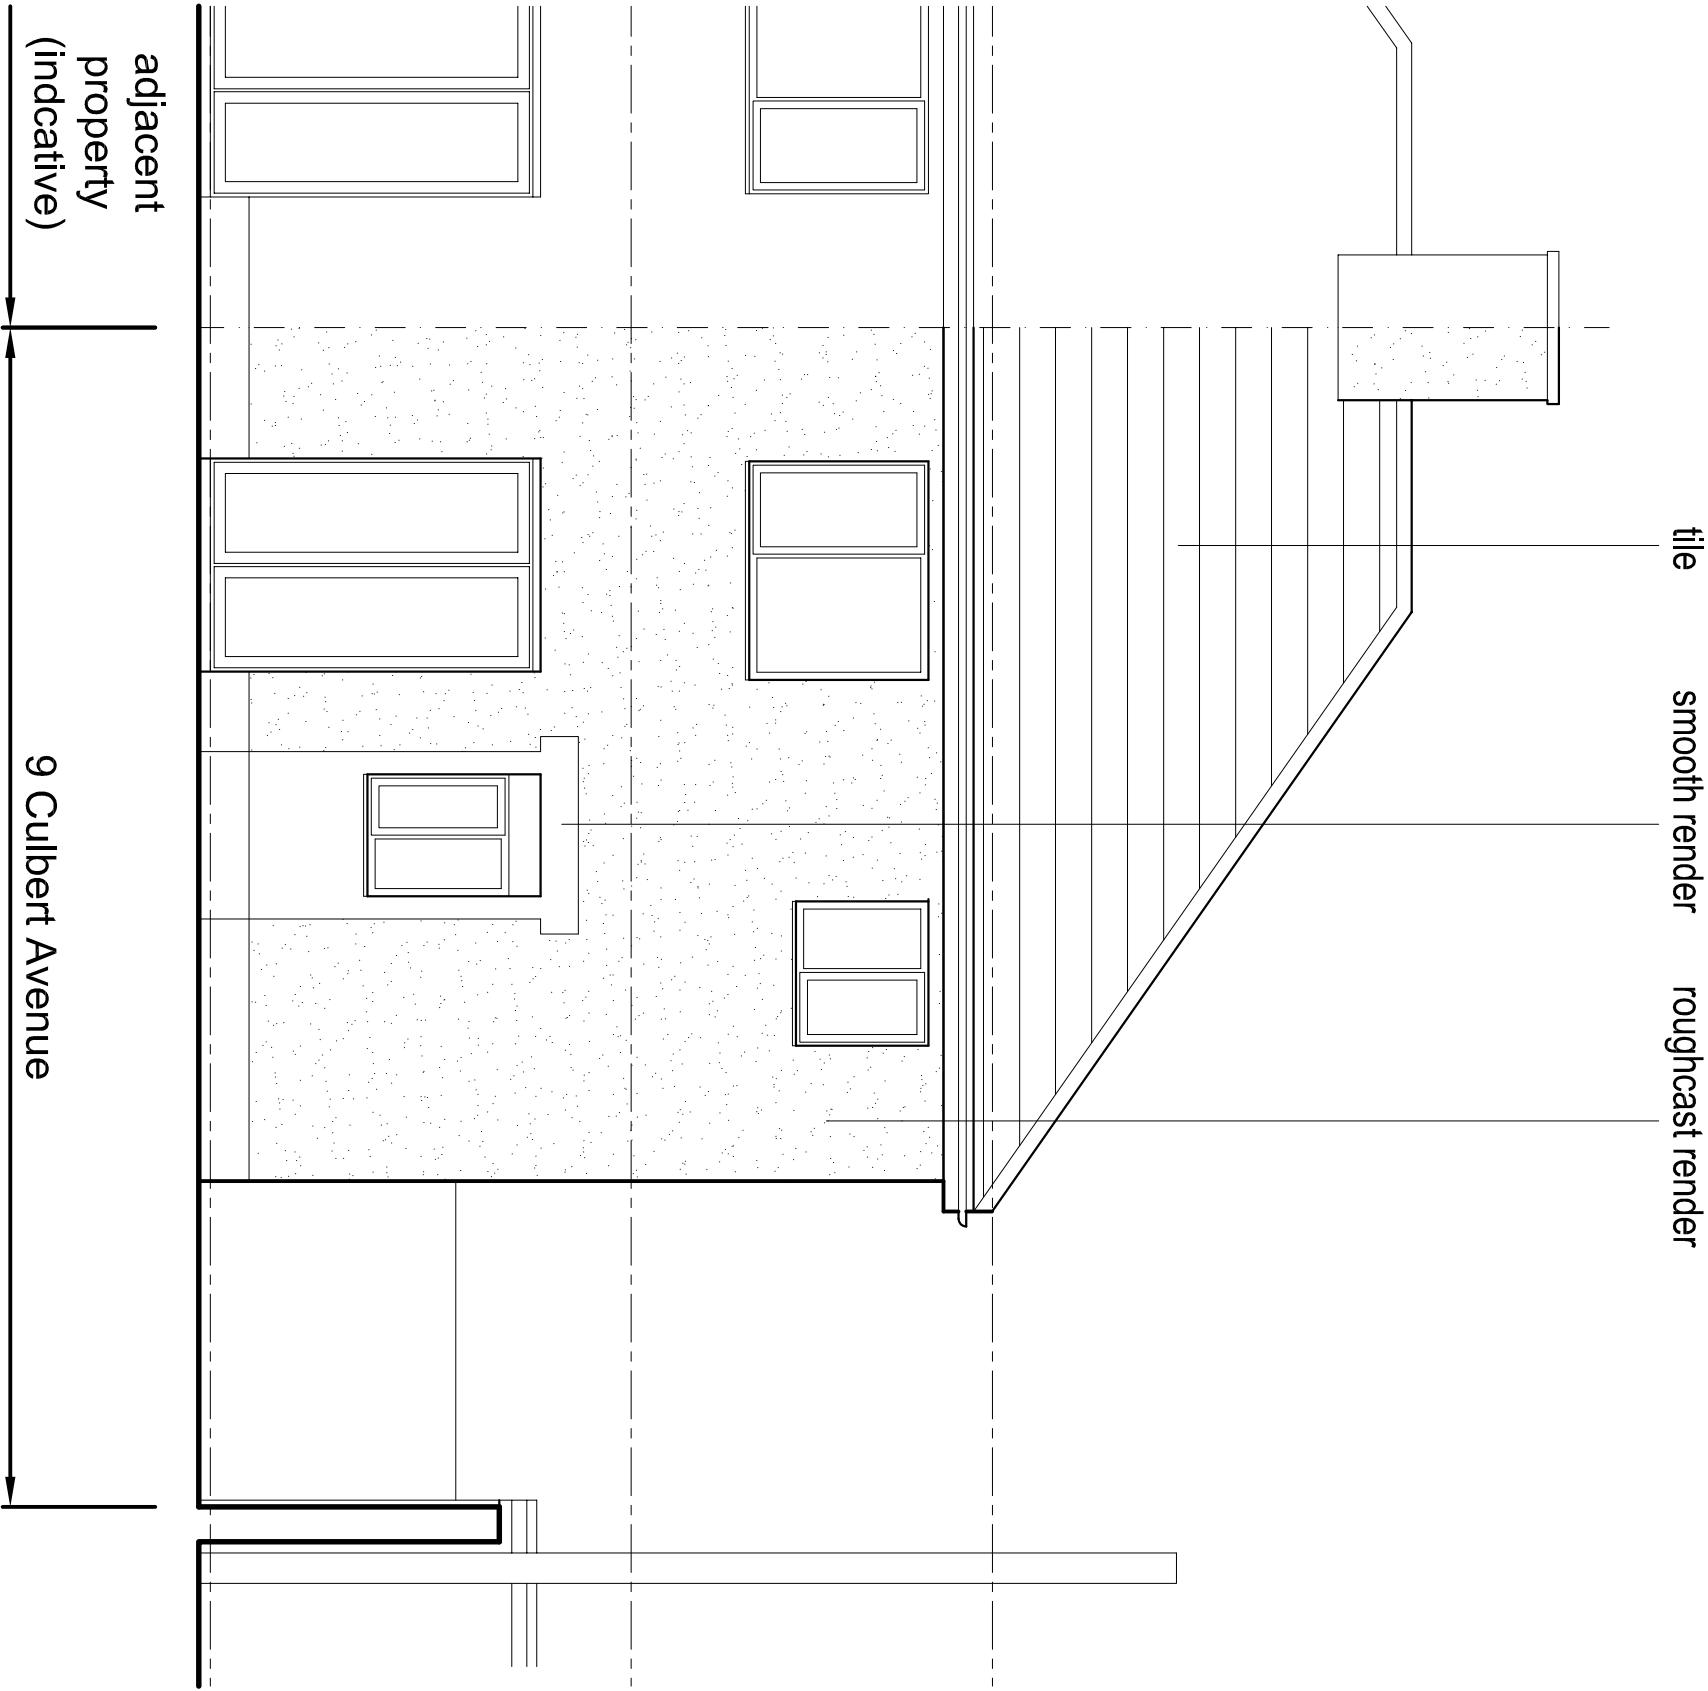

EXISTING REAR ELEVATION 1:50

- NOTES**
- Design & drawings are copyright of Hive Architects Studio Ltd, and written permission must be obtained before duplication
 - Do not scale from drawing or derive dimensions from digital forms commencing work or placing orders
 - All dimensions are to be checked before information herein and that given elsewhere or found on site shall be reported in writing to the architect immediately

Rev	Date	By	Note
Project			
Hive Architects Studio Ltd, Beck House, 77a King Street, Knutsford, WA16 6DX T: 01565 748050 E: hello@hivearchitects.co.uk W: www.hivearchitects.co.uk Registered in England: 07351986			
Project Ref			
266-01			
Drawing Title			
Existing Plans & Elevations			
Drawing no.			
02			
Scale			
STATED @ A1			
Date			
15/04/2023			
Drawn			
RM			
Stage			
Survey			
Revision			