



All dimensions are to be checked on site. This drawing shall not be scaled to ascertain dimensions.



Proposed Rear Elevation
Scale 1:100

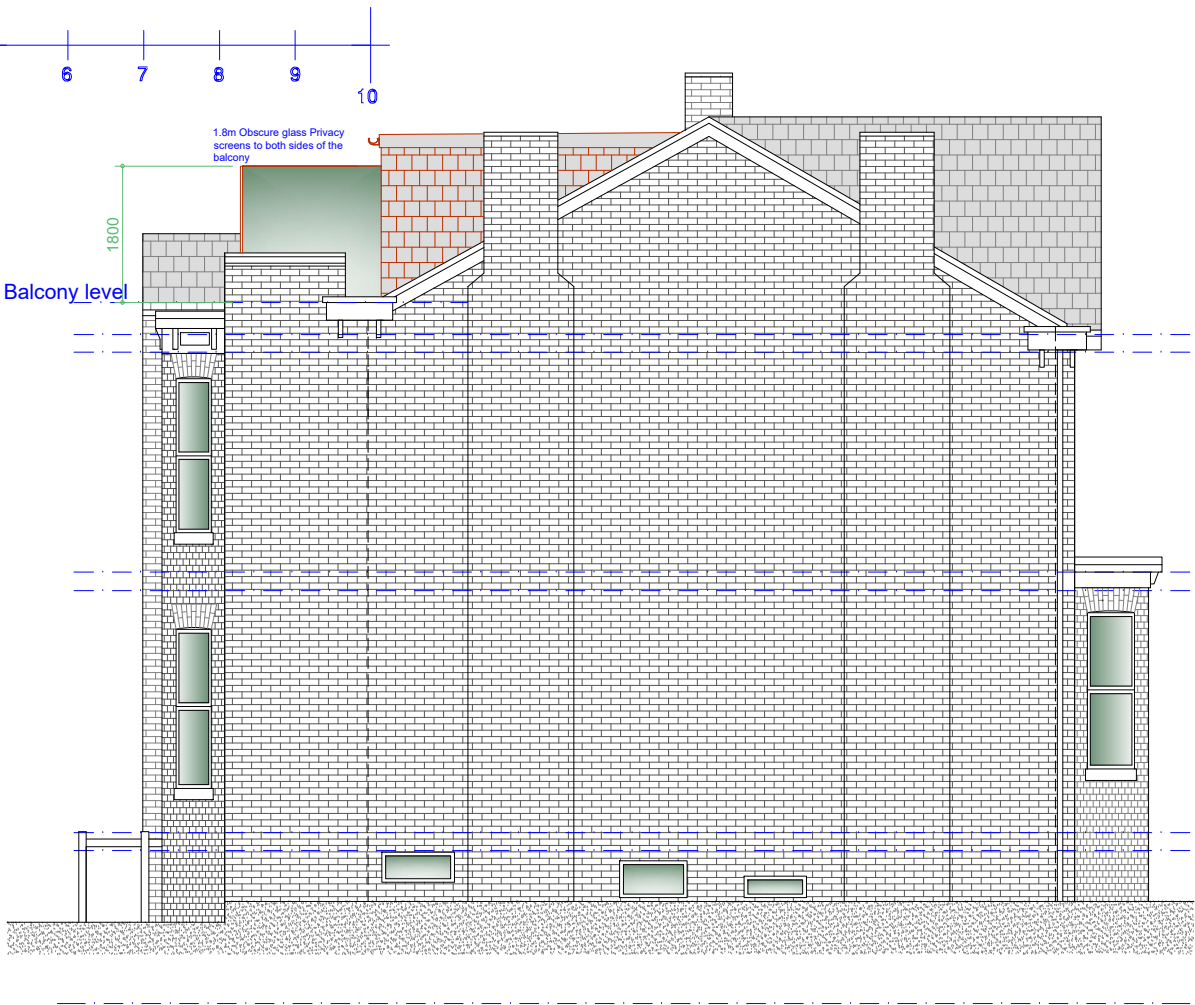

Proposed L/H Side Elevation
Scale 1:100

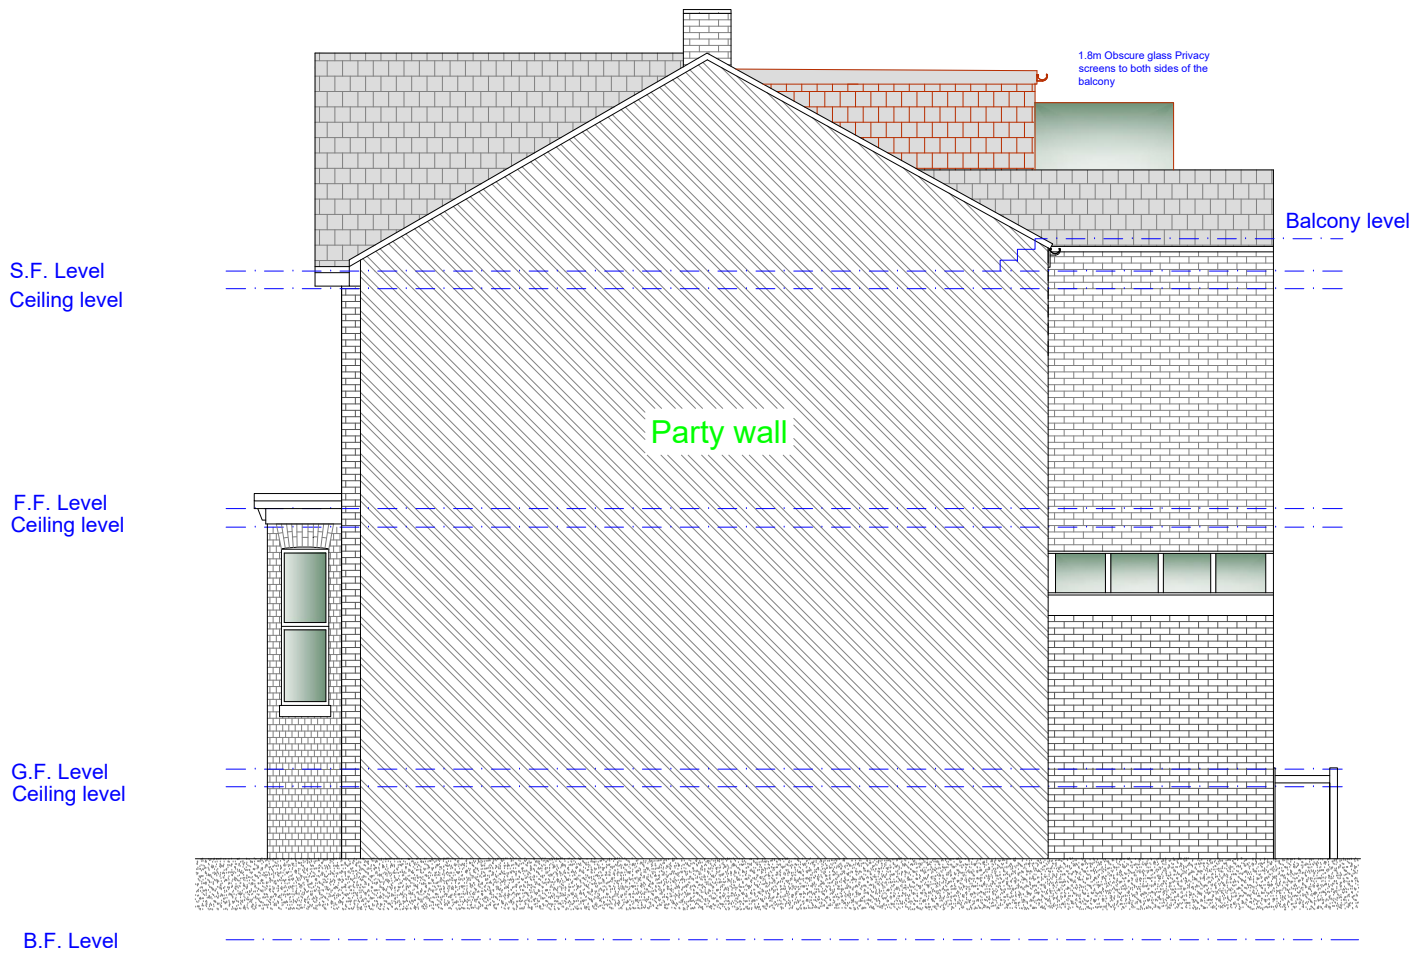

Proposed R/H Side Party Wall Elevation
Scale 1:100

Rev	Date	Description
-----	------	-------------

Issued For : INFORMATION PURPOSES ONLY		
--	--	--

Client		
--------	--	--

Mr. Richard Hodgkinson		
------------------------	--	--

Project		
8 PARSONAGE ROAD, WITHINGTON, MCR M20 4PQ Proposed loft conversion.		

Scheme - Drawing Title		
Proposed Elevations.		

05	Date	21.06.23
Drawing No.	Revision	Scale 1:100 @A3



Plans To Build It Ltd
Tel: 0161 728 5730
Mob: 07741175755
www.planstobuildit.com